




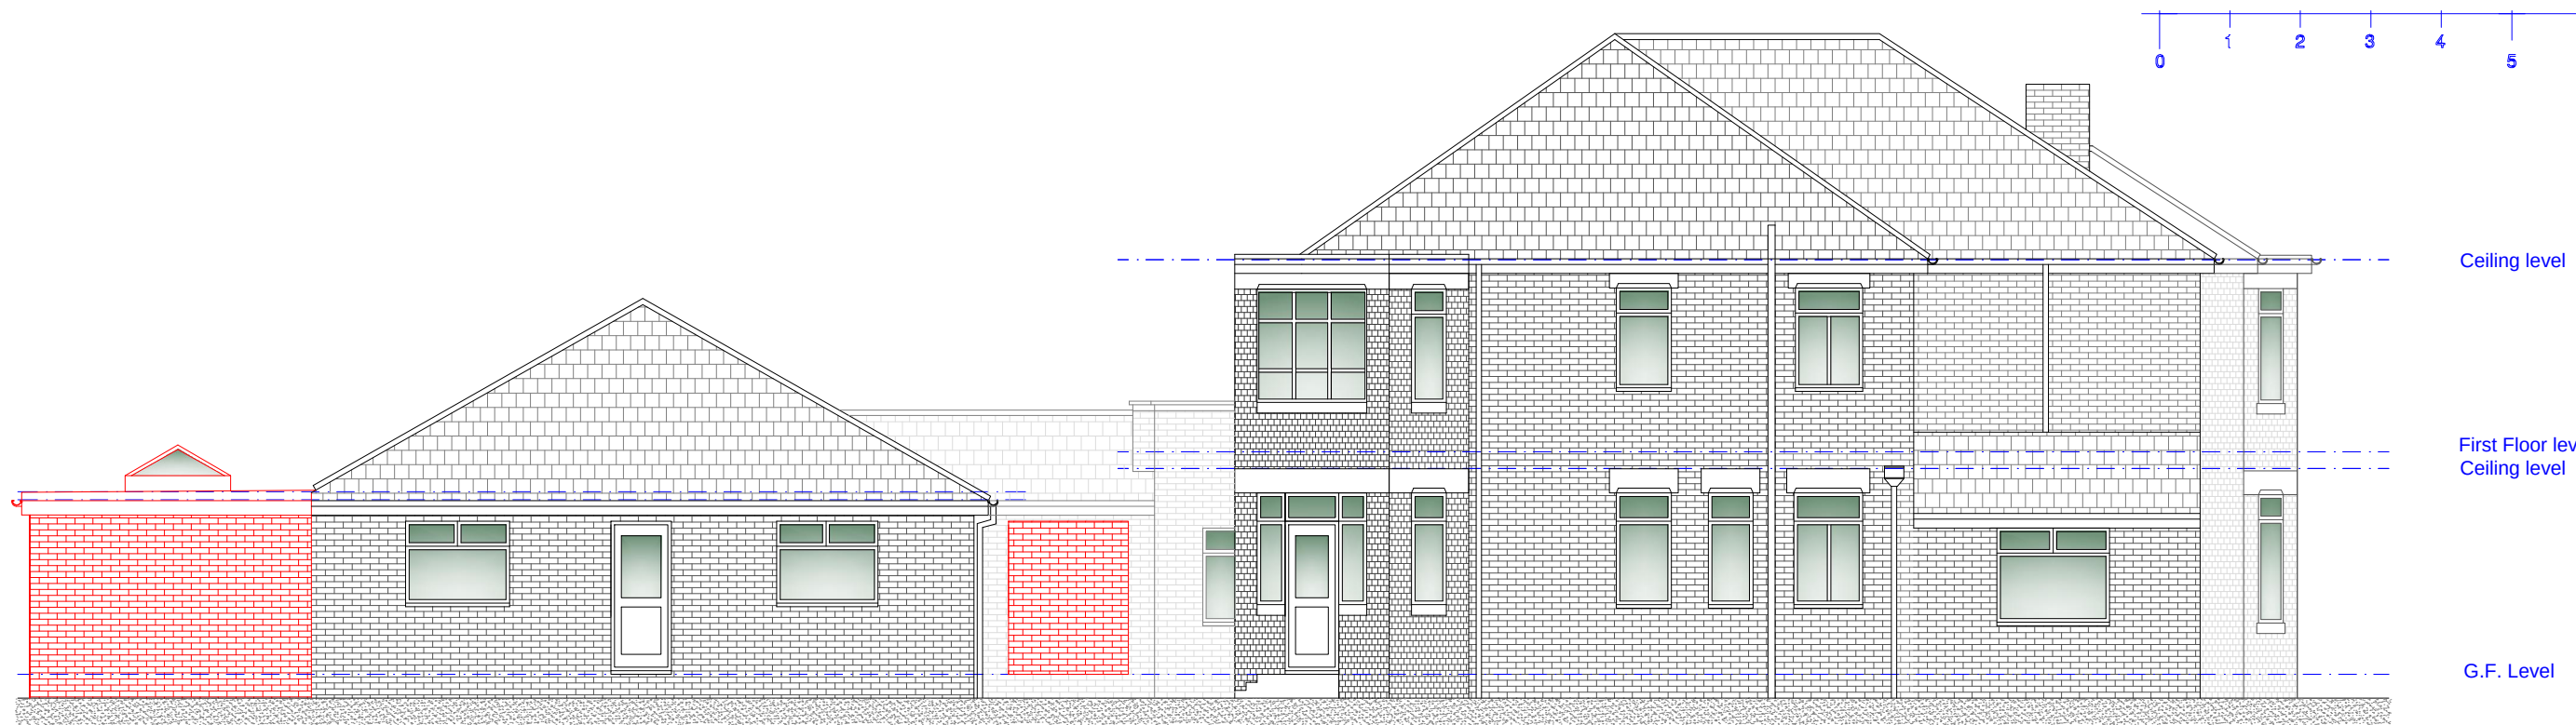


Proposed L/H Side Elevation
Scale 1:100

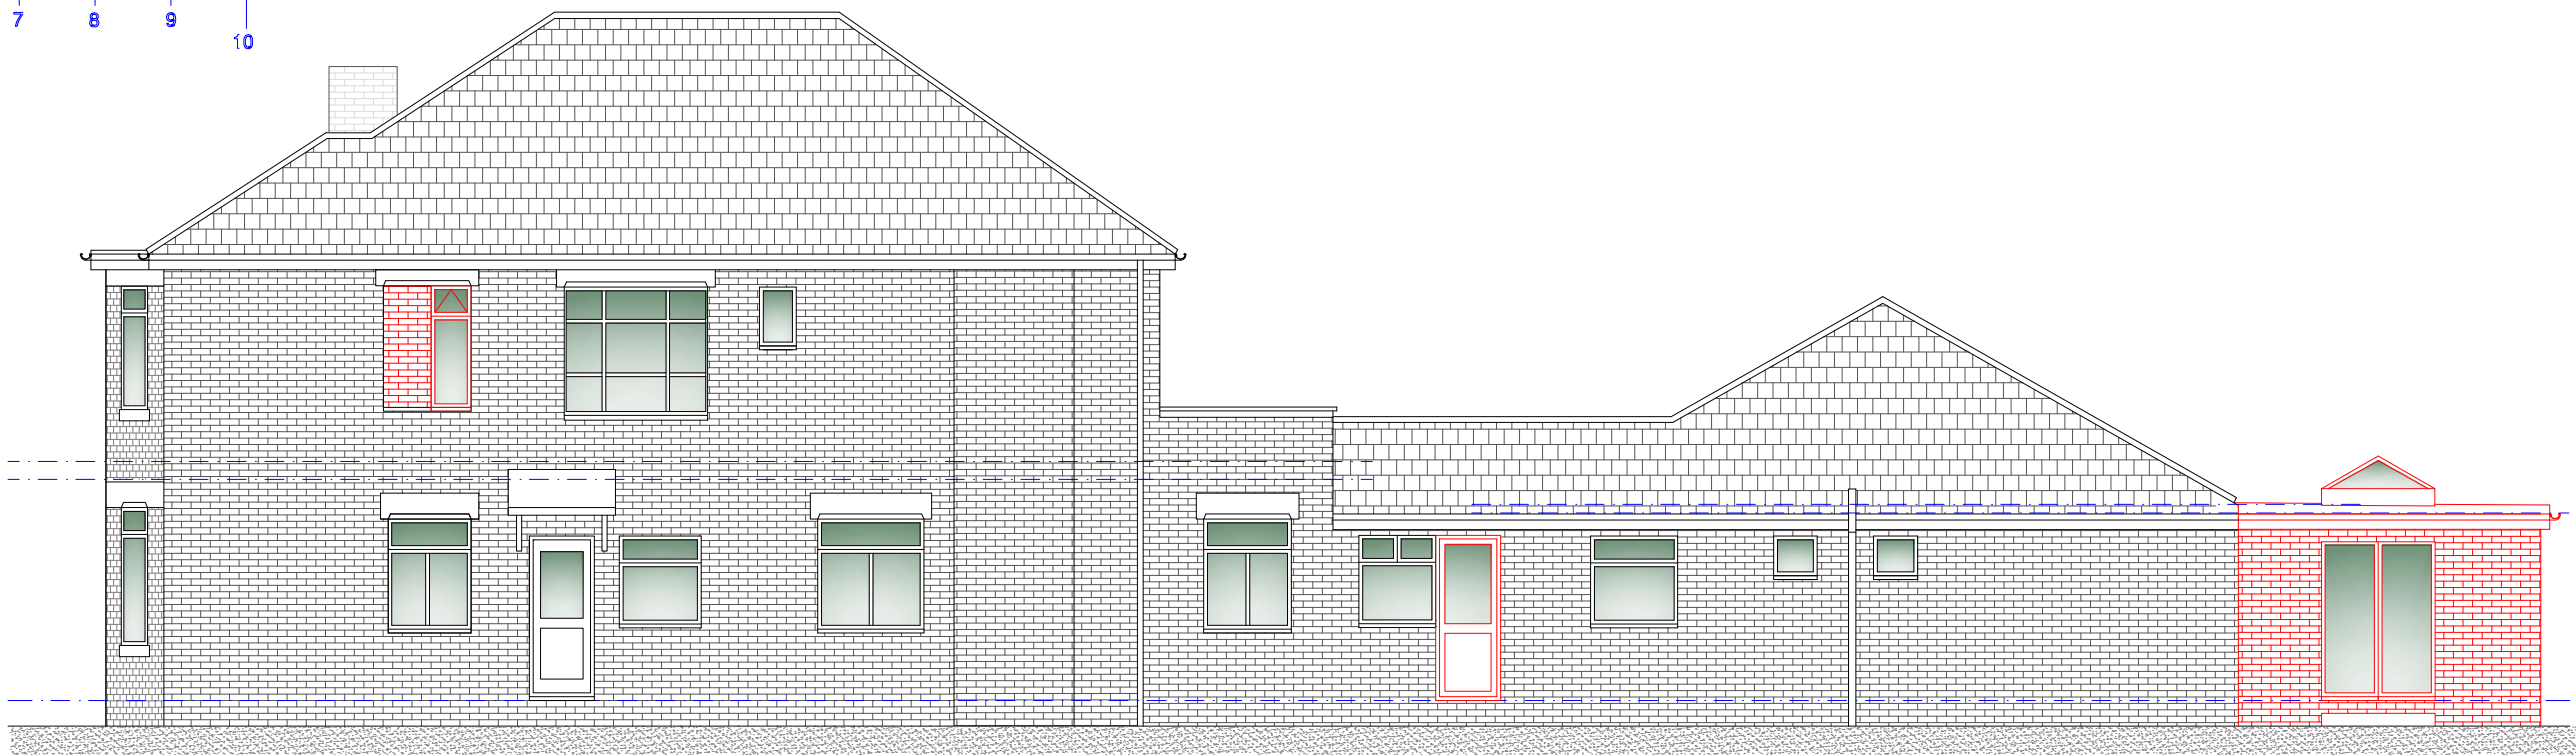


Proposed R/H Side Elevation
Scale 1:100

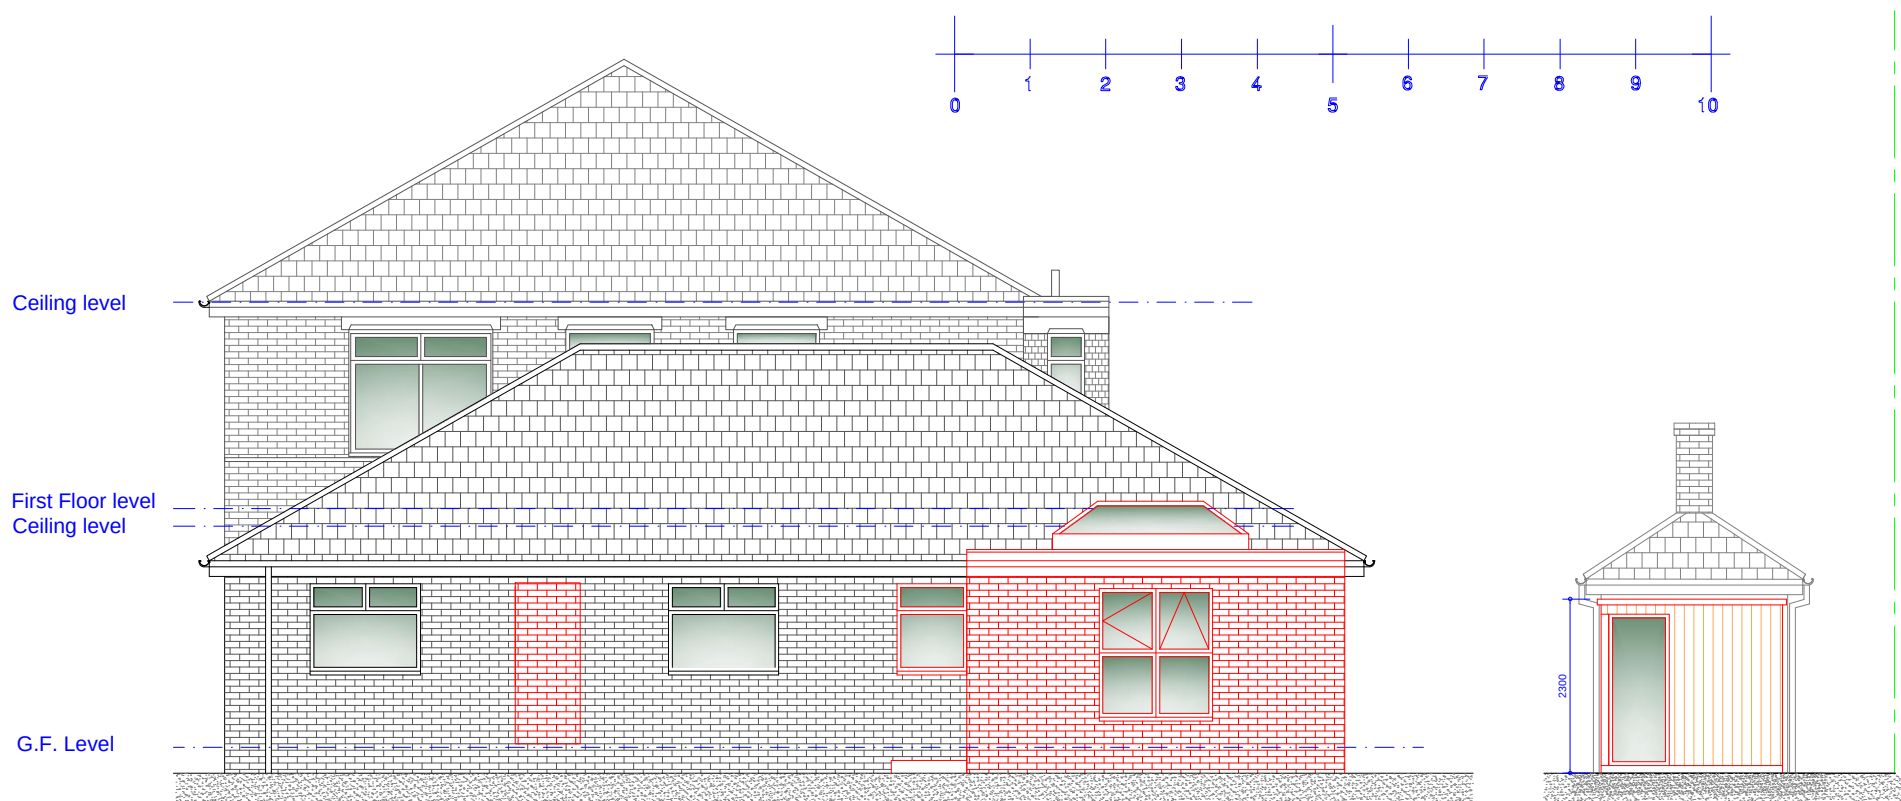

Proposed Rear Elevation
Scale 1:100

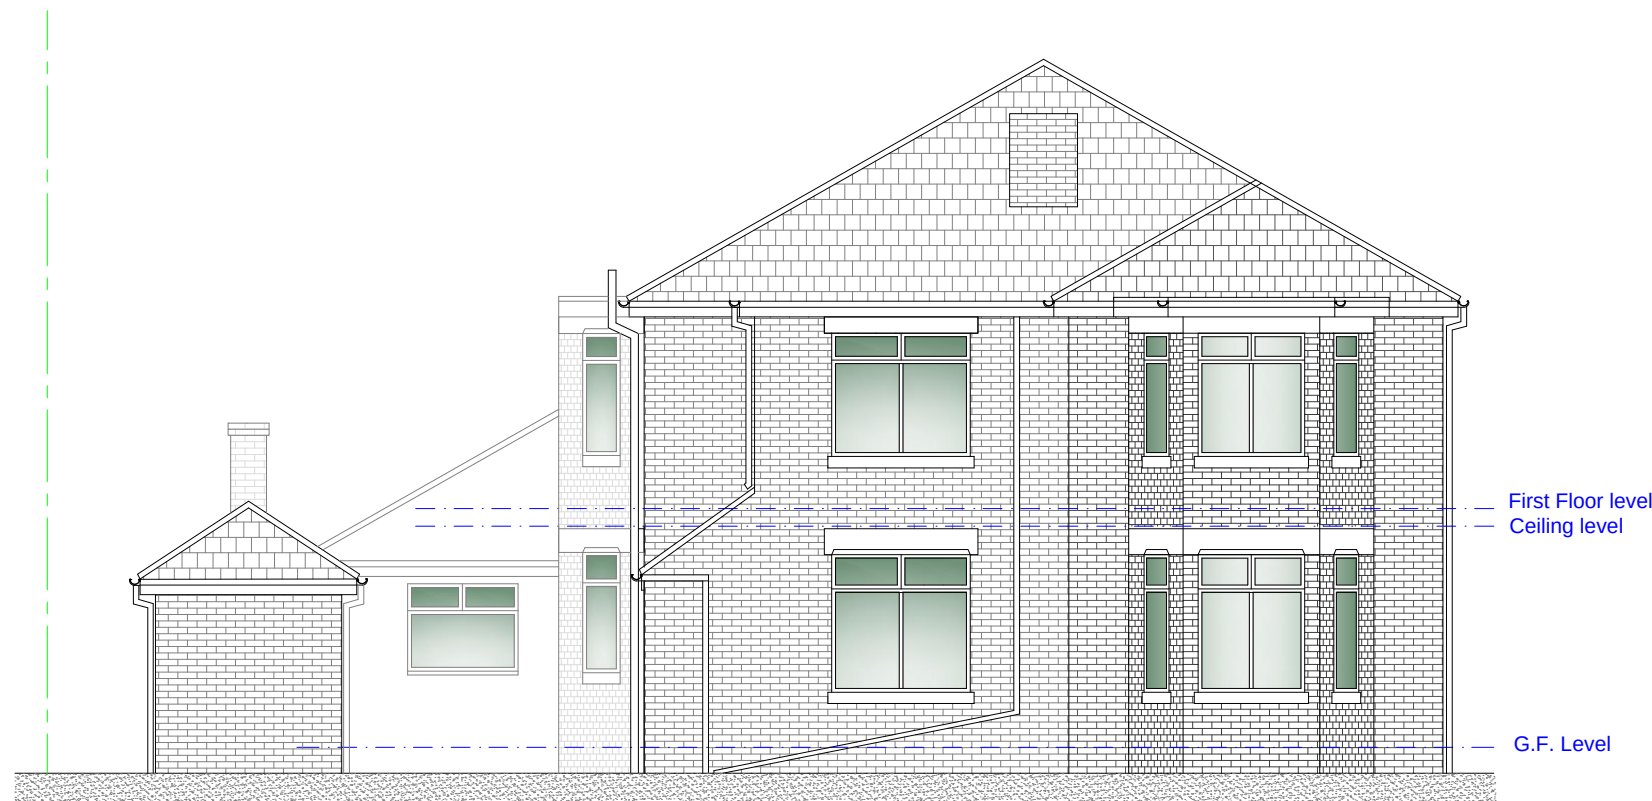


Proposed Front Elevation
Scale 1:100

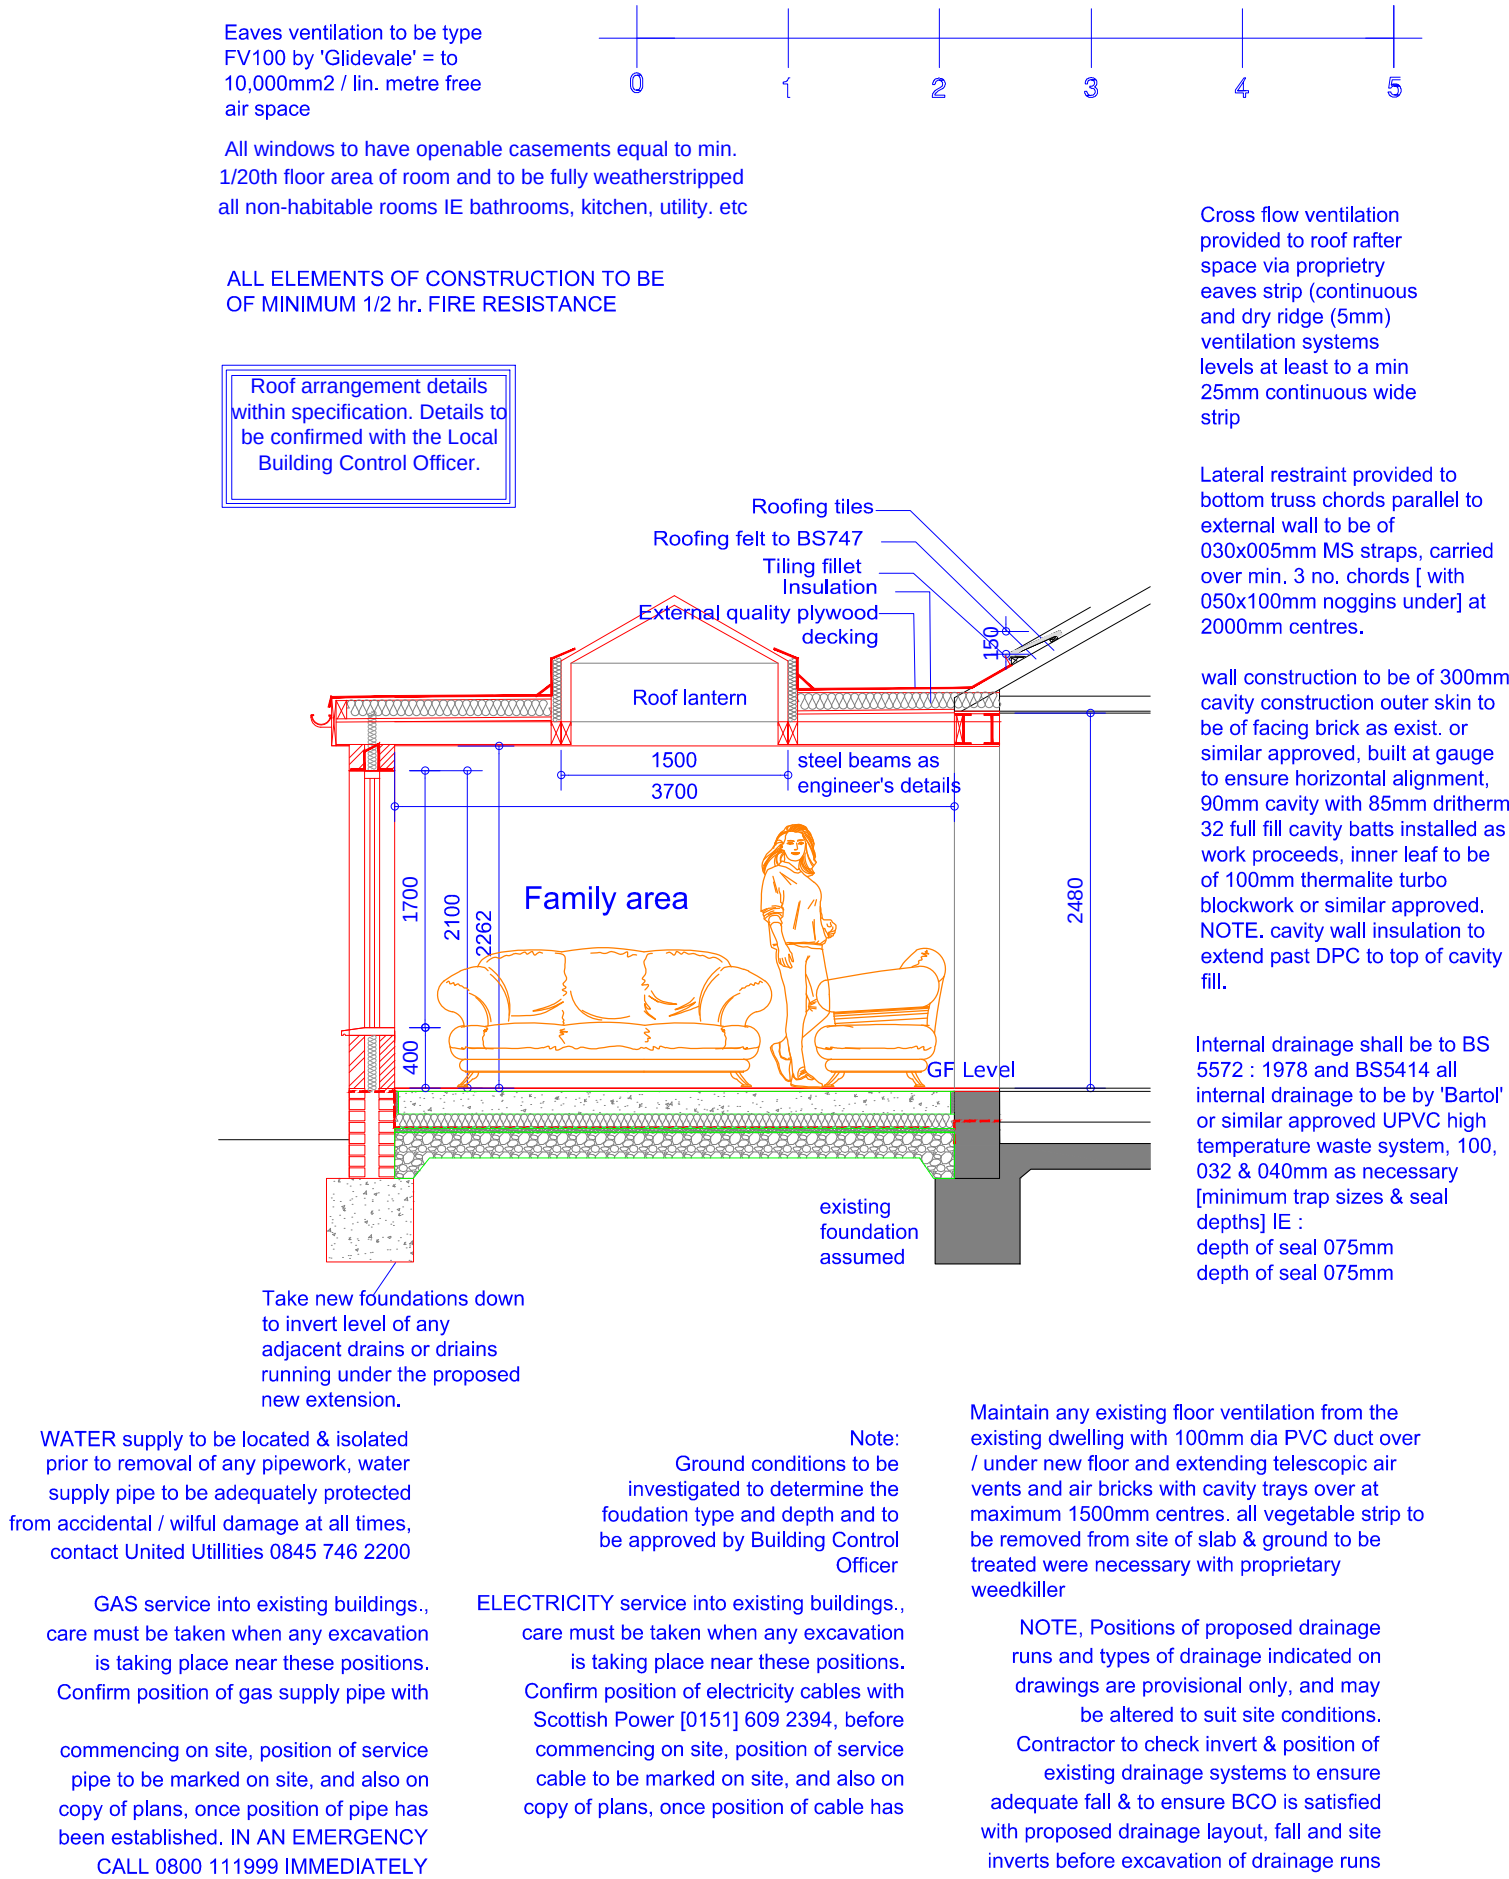


Proposed Section
Scale 1:100




Workshop Proposed Rear Elevation
Scale 1:100

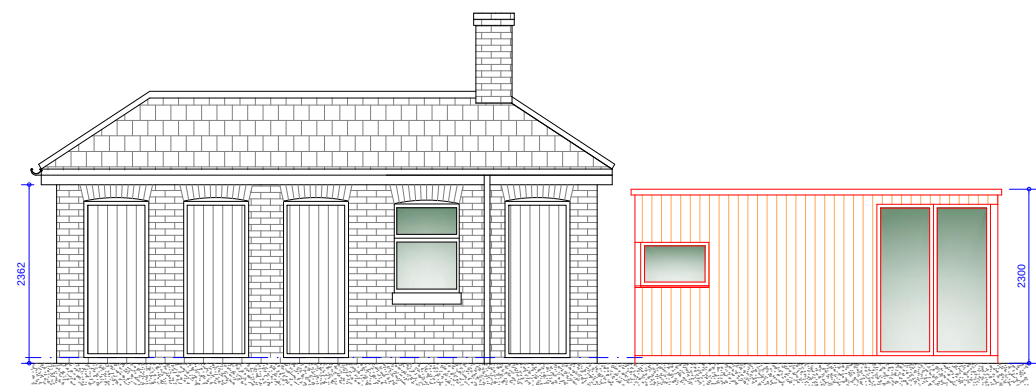

Workshop Proposed Front Elevation
Scale 1:100

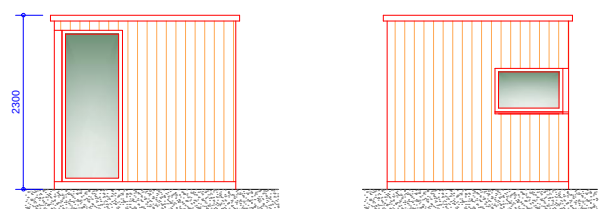

Workshop Proposed R/H Side Elevation
Scale 1:100

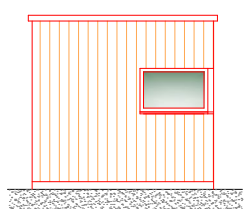

Workshop Proposed L/H Side Elevation
Scale 1:100

Materials:
Walls - Brown mix commons
Windows - White UPVC DG
Doors - White UPVC DG
Roof - Flat GRP roof

Issued For : INFORMATION PURPOSES ONLY

Client
Mr. Mark Henderson

Project
208 Nuthurst Road, Moston. M40 3PP
Proposed change of use from Sheltered accommodation to one 7 bedroom domestic dwelling with single storey rear extension and Workshop.

Scheme - Drawing Title
Proposed Elevations and Section.

04
Drawing No. Revision Date 1:50,1:100 @A1 22.06.20



JK Technical Services (NW) Ltd
Tel: 0161 728 5730
Mob: 07741175755
www.jktechservs.co.uk