


Plot Stamp: G:\Estates_Project\corn8121 Michael Smith - Replacement of gas store\05 Drawings & Specifications\2 Existing\XXXX-UoM-XX-XX-DR-X-XXXX- CAD Temp.dwg Plot Date and Time Stamp: 13/07/2020 13:47:35

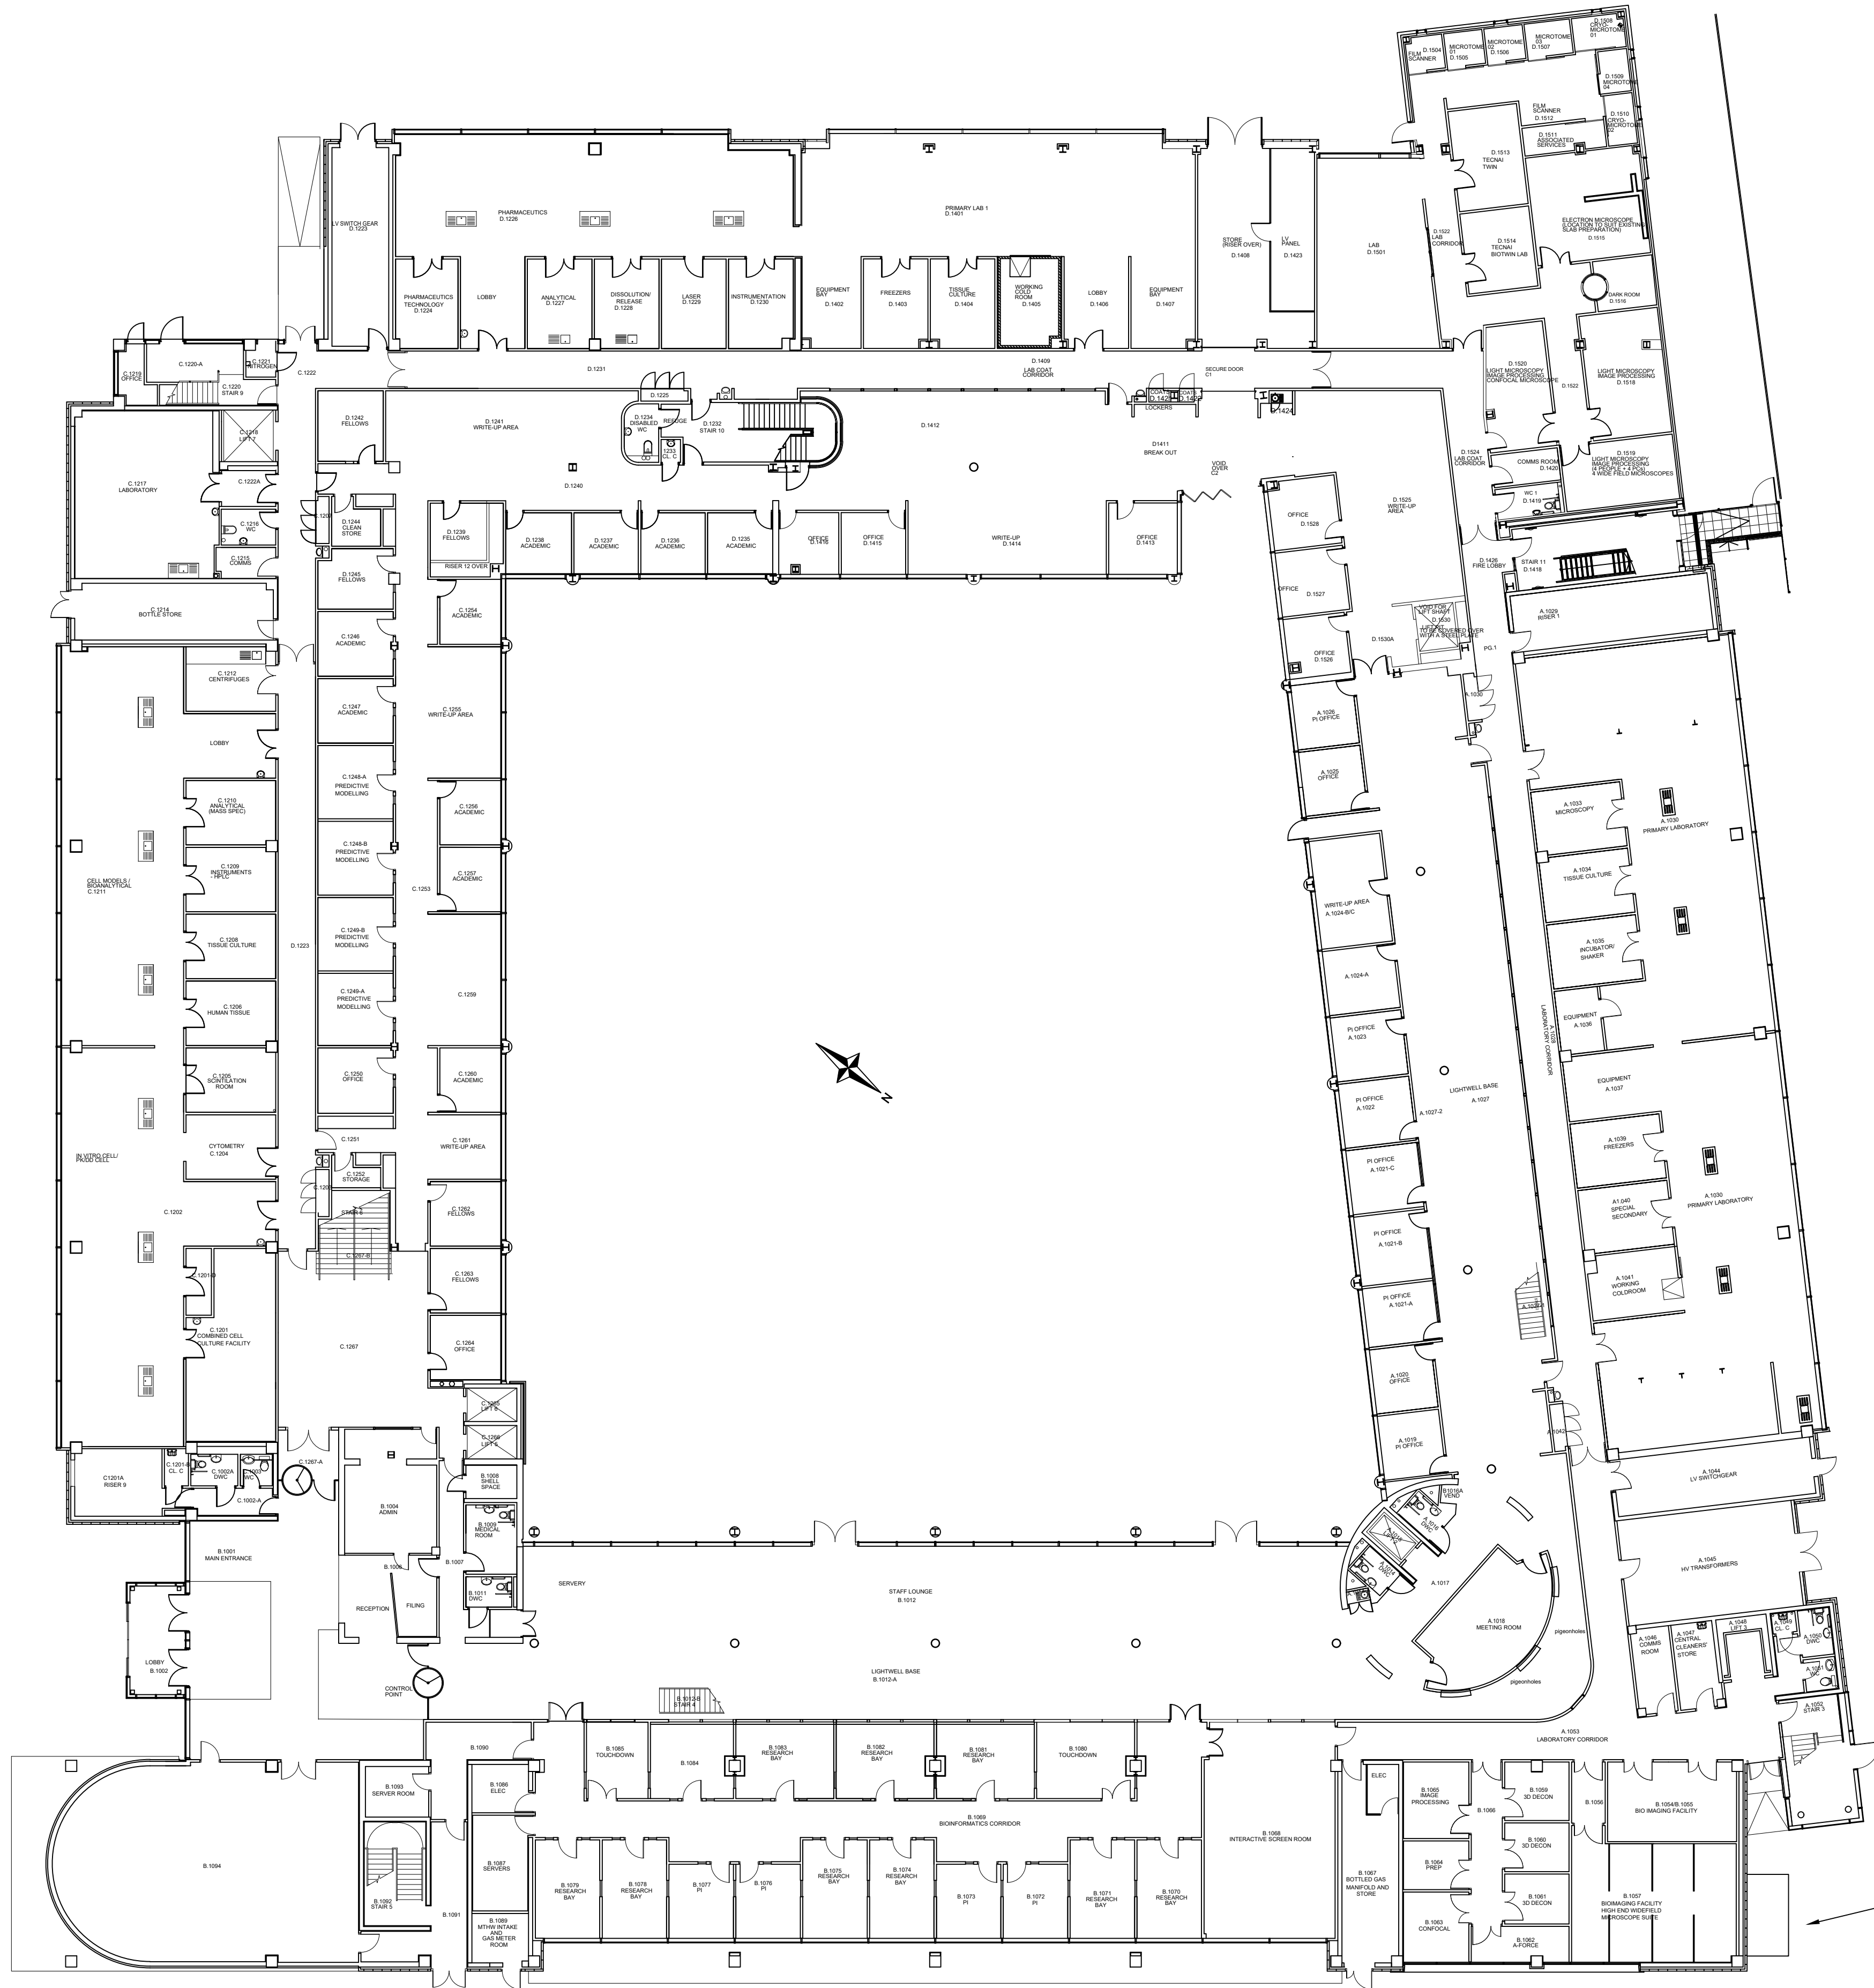

EXISTING GAS
COMPOUND

NOTES

- DO NOT SCALE FROM THIS DRAWING.
- ALL MEASUREMENTS ARE IN MILLIMETERS UNLESS STATED OTHERWISE.
- THIS DRAWING IS TO BE READ IN CONJUNCTION WITH THE SPECIFICATION AND ALL RELEVANT ARCHITECTURAL, ELECTRICAL, MECHANICAL AND STRUCTURAL DRAWINGS.
- © UNIVERSITY OF MANCHESTER. THIS DRAWING MUST NOT BE REPRODUCED WITHOUT PERMISSION.
- DIRECTORATE OF ESTATES AND FACILITIES TO BE NOTIFIED OF ANY DISCREPANCIES.

Rev	Description	Date	By	Chk'd	Auth
-----	-------------	------	----	-------	------

MANCHESTER
1824
The University of Manchester
Directorate of Estates and Facilities
Beyer Building
The University of Manchester
Oxford Road
Manchester
M13 9PL

Drawing Status
PLANNING

Project
NEW GAS COMPOUND

Building Name
MICHAEL SMITH BUILDING

Site Name
OXFORD ROAD

Sub Site Name
-

Drawing Title
Existing floor plan showing compound position

PM	AS	Drawn	AS	Checked	---	Authorised
Scale @A1	Date	July 2020	Date	---	Date	---
Drawing No.	B002P	Revision				