



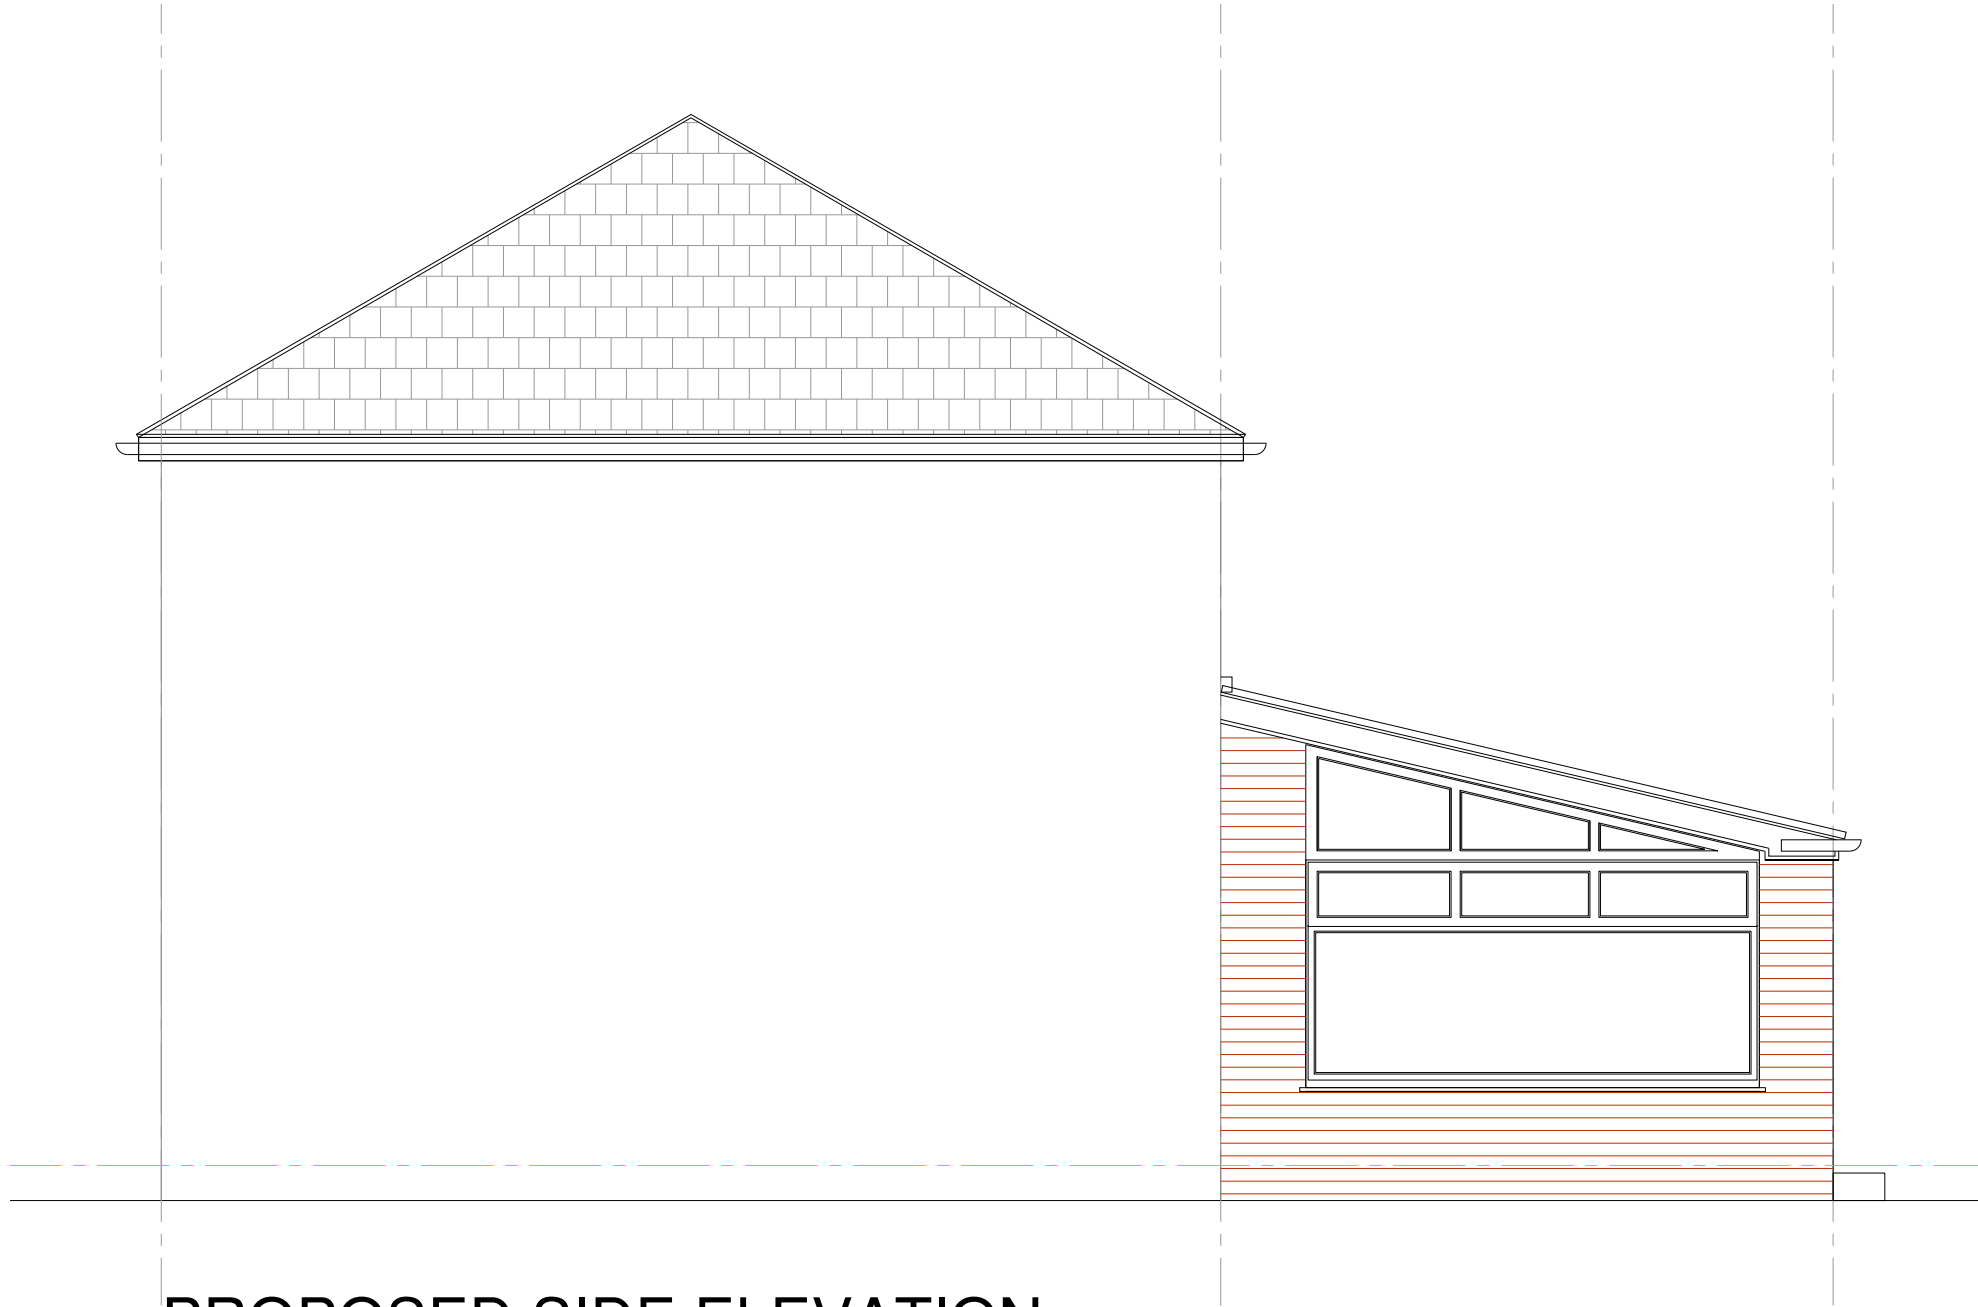


PROPOSED SIDE ELEVATION



PROPOSED REAR ELEVATION

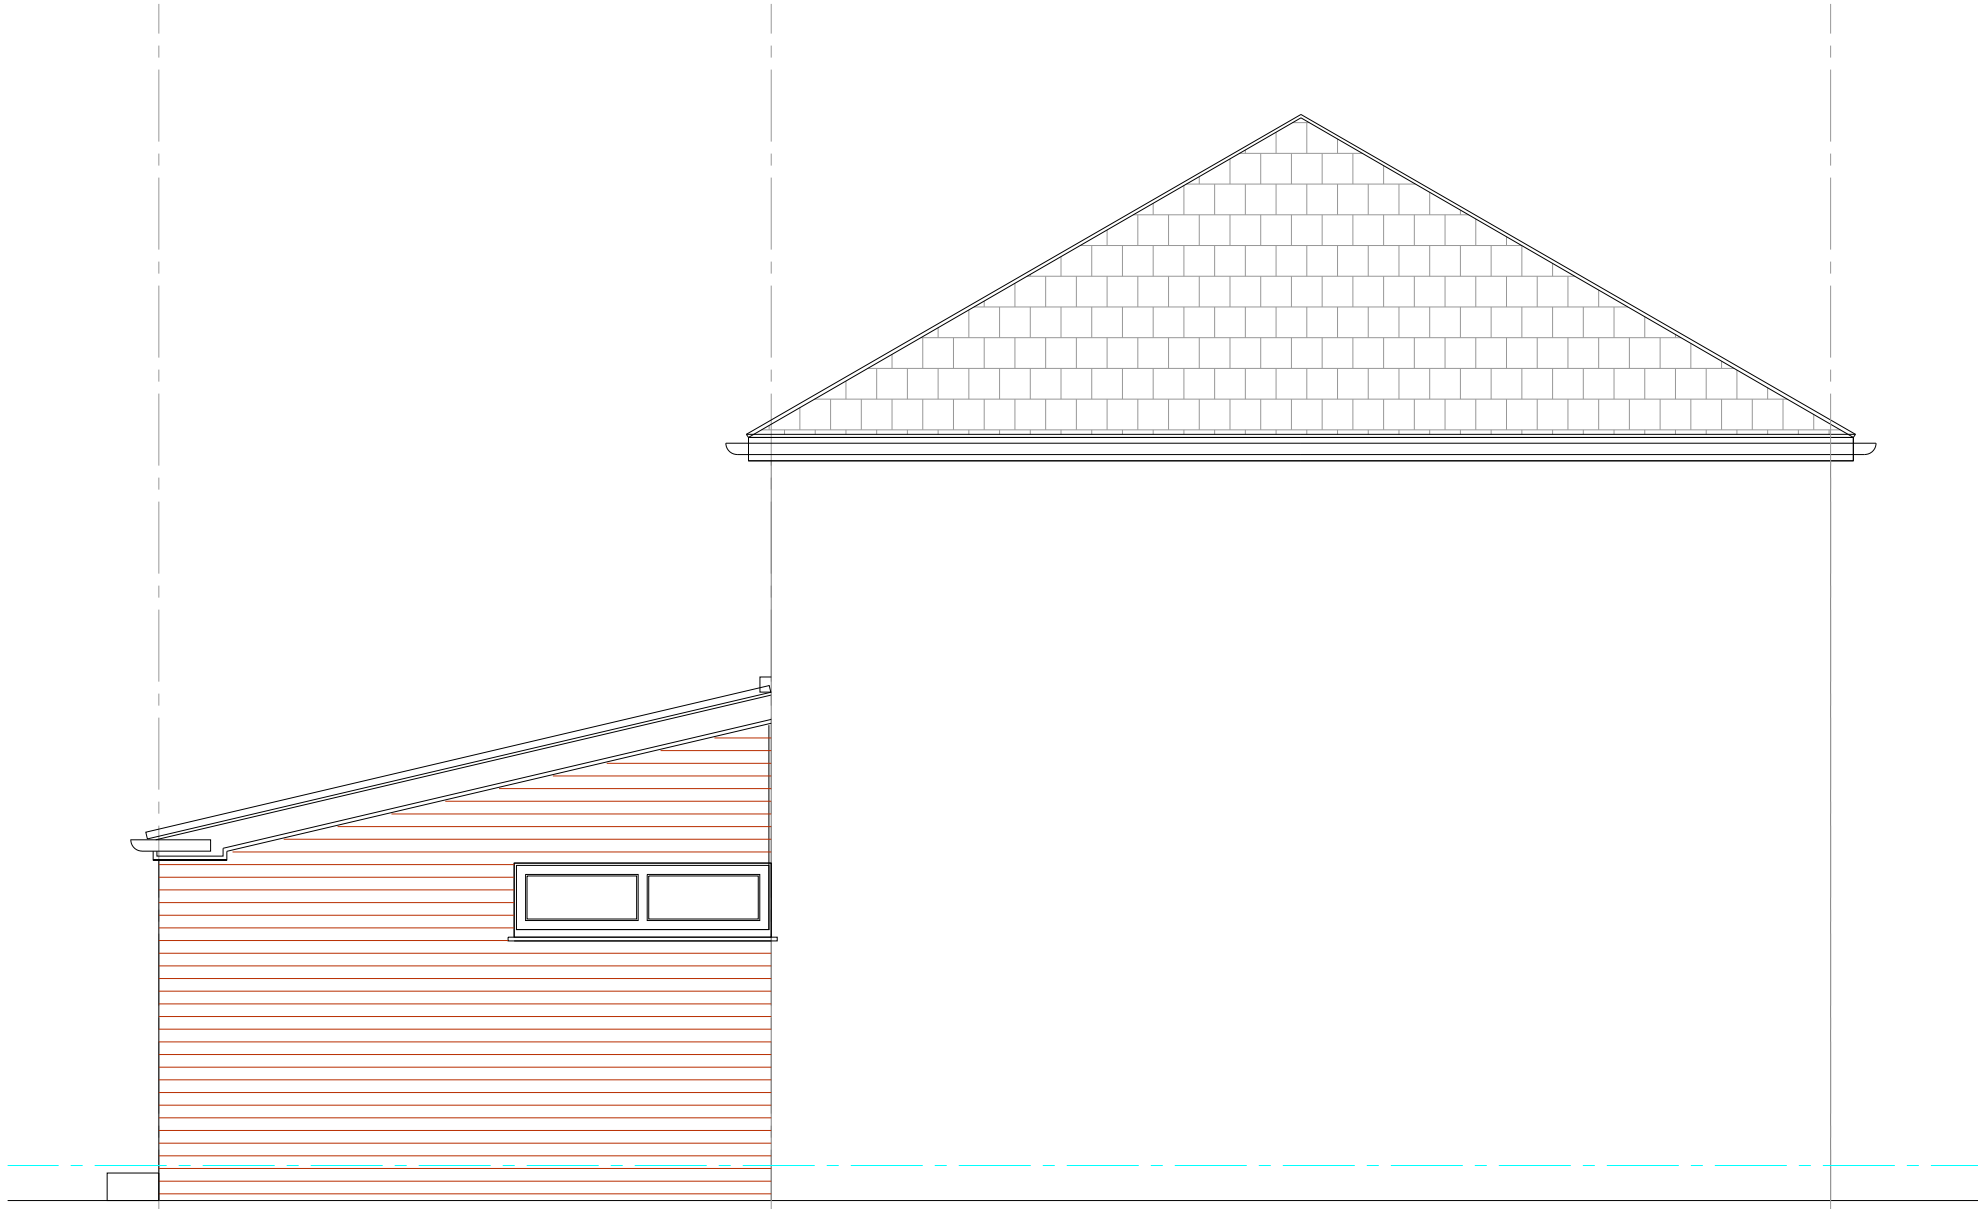

PROPOSED SIDE ELEVATION

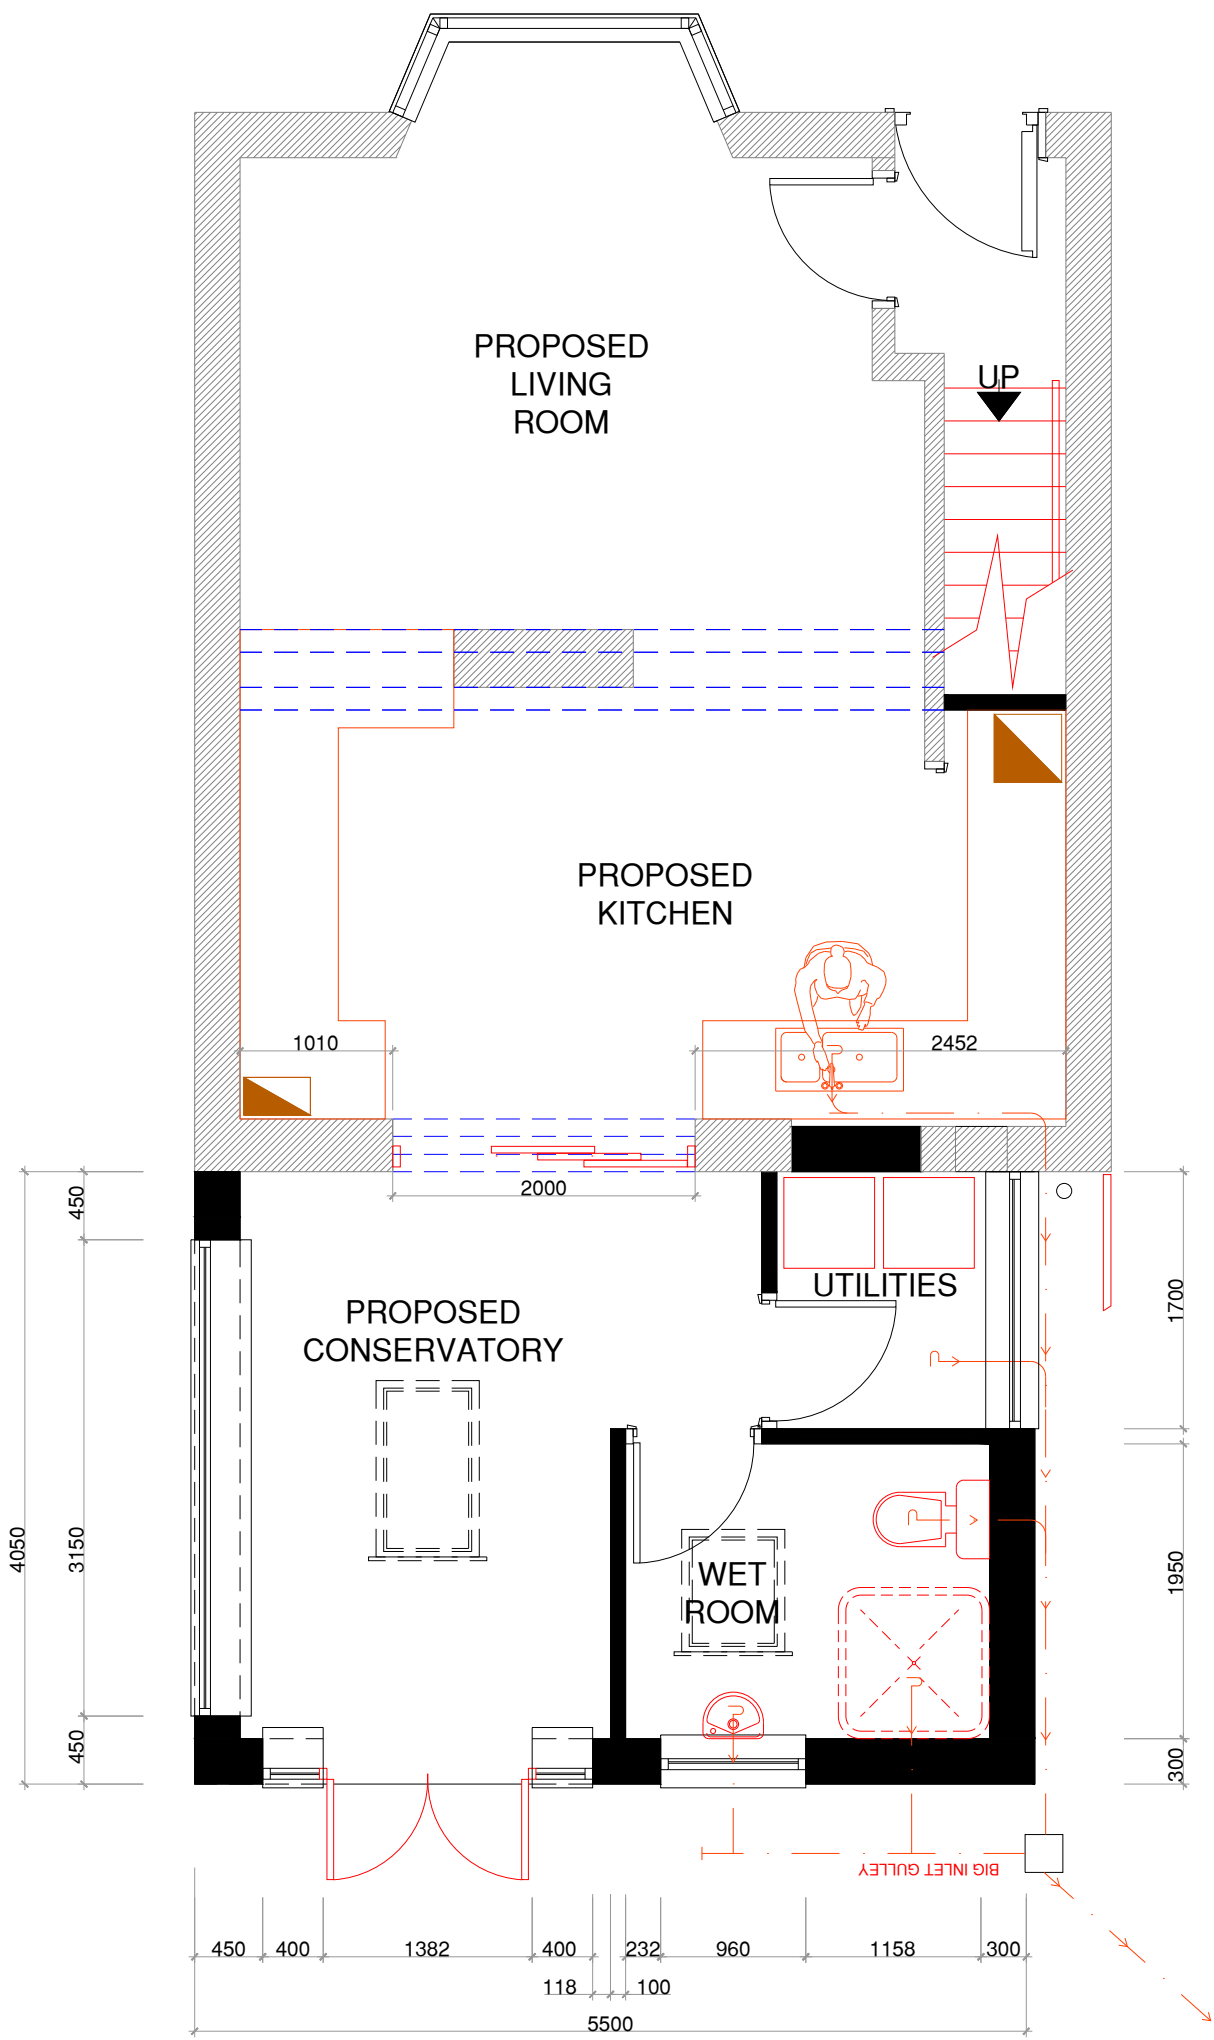

PROPOSED GROUND FLOOR PLAN

REV	DESCRIPTION	BY	DATE



Arch Designs
*Don't just dream it,
let us design it!*
www.archdesigns.co.uk
TEL:07910600970

ARCH DESIGNS

CLIENT: **GEORGE WOOLRIDGE**
11 WARSOP AVENUE
MANCHESTER
M22 4RL

ARCHITECT: **MR REUBEN RAMELIZE**
ARCH DESIGNS
118 DUDLEY ROAD
MANCHESTER

DRAWN: **REUBEN** CHECKED: **checked** DATE: **JUNE 2020** REVISION: **0**

PROJECT NAME: **ONE STOREY REAR EXTENSION**

DRAWING TITLE: **PROPOSED PLAN AND ELEVATIONS**

SCALE: **1:50** SHEET SIZE: **A1** SHEET NO.: **02**

PROJECT NO.: **2020/00** STATUS: **FOR PLANNING ONLY**

DRAWING NO.: **A1/02**