



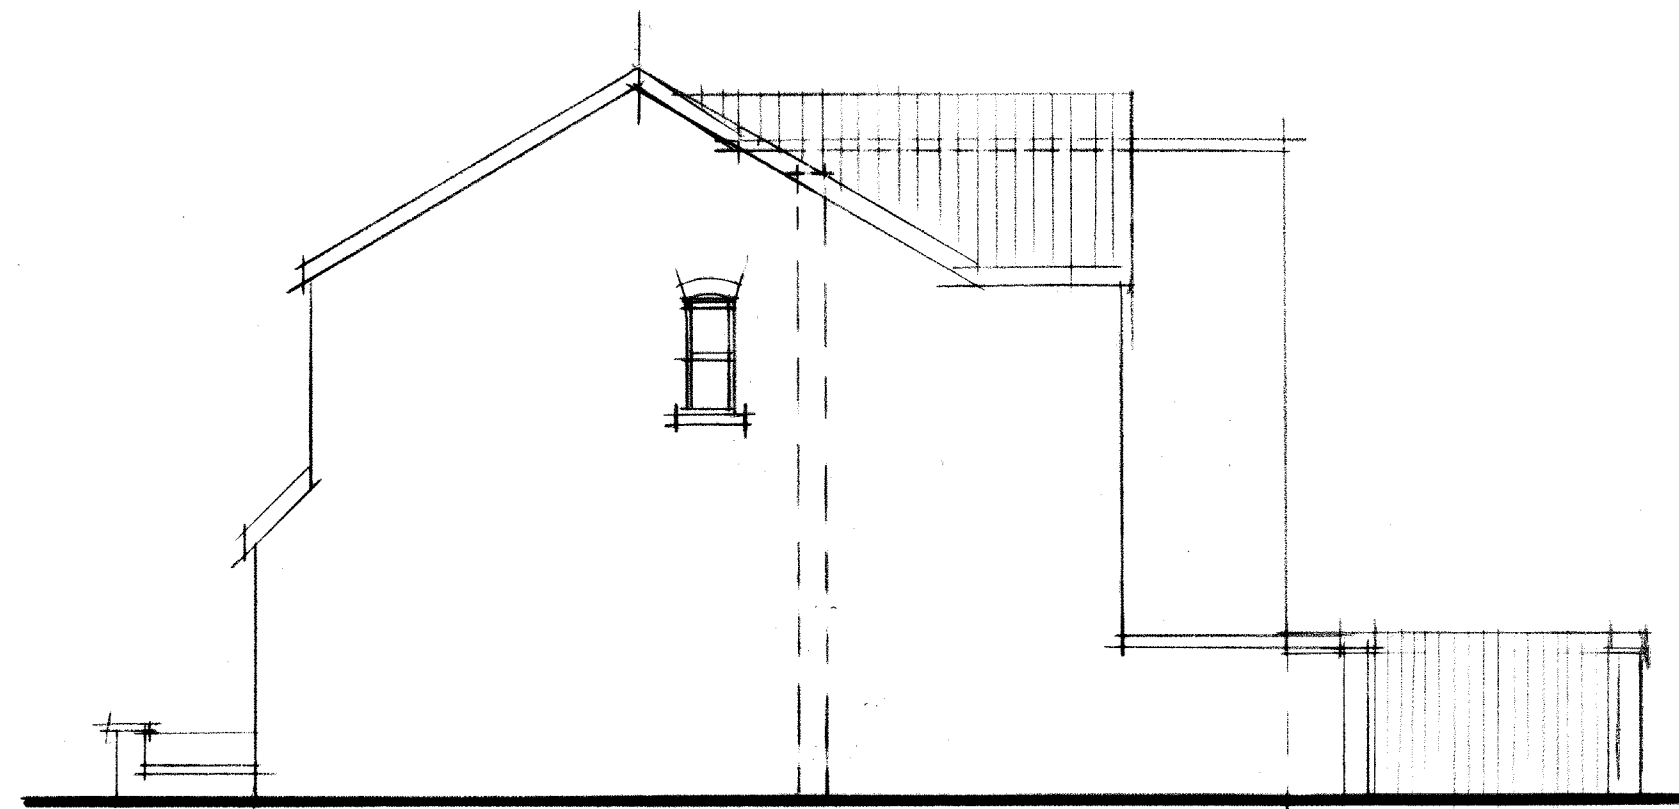


side

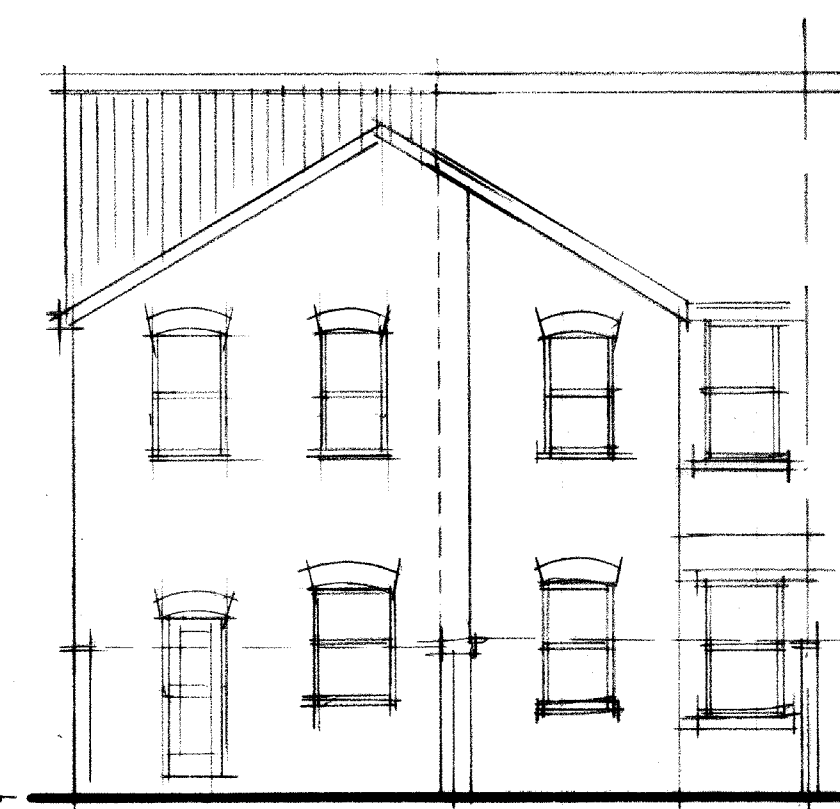


front



rear

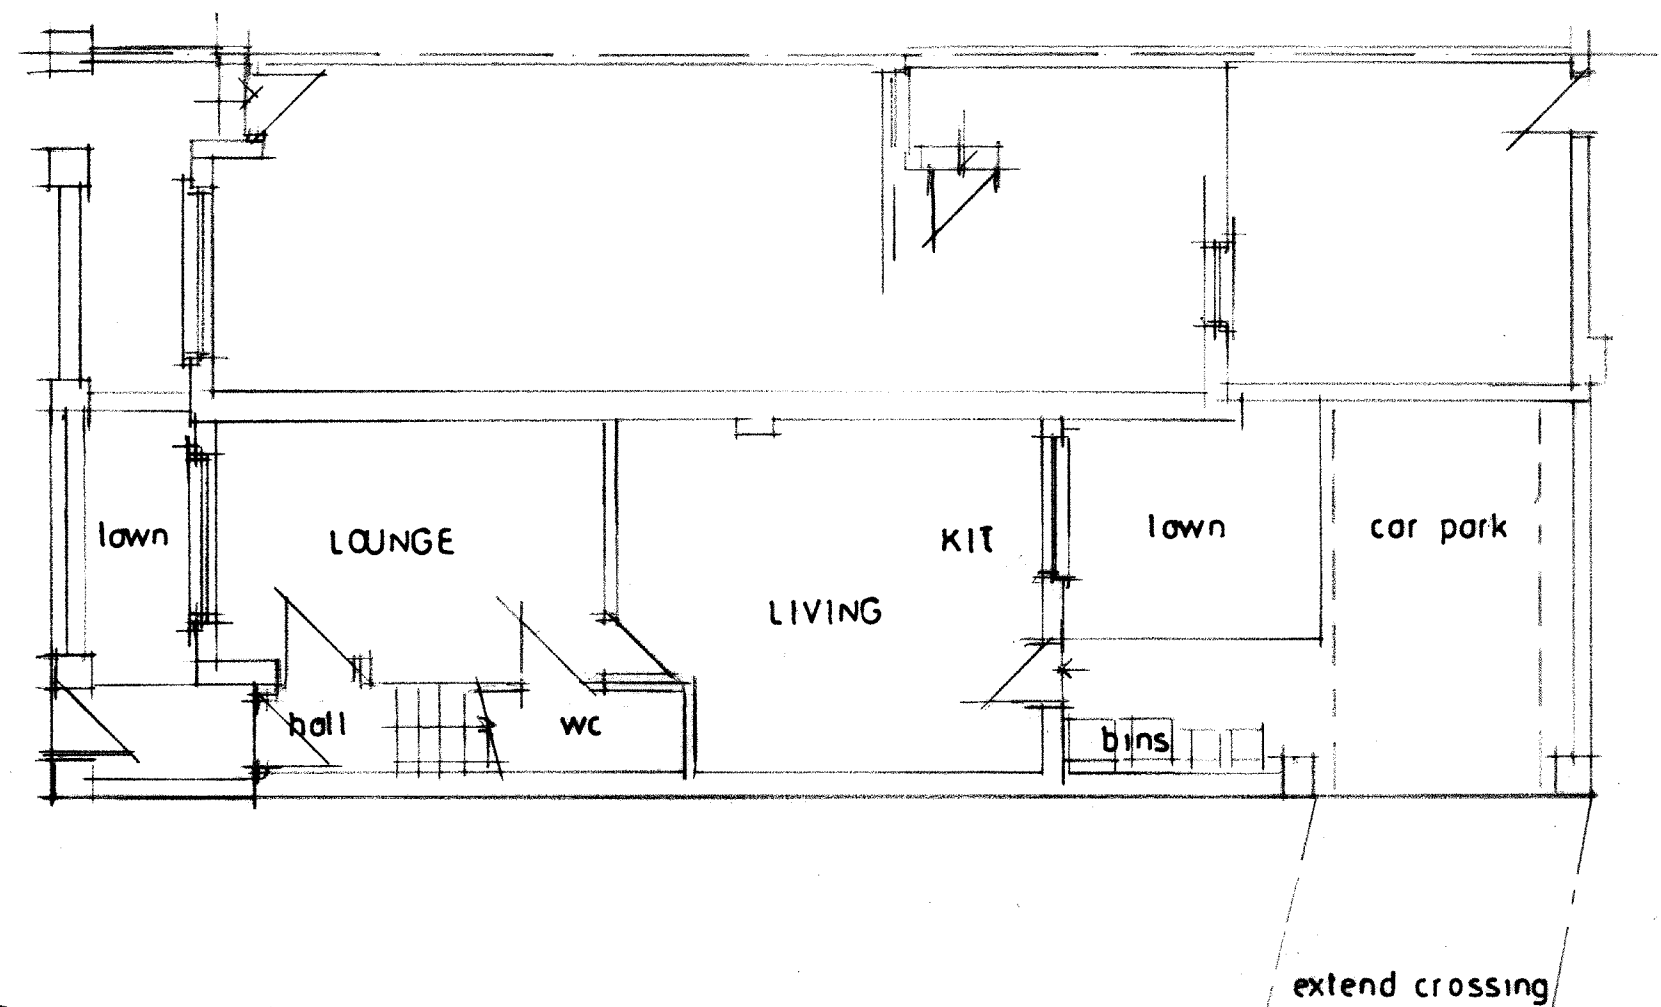

GROUND FLOOR PLAN

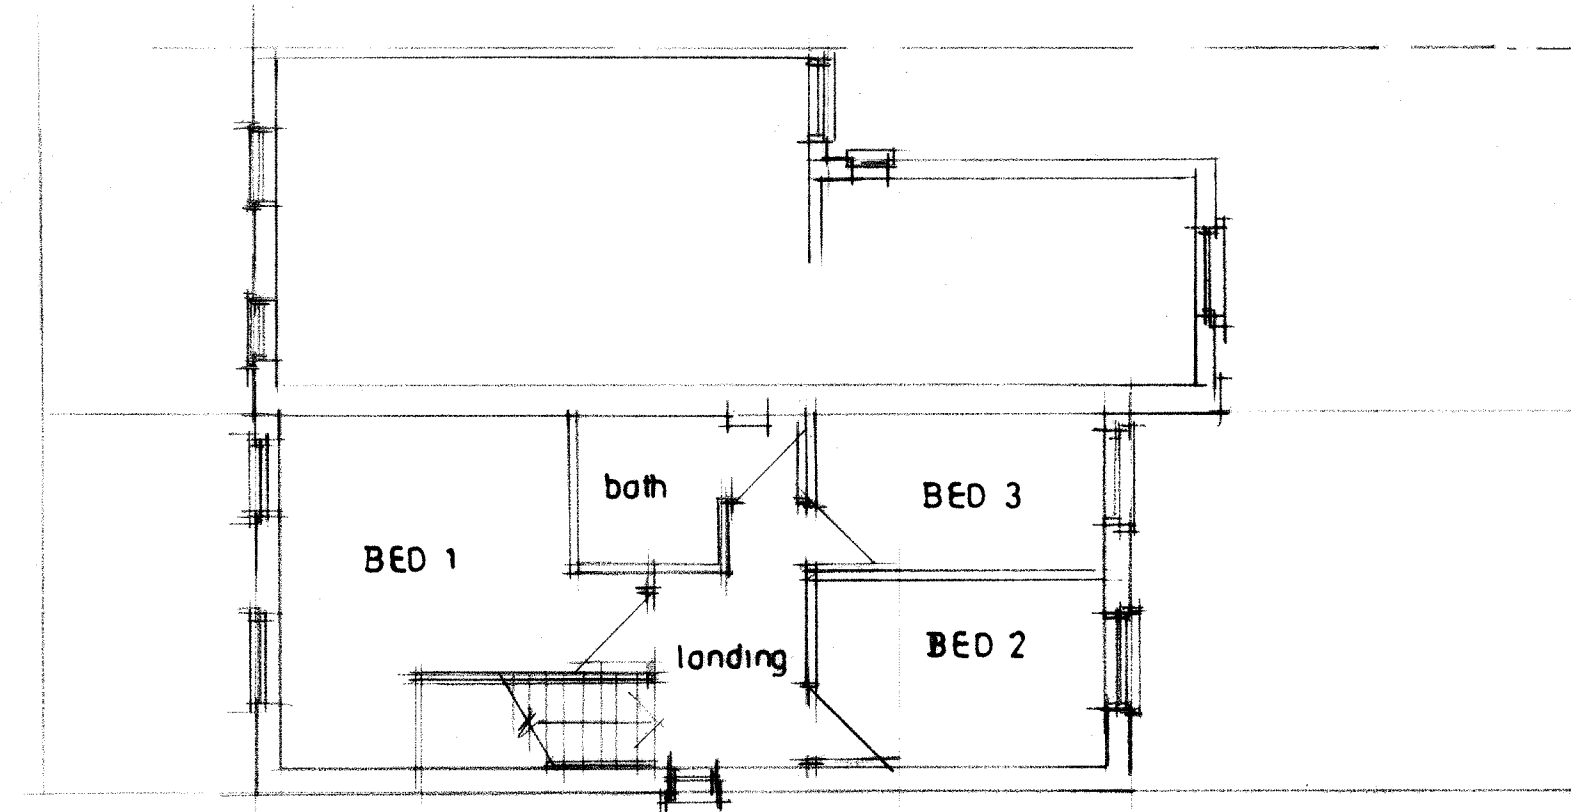

FIRST FLOOR PLAN

CLIENT  
MR W CHOUDRY  
94 EAST ROAD  
MANCHESTER M12 5QA

JOB TITLE  
PROPOSED HOUSE adj  
174 LIGHTBOWNE ROAD  
MANCHESTER M40 5EE

DRG. TITLE  
PLAN & ELEVATIONS  
AS PROPOSED

**HOLBOROW +  
ORMESHER**  
*Limited*

**architectural &  
interior design**

Station House  
Adams Hill  
Knutsford  
Cheshire WA16 6DN  
telephone : 01565 652275  
fax : 01565 750501

| ISSUE             | ORIGINAL    | 1 | 2 | 3 | 4 | 5 | 6 | 7 |
|-------------------|-------------|---|---|---|---|---|---|---|
| REVISION          |             |   |   |   |   |   |   |   |
| DATE              |             |   |   |   |   |   |   |   |
| DRAWN             |             |   |   |   |   |   |   |   |
| CHECKED           |             |   |   |   |   |   |   |   |
| APPROVED          |             |   |   |   |   |   |   |   |
| SCALE             | 1:100 at A2 |   |   |   |   |   |   |   |
| DRAWING<br>NUMBER | 2080/90/02  |   |   |   |   |   |   |   |