



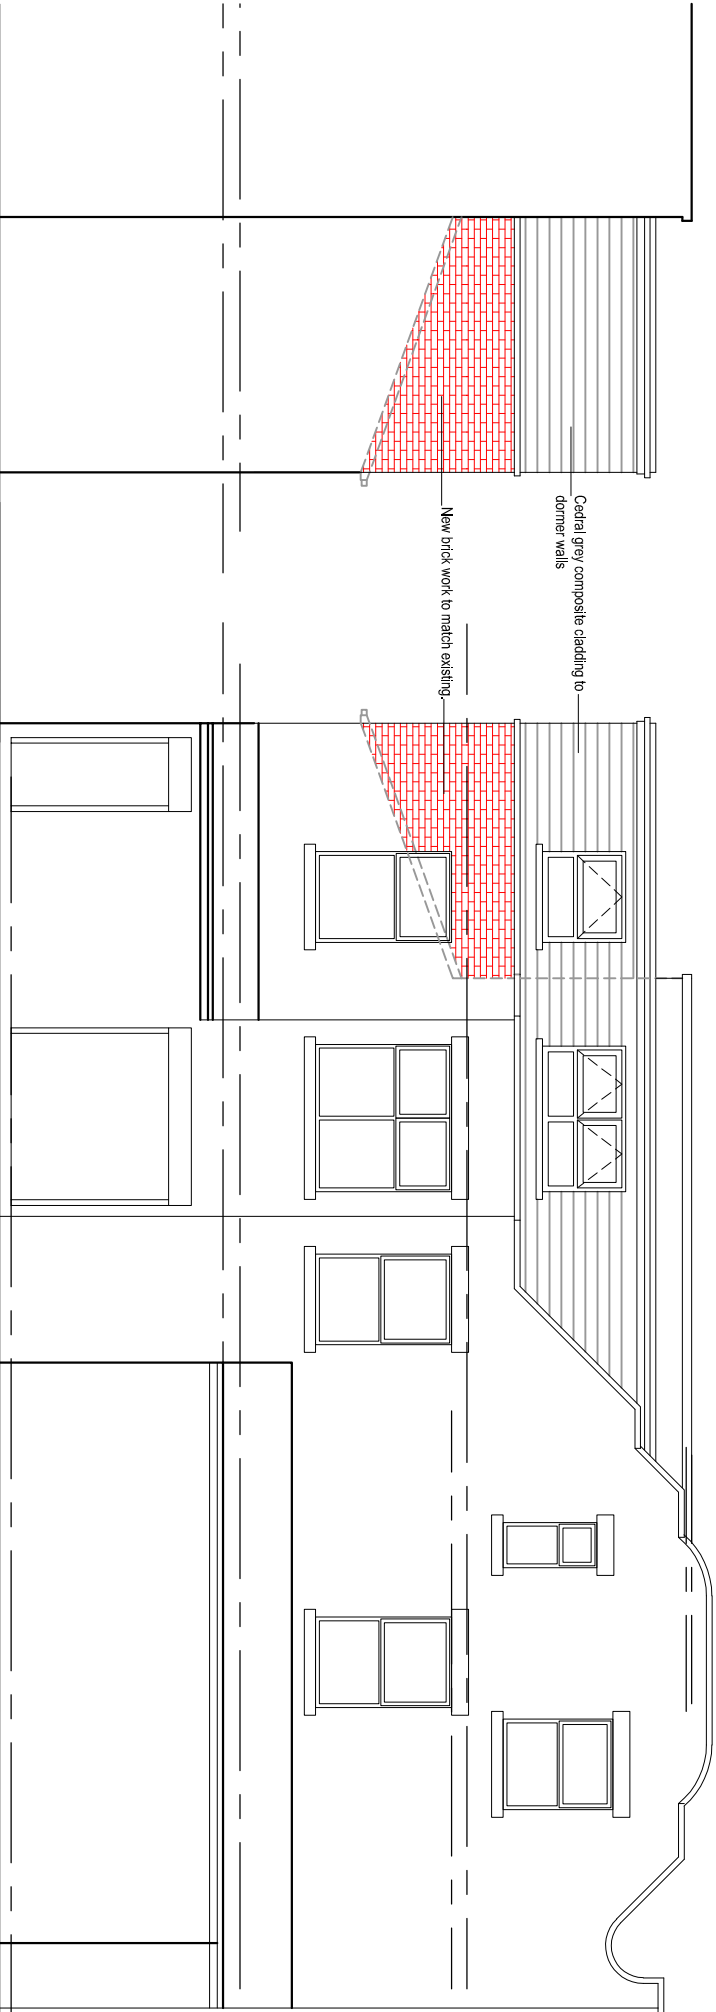


PROPOSED SIDE ELEVATION

PROPOSED SIDE ELEVATION

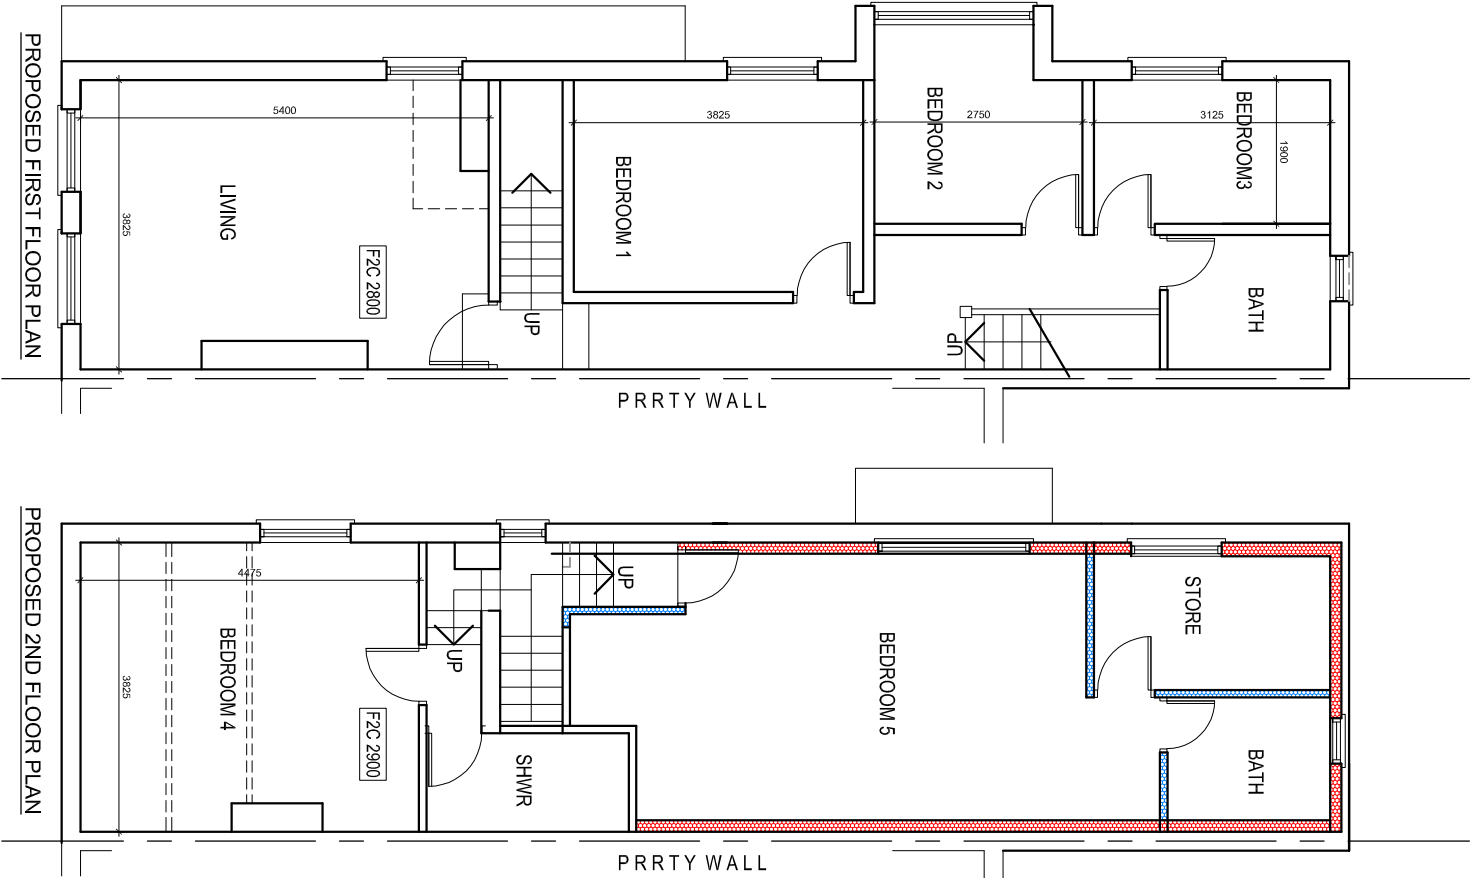

PROPOSED FIRST FLOOR PLAN

PROPOSED 2ND FLOOR PLAN

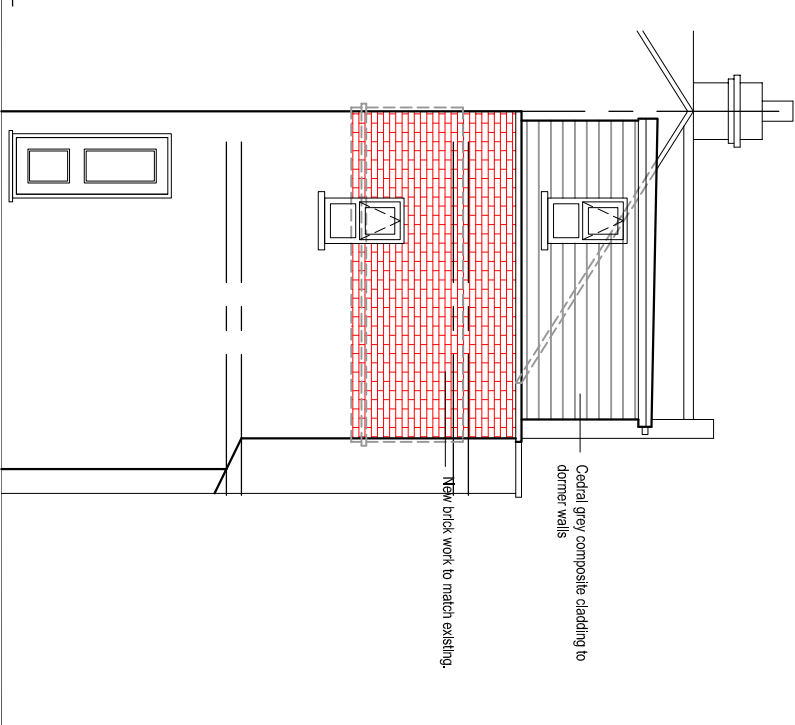

PROPOSED REAR ELEVATION

PROJECT
222, Wilmslow Road,
Fallowfield

CLIENT
Mr. Zahid Hanif

DRAWING TITLE
Proposed Plan

JOB No
NA-P02

SCALE
1:100@A3

DATE
Jul. 2020

REVISION
-

t: 0782 895 3405
e: niamat@hotmail.co.uk