
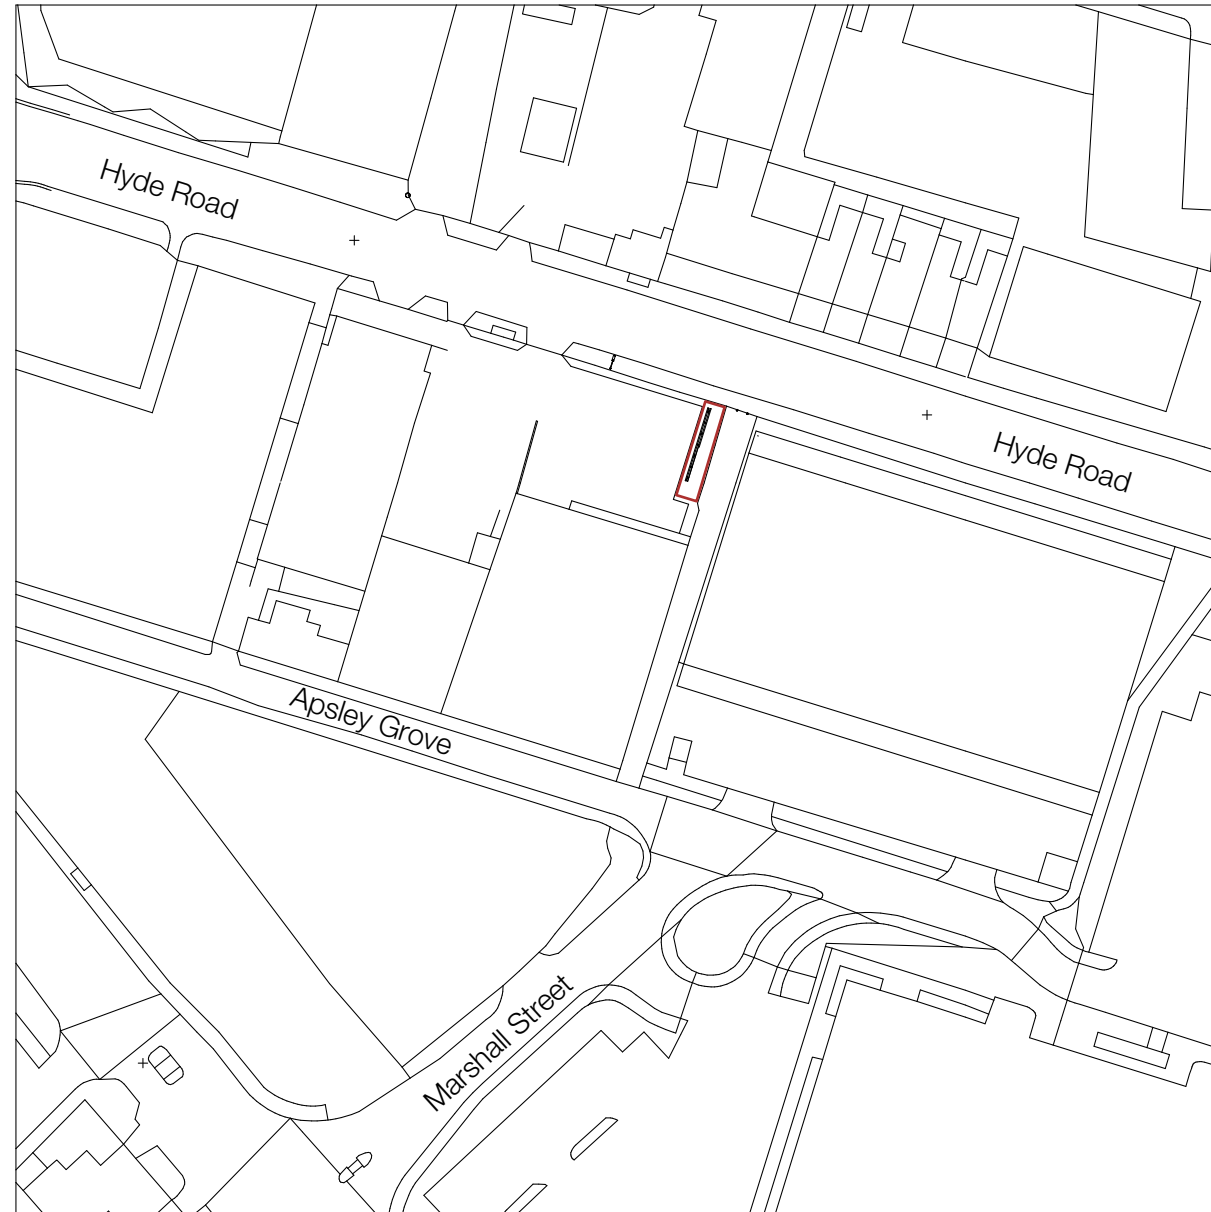


 

0 20m 40m 100m

Title
Site Location Plan

Project
18 Hyde Road, Manchester, M12
6BW

Client
Wildstone Capital Limited

Job No.
10927

Issued
20/12/18

Drawn By
ML



Checked By

Signed By

Scale
1:1250 @ A3

Key
 1. Site Boundary

All information is to be checked on site for accuracy and fit. Only drawings with WD status with the most recent revision are to be used for construction. Report any discrepancies and omissions to Wildstone

  

Title
Site Plan - Existing

Project
18 Hyde Road, Manchester, M12
6BW

Client
Wildstone Capital Limited

Job No.
10927

Issued
20/12/18

Drawn By
ML

Checked By



Signed By

Scale
1:100 @ A3

Key

- 1. Site Boundary
- 2. 96 Sheet Advertisement
(To be removed)
- 3. 48 Sheet Advertisement
(To be removed)

All information is to be checked on site for accuracy and fit. Only drawings with WD status with the most recent revision are to be used for construction. Report any discrepancies and omissions to Wildstone

  

Title
Site Plan - Proposed

Project
18 Hyde Road, Manchester, M12
6BW

Client
Wildstone Capital Limited

Job No.
10927

Issued
20/12/18

Drawn By
ML


Checked By

Signed By


Scale
1:500 @ A3

Key
 1. Site Boundary
 2. Proposed Digital
48 Sheet

All information is to be checked on site for accuracy and fit. Only drawings with WD status with the most recent revision are to be used for construction. Report any discrepancies and omissions to Wildstone

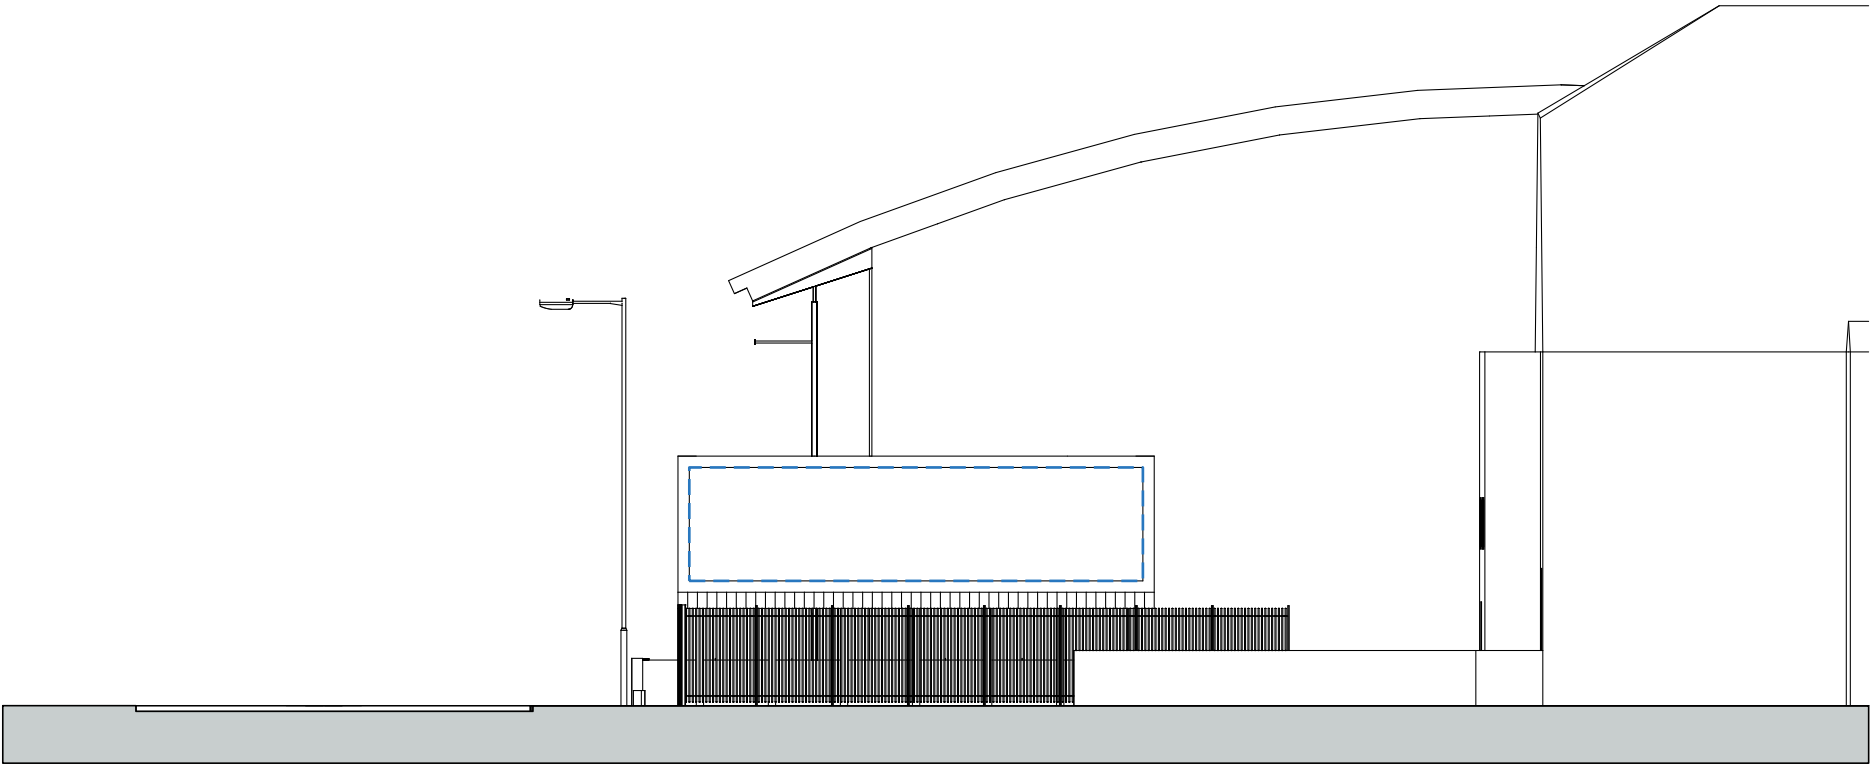

EXISTING

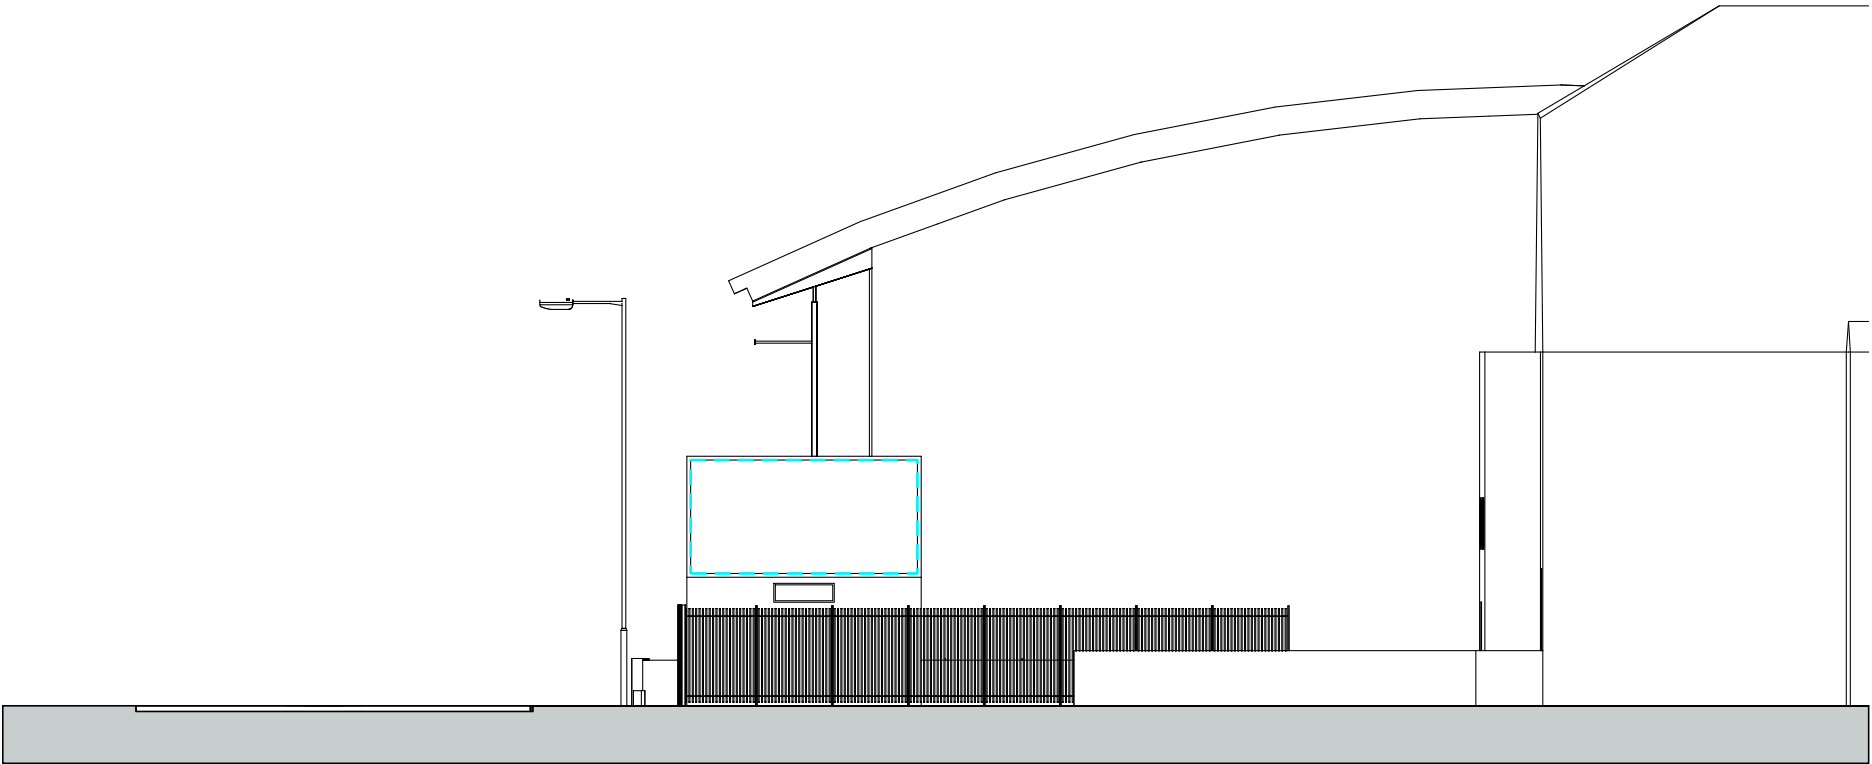

PROPOSED



Title
Elevation AA

Project
18 Hyde Road, Manchester, M12 6BW

Client
Wildstone Capital Limited

Job No.
10927

Issued
20/12/18

Drawn By
ML


Checked By

Signed By


Scale
1:200 @ A3

- Key**
- 1. 96 Sheet Advertisement (To be removed)
 - 2. Proposed Digital 48 Sheet

All information is to be checked on site for accuracy and fit. Only drawings with WD status with the most recent revision are to be used for construction. Report any discrepancies and omissions to Wildstone

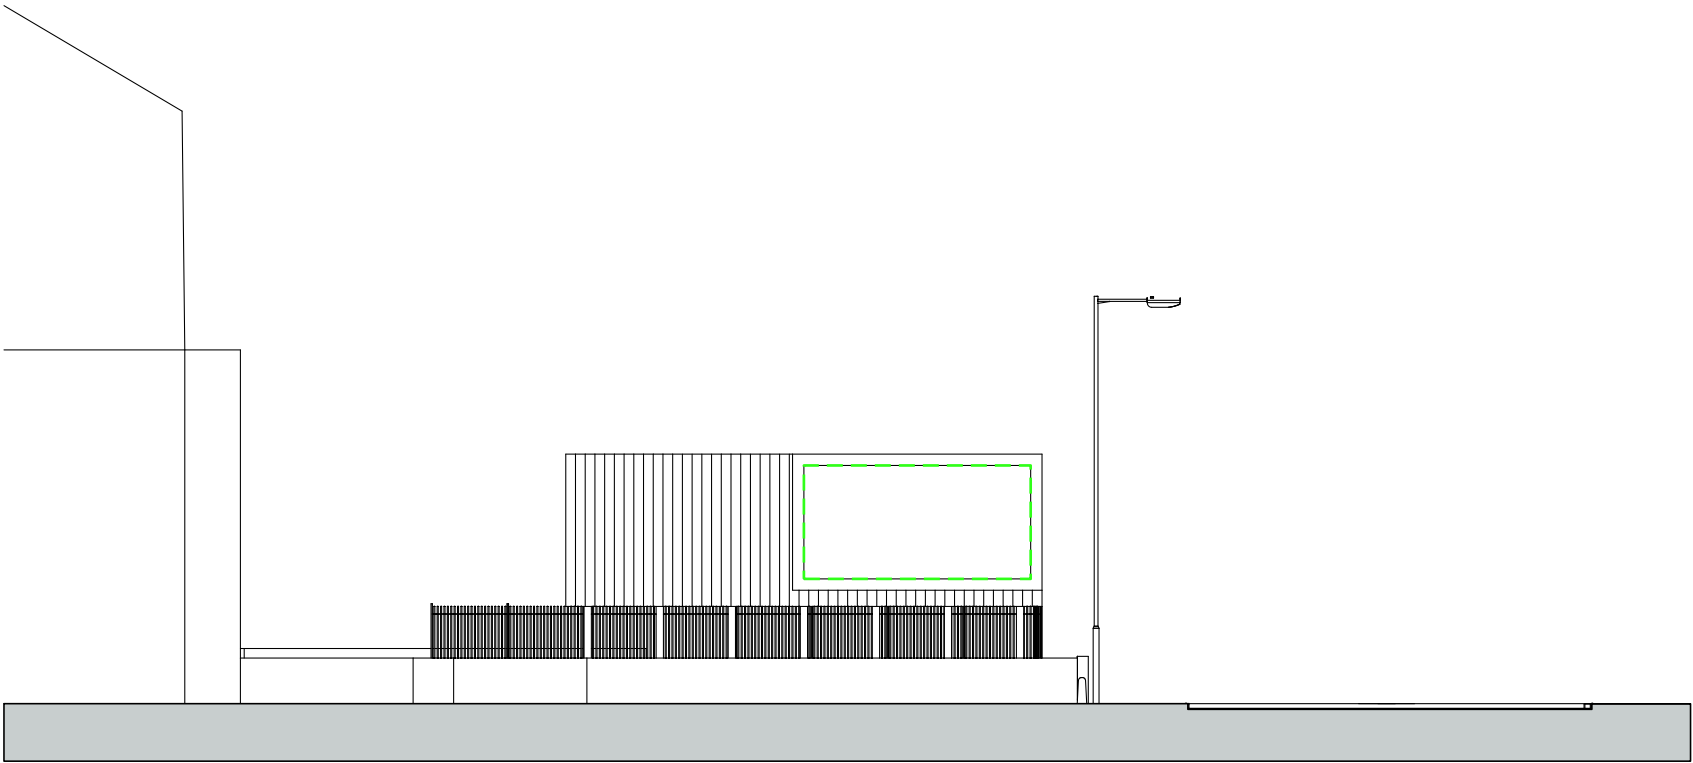

EXISTING

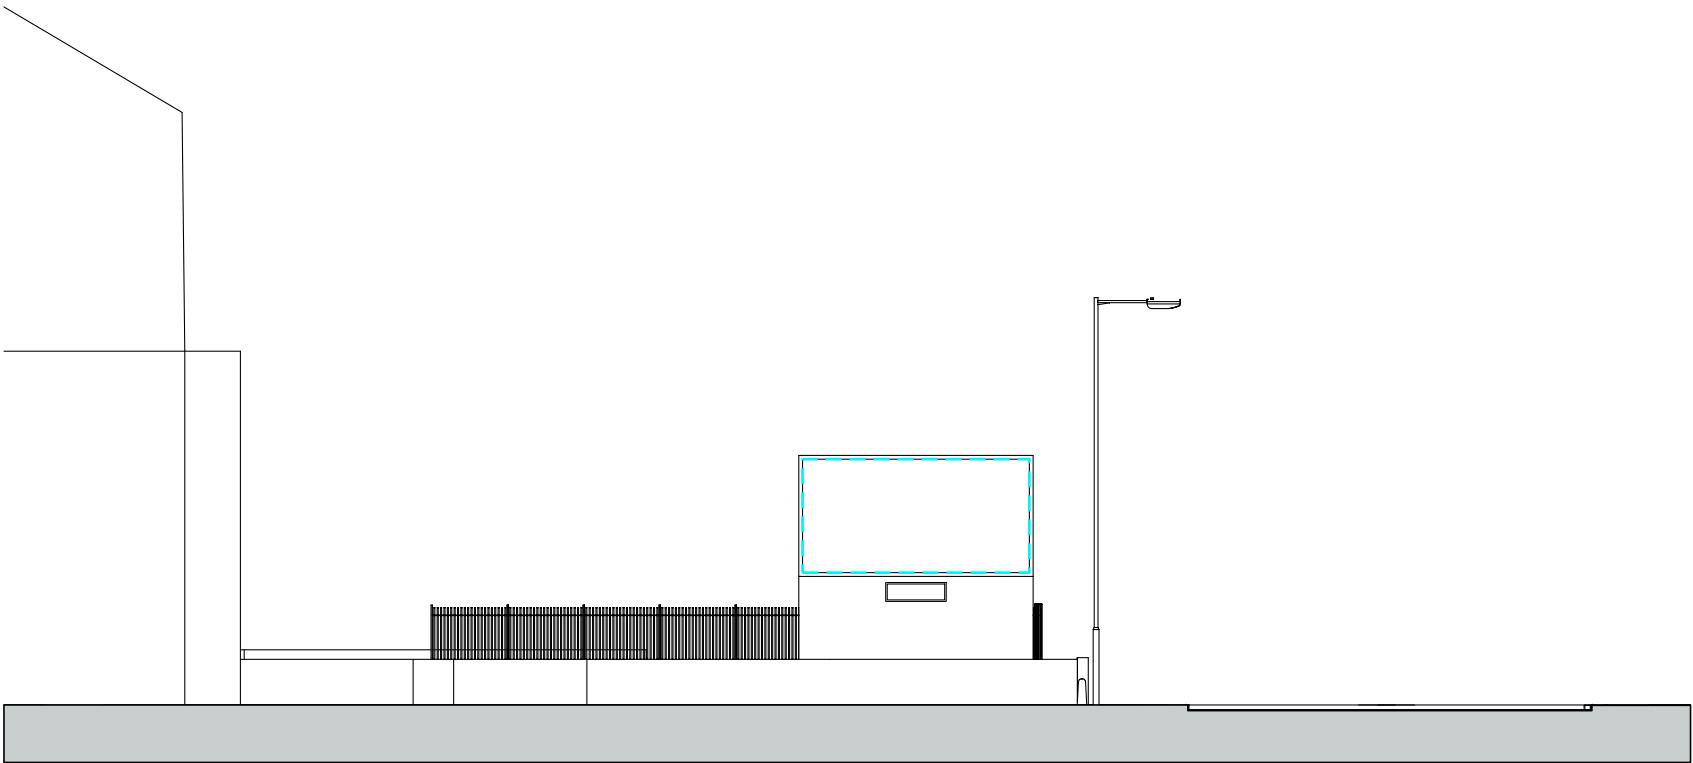

PROPOSED



Title
Elevation BB

Project
18 Hyde Road, Manchester, M12
6BW

Client
Wildstone Capital Limited

Job No.
10927

Issued
20/12/18

Drawn By
ML


Checked By

Signed By


Scale
1:200 @ A3

- Key**
- 1. 48 Sheet Advertisement
(To be removed)
 - 2. Proposed Digital 48 Sheet

All information is to be checked on site for accuracy and fit. Only drawings with WD status with the most recent revision are to be used for construction. Report any discrepancies and omissions to Wildstone

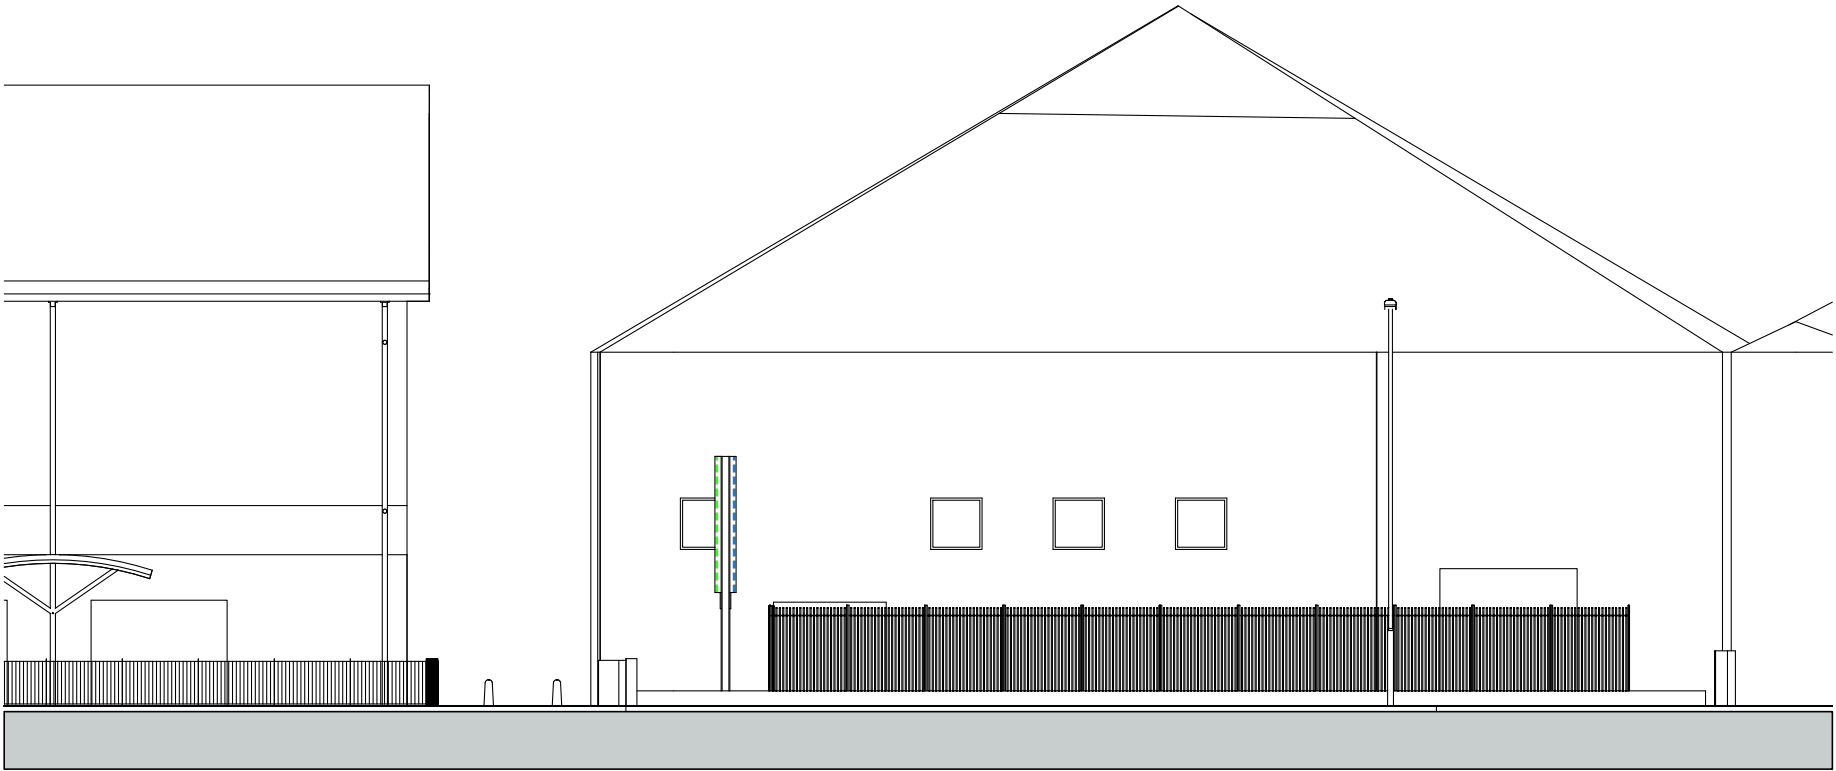

EXISTING

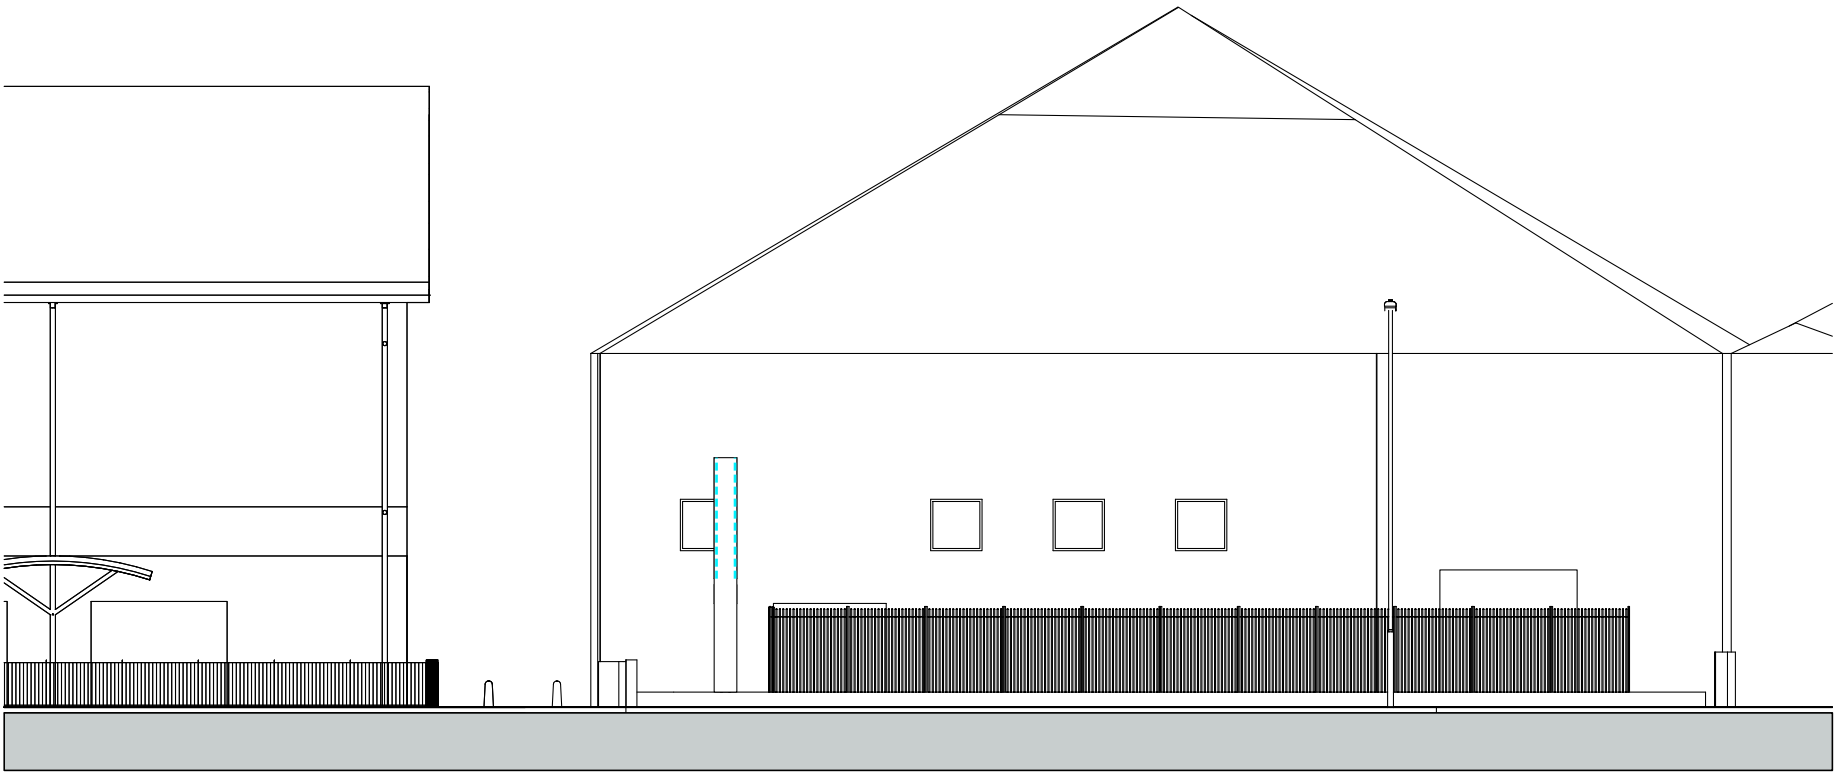

PROPOSED

0 4m 8m

Title
Elevation CC

Project
18 Hyde Road, Manchester, M12
6BW

Client
Wildstone Capital Limited

Job No.
10927

Issued
20/12/18

Drawn By
ML

Checked By

Signed By

Scale
1:100 @ A3

- Key**
- 1. 96 Sheet Advertisement
(To be removed)
 - 2. 48 Sheet Advertisement
(To be removed)
 - 3. Proposed Digital 48 Sheets

All information is to be checked on site for accuracy and fit. Only drawings with WD status with the most recent revision are to be used for construction. Report any discrepancies and omissions to Wildstone

Title
Specification Sheet

Project
18 Hyde Road, Manchester, M12 6BW

Client
Wildstone Capital Limited

Job No.
10927

Issued
20/12/18

Drawn By
ML

Checked By


Signed By

Scale
1:50 @ A3


- Key
- 1. Digital 48 Sheet
 - 2. Associated Logo Box
 - 3. Cladding

All information is to be checked on site for accuracy and fit. Only drawings with WD status with the most recent revision are to be used for construction. Report any discrepancies and omissions to Wildstone

Plan

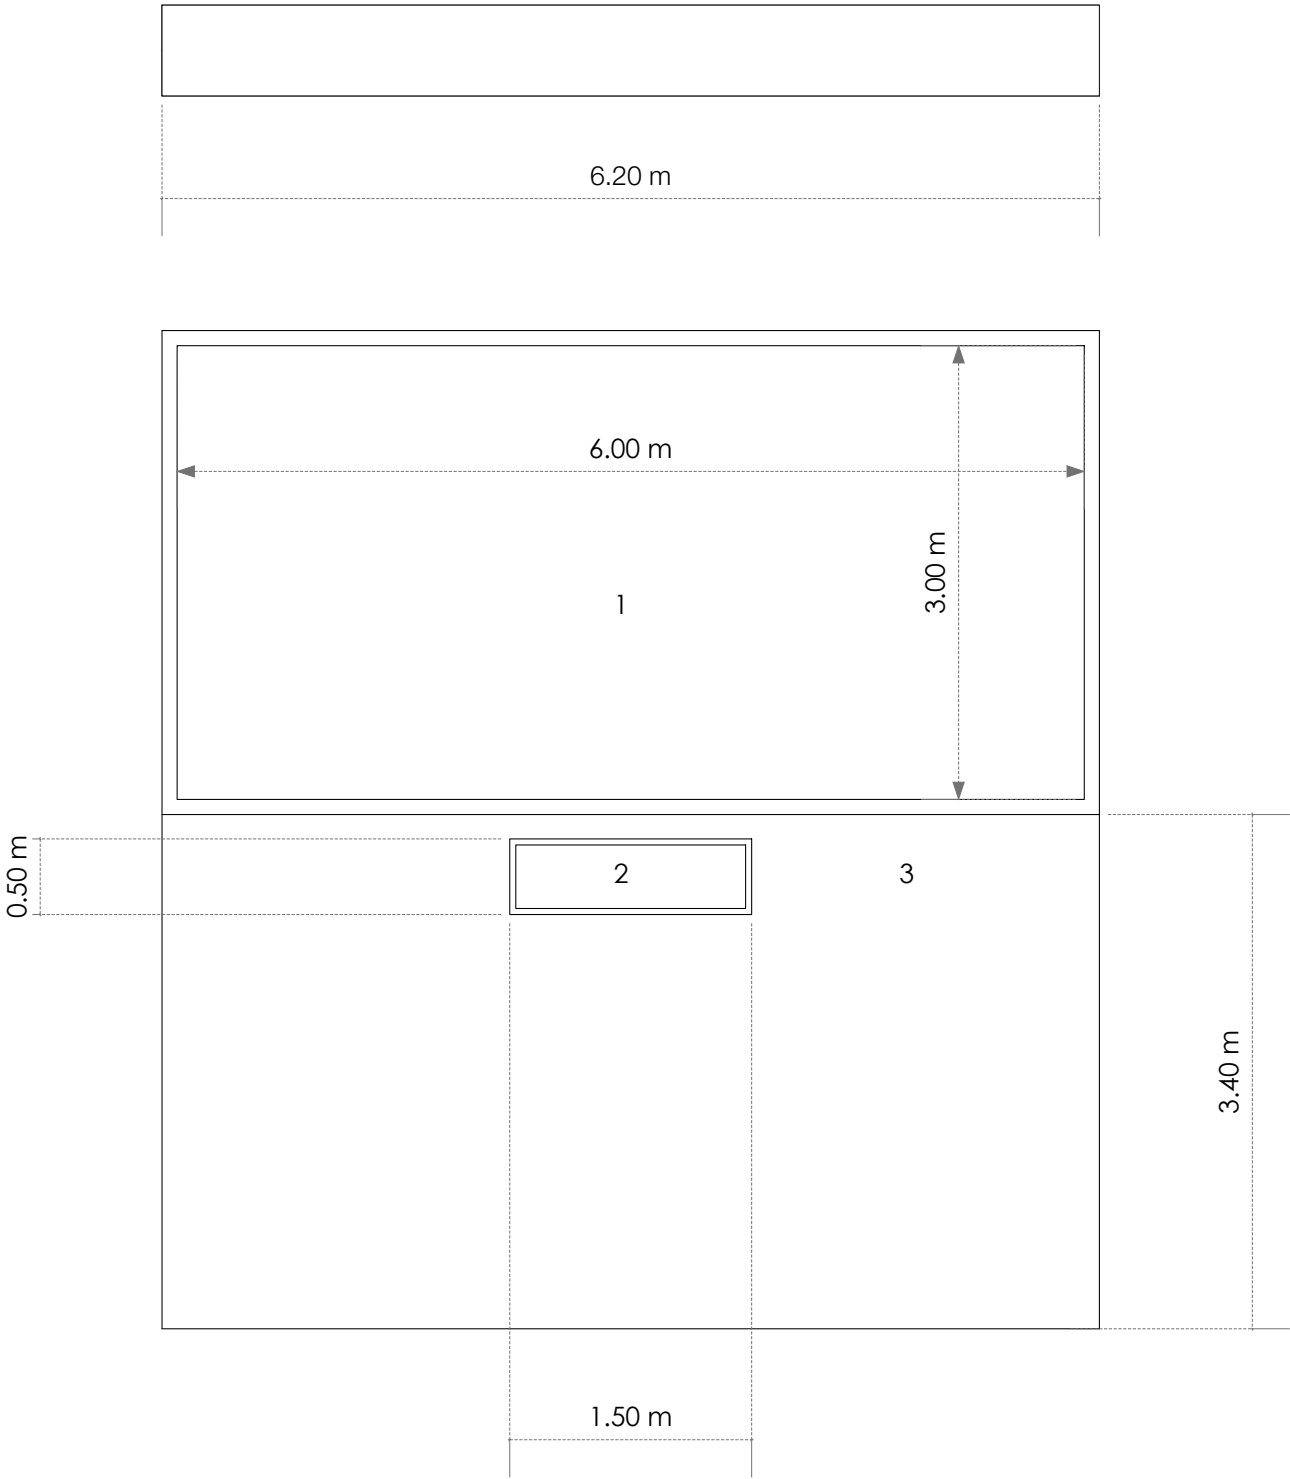

Front/Back

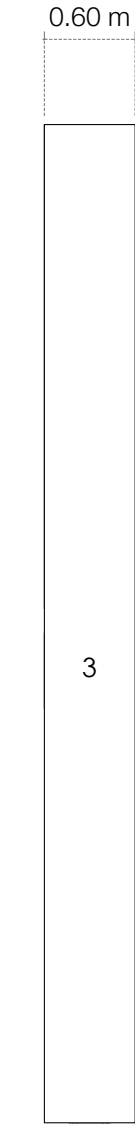

Side

