


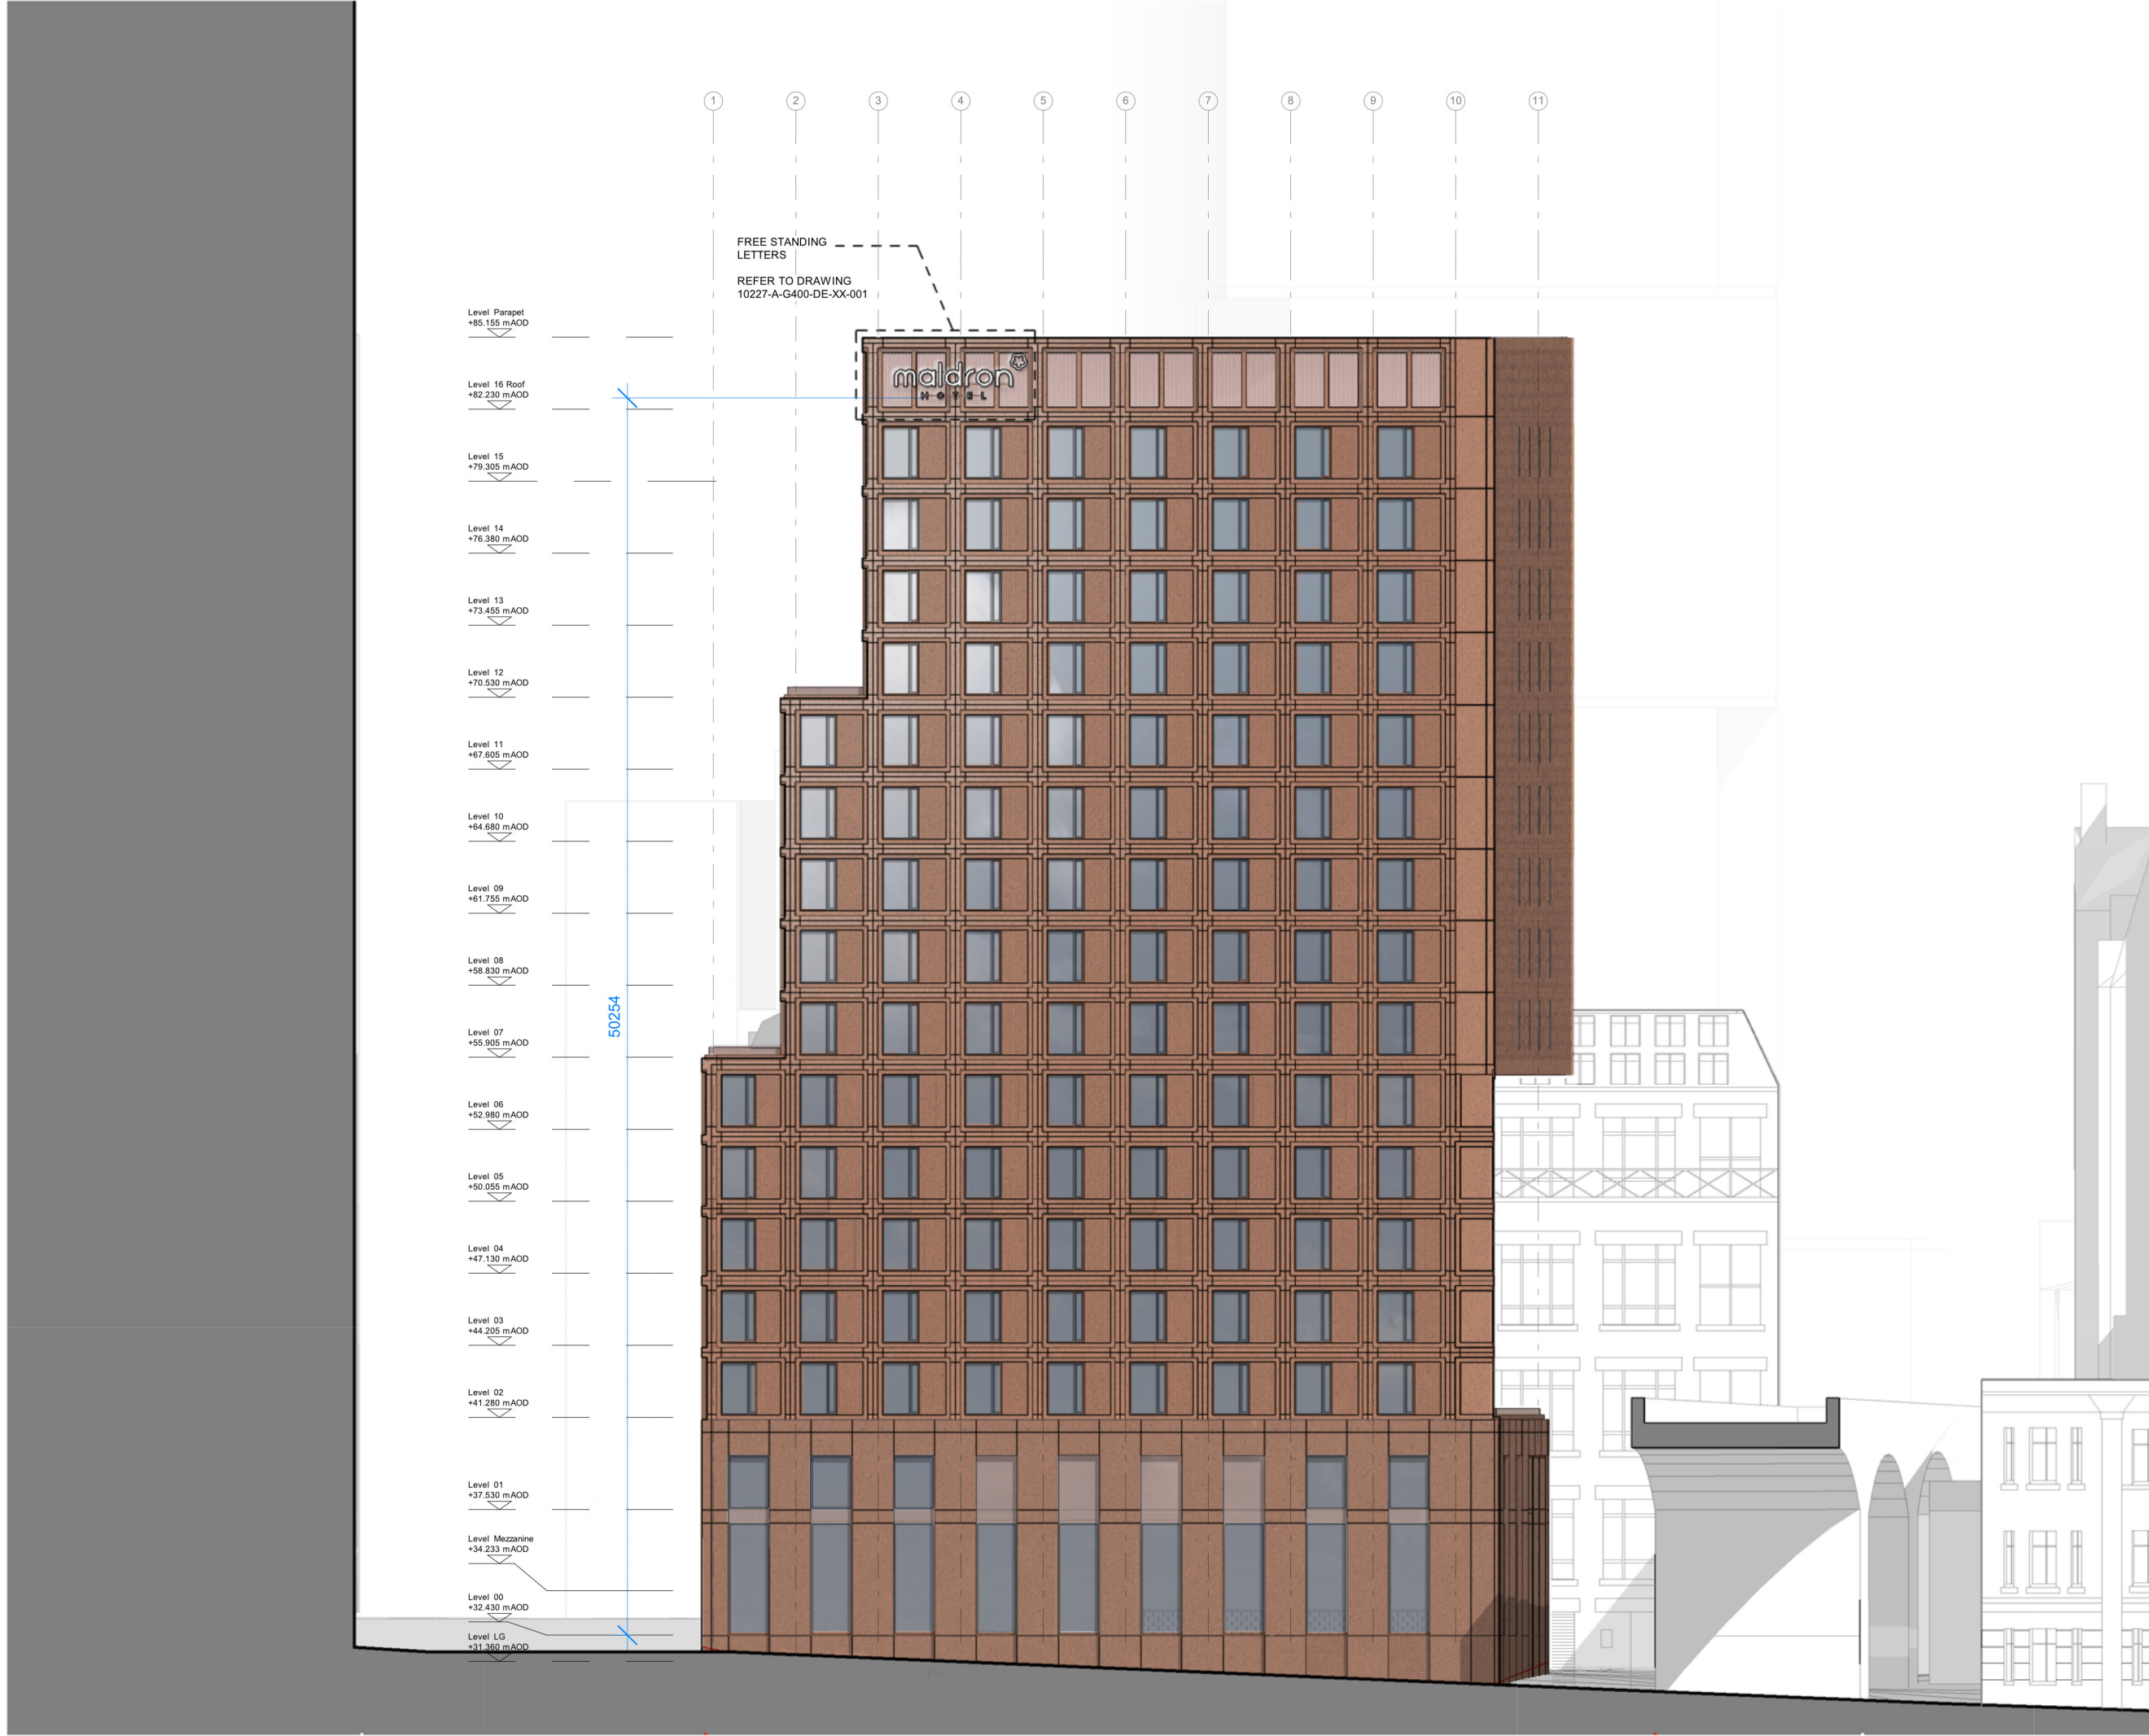

This drawing is copyright
Do not scale off dimensions.
All dimensions to be checked on site by contractor.
Contractor to report any dimensional discrepancies,
errors or omissions prior to commencing on site.

NOTE:
DO NOT SCALE OFF DRAWING REFER TO INDICATED DIMENSIONS ONLY.

DRAWING TO BE READ IN CONJUNCTION WITH SHP SPECIFICATION.

INDICATIVE DETAILS TO ILLUSTRATE VISUAL INTENT ONLY. ALL TO CONTRACTORS DESIGN.

ALL DETAILS TO BE COORDINATED WITH ADJACENT TRADES AND SE AND M/E ENGINEER DETAILS.

THE CONTRACTOR IS RESPONSIBLE FOR MEETING THE SPECIFIED PERFORMANCE CRITERIA.




FIGURE 1

Free Standing Letters, to compliment the adjacent Principal Hotel signage, see Figure 1.

Signage Integral to Wind Mitigation Screen. See drawing: 10227-A-G322-DE-XX-101

PLEASE REFER TO DRAWING:
10227-A-G400-DE-XX-001

Rev	Date	Description
P0	2020-04-21	First Issue
P1	2020-07-09	Signage update
P2	2020-07-20	Dimensions added for planning submission

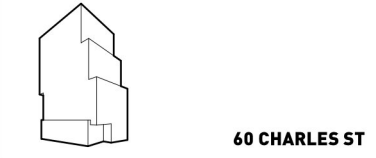

60 CHARLES ST

Project Title
10227
Charles Street, Manchester

Drawing Title
External Signage - East Elevation
Sheet 02

FOR INFORMATION		
Job No 10227	Scale 1:250	@A3
Drawing Code 10227- A - G400- EL - EE - 002	Revision P2	

simpsonhaugh

Manchester
+44 (0)161 835 2345

London
+44 (0)20 7549 4000