




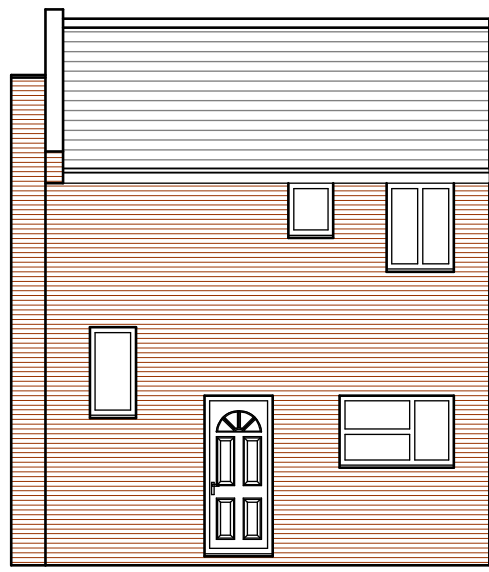


EXISTING FRONT ELEVATION

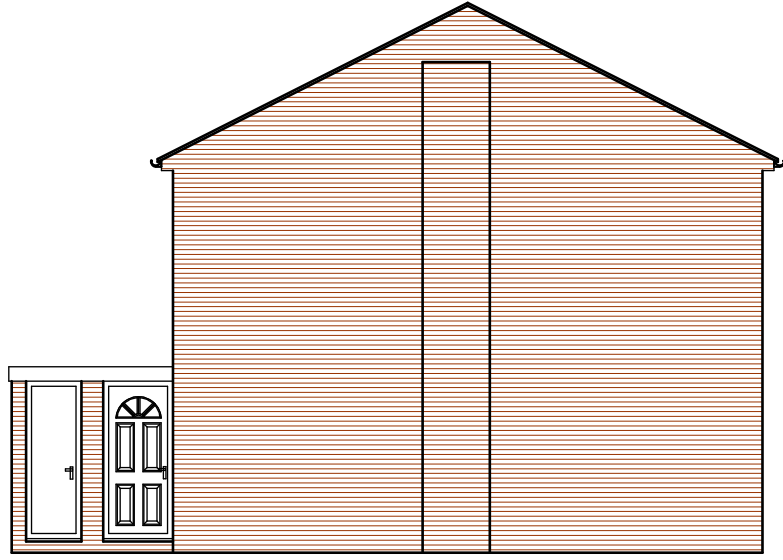


EXISTING SIDE ELEVATION

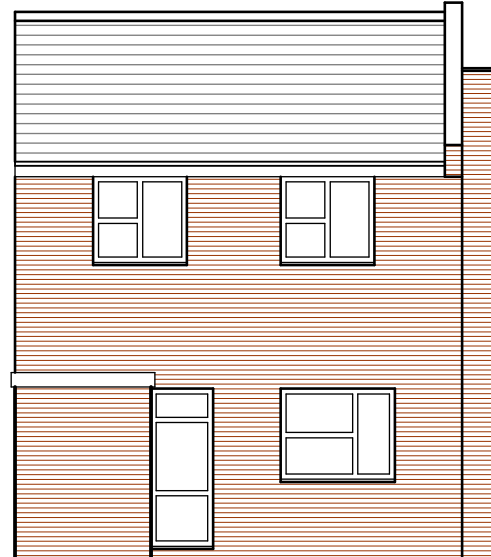


EXISTING REAR ELEVATION

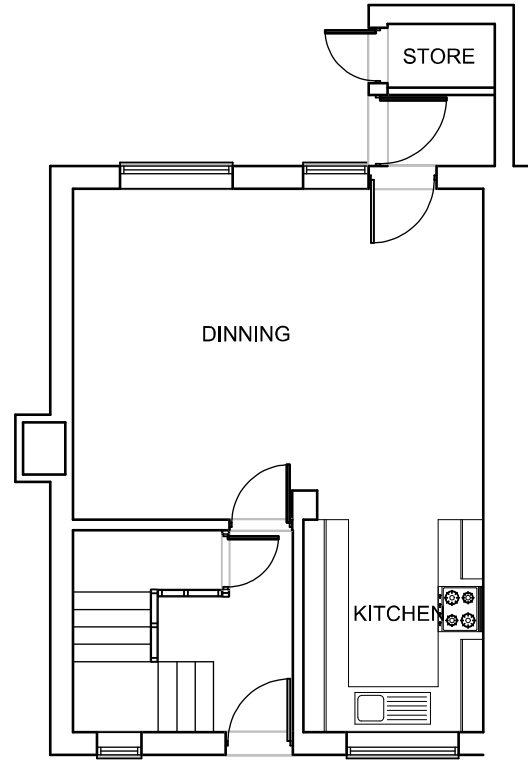


EXISTING GROUND FLOOR PLAN

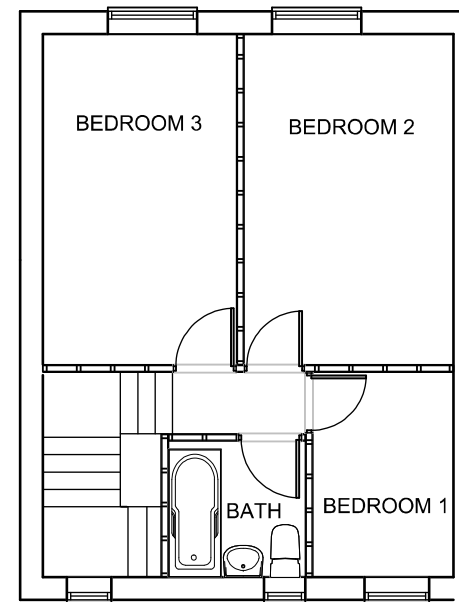


EXISTING FIRST FLOOR PLAN

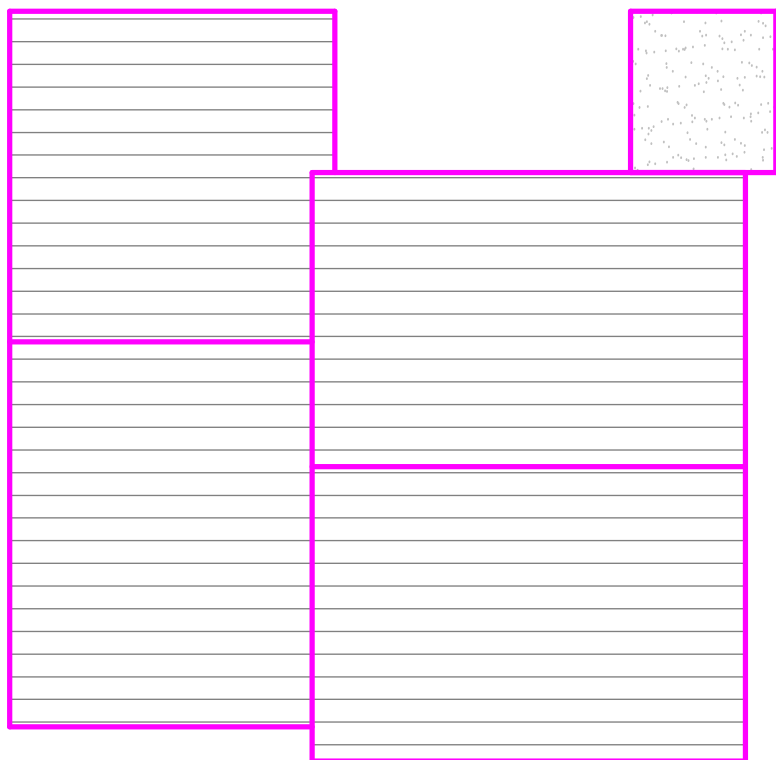


PROPOSED ROOF PLAN

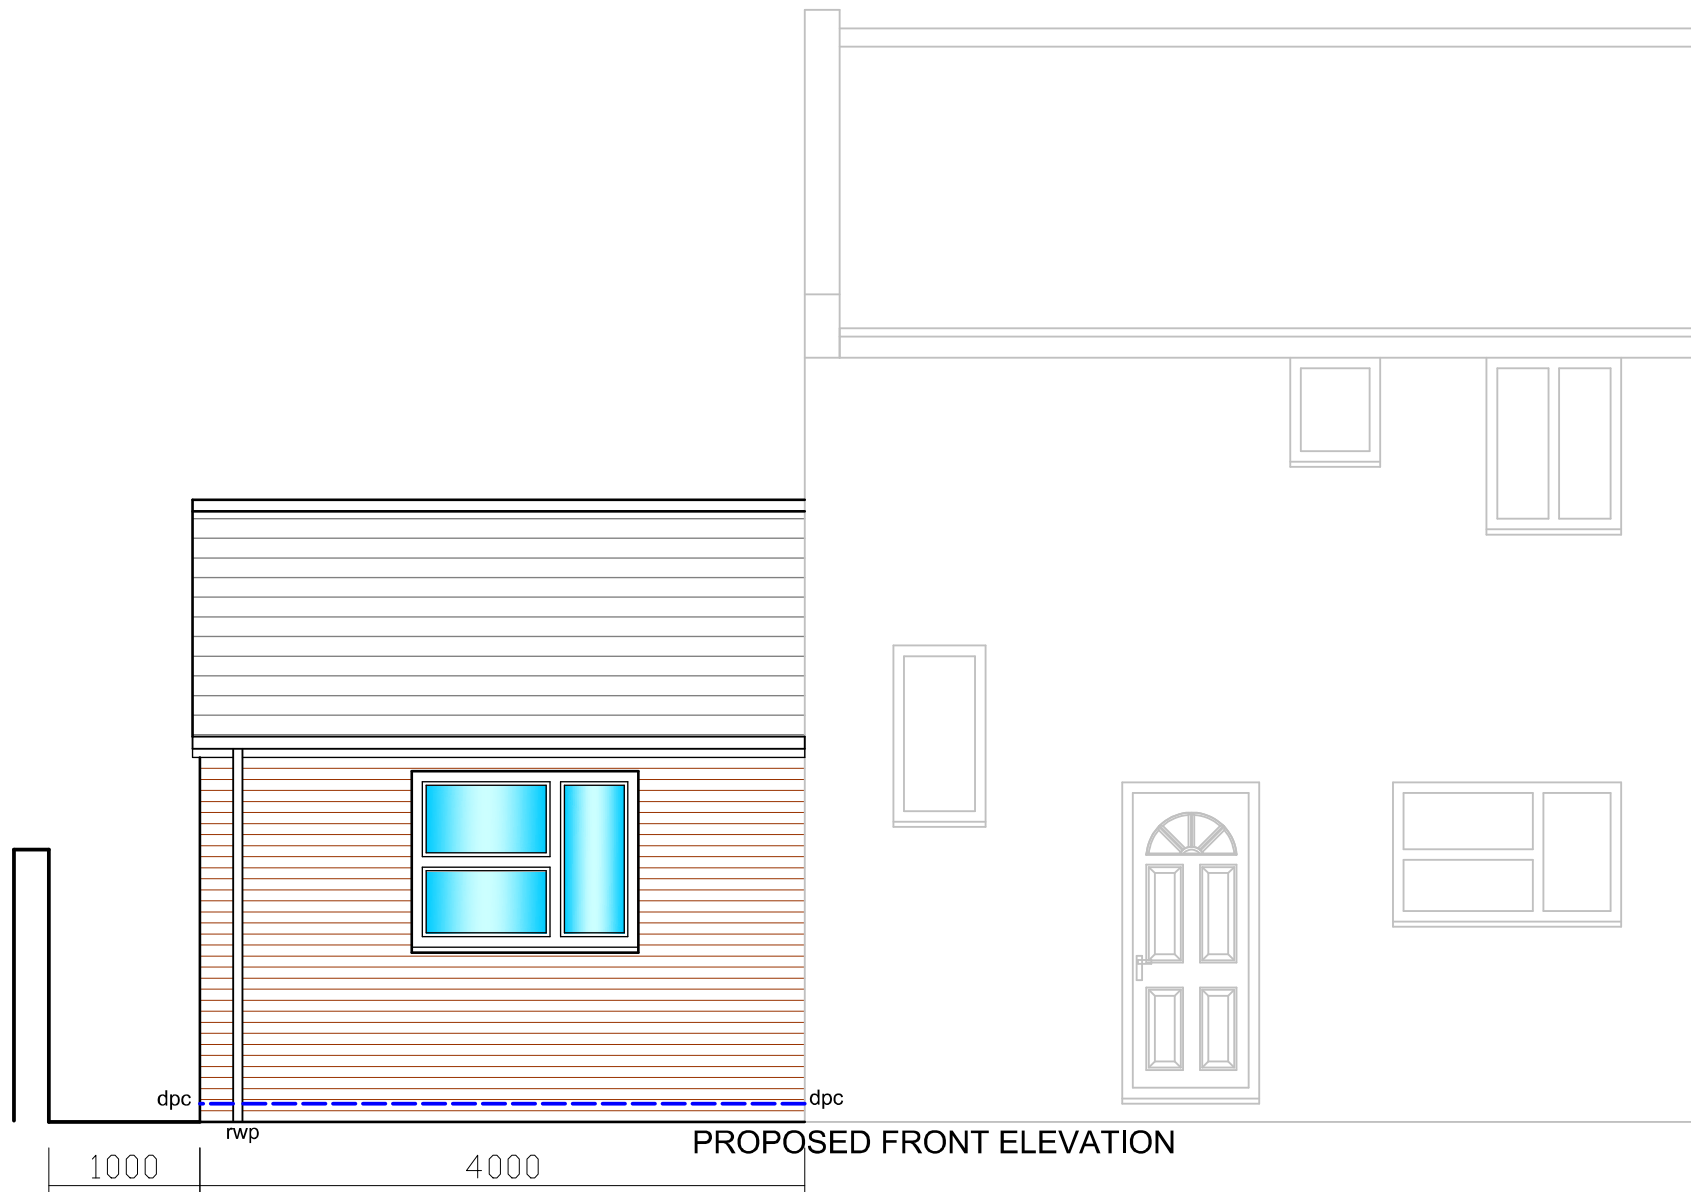


PROPOSED FRONT ELEVATION

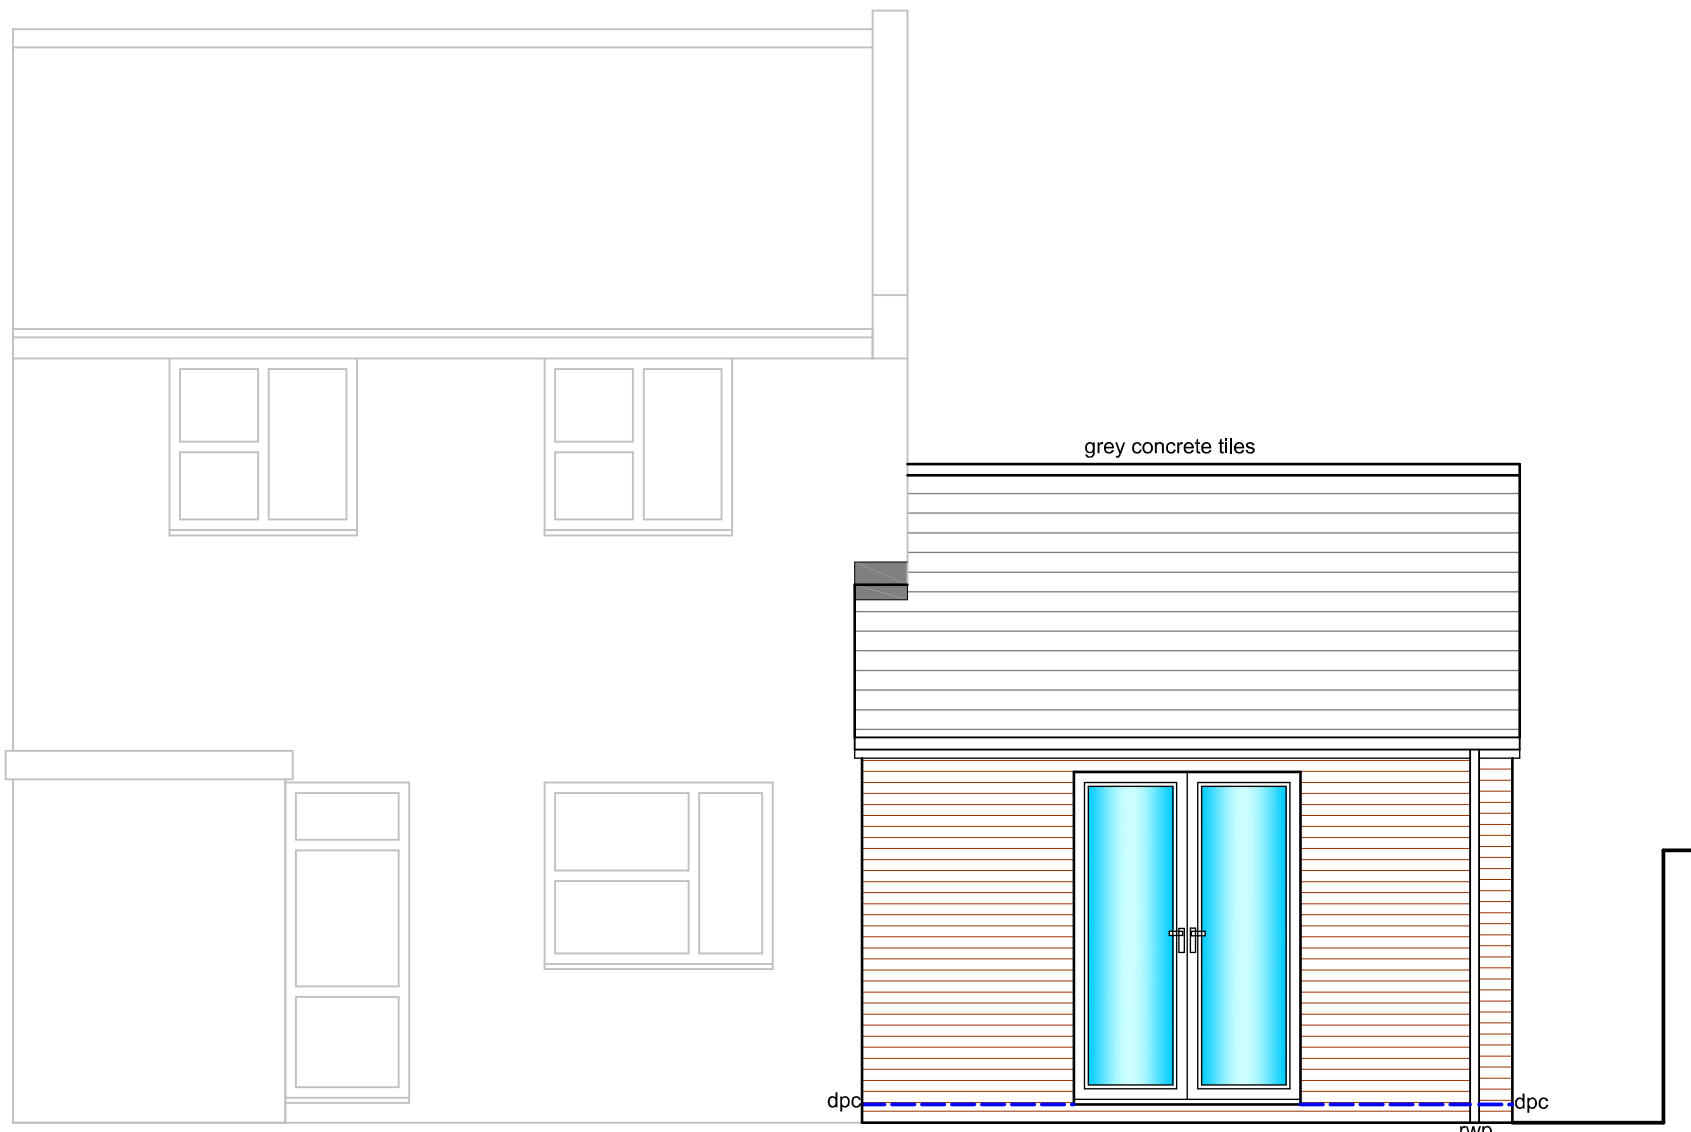


PROPOSED REAR ELEVATION

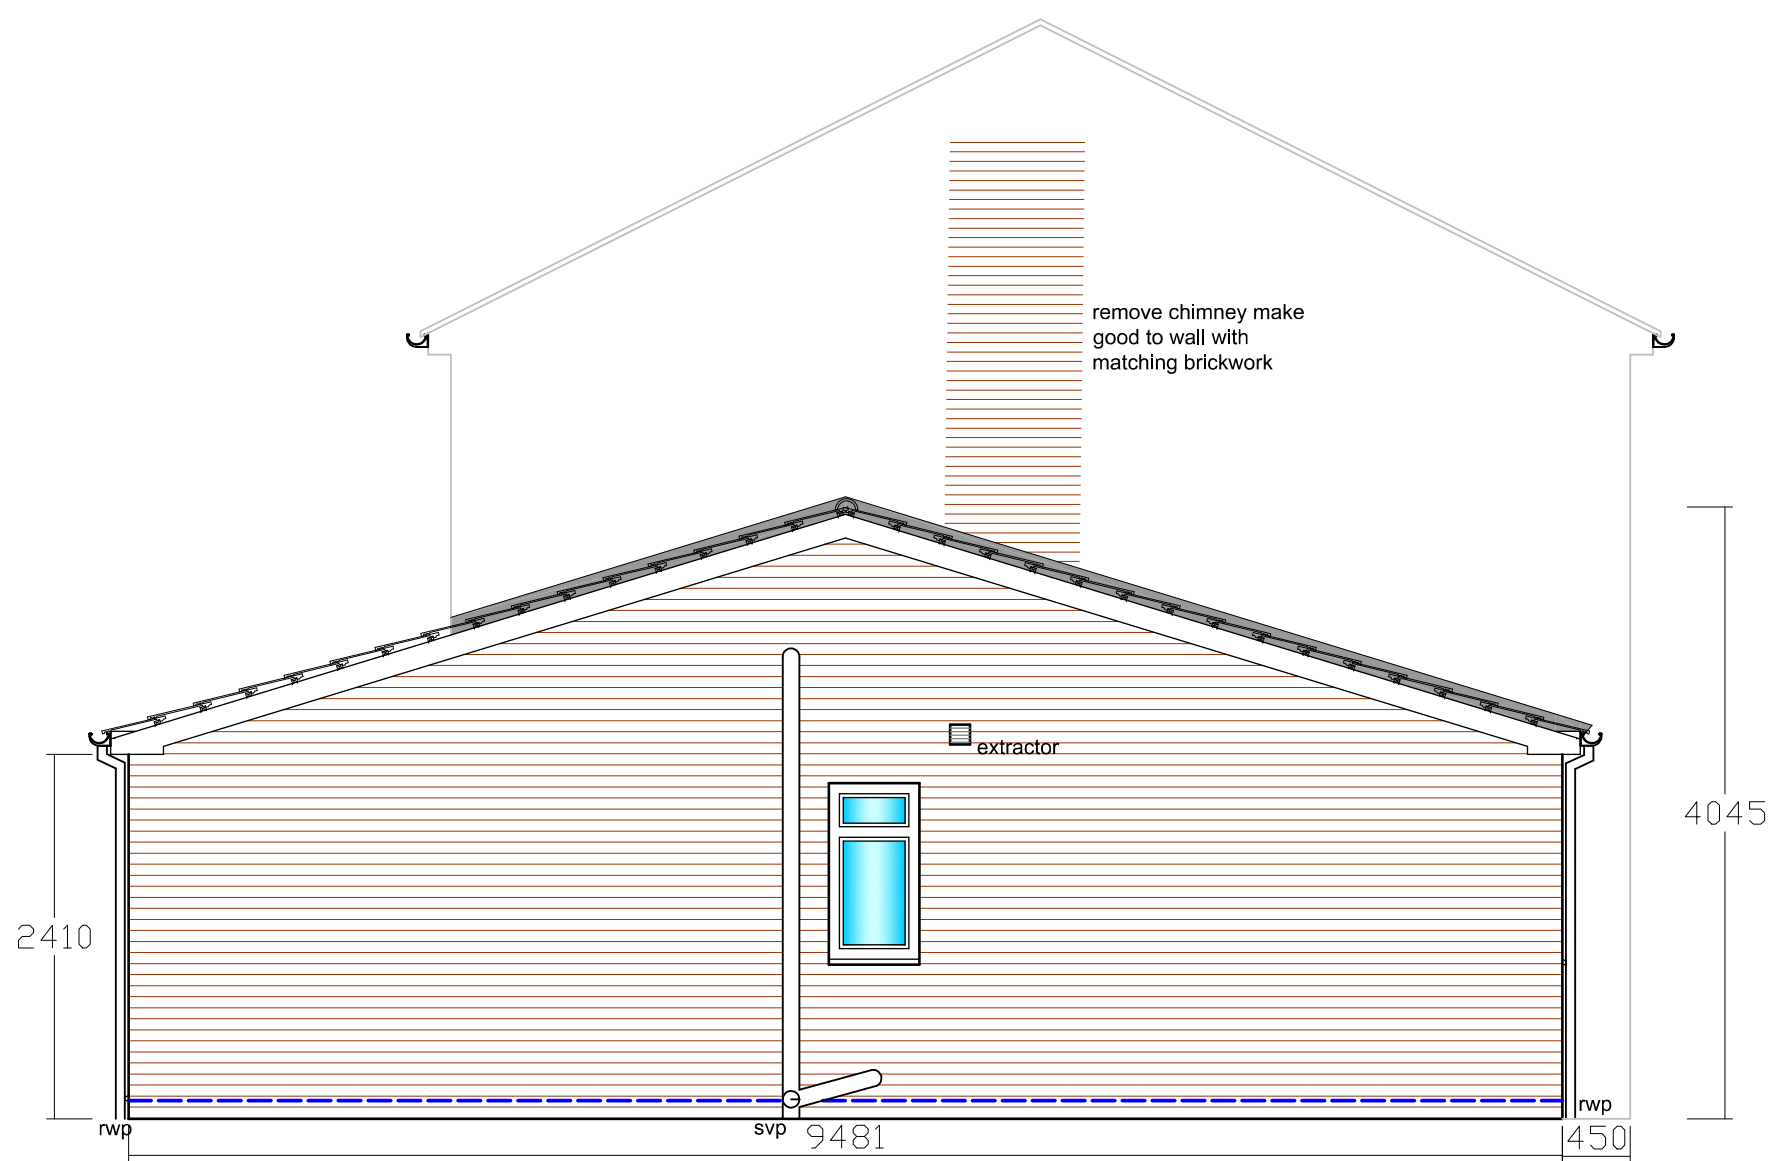


PROPOSED SIDE ELEVATION

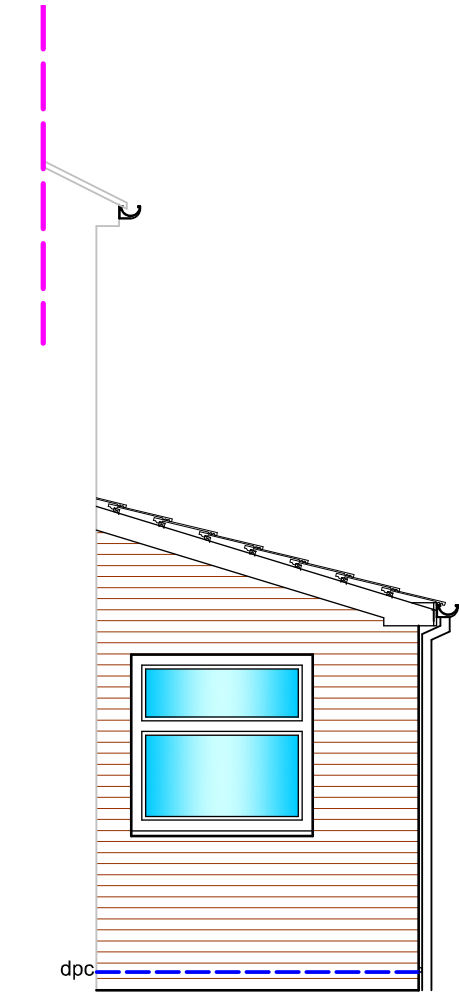


PROPOSED SIDE ELEVATION 2

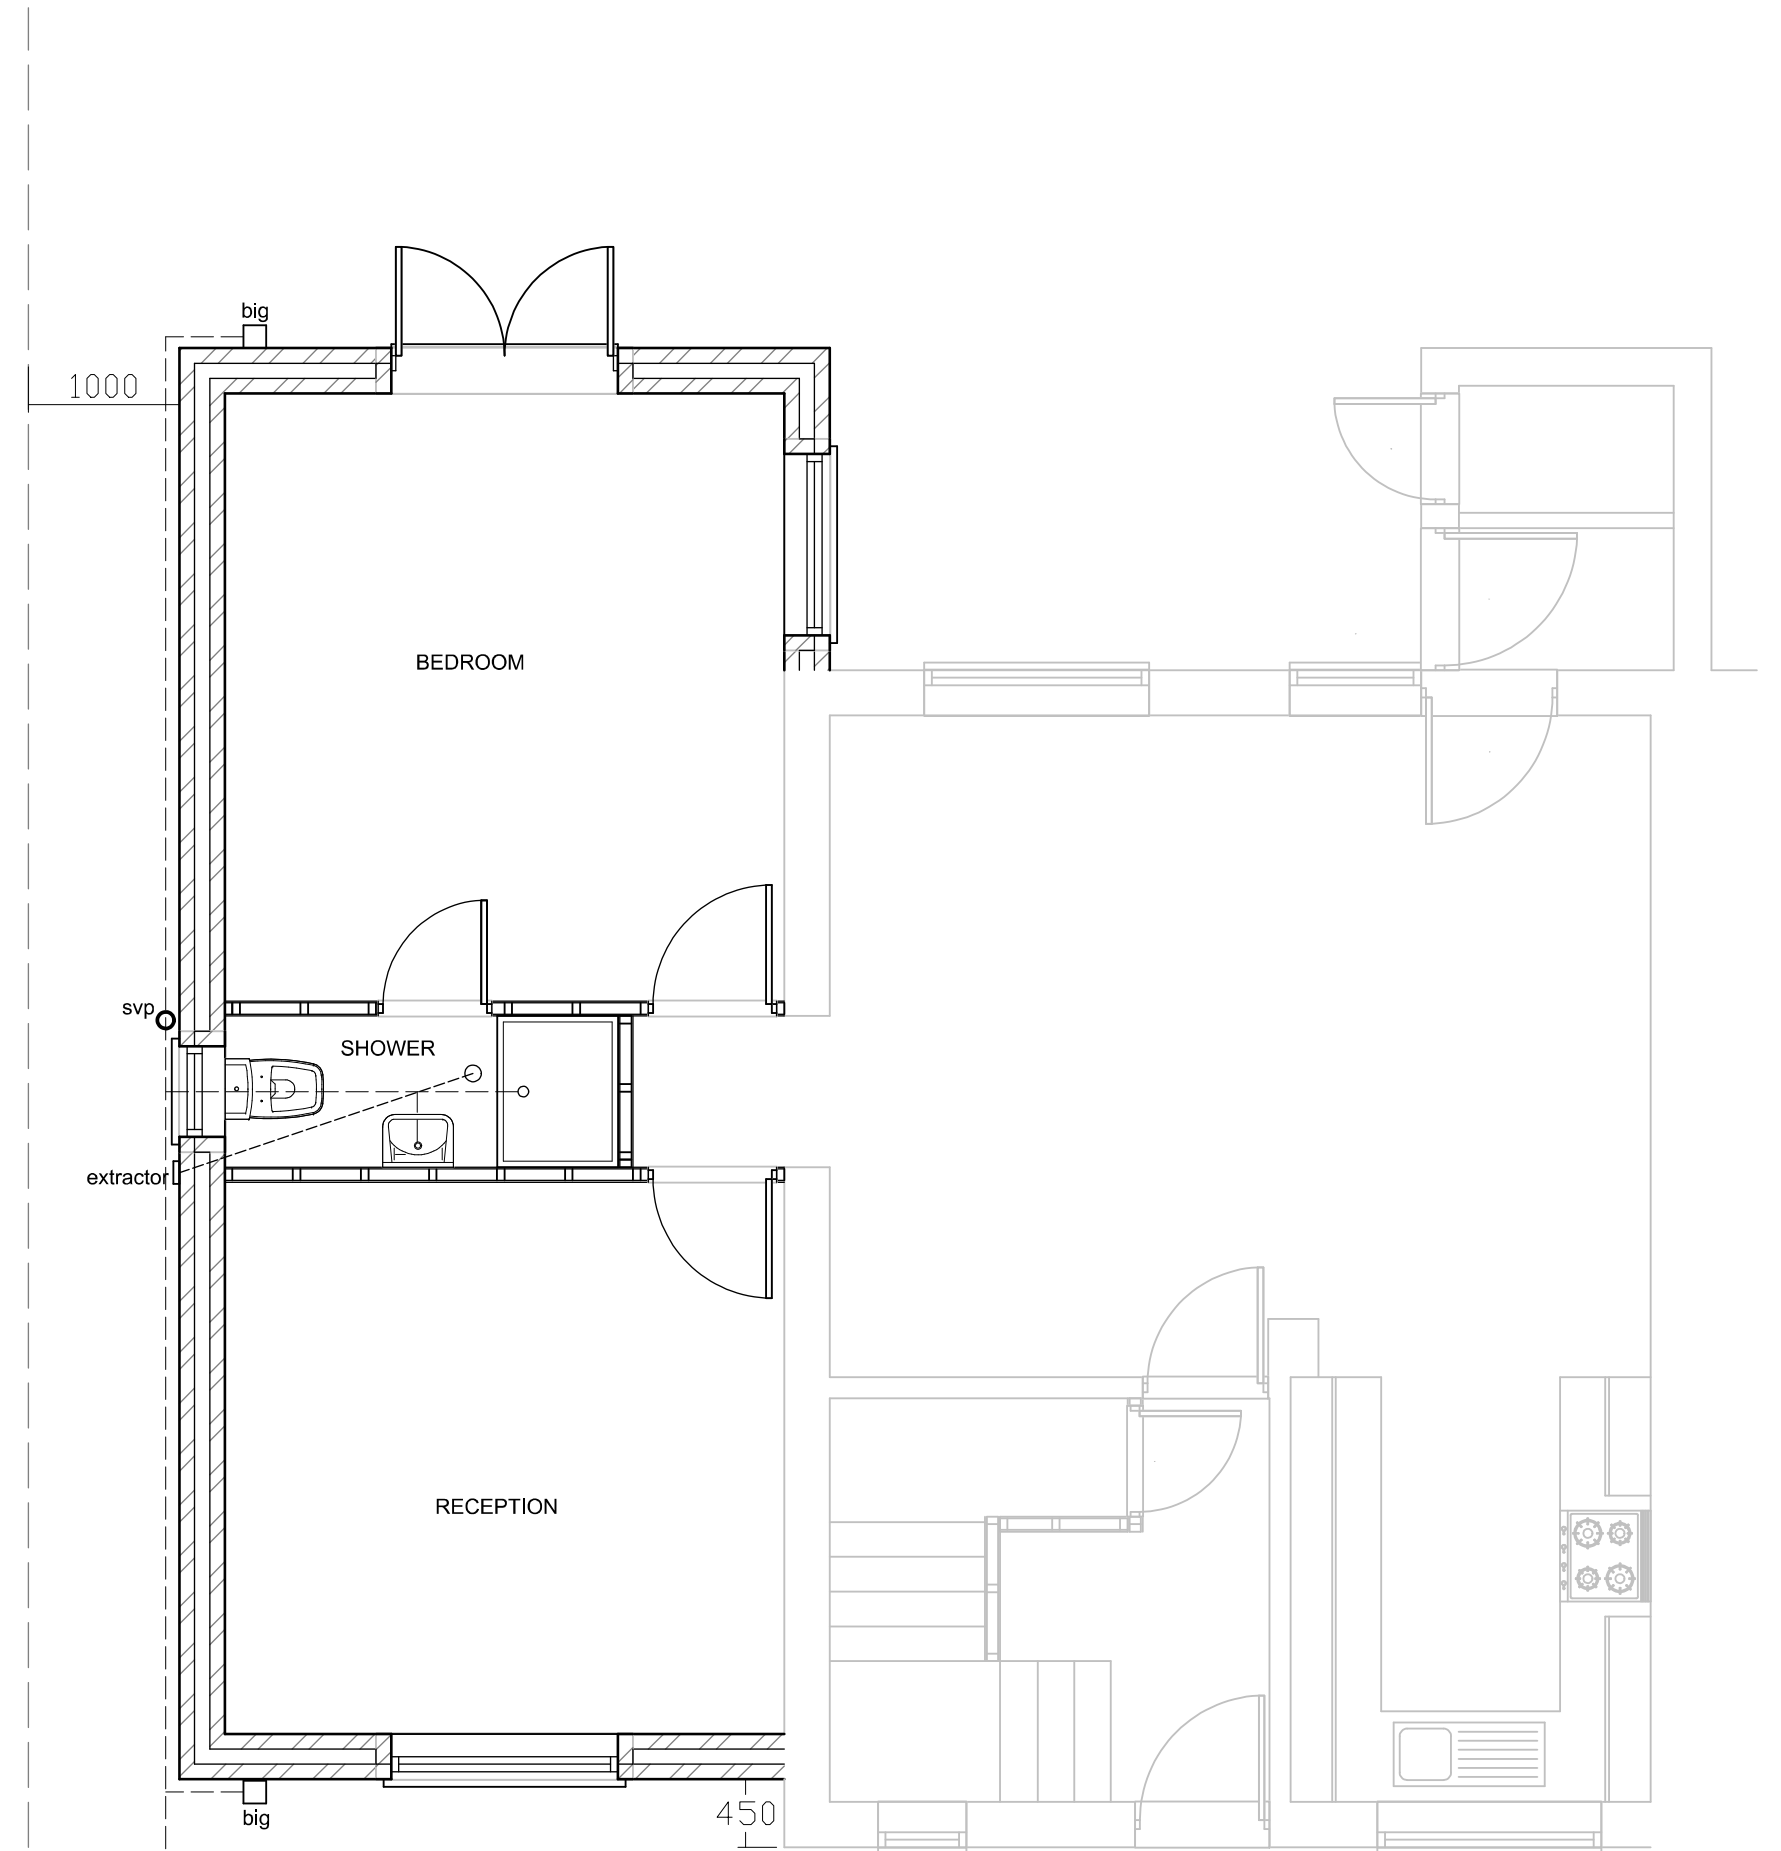

PROPOSED GROUND FLOOR PLAN

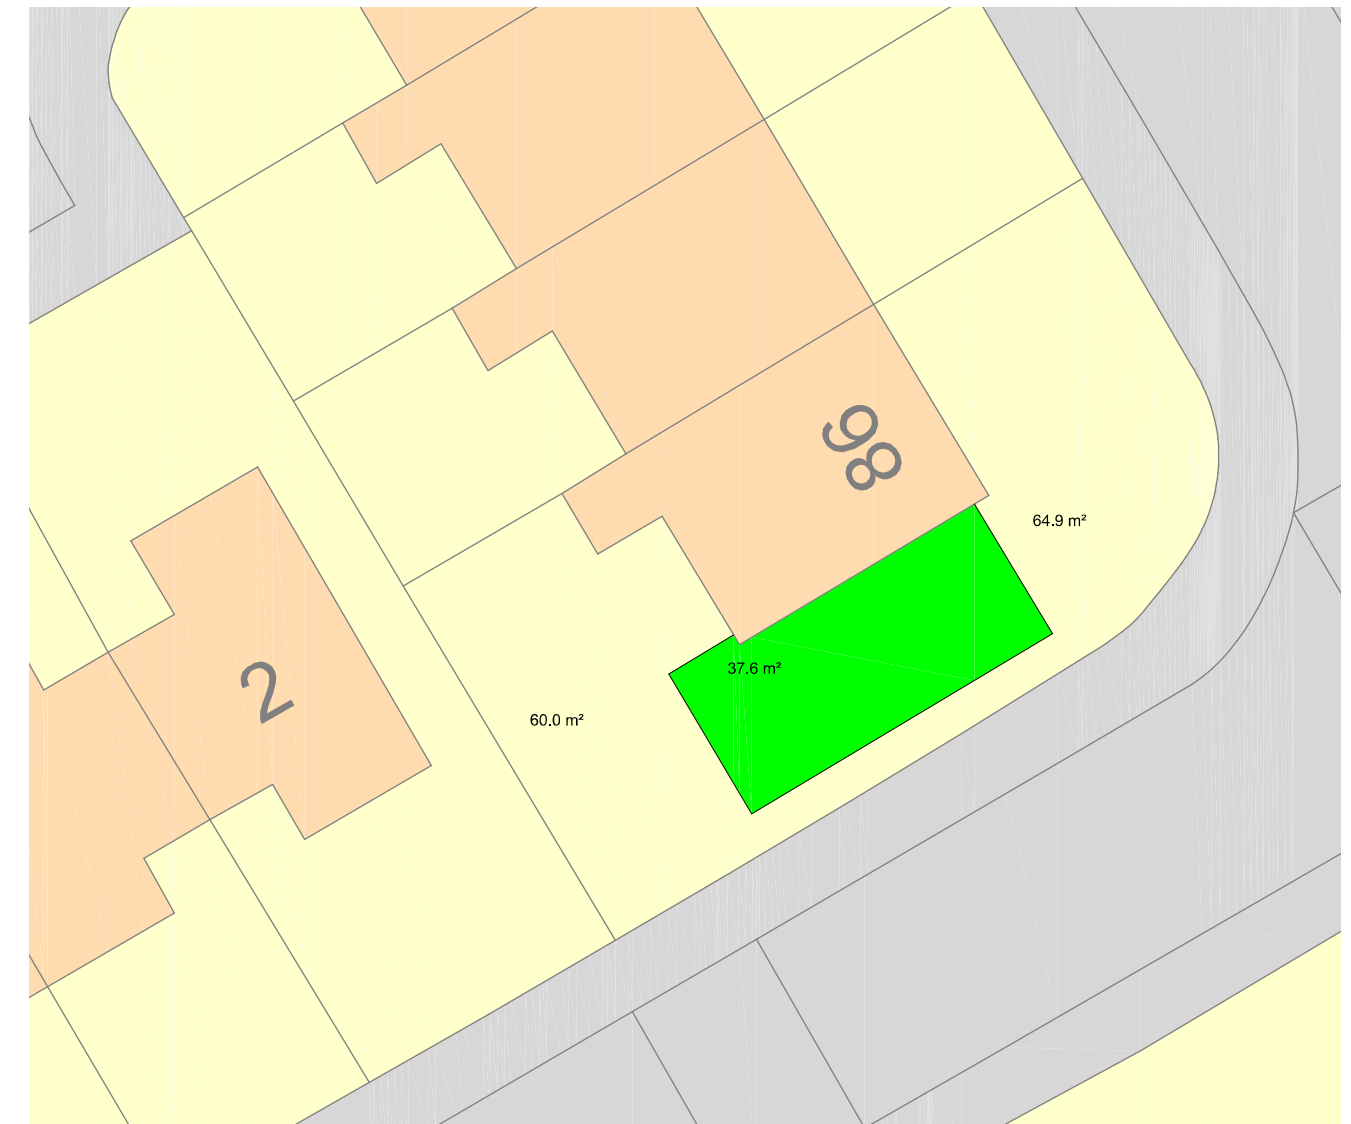

SITE PLAN 1:200

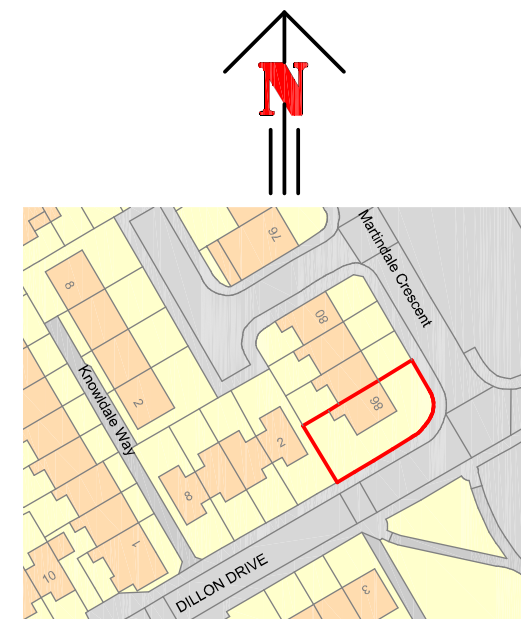

Scale 1:1250

Project SINGLE STOREY SIDE EXTENTION

Client MR MOHAMMED SHAHZAD

86 MARTINDALE CRESCENT

MANCHESTER

M12 4WQ

Drawing ELEVATIONS & FLOOR PLANS

Scale 1:100, 50 Revision A 19.07.2020 Date 19.05.2020

Drawing No. MS19520

This drawing and design is copyright and must not be reproduced in part or in whole without prior written consent. Contractors must verify all dimensions on site before commencing work or preparing shop drawings.