


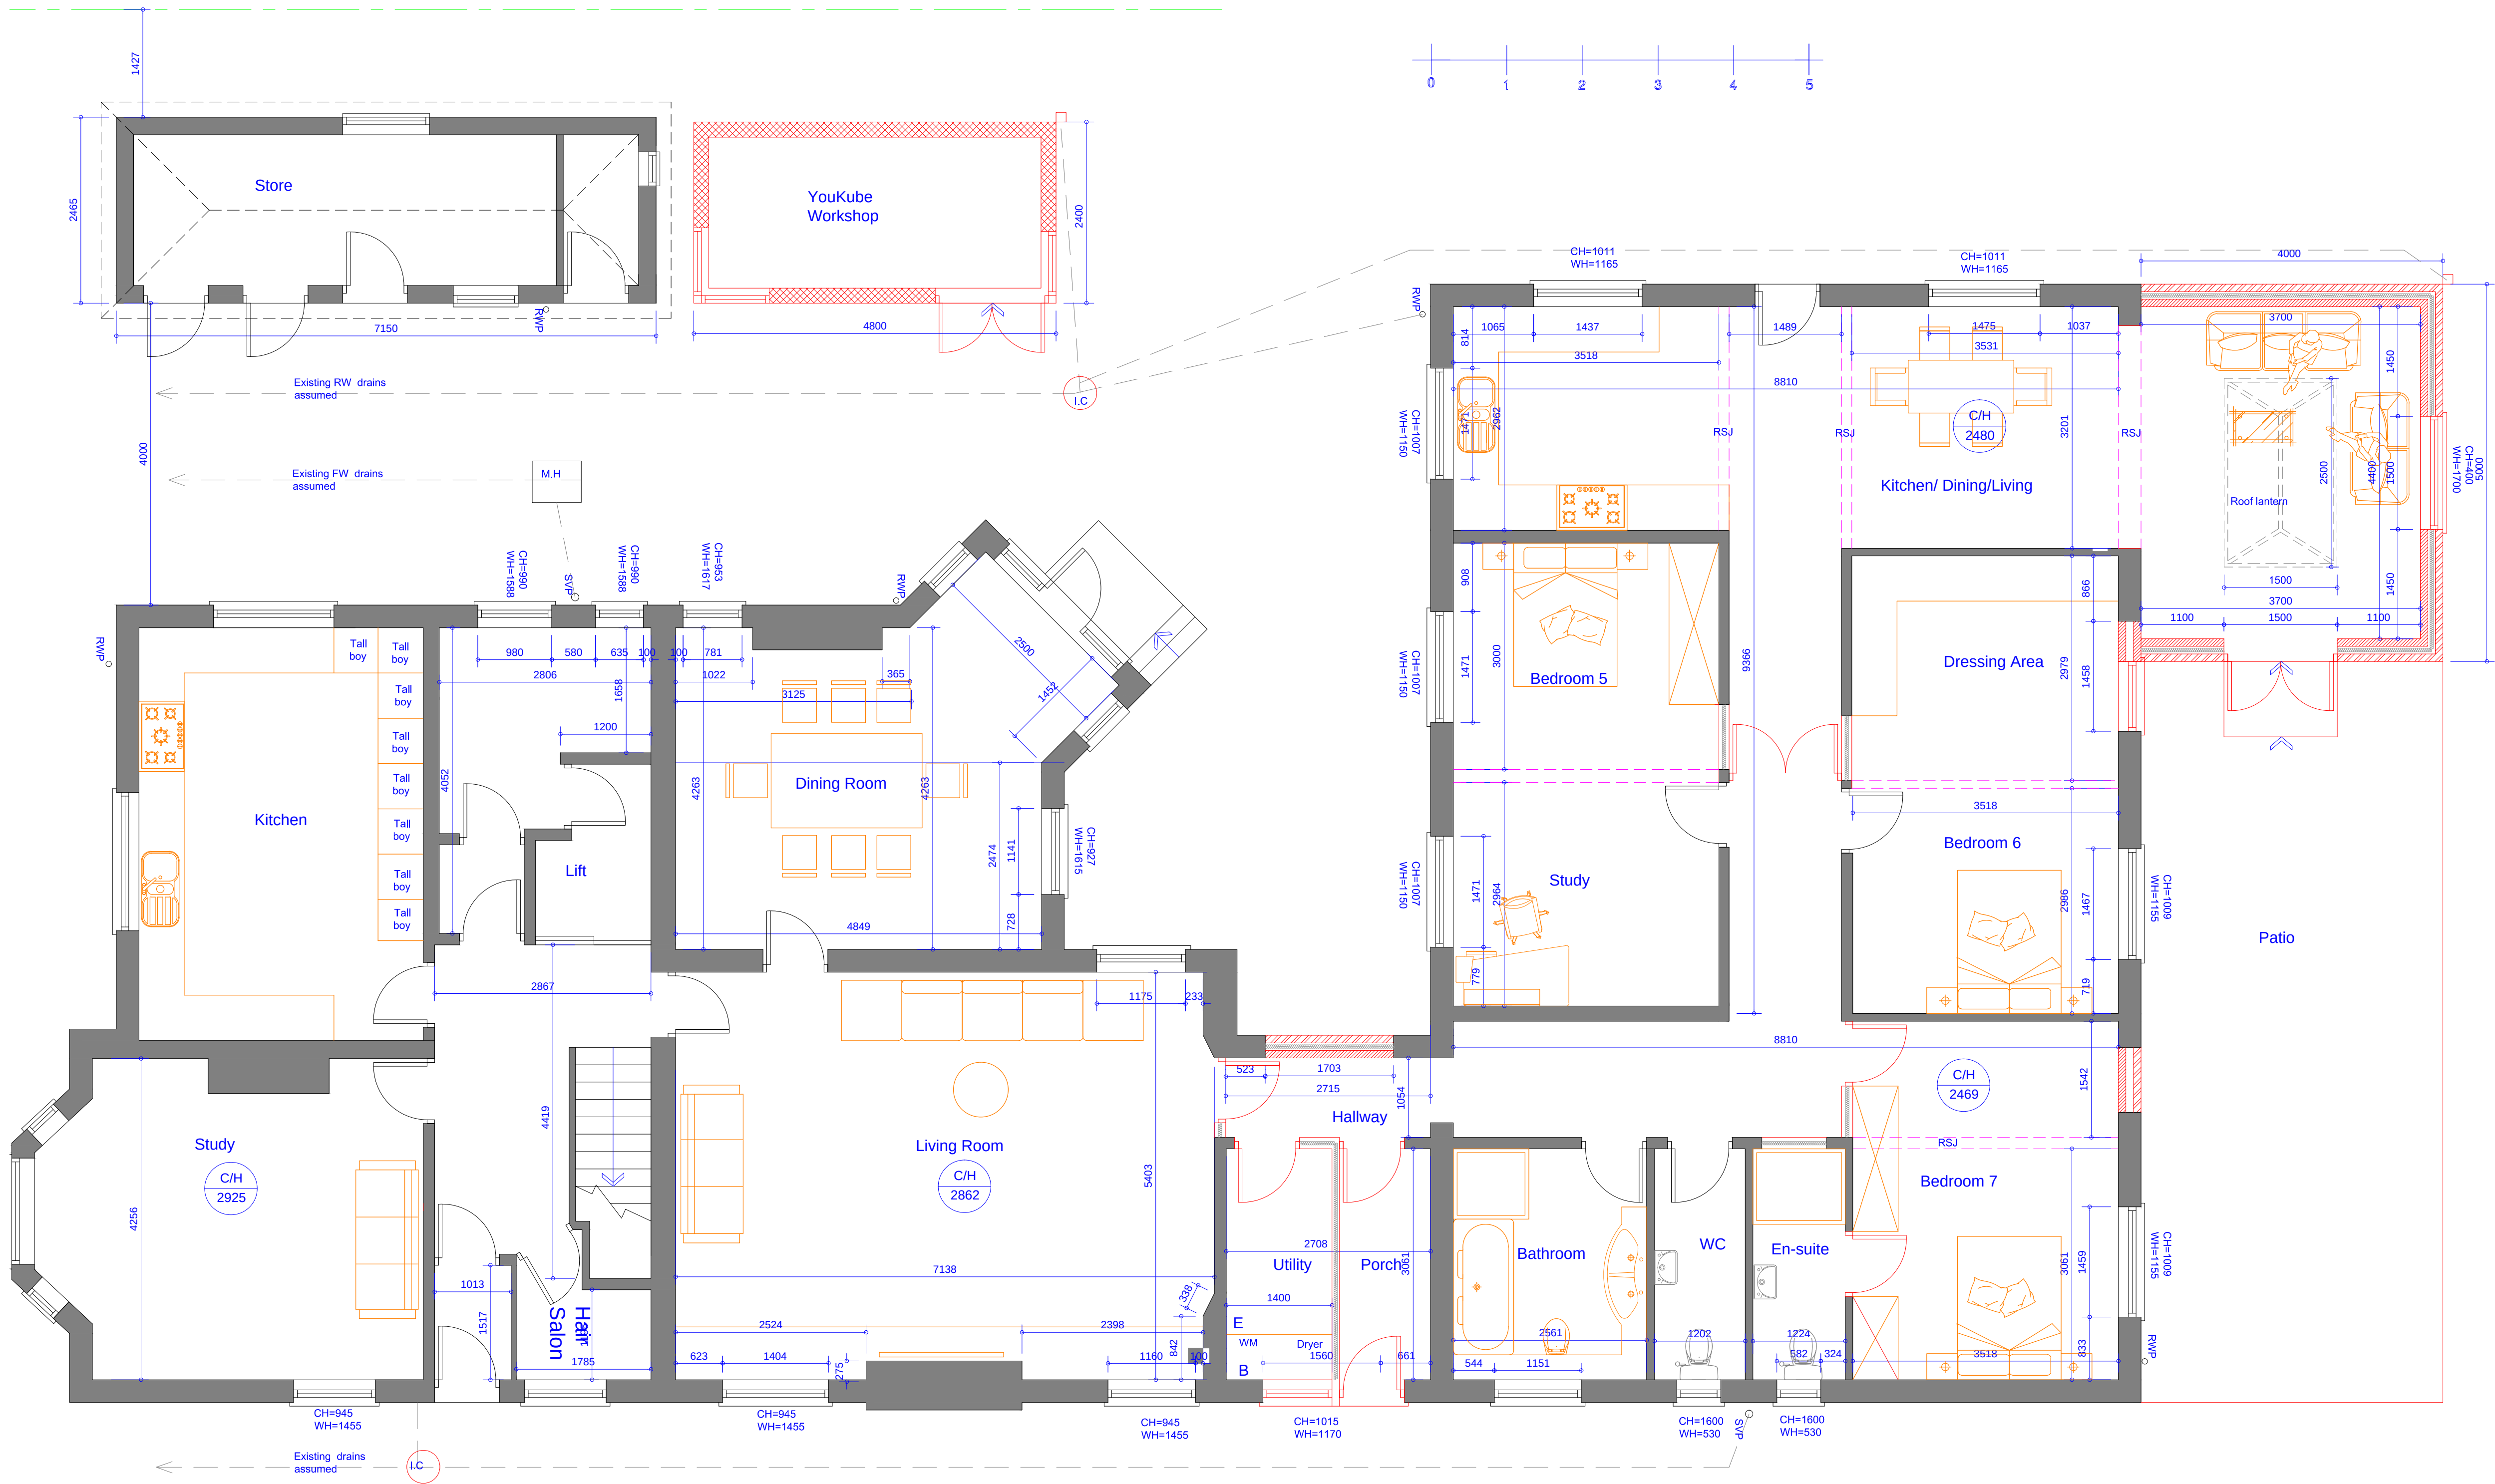

Proposed Ground Floor Plan
Scale 1:50

Issued For : INFORMATION PURPOSES ONLY

Client
Mr. Mark Henderson

Project
208 Nuthurst Road, Moston. M40 3PP
Proposed change of use from Sheltered accommodation to one 7 bedroom domestic dwelling with single storey rear extension and Workshop.

Scheme - Drawing Title
Proposed Ground Floor Plan.

Drawing No. 02
Revision
Date 22.06.20
Scale 1:50 @A1



JK Technical Services (NW) Ltd
Tel: 0161 728 5730
Mob: 07741175755
www.jktechservs.co.uk