



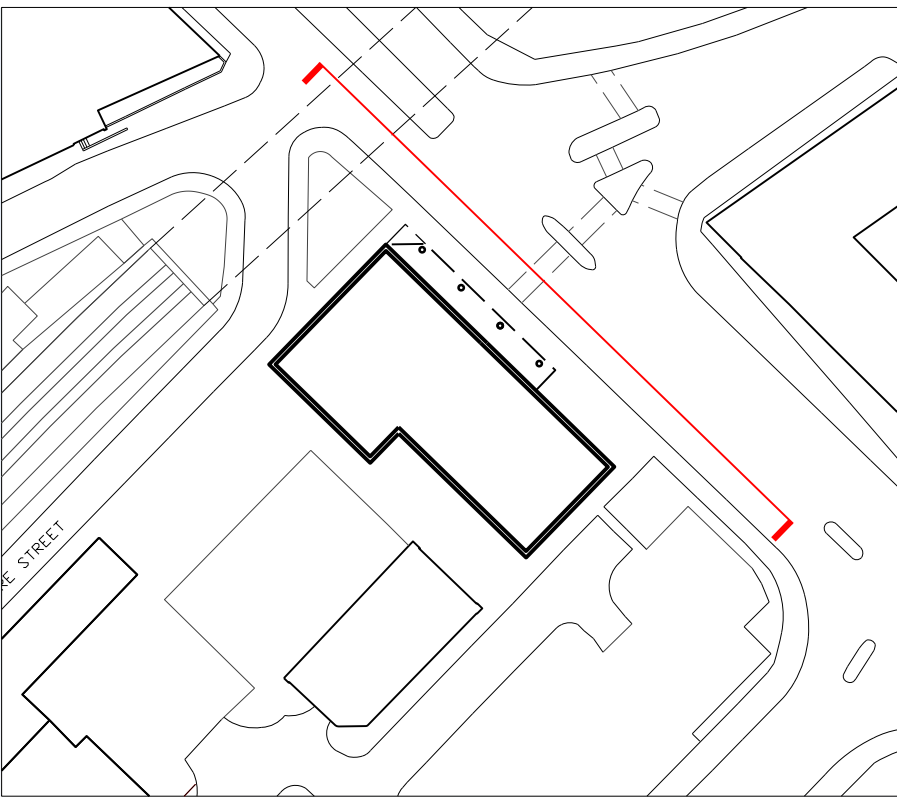

ELEVATION KEY - SCALE 1:1000@A1

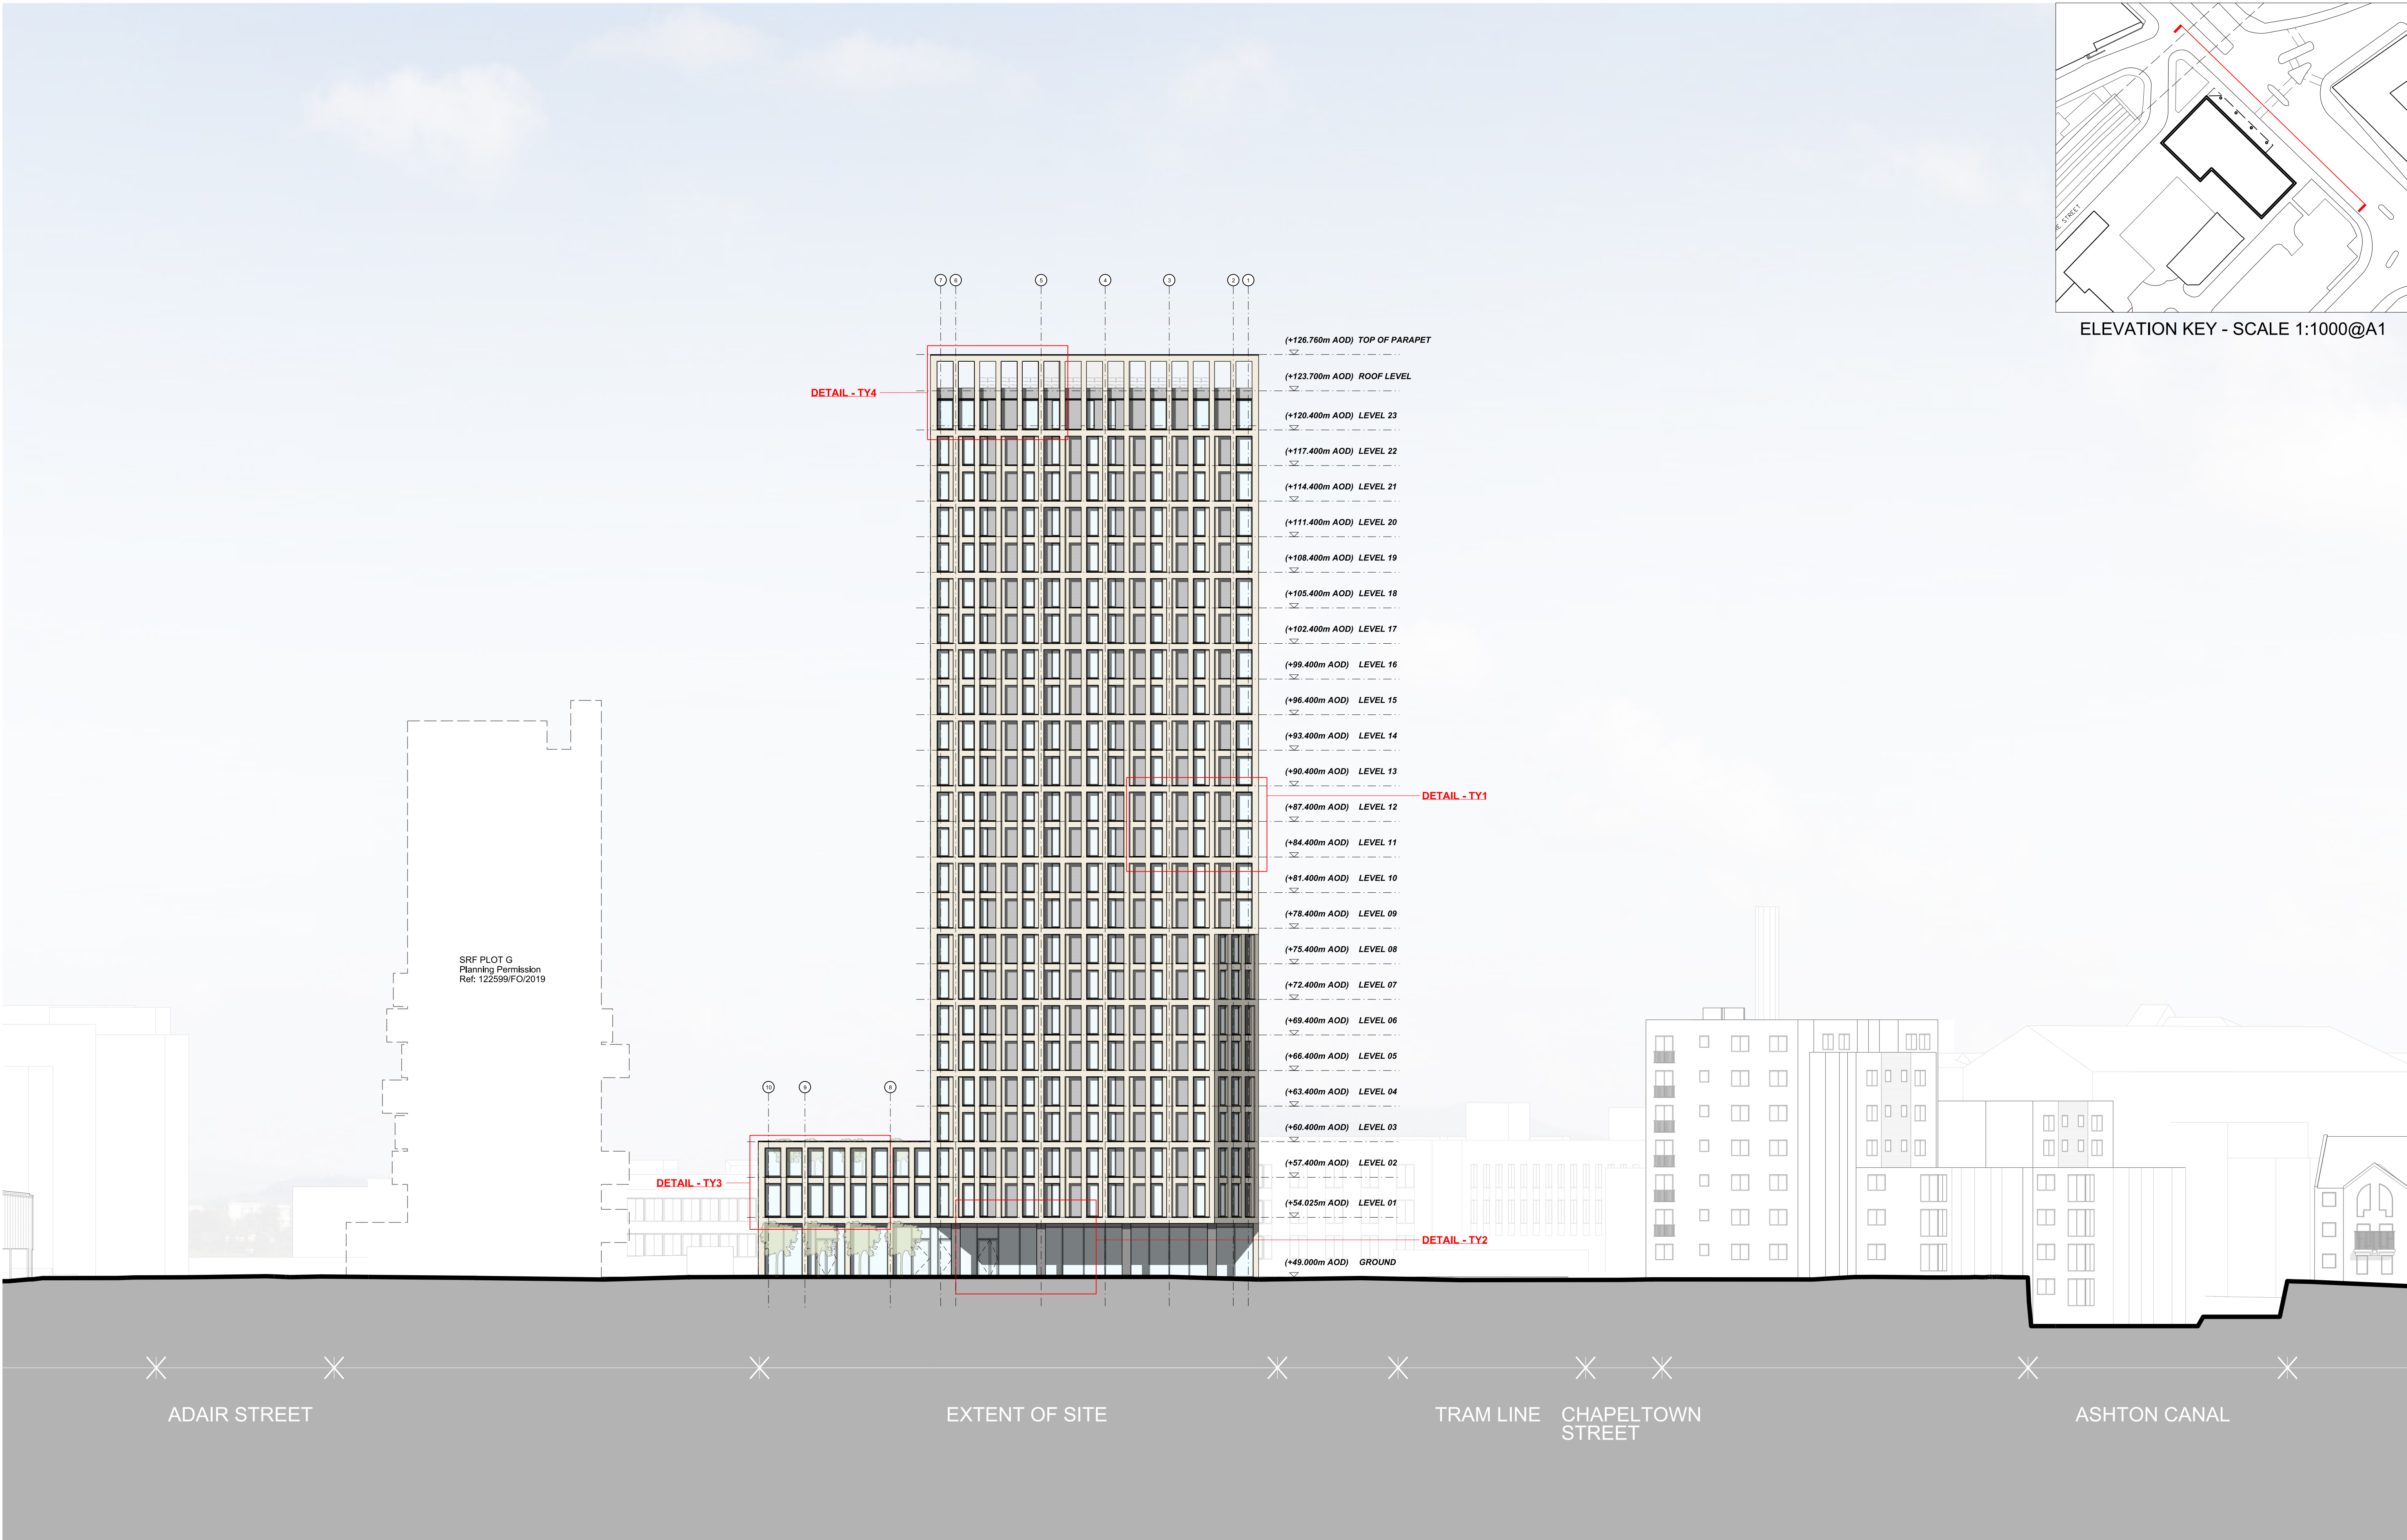

This drawing is copyright Do not scale off dimensions. All dimensions to be checked on site by contractor. Contractor to report any dimensional discrepancies, errors or omissions prior to commencing on site.	NOTE: 	NORTH 	RevDateDescription 0018-02-2020Planning Issue	Project Title VICTORIA HOUSE	Drawing Title North East Elevation	MANCHESTER 5-8 Roberts Place Manchester M15 4RQ +44 (0)161 855 2345 www.simpsonhaugh.com LONDON 100 Abchurch Lane London EC4A 3DF +44 (0)20 7640 4000 mail@simpsonhaugh.com
			Job No 10122	Scale 1:250 @ A1	Date FEB 2020	
			Status FOR PLANNING	Drawing No 10122-A-B5D9-G200-E-NE-003	Revision 00	

simpsonhaugh

MANCHESTER
Riverside, 4 Commercial St
Manchester M15 4RQ
+44 (0)161 835 2345
www.simpsonhaugh.com

LONDON
5-8 Roberts Place
London EC1R 9BB
+44 (0)20 7549 4000
mail@simpsonhaugh.com