





Proposed Front Elevation
Remains Unchanged

1:100

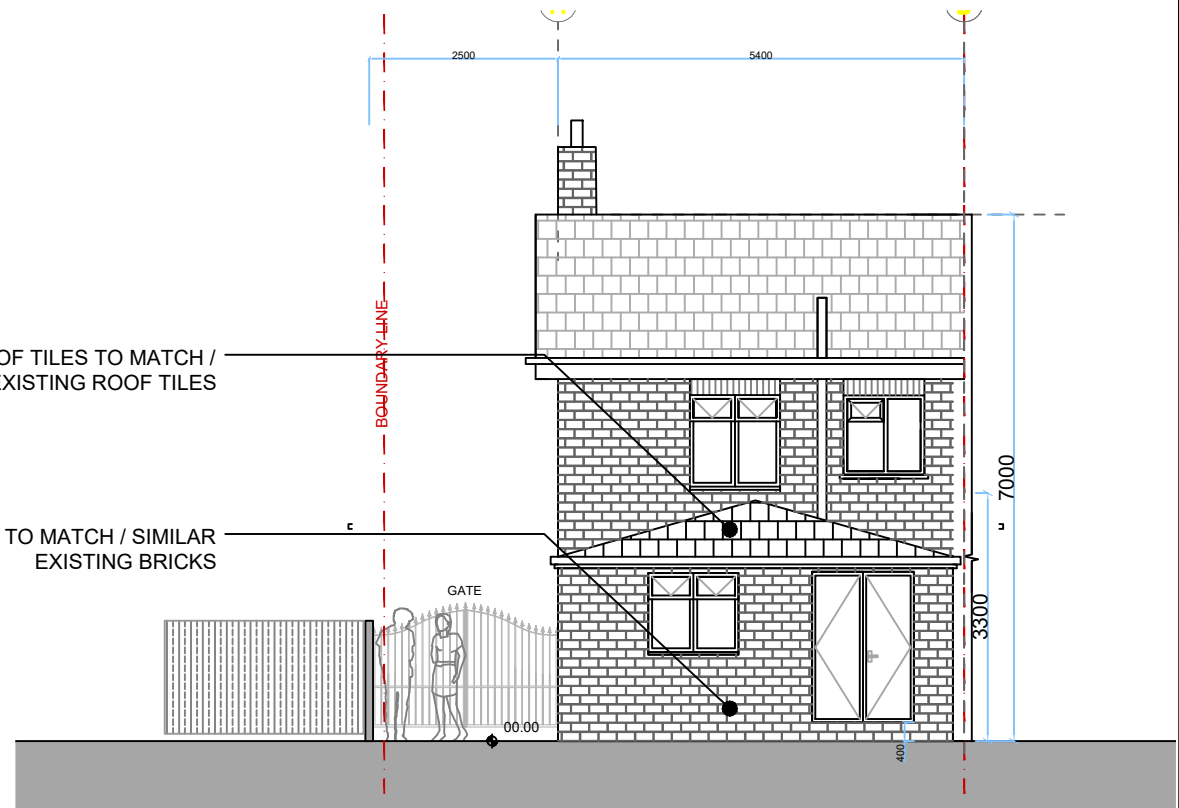

Proposed Rear Elevation

1:100

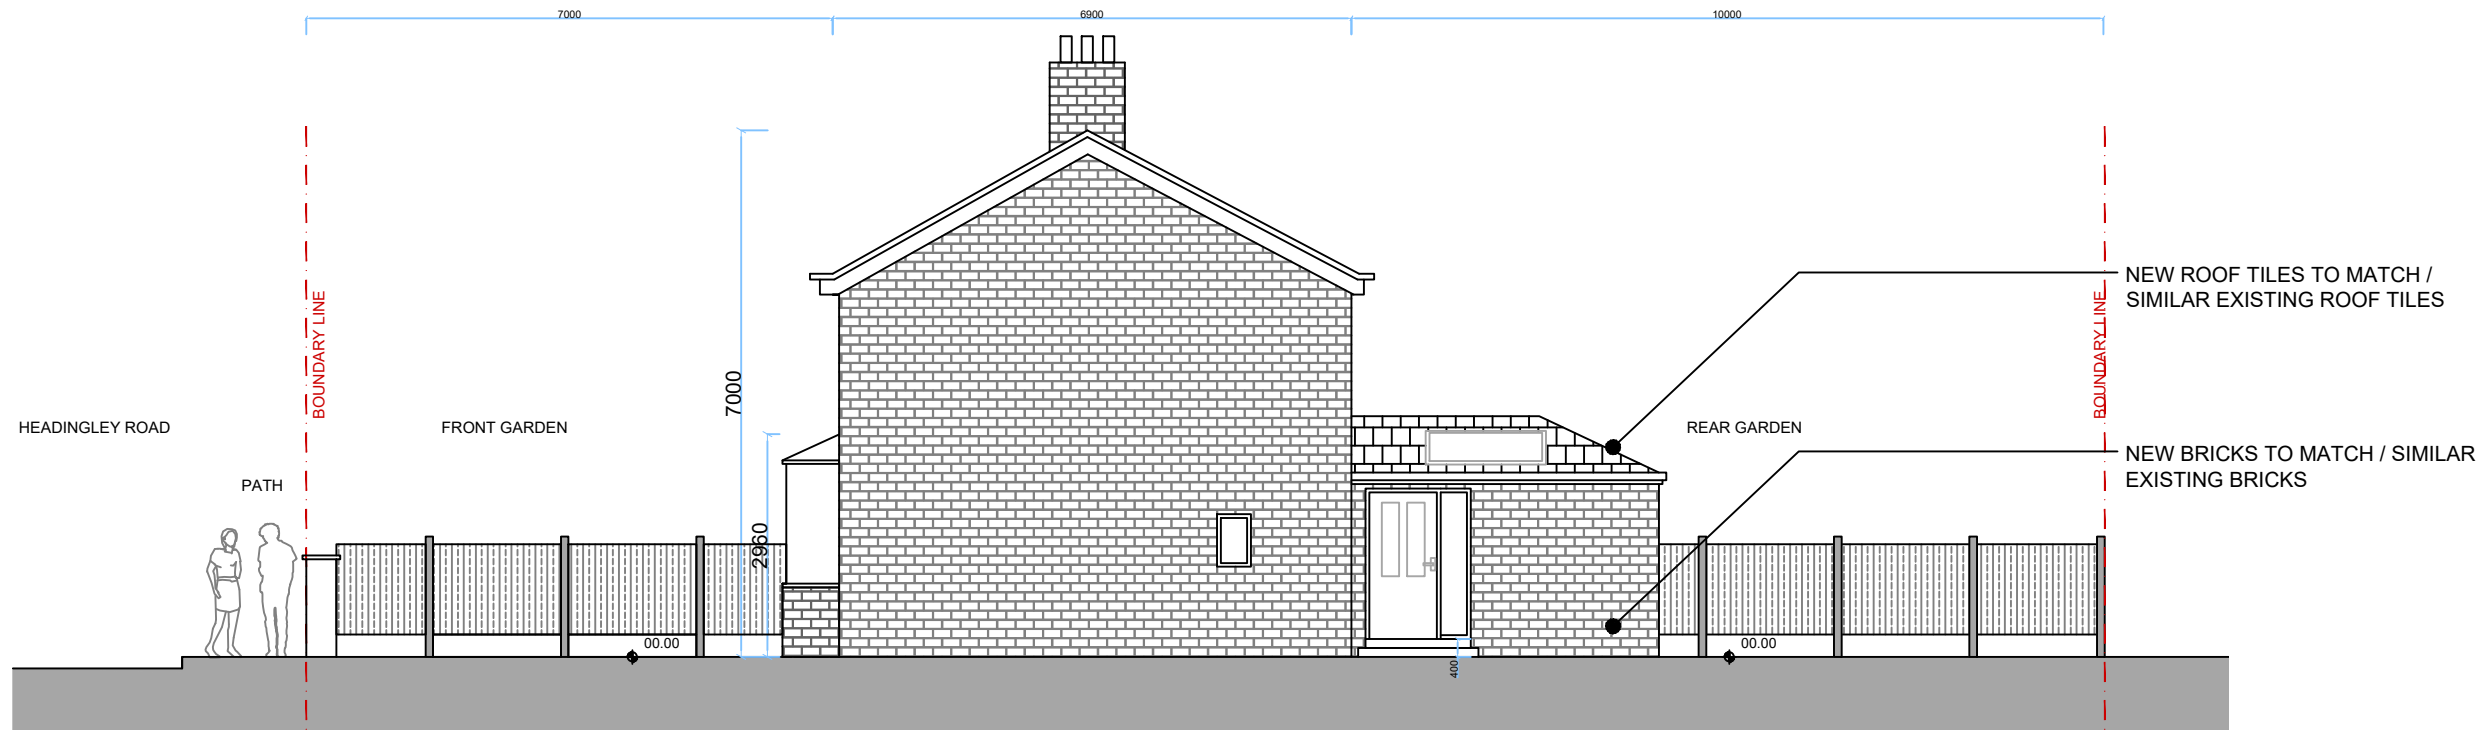

Proposed Side Elevation

1:100

-	-
-	-
-	-

GENERAL NOTES:

ALL MEASUREMENTS ARE IN MILLIMETER AND MUST BE CHECKED ON SITE.
DO NOT SCALE DRAWINGS.
ALL DRAWING SPECIFICATIONS AND THEIR COPY RIGHT ARE THE PROPERTY OF
ENGINEERS, ARCHITECTS, DESIGNERS, AND SHALL BE RETURNED AT THE
COMPLETION OF THE WORK. THIS DRAWING IS FOR SUBMISSION TO THE LOCAL
AUTHORITY PURPOSES UNLESS EXPRESSLY CERTIFIED.

SIGNATURE FOR SUBMISSION

PROJECT NO. 02 - HR - 2020

SCALE AS@A3

PROJECT
Proposed Single storey Rear Extension
at No.2 Headingley Road,
Fallowfields
Manchester,
M14 6RR

DRAWING TITLE
Proposed Elevations

DRAWING NO. HR - 008

REV.