

General Notes

The Architect shall have no responsibility for any use made of this document other than for that which it was prepared and issued.
All dimensions should be checked on site. Do not scale from this drawing. To be read in conjunction with all other Consultant's drawings. The Architect to be immediately notified of any discrepancies.

Copyright on this drawing retained by the Architect.

LEGEND

Site Boundary

No. Date Dwn Chk App Revision or reason for issue
22/06/20 SA SH Initial Issue

Client

Mrs Riaz Bibi

create **it** studios
Architects & Designers

Create It Studios (NW) Ltd
Universal Square
Devonshire Street North
Manchester M12 6JH
0161 974 6165
www.createitstudios.co.uk
info@createitstudios.co.uk

Project Title

27 Wilton Rd, Crumpsall, M8 4NG

Scale / North Point

As indicated

Drawing Title

Existing Site and Location Plans

Drawing Number Revision

A1267(01)AP001 -

Drawing Status

Preliminary



1

Site Location Plan

1 : 1250


1

2

Existing Site Plan

1 : 200

1

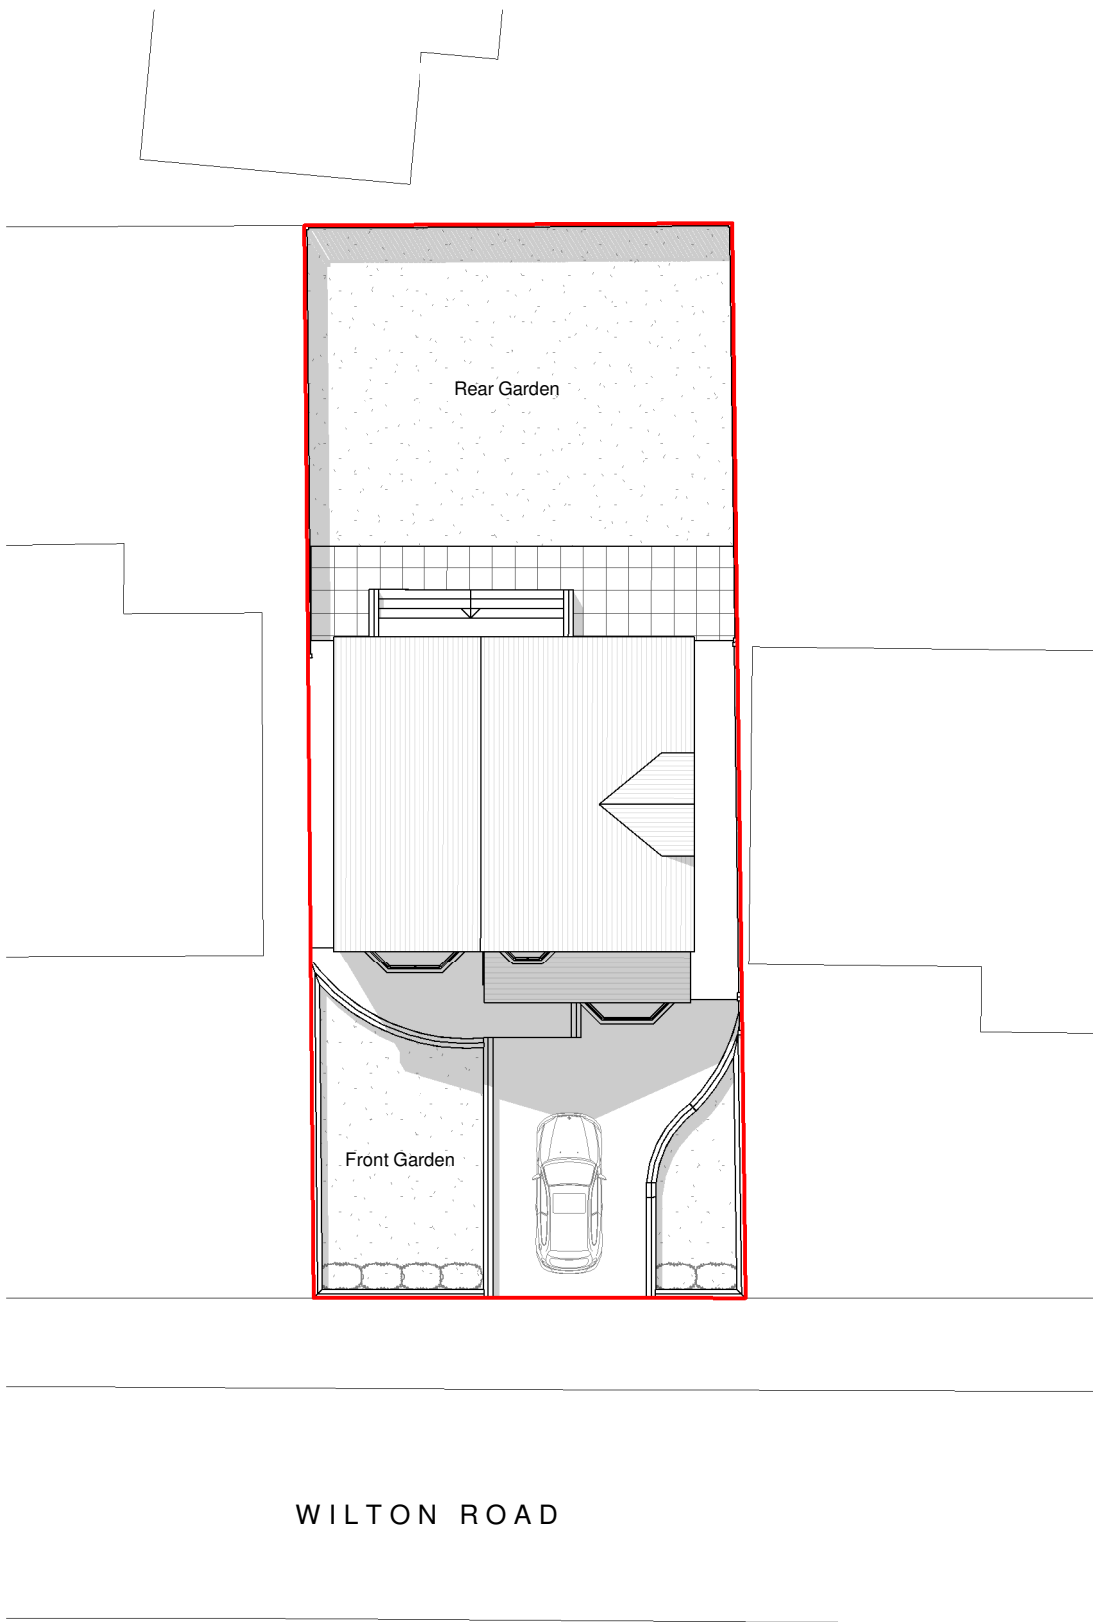

WILTON ROAD