


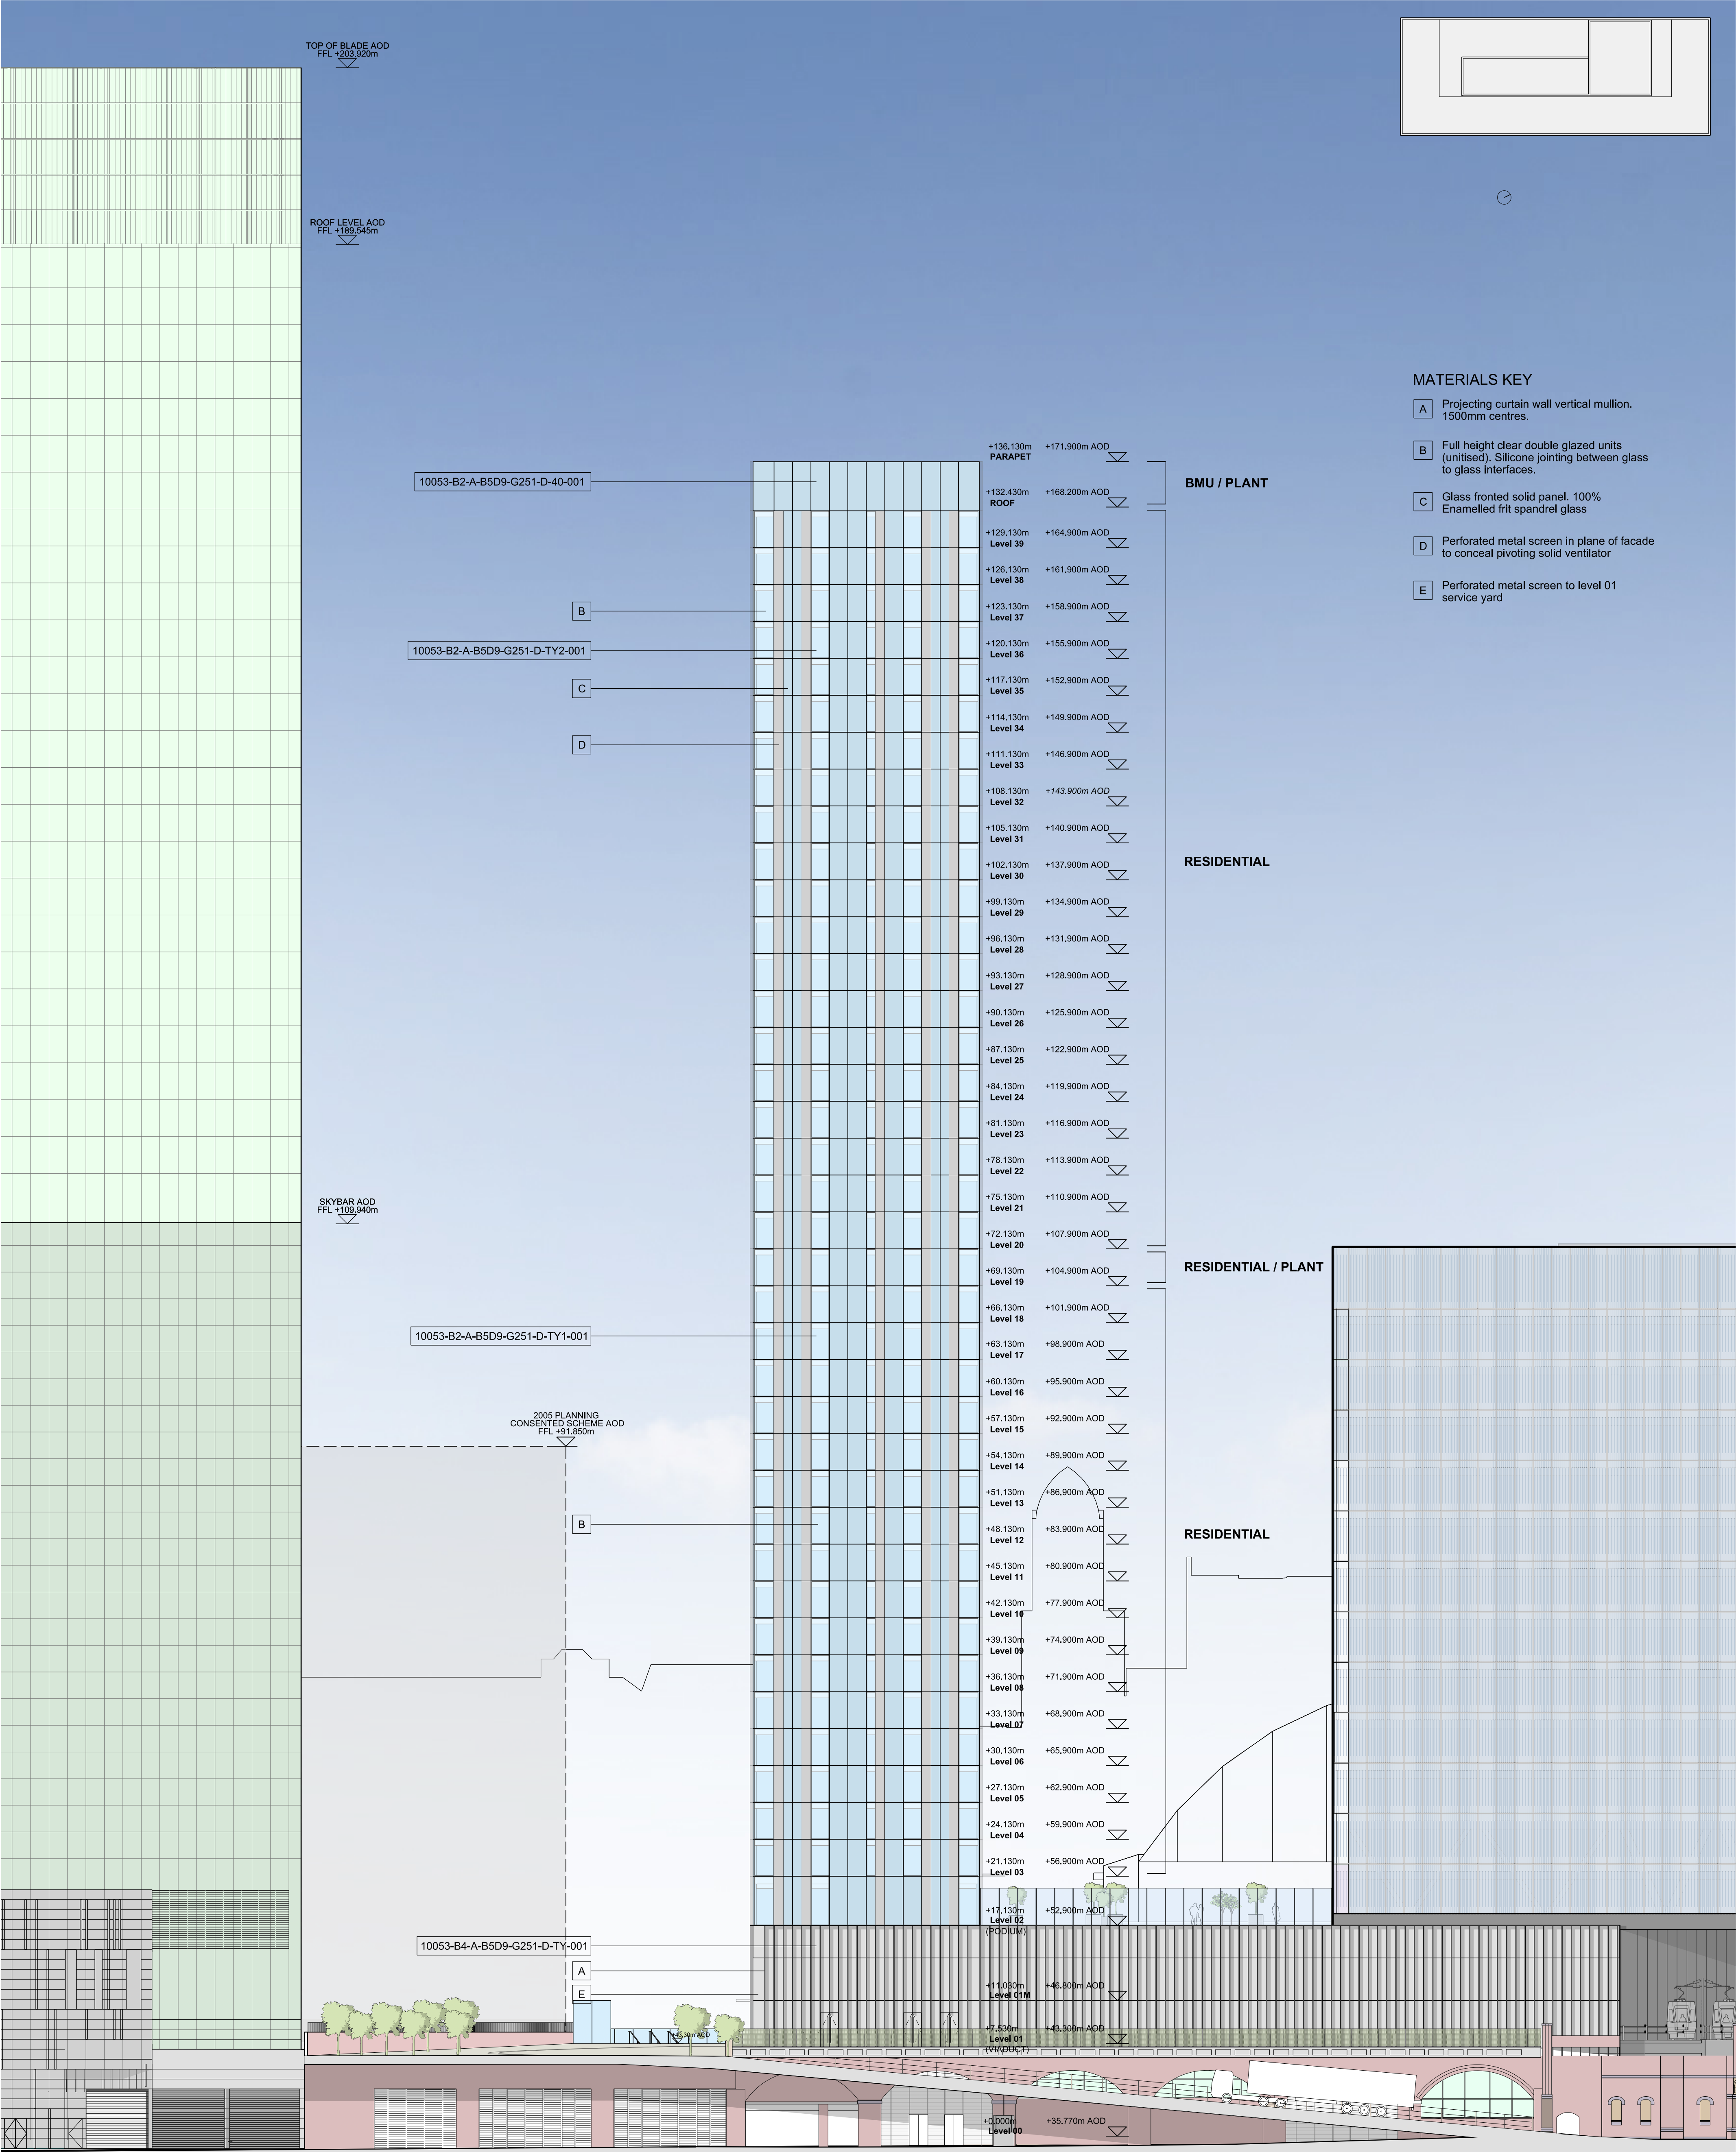

- MATERIALS KEY**
- A** Projecting curtain wall vertical mullion. 1500mm centres.
 - B** Full height clear double glazed units (unitised). Silicone jointing between glass to glass interfaces.
 - C** Glass fronted solid panel. 100% Enamelled frit spandrel glass
 - D** Perforated metal screen in plane of facade to conceal pivoting solid ventilator
 - E** Perforated metal screen to level 01 service yard

South Elevation
Building 2

This drawing is copyright. Do not scale off dimensions. All dimensions to be checked on site by contractor. Contractor to report any dimensional discrepancies, errors or omissions prior to commencing on site.	NOTE:	NORTH	Rev	Date	Description	Project Title Former Bauer Millett Site	Drawing Title Building 2 - South Elevation			MANCHESTER Riverside, 4 Commercial St Manchester M15 4RG +44 (0)161 835 2345 www.simpsonhaugh.com LONDON 5-6 Roberts Place London EC1R 6BB +44 (0)20 7549 4000 mail@simpsonhaugh.com
			00	17-03-2017	Planning Issue		Job No	Scale	Date	
			01	30-04-2020	Minor Material Amendment Application		10053	1:250 @ A1	March 2017	
			02	29-05-2020	Minor Material Amendment Application			1:500 @ A3		
			03	12-06-2020	Minor Material Amendment Application		Drawing No		Revision	
						Status Planning	10053-B2-A-B5D9-G200-E-S-001		03	