



3G / 4G Antenna ID	Existing 3G Bearing
EA1	0°
EA2	120°
EA3	240°

NOTES:

1. ALL DIMENSIONS IN MM UNLESS OTHERWISE NOTED.

Master:	MBNL / EE / H3G:	Project:	Purpose of Issue:	Issue:
M001	MBNL	T&A	Planning	A
Date:	27/05/2020	Revision / Upgrade Description:		
Drawn:	D. Izzett	First Issue		
Checked:	U. Patel			
Approved:	A. Dobson			



Hutchison 3G UK Limited
Star House, 20 Grenfell Road
Maidenhead, SL6 1EH
Tel: 01628 765 000
Fax: 01628 765 001



Hatfield Business Park
Hatfield
Hertfordshire
AL10 9BW

Tel: 01707 315000
Fax: 01707 319001



Mobile Broadband Network Limited
Sixth Floor, Thames Tower, Station Road, Reading, RG1 1LX


Design Consultant & Principal Contractor:

mono **#**


Mono Consultants Limited
Culzean House,
36 Renfield Street, Glasgow,
G2 1LU

t. 44 (0) 141 566 6660
f. 44 (0) 141 566 6661
www.monoconsultants.com

Site Name:	GRASS VERGE LP		
Site ID:	12114834		
Address:	JCT ROCHDALE ROAD, LEVEDALE ROAD HIGHER BLACKLEY MANCHESTER M9 6JR		
Title:	100 EXISTING SITE PLAN		
Project:	H3G UNILATERAL SW		
Purpose of Issue:	PLANNING		
EE Cell ID:	MBNL Cell ID:	3UK Cell ID:	
15569	MAN295	M0724	
Master Drawing No:			Issue:
12114834_MAN295_15569_M0724_M001			A

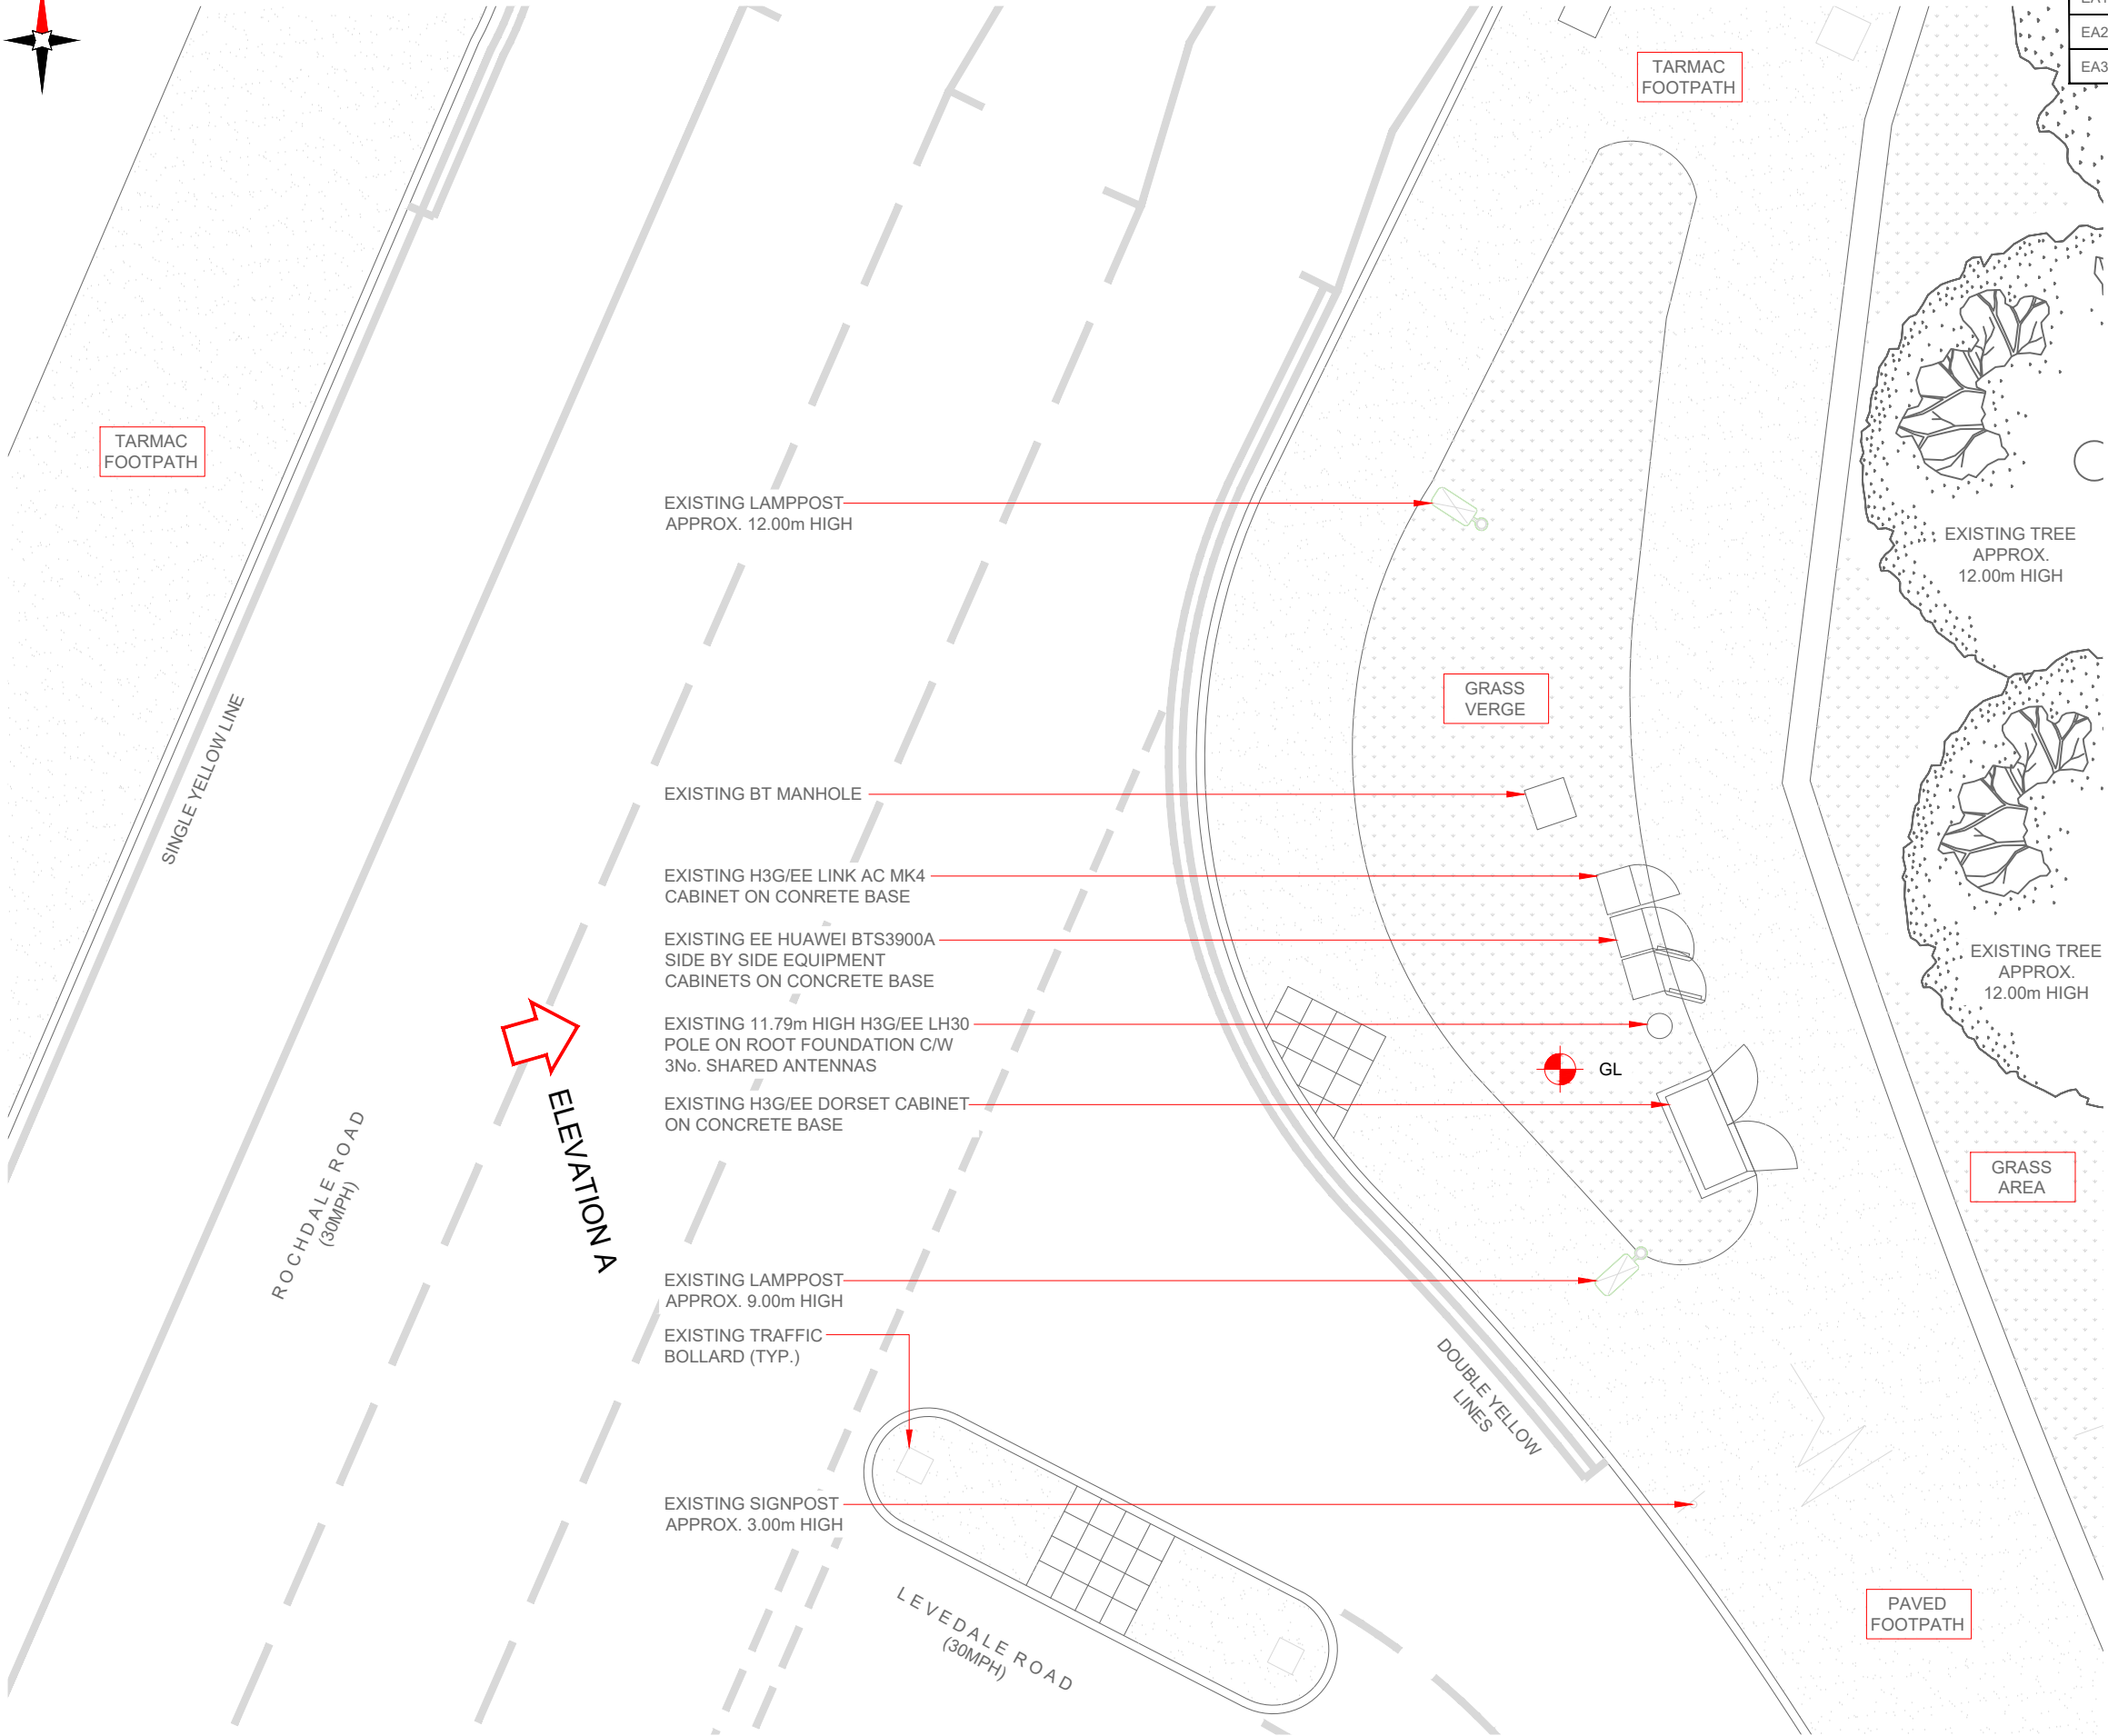

EXISTING SITE PLAN

 


100mm

50mm

10mm

3G / 4G Antenna ID	Existing 3G Bearing
EA1	0°
EA2	120°
EA3	240°

NOTES:	
1. ALL DIMENSIONS IN MM UNLESS OTHERWISE NOTED.	

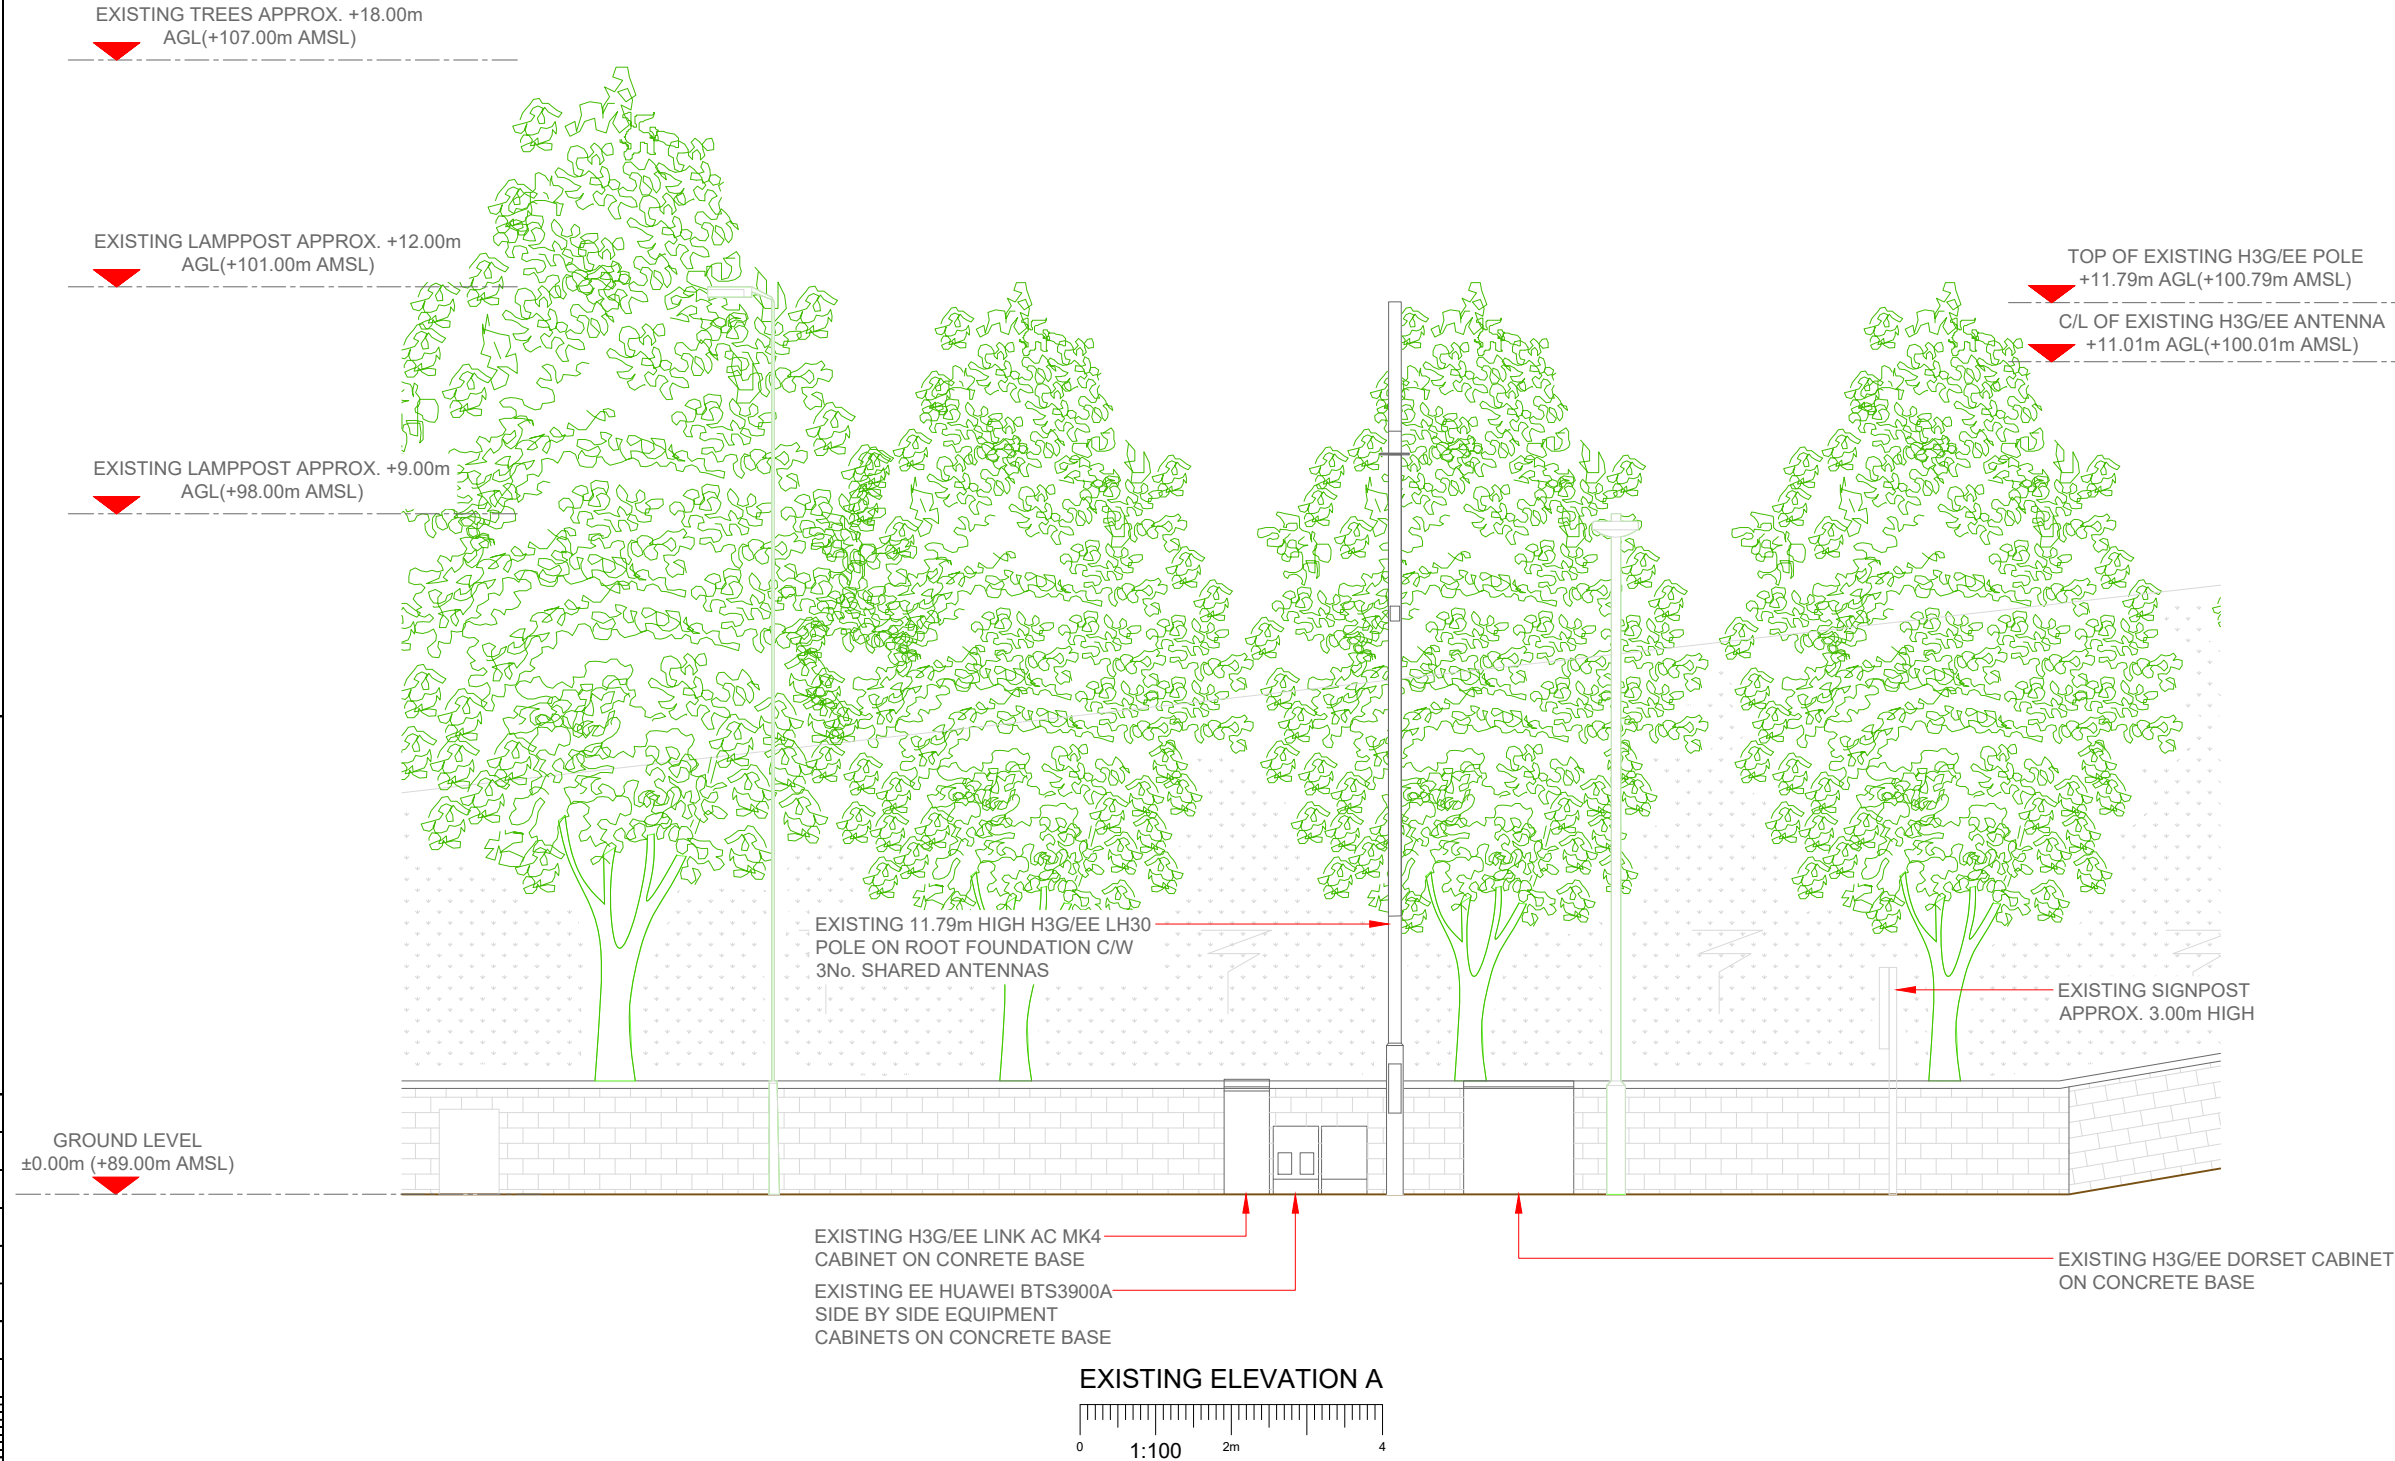

Master:	MBNL / EE / H3G:	Project:	Purpose of Issue:	Issue:
M001	MBNL	T&A	Planning	A
Date:	27/05/2020	Revision / Upgrade Description:		
Drawn:	D. Izzett	First Issue		
Checked:	U. Patel			
Approved:	A. Dobson			



Hutchison 3G UK Limited
Star House, 20 Grenfell Road
Maidenhead, SL6 1EH
Tel: 01628 765 000
Fax: 01628 765 001



Hatfield Business Park
Hatfield
Hertfordshire
AL10 9BW
Tel: 01707 315000
Fax: 01707 319001



Mobile Broadband Network Limited
Sixth Floor, Thames Tower, Station Road, Reading, RG1 1LX

Design Consultant & Principal Contractor:	Mono Consultants Limited Culzean House, 36 Renfield Street, Glasgow, G2 1LU t. 44 (0) 141 566 6660 f. 44 (0) 141 566 6661 www.monoconsultants.com
---	---

Site Name:	GRASS VERGE LP
------------	----------------

Site ID:	12114834
----------	----------

Address:	JCT ROCHDALE ROAD, LEVEDALE ROAD HIGHER BLACKLEY MANCHESTER M9 6JR
----------	--

Title:	150 EXISTING ELEVATION A
--------	--------------------------

Project:	H3G UNILATERAL SW
----------	-------------------

Purpose of Issue:	PLANNING
-------------------	----------

EE Cell ID:	MBNL Cell ID:	3UK Cell ID:
15569	MAN295	M0724

Master Drawing No:	Issue:
12114834_MAN295_15569_M0724_M001	A



TARMAC
FOOTPATH

SINGLE YELLOW LINE

ROCHDALE ROAD
(30MPH)

ELEVATION A

PROPOSED H3G BATSMAN
CABINET TO BE INSTALLED ON
NEW ROOT FOUNDATION

PROPOSED H3G BOWLER
CABINET TO BE INSTALLED
ON NEW ROOT FOUNDATION

PROPOSED H3G HUAWEI APM5930
EQUIPMENT CABINET TO BE INSTALLED
ON NEW ROOT FOUNDATION

EXISTING LAMPPOST
APPROX. 12.00m HIGH

PROPOSED 20.00m HIGH EE/H3G PHASE 8
STREET POLE ON NEW ROOT FOUNDATION

PROPOSED H3G/EE WRAP AROUND
CABINET BUILT AROUND BASE OF
PROPOSED STREET POLE HOUSING

EXISTING BT MANHOLE

EXISTING H3G/EE LINK AC MK4
CABINET ON CONCRETE BASE

EXISTING EE HUAWEI BTS3900A
SIDE BY SIDE EQUIPMENT
CABINETS ON CONCRETE BASE

EXISTING 11.79m HIGH H3G/EE LH30
POLE ON ROOT FOUNDATION C/W
3No. SHARED ANTENNAS

EXISTING H3G/EE DORSET CABINET
ON CONCRETE BASE


EXISTING LAMPPOST
APPROX. 9.00m HIGH

EXISTING TRAFFIC
BOLLARD (TYP.)

EXISTING SIGNPOST
APPROX. 3.00m HIGH

LEVEDALE ROAD
(30MPH)

PROPOSED MAX CONFIGURATION SITE PLAN

 

TARMAC
FOOTPATH

GRASS
VERGE

GL

DOUBLE YELLOW
LINES

PAVED
FOOTPATH

EXISTING TREE
APPROX.
12.00m HIGH

EXISTING TREE
APPROX.
12.00m HIGH

GRASS
AREA

Antenna Aperture ID	Proposed 4G/5G Bearing	Operator: Shared/ EE/H3G
A1	0°	EE
A2	0°	H3G
B1	120°	EE
B2	120°	H3G
C1	240°	EE
C2	240°	H3G

NOTES:

1. ALL DIMENSIONS IN MM UNLESS OTHERWISE NOTED.

Master:	MBNL / EE / H3G:	Project:	Purpose of Issue:	Issue:
M001	MBNL	T&A	Planning	A
Date:	27/05/2020	Revision / Upgrade Description:		
Drawn:	D. Izzett	First Issue		
Checked:	U. Patel			
Approved:	A. Dobson			



Hutchison 3G UK Limited
Star House, 20 Grenfell Road
Maidenhead, SL6 1EH
Tel: 01628 765 500
Fax: 01628 765 501

H3G Base Station Information line:
0845 6043000
Available 8am-8pm Monday to Friday



Hatfield Business Park
Hatfield
Hertfordshire
AL10 9BW

Tel: 01707 315000
Fax: 01707 319001



Mobile Broadband Network Limited
Sixth Floor, Thames Tower, Station Road, Reading, RG1 1LX

Design Consultant & Principal Contractor:



Mono Consultants Limited
Culzean House,
36 Renfield Street, Glasgow,
G2 1LU

t. 44 (0) 141 566 6660
f. 44 (0) 141 566 6661
www.monoconsultants.com

Site Name: GRASS VERGE LP

Site ID: 12114834

Address: JCT ROCHDALE ROAD,
LEVEDALE ROAD
HIGHER BLACKLEY
MANCHESTER
M9 6JR

Title: 215 MAX CONFIGURATION SITE PLAN


Project: H3G UNILATERAL SW

Purpose of Issue: PLANNING

EE Cell ID: 15569	MBNL Cell ID: MAN295	3UK Cell ID: M0724
----------------------	-------------------------	-----------------------

Master Drawing No: 12114834_MAN295_15569_M0724_M001

Issue: A

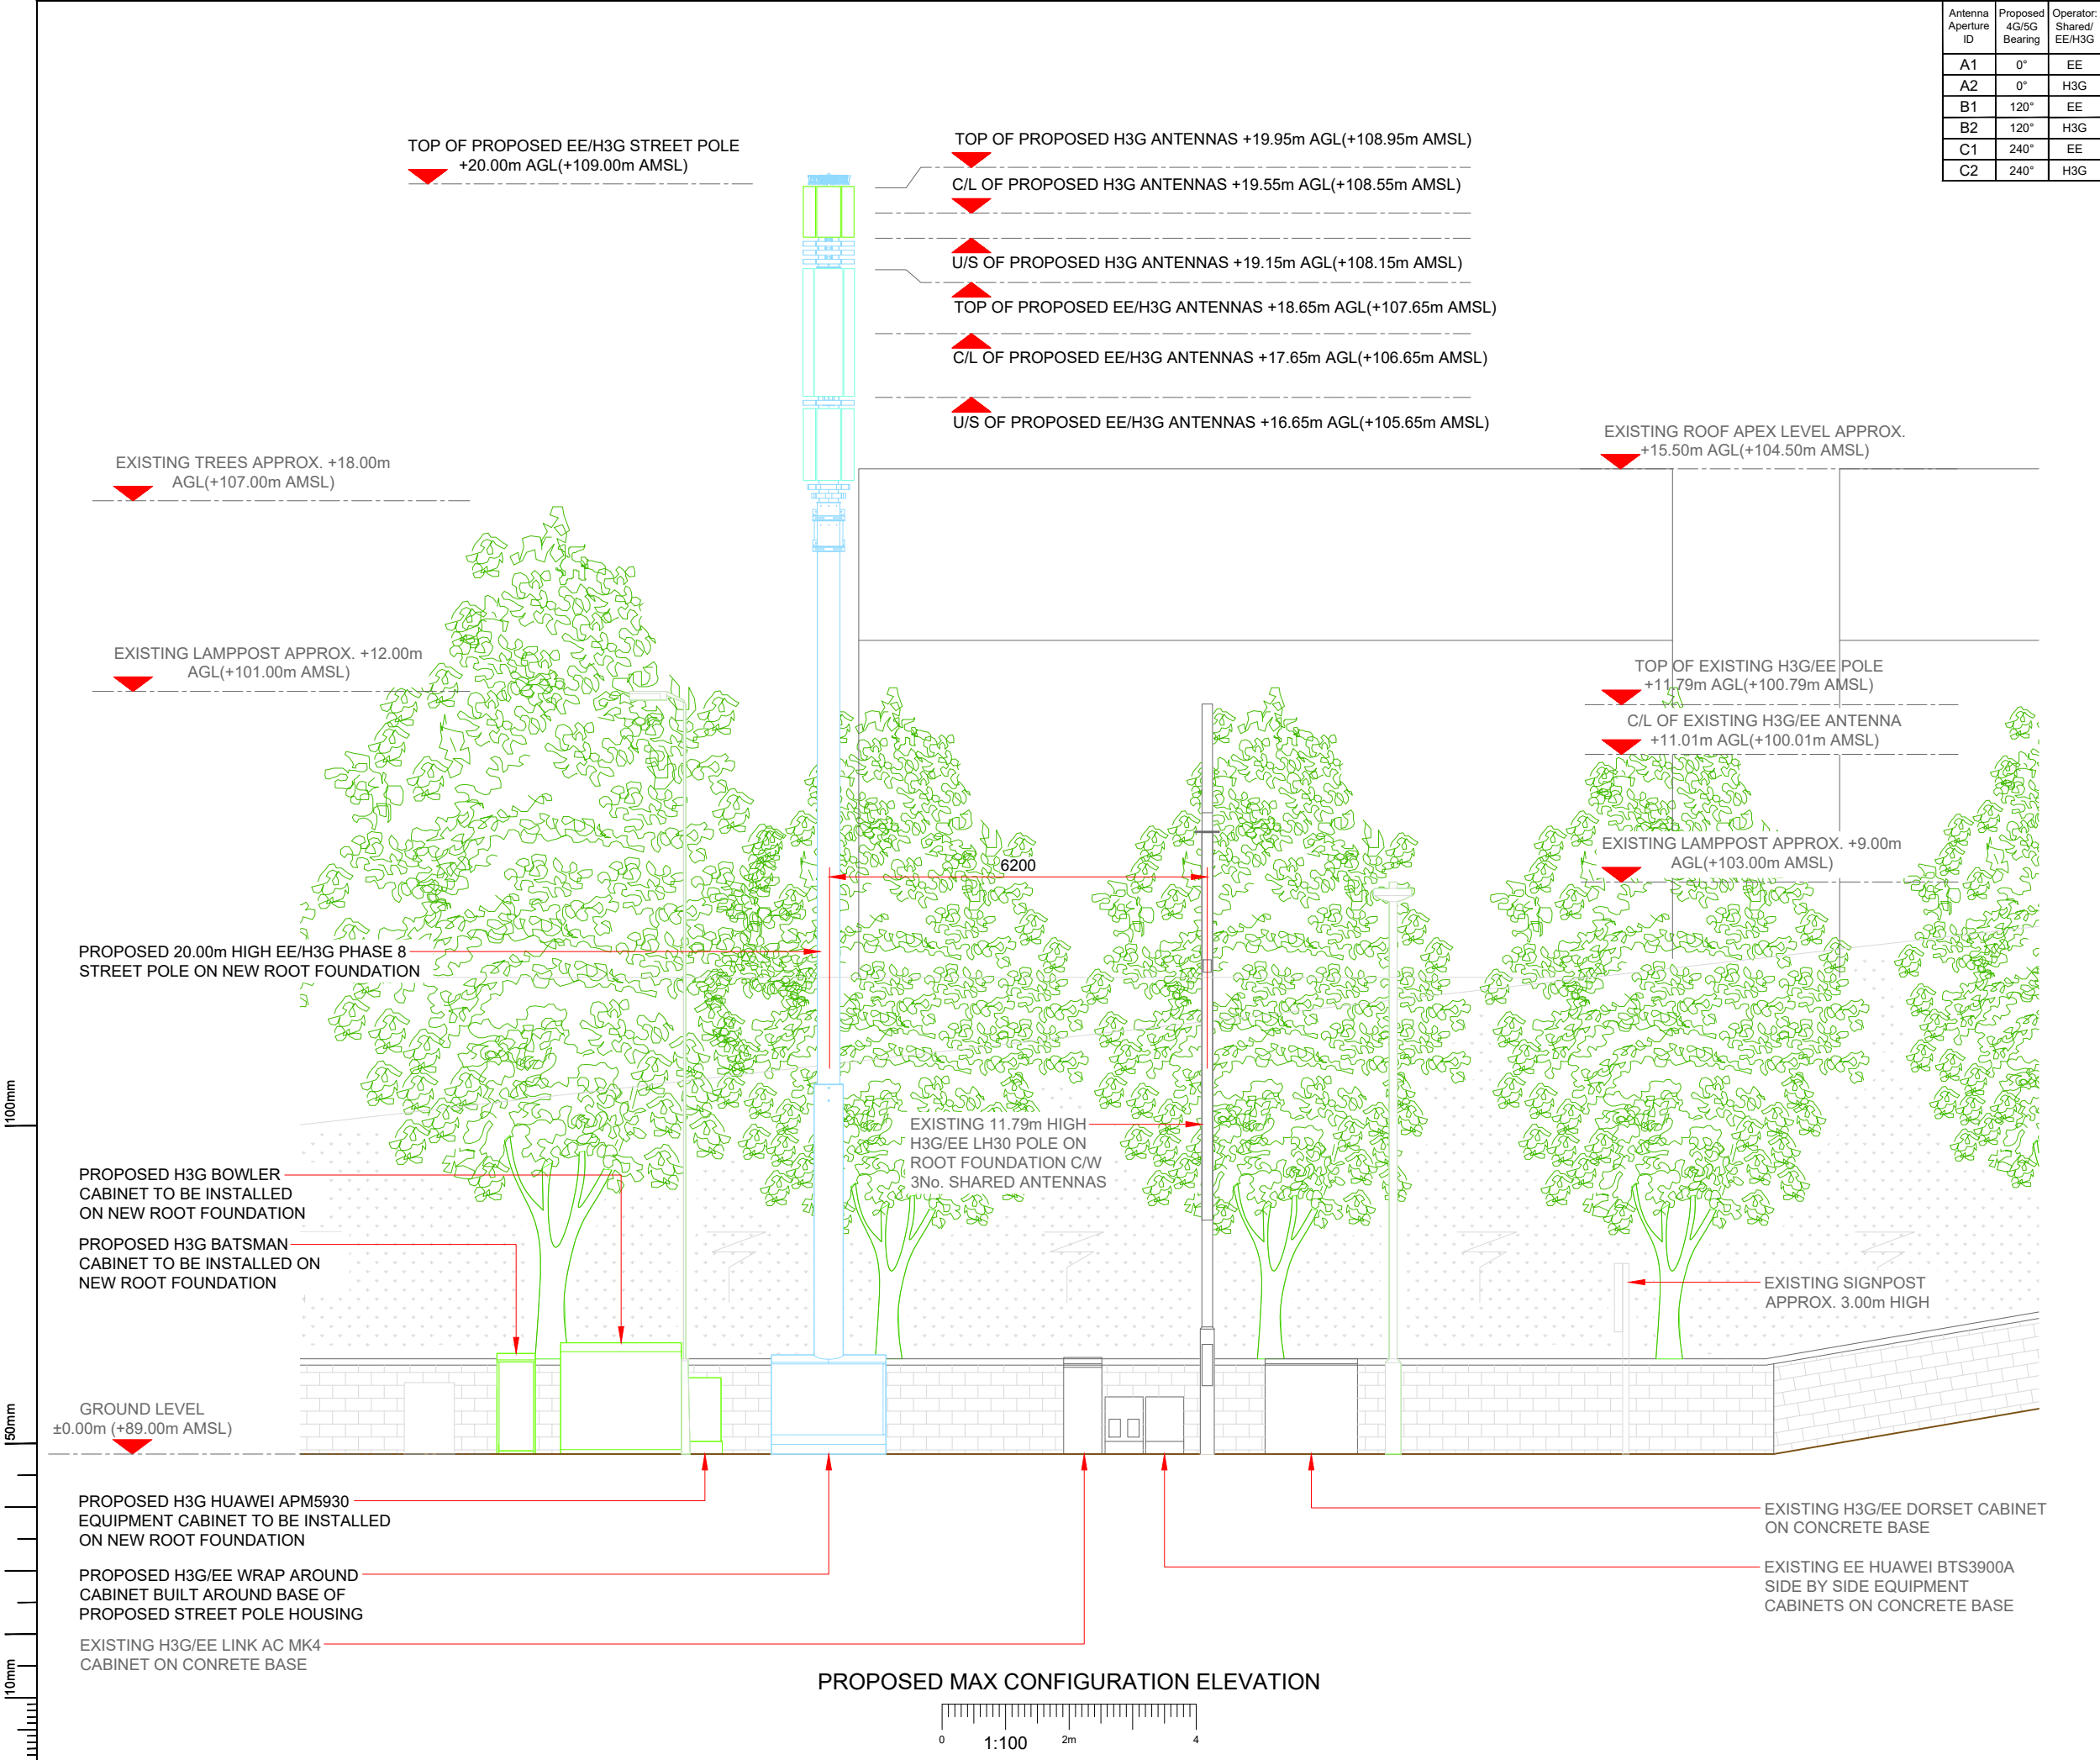

Antenna Aperture ID	Proposed 4G/5G Bearing	Operator: Shared/ EE/H3G
A1	0°	EE
A2	0°	H3G
B1	120°	EE
B2	120°	H3G
C1	240°	EE
C2	240°	H3G

NOTES:

1. ALL DIMENSIONS IN MM UNLESS OTHERWISE NOTED.

Master:	MBNL / EE / H3G:	Project:	Purpose of Issue:	Issue:
M001	MBNL	T&A	Planning	A
Date:	27/05/2020	Revision / Upgrade Description:		
Drawn:	D. Izzett	First Issue		
Checked:	U. Patel			
Approved:	A. Dobson			



Hutchison 3G UK Limited

Star House, 20 Grenfell Road

Maidenhead, SL6 1EH

Tel: 01628 765 500

Fax: 01628 765 501

H3G Base Station Information line:

0845 6043000

Available 8am-8pm Monday to Friday



Hatfield Business Park

Hatfield

Hertfordshire

AL10 9BW

Tel: 01707 315000

Fax: 01707 319001



Mobile Broadband Network Limited

Sixth Floor, Thames Tower, Station Road, Reading, RG1 1LX

Design Consultant & Principal Contractor:



#

Mono Consultants Limited

Culzean House,

36 Renfield Street, Glasgow,

G2 1LU

t. 44 (0) 141 566 6660

f. 44 (0) 141 566 6661

www.monoconsultants.com

Site Name:

GRASS VERGE LP

Site ID:

12114834

Address:

JCT ROCHDALE ROAD,
LEVEDALE ROAD
HIGHER BLACKLEY
MANCHESTER
M9 6JR

Title:

265 MAX CONFIGURATION ELEVATION

Project:

H3G UNILATERAL SW

Purpose of Issue:

PLANNING

EE Cell ID:	MBNL Cell ID:	3UK Cell ID:
15569	MAN295	M0724

Master Drawing No:	Issue:
12114834_MAN295_15569_M0724_M001	A