


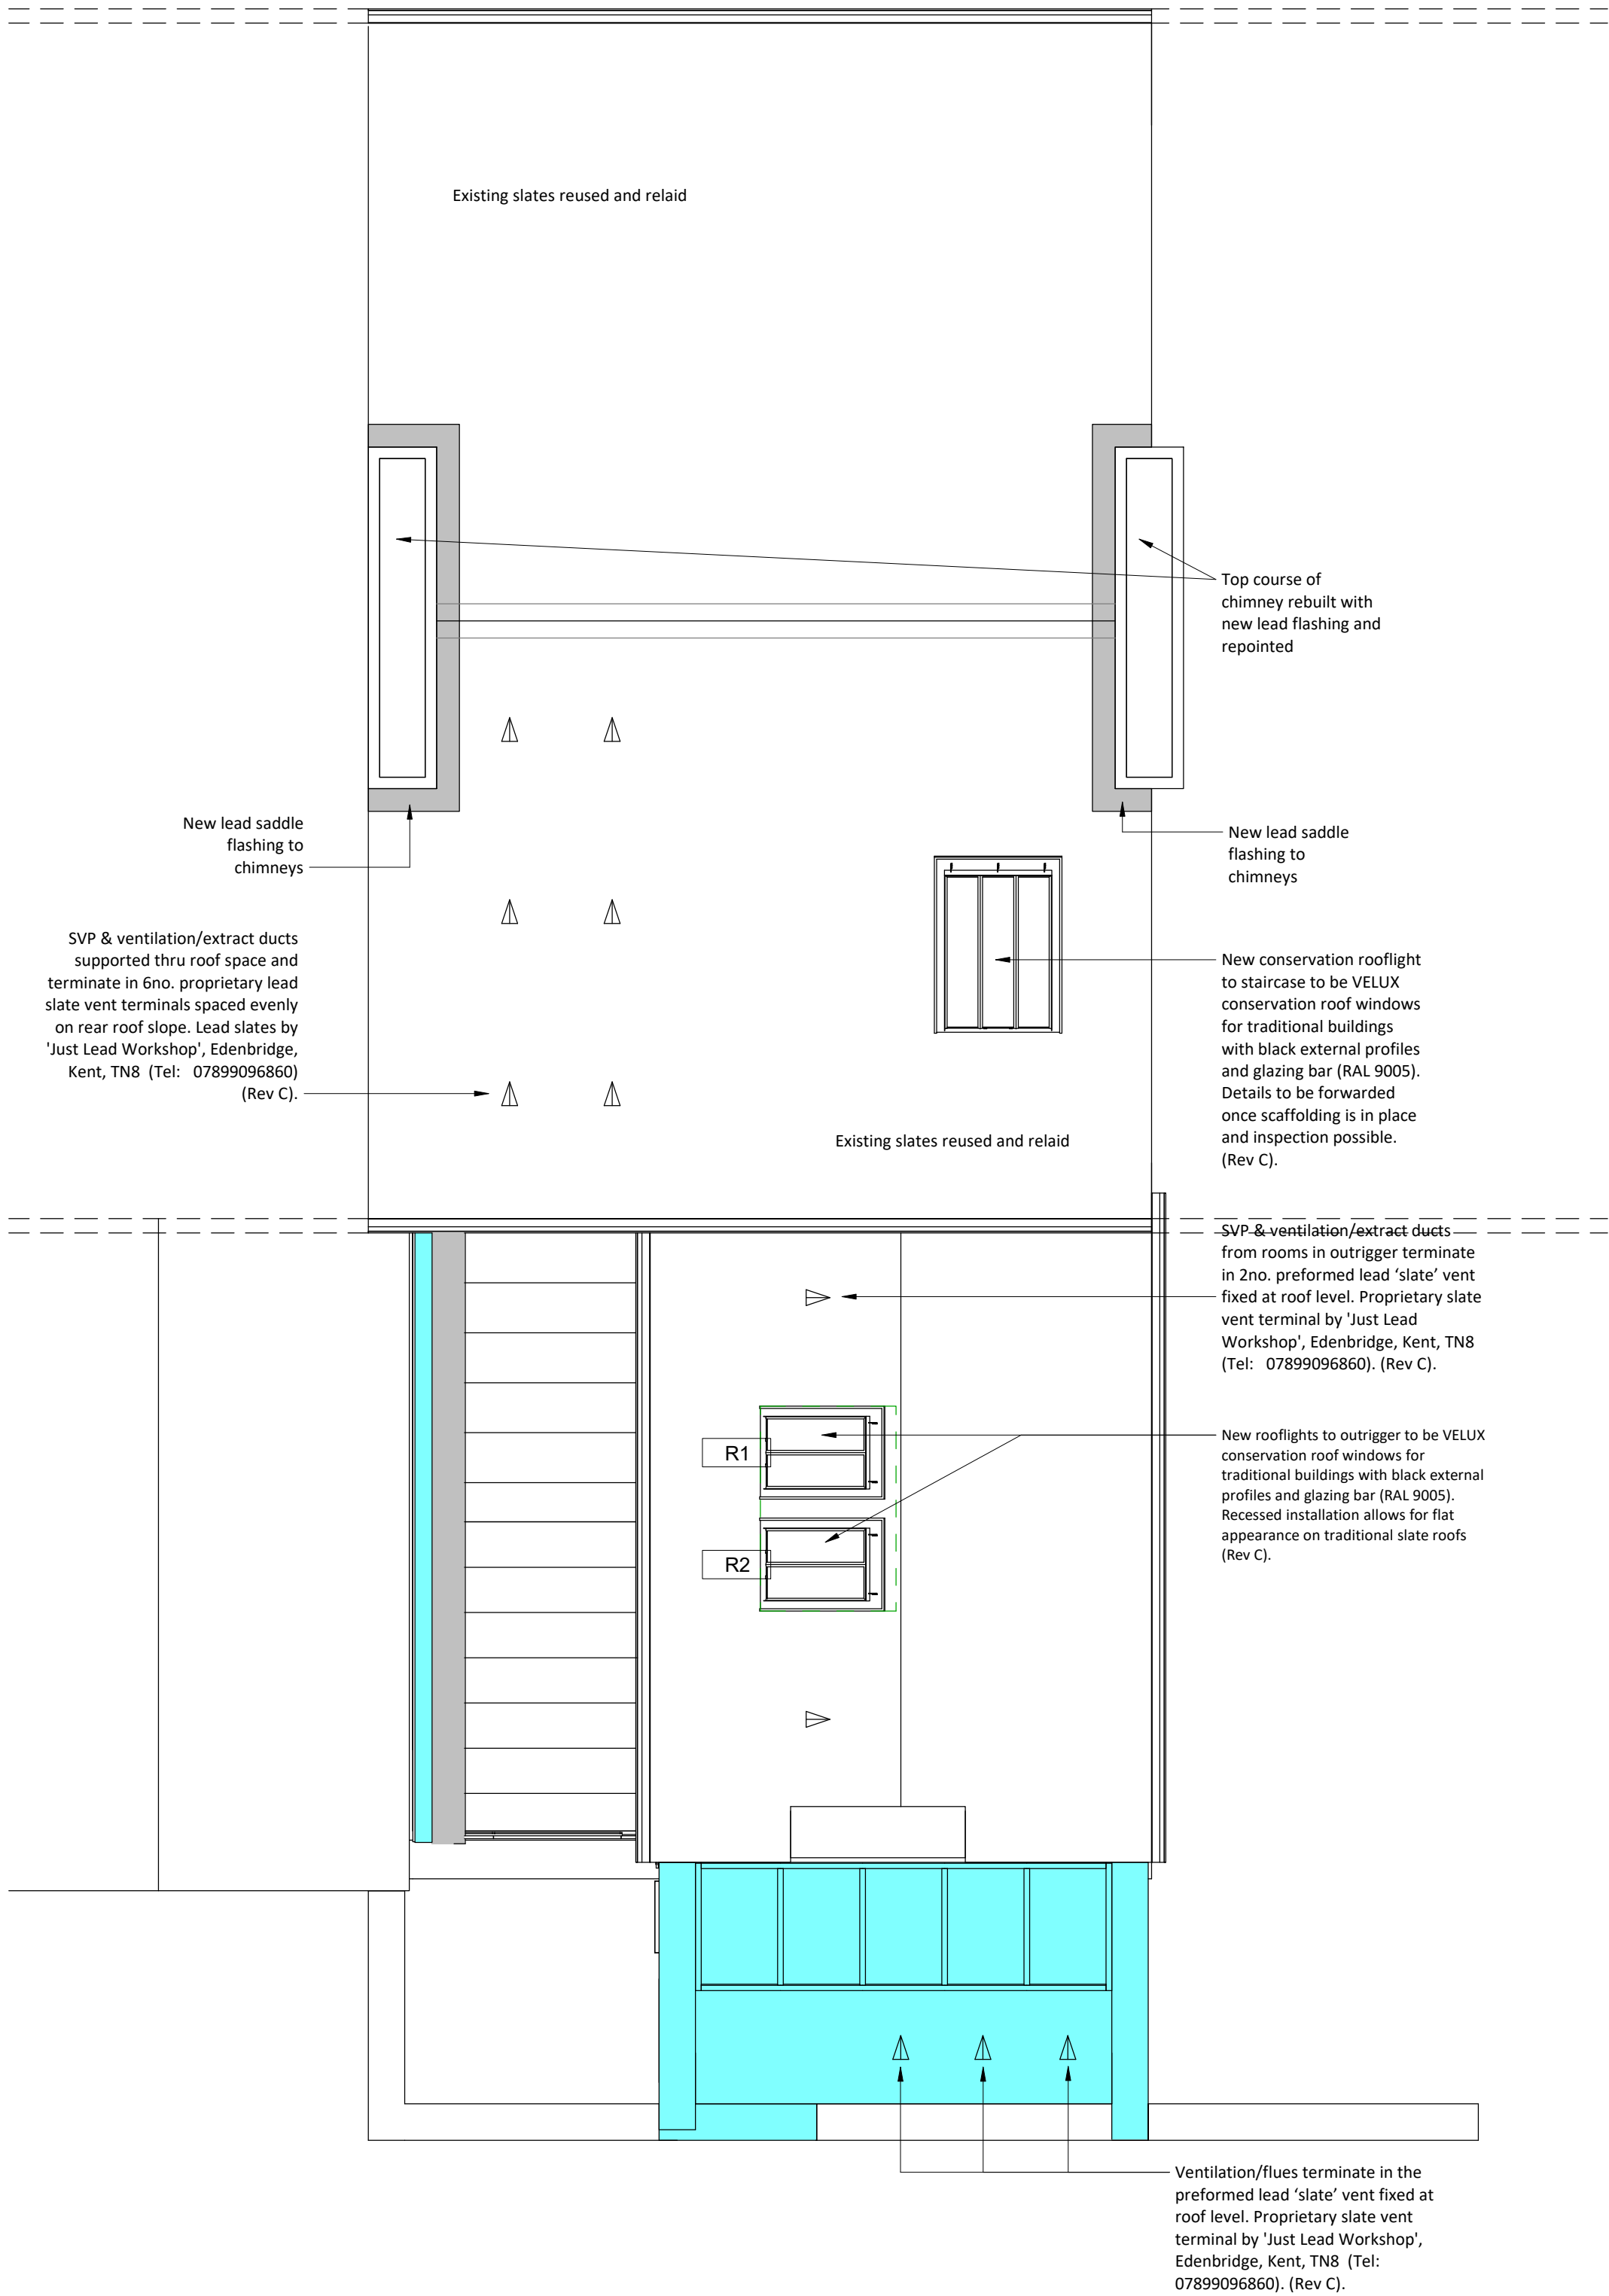

Amendments shown in blue and bubbled



C	27.05.20	AP	Revised for Planning
B	09/01/20	HP	Amendmenst shown in blue
A	03/12/19	HP	Amendments following Interior Designer comments
Rev	Date	Int	Description

btp
ARCHITECTS

RIBA 
Chartered Practice

Client:
Nilesh Bhatt

Project:
**13 St John Street,
Manchester**

Description:
Proposed Roof Plan

Purpose of Issue:
Building Regulations

Drawn By: LT Checked By: VS Date: 12/08/19 Scale @ A1: As indicated

Job No: 3521 Status Code: S2 Drawing No: 217 Rev: C

File Identifier:
SJ-BTP-00-RF-DR-A-3521_217