




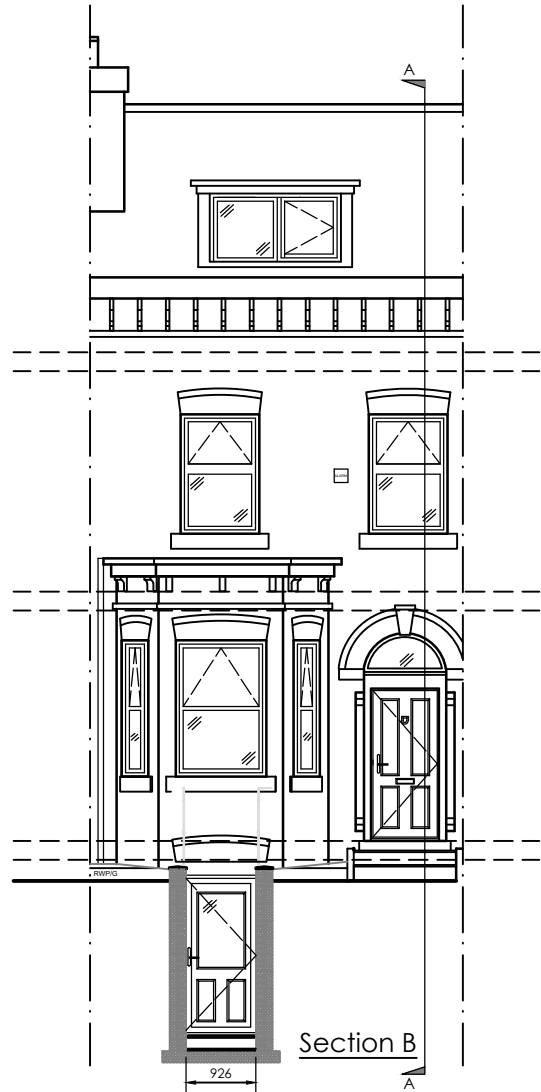


Front Elevation
Scale: 1:100

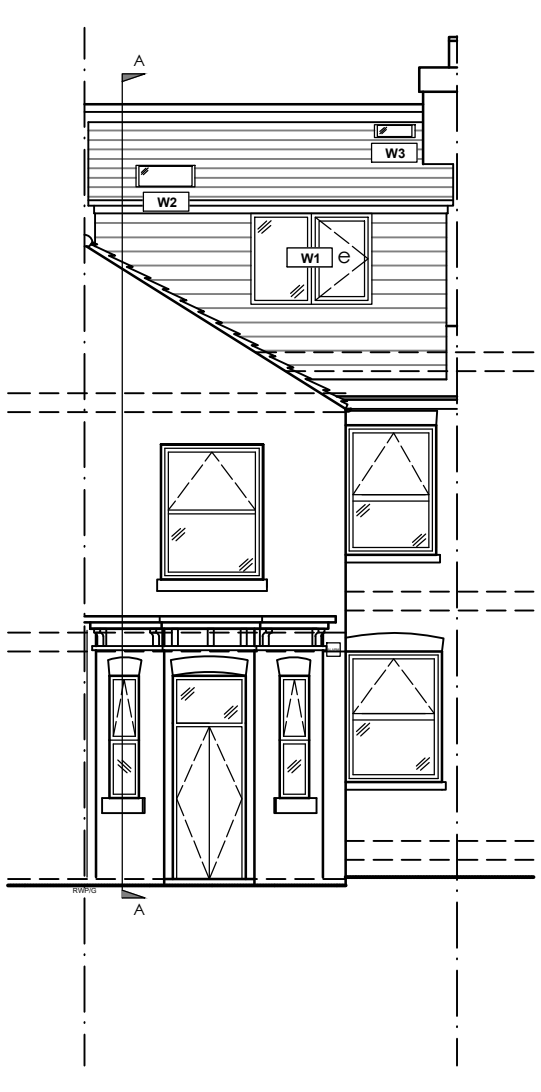


Rear Elevation
Scale: 1:100

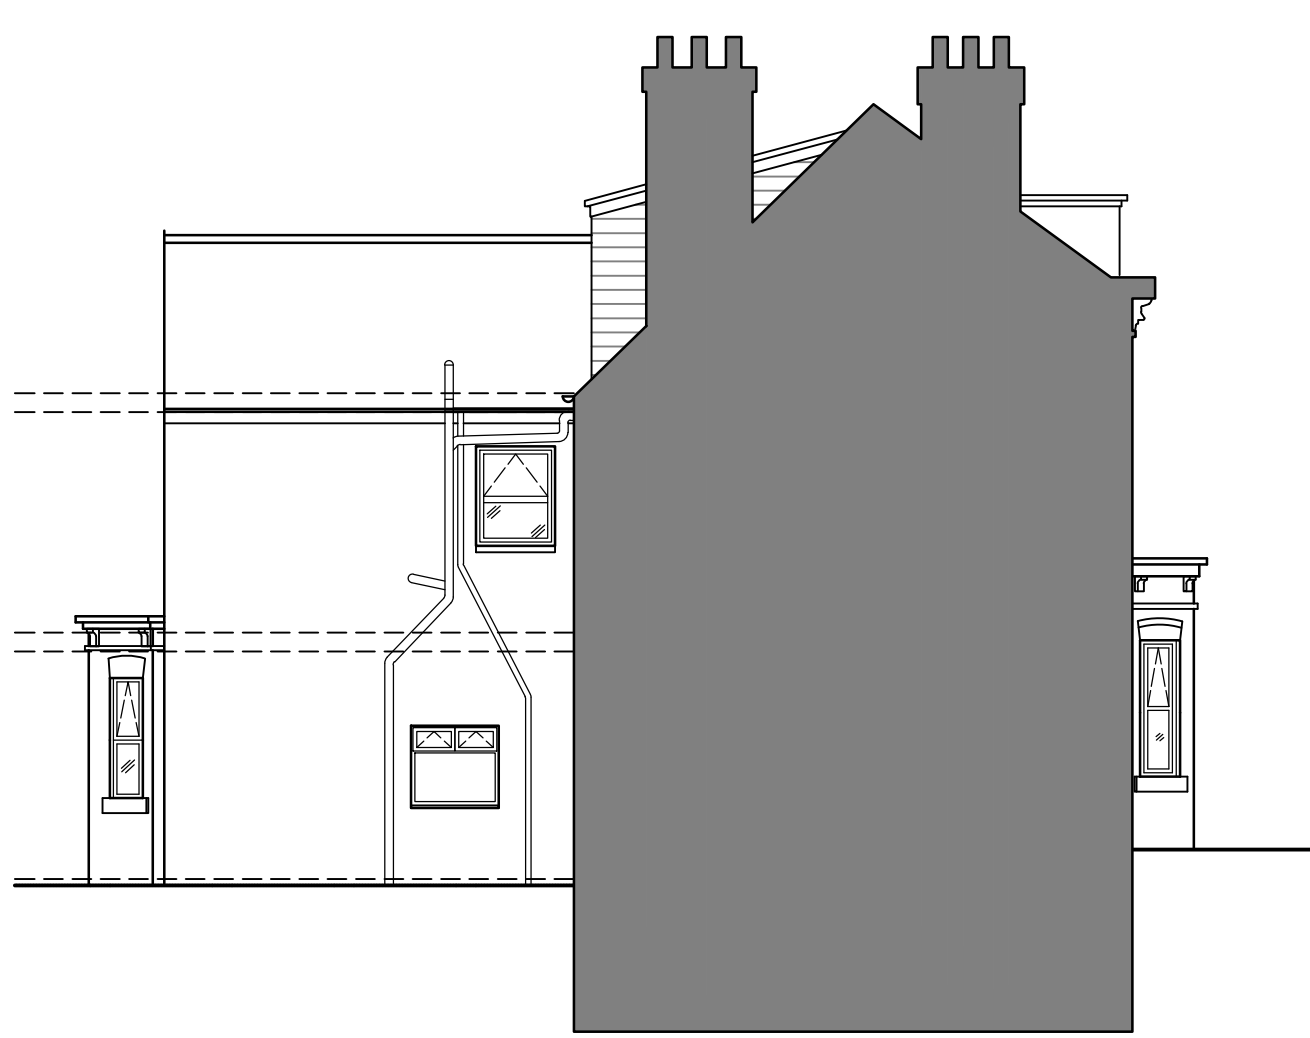


Side Elevation
Scale: 1:100

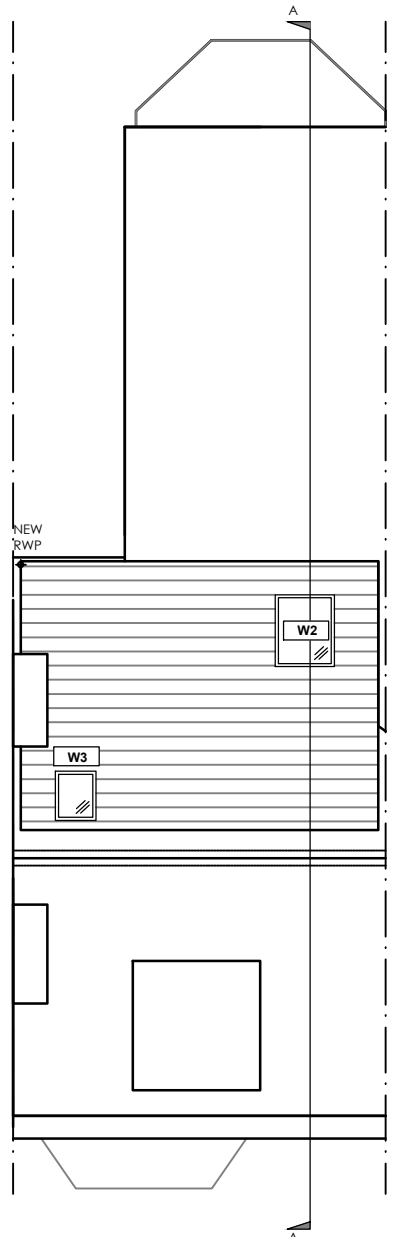


Roof Plan
Scale: 1:100

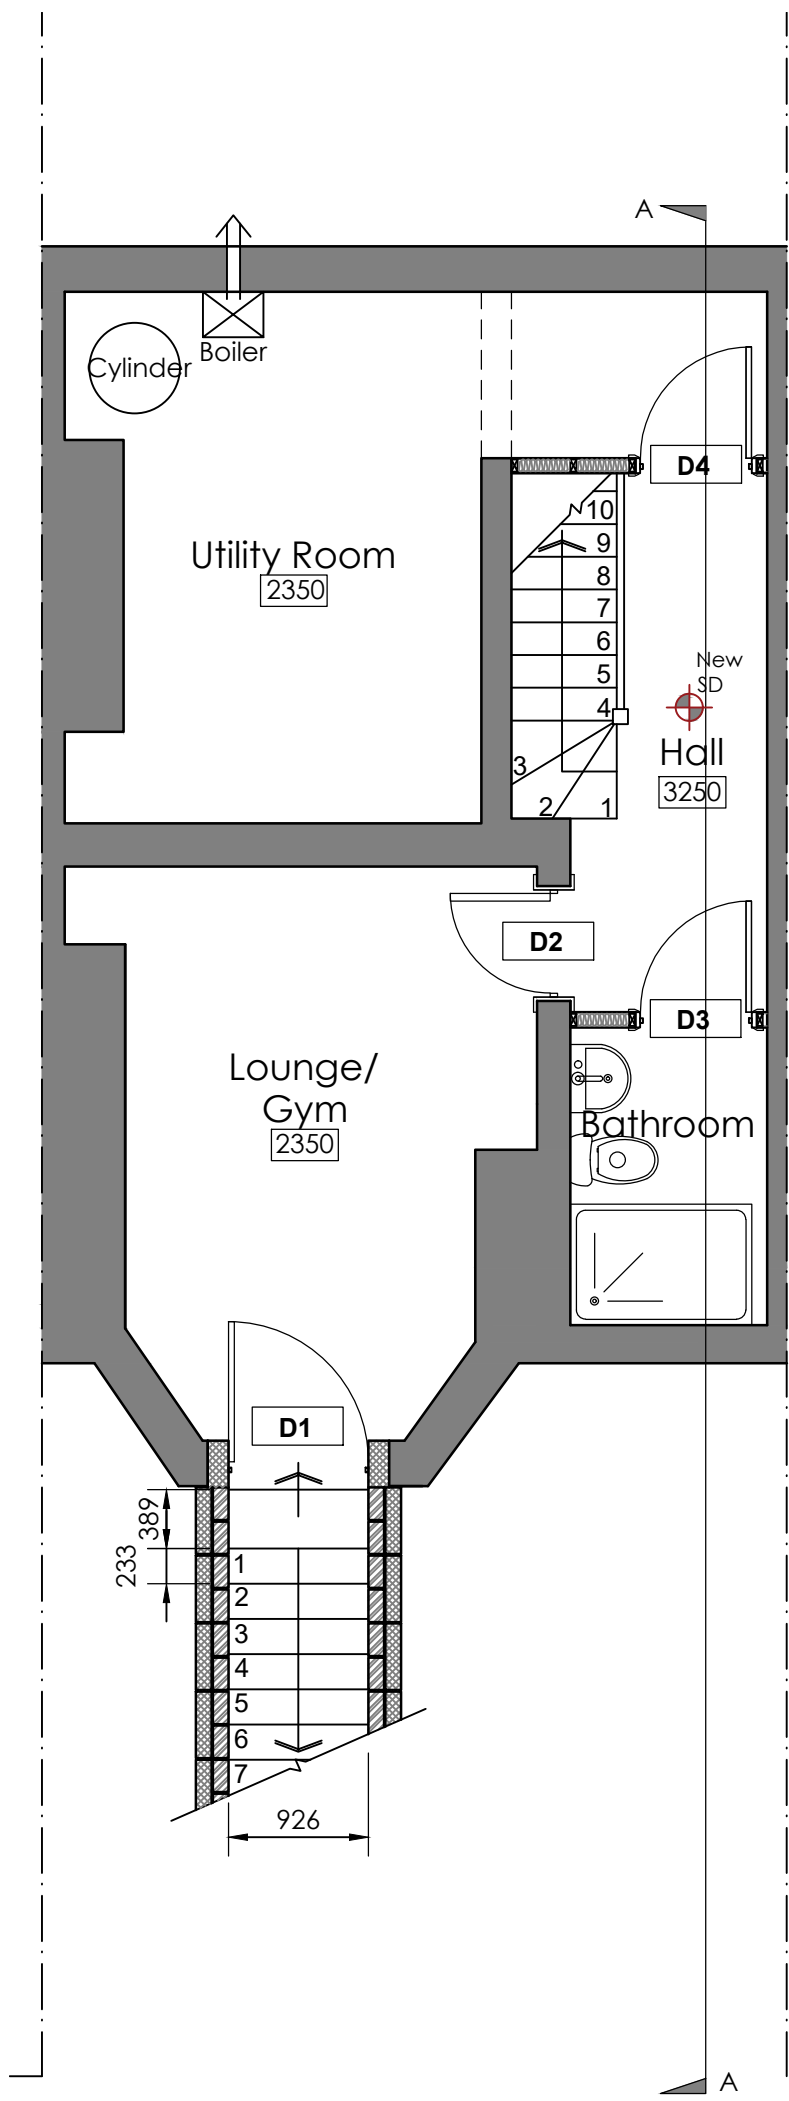


Basement Floor Plan
Scale: 1:50

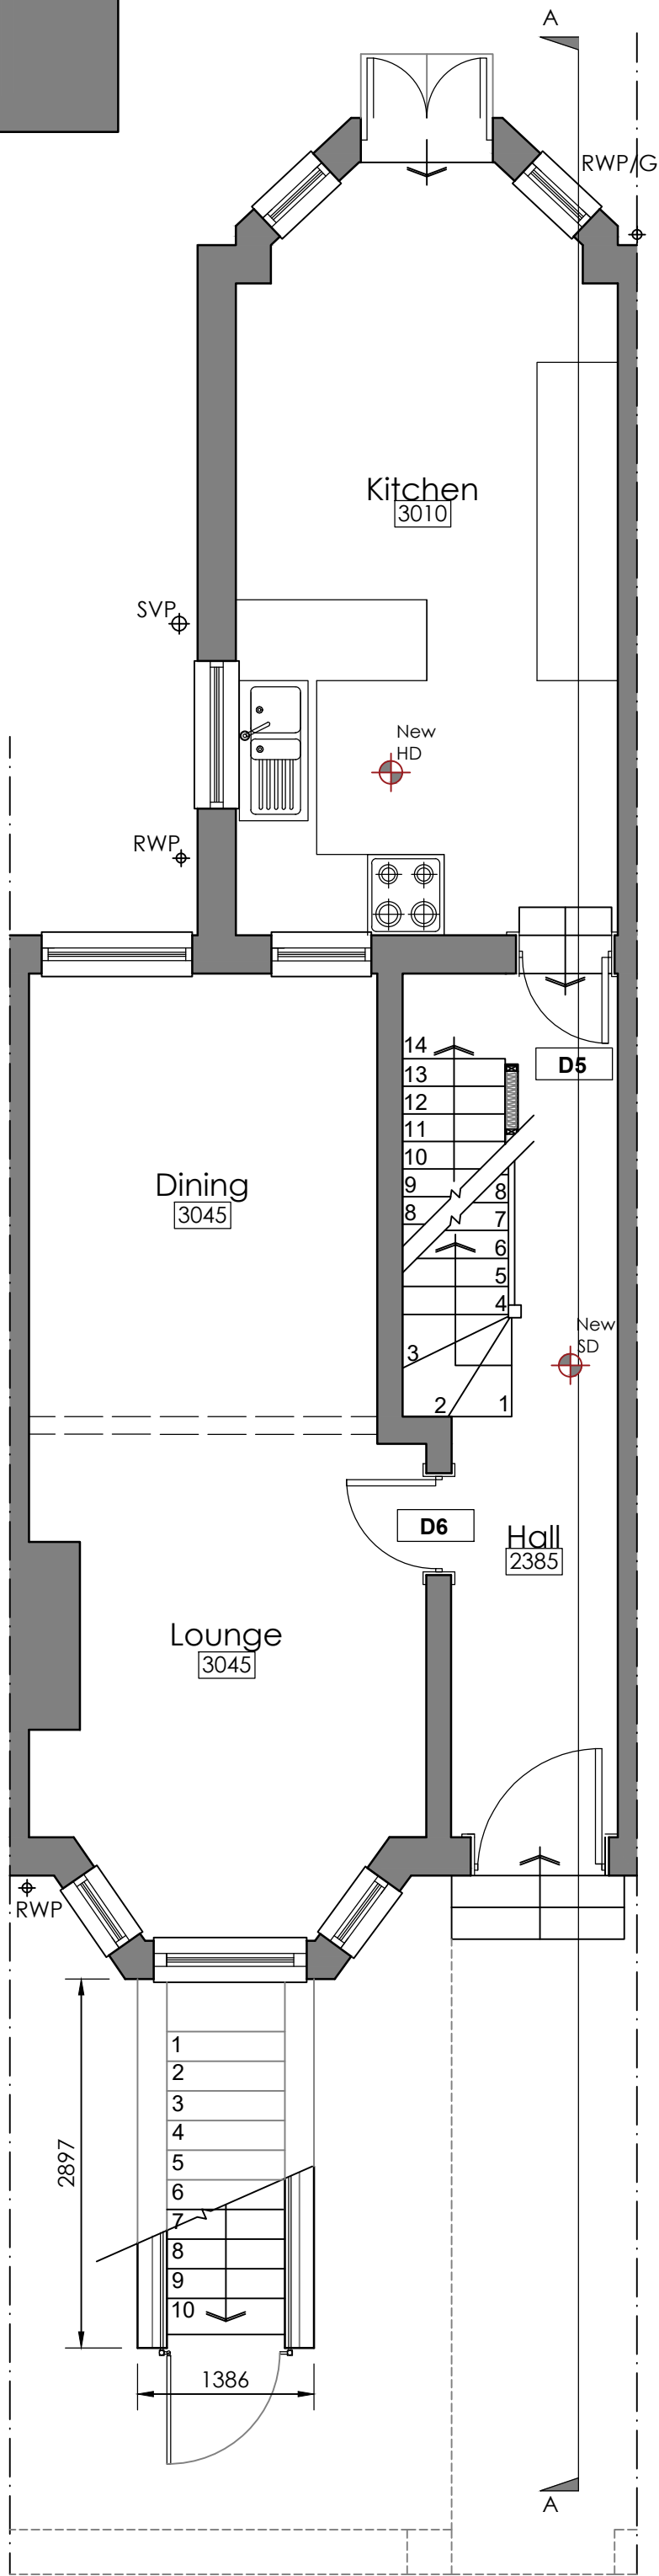

Ground Floor Plan
Scale: 1:50

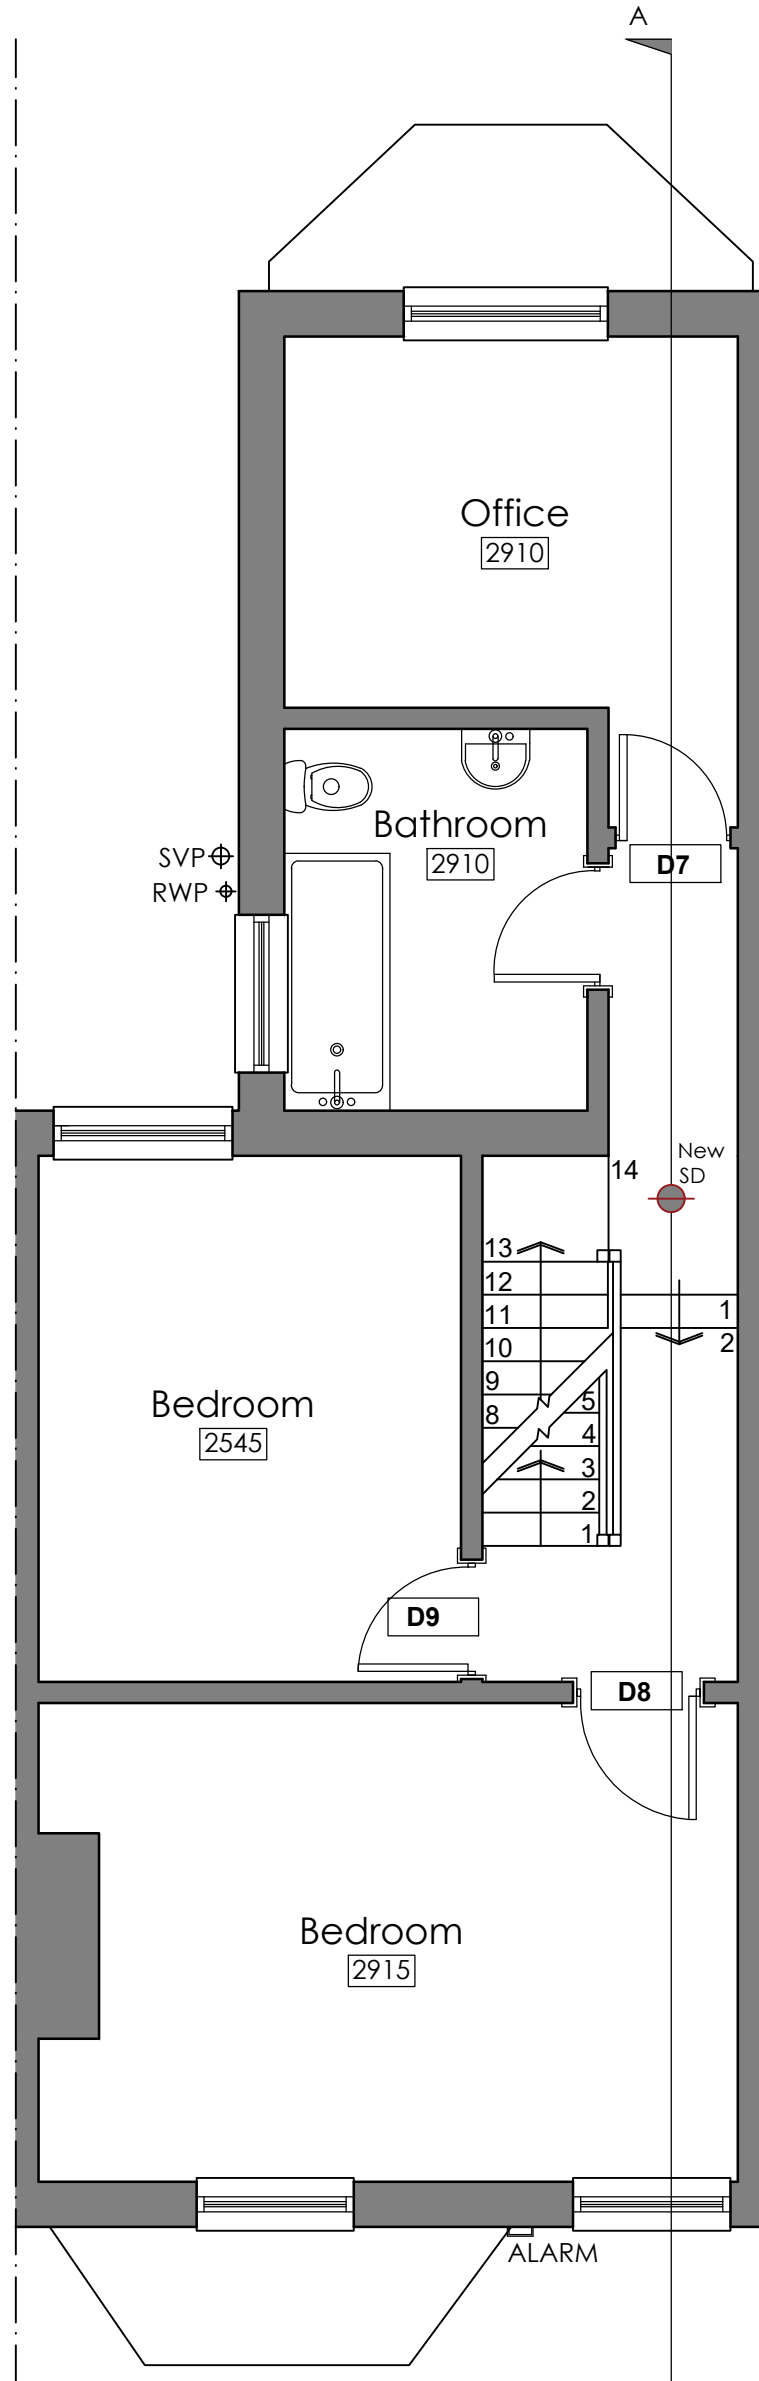

First Floor Plan
Scale: 1:50

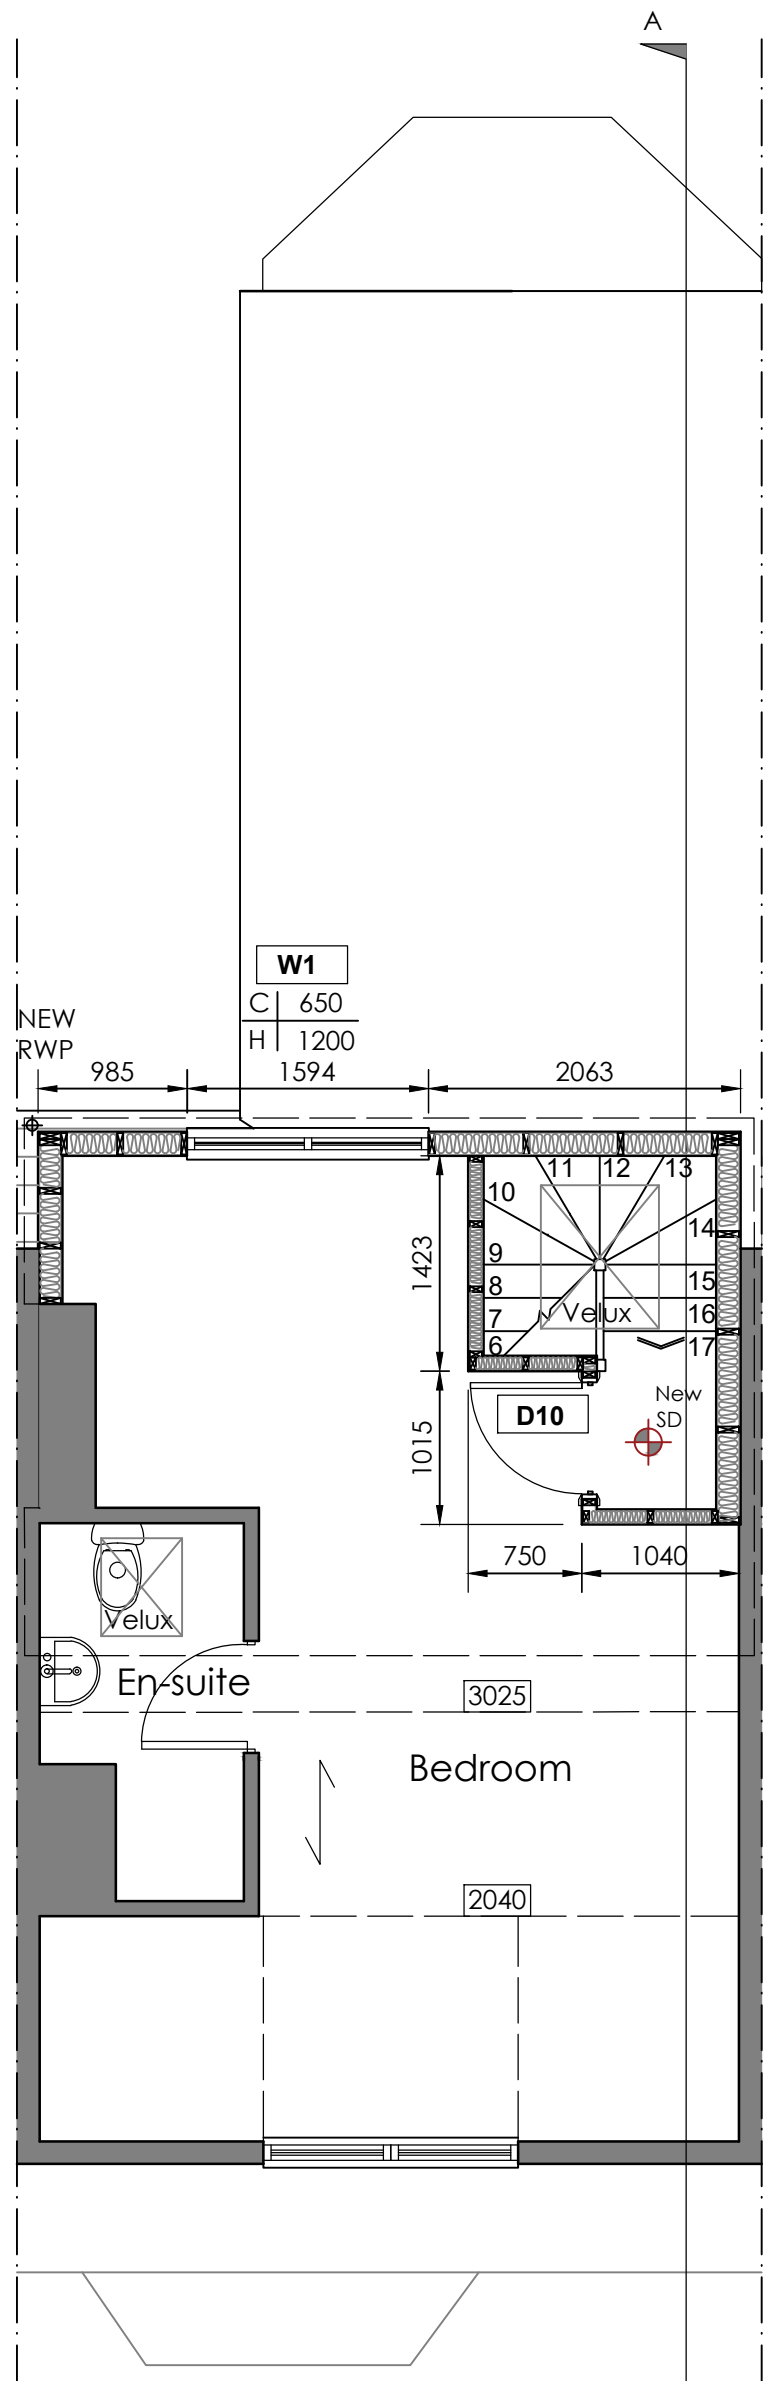

Second Floor Plan
Scale: 1:50



Site Location Plan
Scale: 1:500

Key

Site Boundary

Rev.	Notes.	Date.	By.
C	Revised escape stairs	26.06.20	TH
B	First floor stairs amended	30.01.20	SMH
A	Gate removed from basement steps	17.01.20	TH

This drawing is the property of WhiteleyEaves Ltd, and the copyright is reserved. Therefore this drawing is not to be copied or disclosed by any unauthorised persons without the prior consent of WhiteleyEaves Ltd

WHITELEYEAVES
PROPERTY & CONSTRUCTION CONSULTANTS

Hollinwood Business Centre, Albert Street, Oldham, OL8 3QL
T 0161 393 8417
E info@whiteleyeaves.co.uk
W www.whiteleyeaves.co.uk

CLIENT RUTH LLOYD

JOB NUMBER 200 DATE 17.12.2019

DRAWING NAME PROPOSED PLANS & ELEVATIONS

SCALE DRAWN: AS SHOWN PAGE SIZE A1

REVISION C DRAWING NUMBER 003

ADDRESS 43 CHEQUERS ROAD
CHORLTON, M21 9DX

NOTES

DRAWN BY: TH CHECKED BY: