



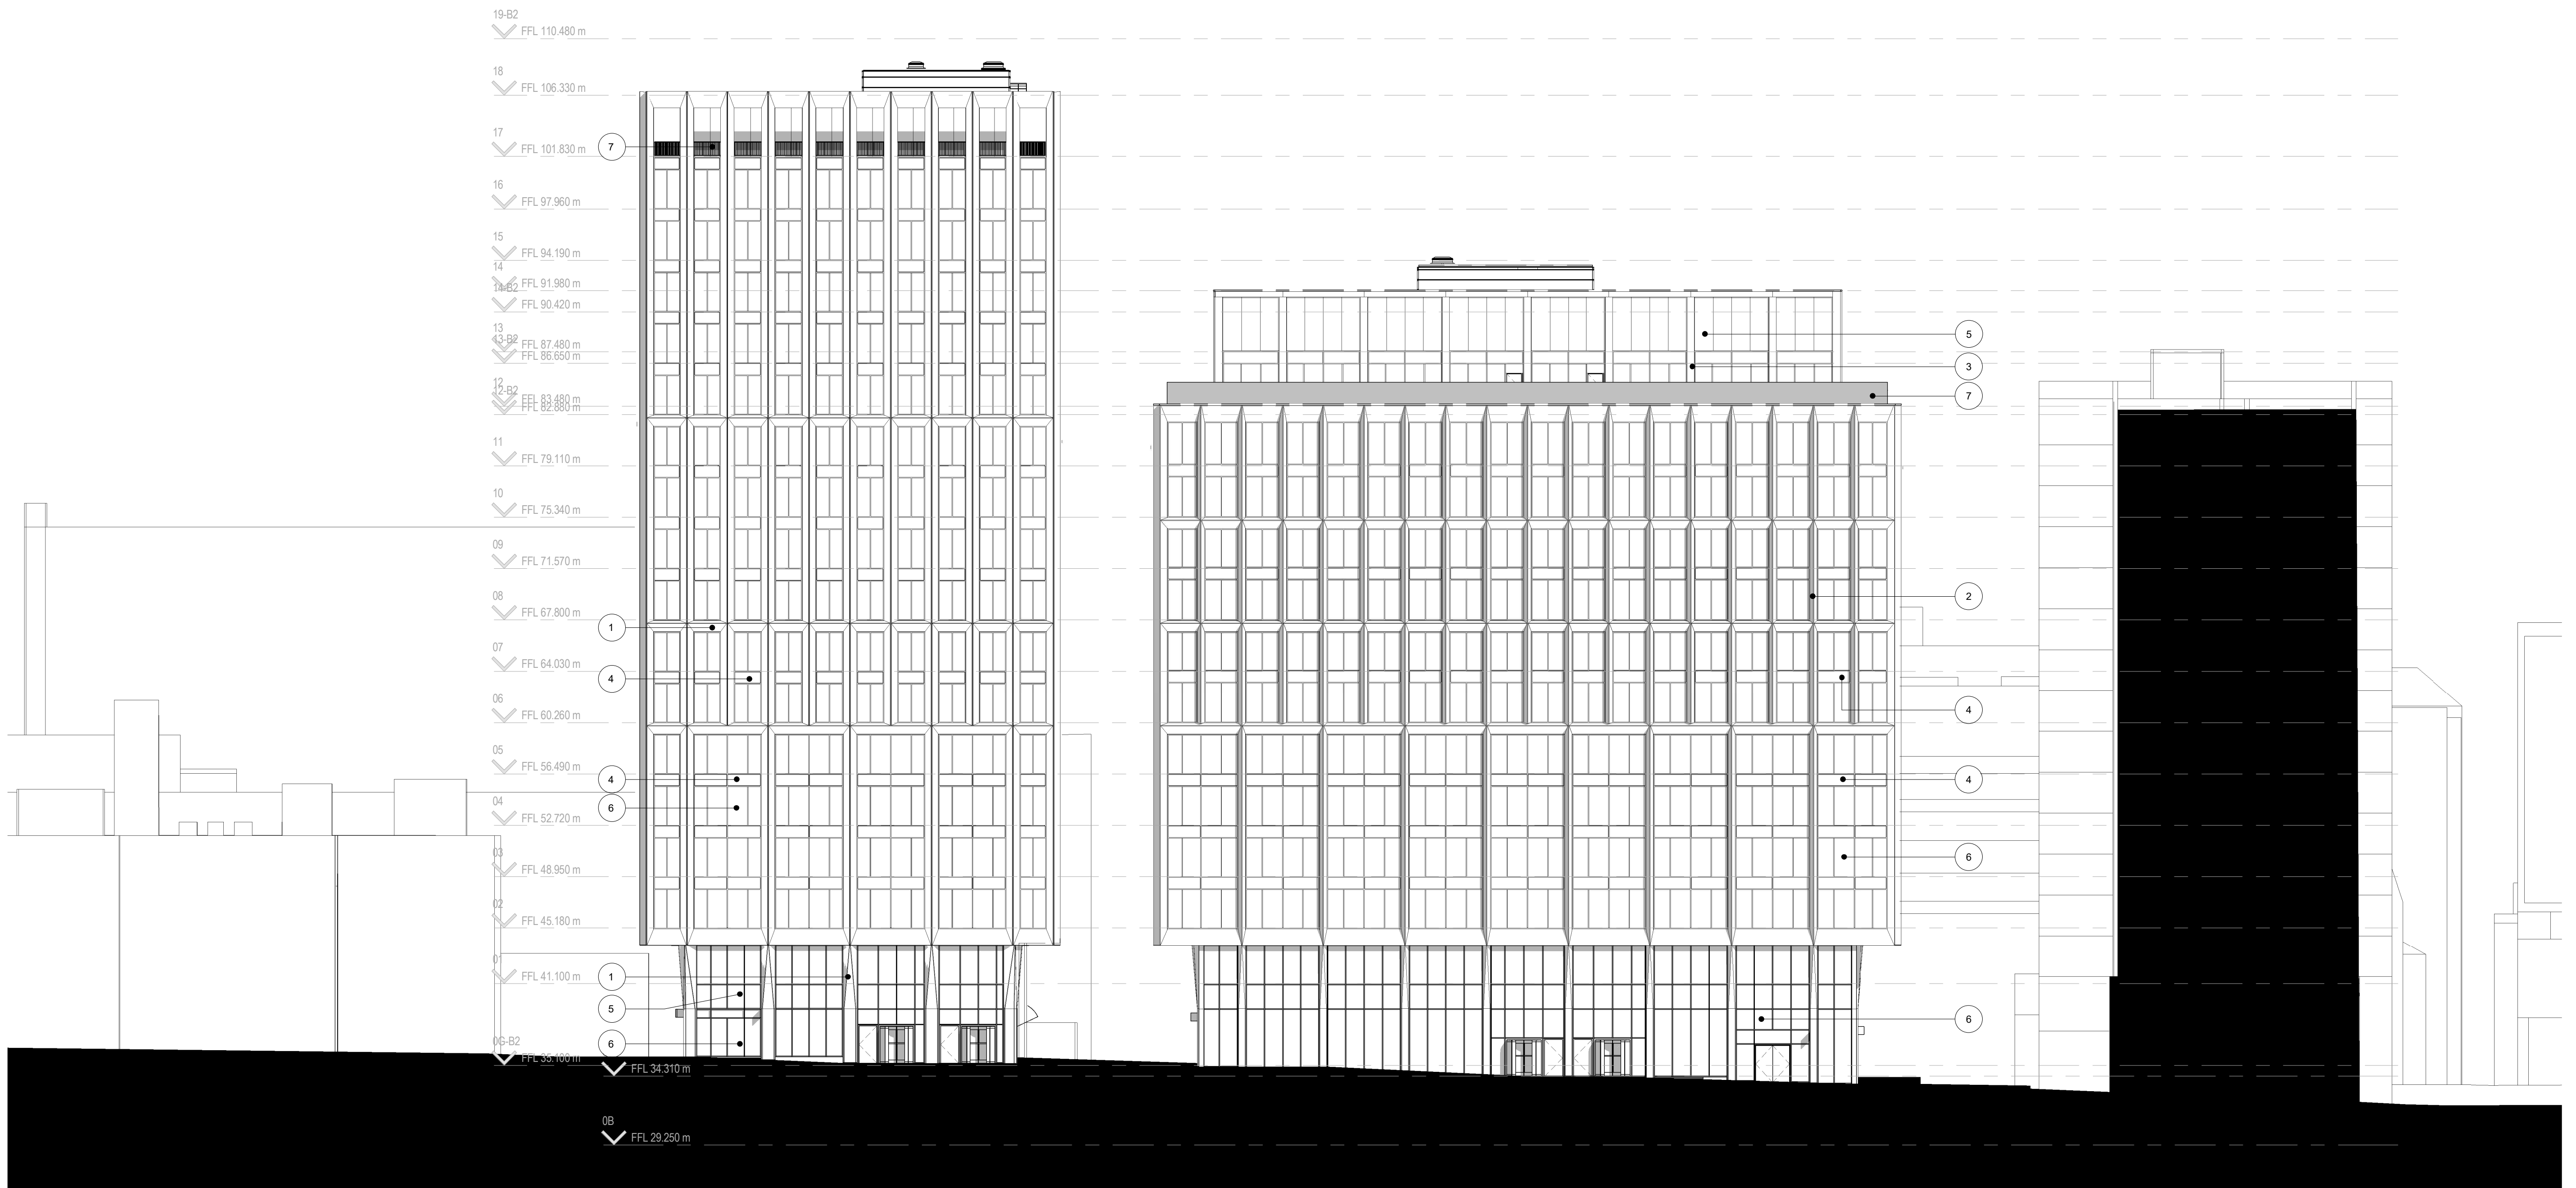

KEY:

- | | |
|---------------------------------------|------------------------|
| 1 Building 2 Glazed Ceramic Profile 1 | 5 Perforated Panel |
| 2 Building 4 Glazed Ceramic Profile 2 | 6 Curtain Wall Glazing |
| 3 Metal Sheet Cladding | 7 Metal Balustrade |
| 4 Spandrel | |

 

FeildenCleggBradleyStudios
LLP
London Office
Tottenham Street
London
W1T 4RG
t +44 20 7323 5737
e london@fcbstudios.com

Amendment		Date
P1	Issued for Planning	15.01.2018
P2	Issued for Planning - Minor Material Amendments	02.10.2018
P3	Issued for Planning - Non Material Amendments	29.04.2020

Job/Drawing No		Amendment
1813-FCBS-A-0601		P3
Circle Square : Plots 2, 3 + 4		
East Elevation		
Scale	1 : 250 @ A1	
Date	09/18/18	
Drawn	London Studio	
		Do Not Scale
		All Dimensions to be checked on site