


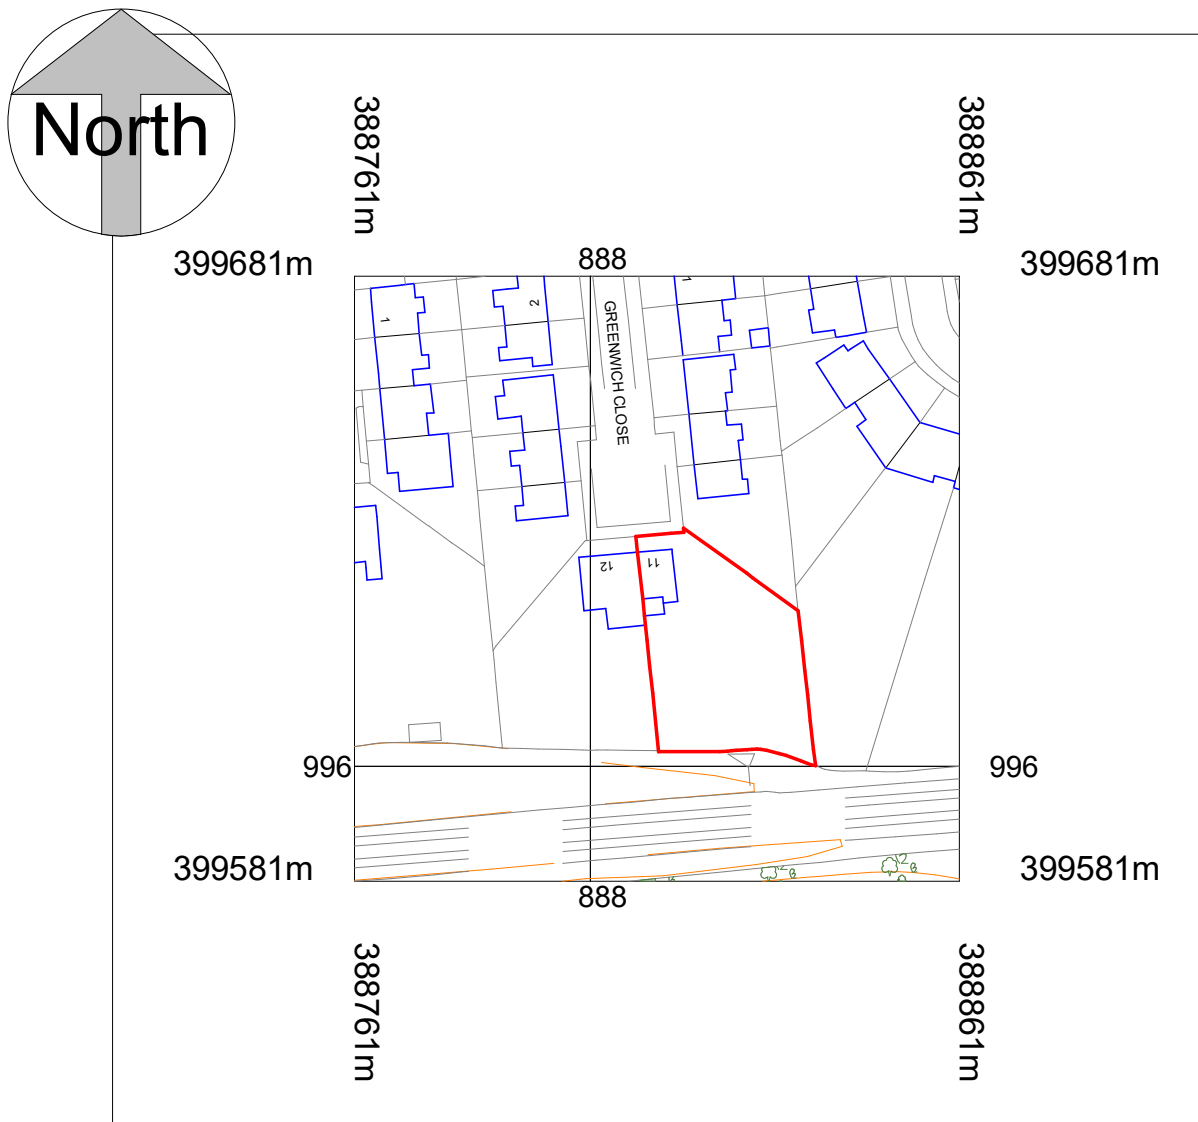


Location Plan
1 : 1250

Bin Store
240ltr wheelie bin
-General refuse
-Pulpable recycling
-Mixed recycling
-Garden Waste



Bellus Quad Wheelie Bin Storage Chest-Timber

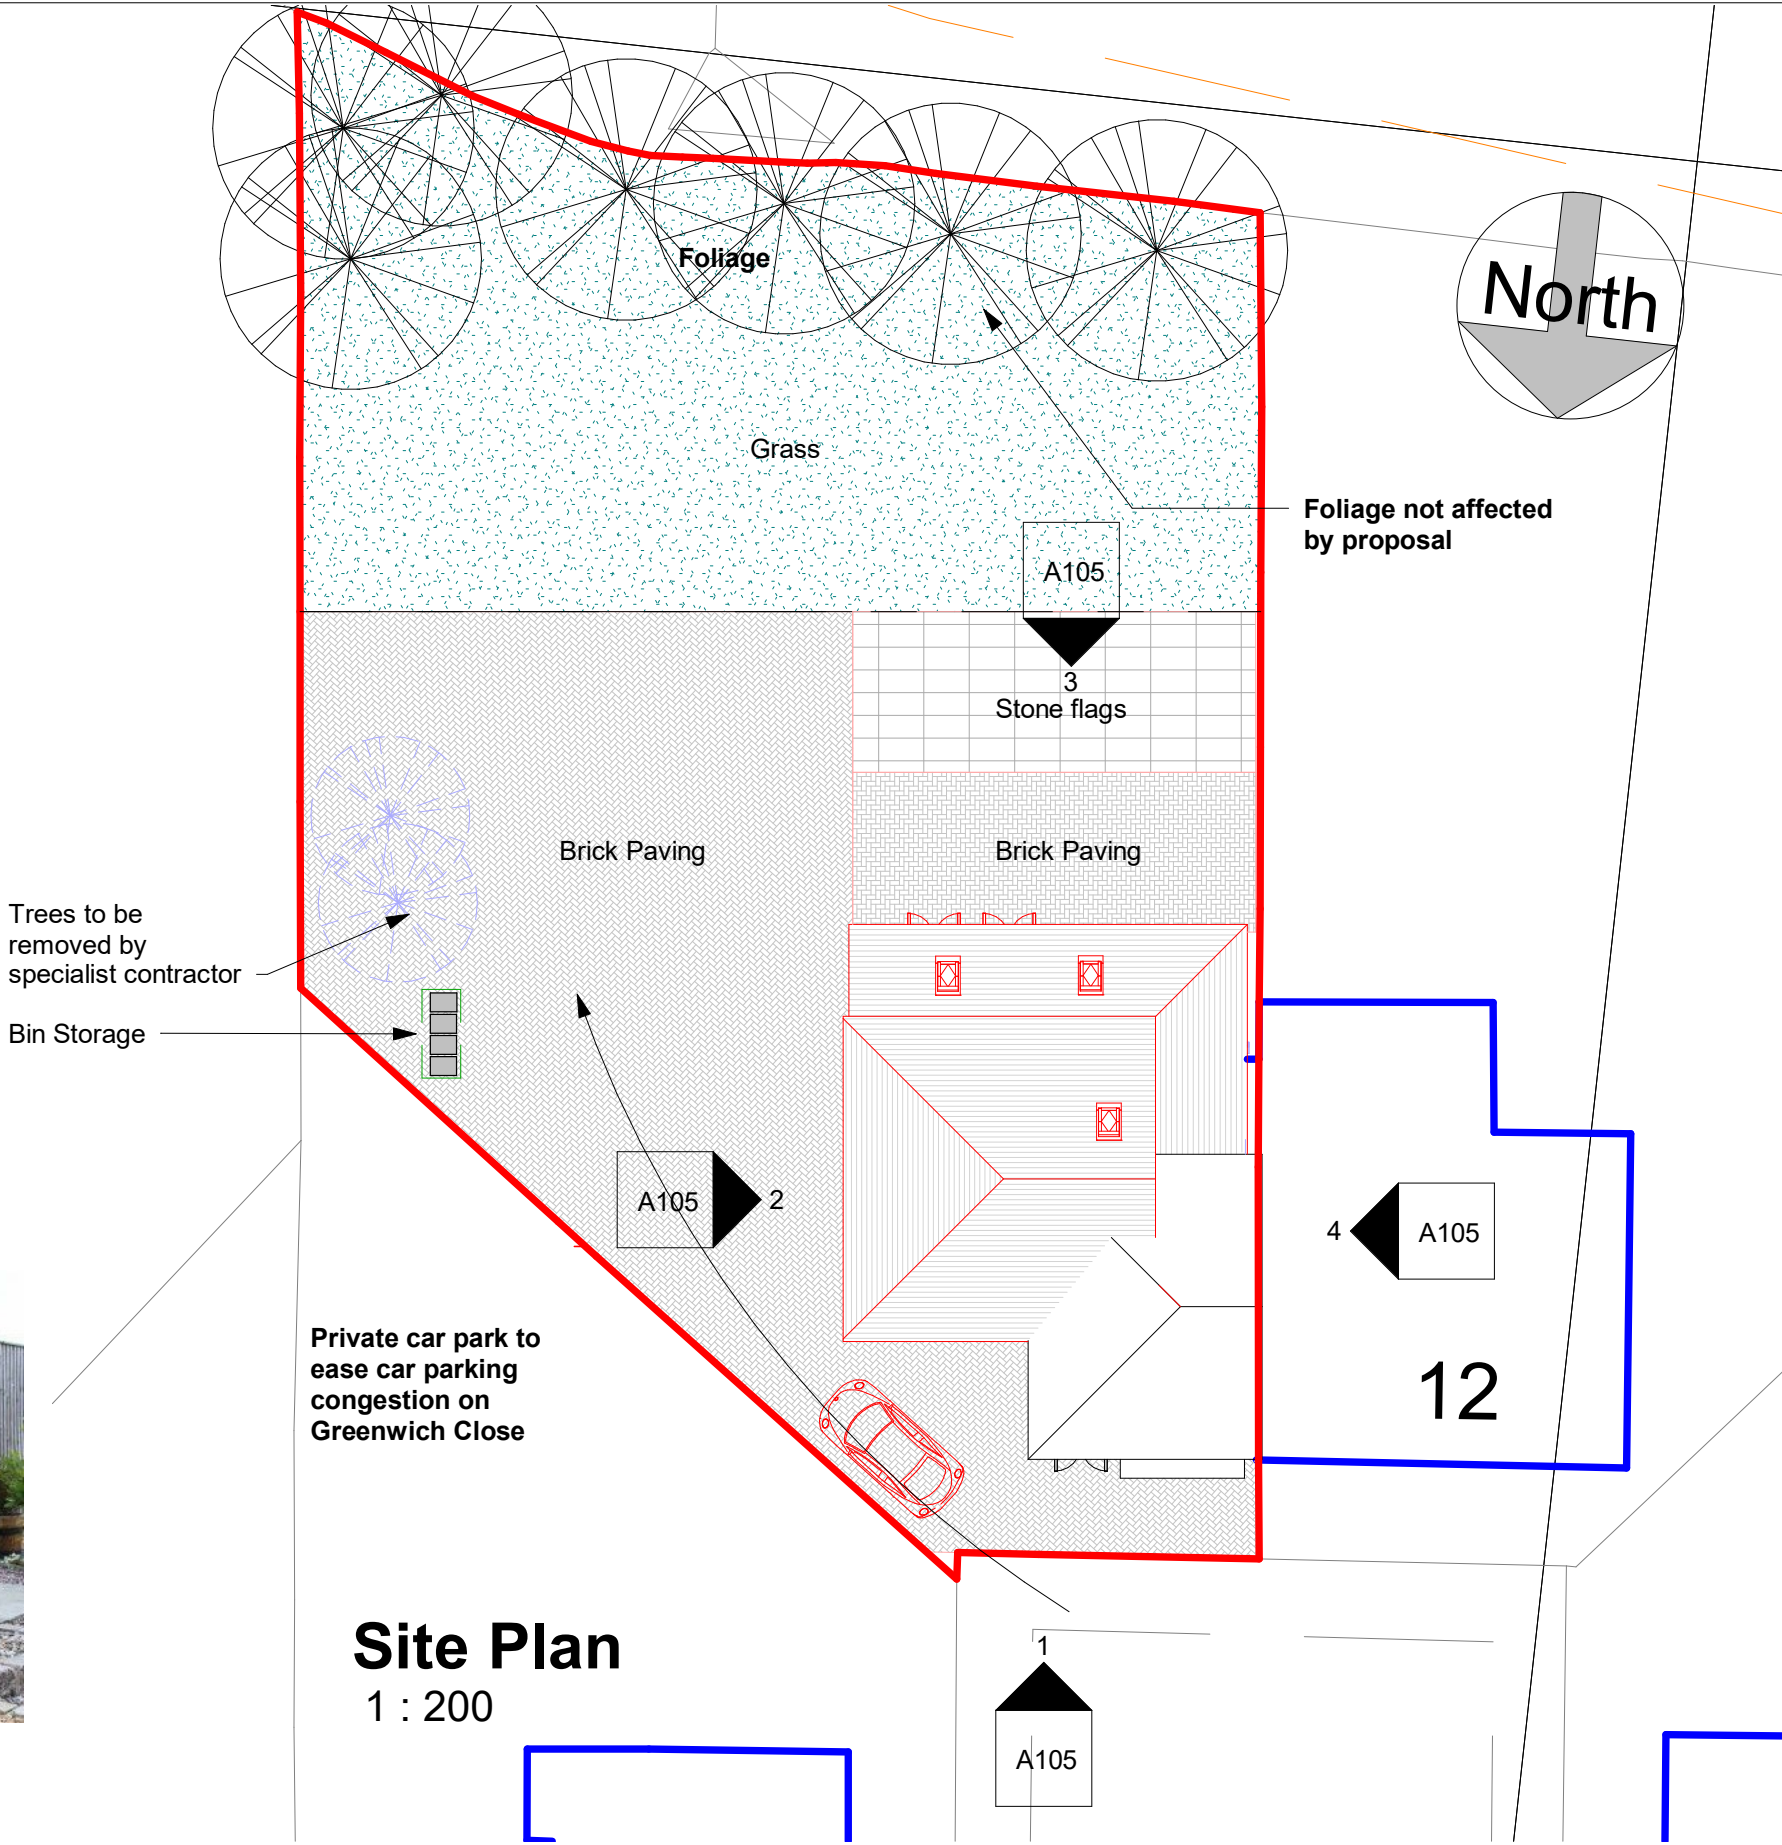

Site Plan
1 : 200


COPYRIGHT © ALL RIGHTS RESERVED BY VIKAS ALYAS LTD. DO NOT SCALE FROM DRAWING. DRAWING INDICATES DESIGN INTENT ONLY. REPORT ANY DISCREPANCIES TO CLIENT / VA LTD. NOT TO BE USED FOR CONSTRUCTION UNLESS STATED SO. TO BE READ IN CONJUNCTION WITH OTHER DRAWINGS OR SPECIFICATION WHERE PROVIDED.




07707700066 | vikasalyas@gmail.com
880 Stockport Road, Levenshulme, Manchester, M19 3BN

No.	Description	Date
P1	First Issue to Planning	28.01.2020
P2	Garage omitted	07.04.2020
P3	Amendments to first floor element from shared boundary	22.04.2020
P4	Extension roof tied into main roof	24.06.2020
P5	Amedments to planners email 07/07	07.07.2020


PROJECT		ADDRESS		CLIENT		
Double side + Part double/single rear extension		11 Greenwich Close Newton Heath M40 1NH		Mr Naeem Hasan		
Manchester City Council	PURPOSE OF ISSUE Planning	SHEET	Location and Site Plan	Date 21.11.2019	Project number 1055	Scale (@ A3) As indicated
				Drawn by VA	DRAWING NUMBER	
				Checked by VA	A101	REV P5

 

VISUAL SCALE 1:100 @ A3

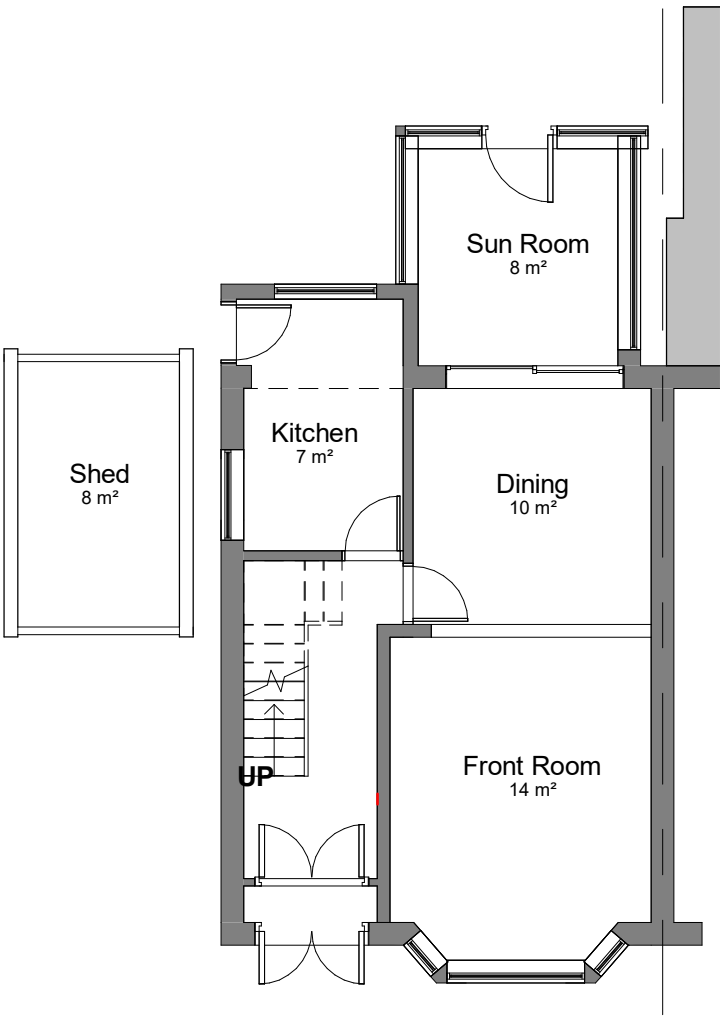

00-E-Ground Floor
1 : 100

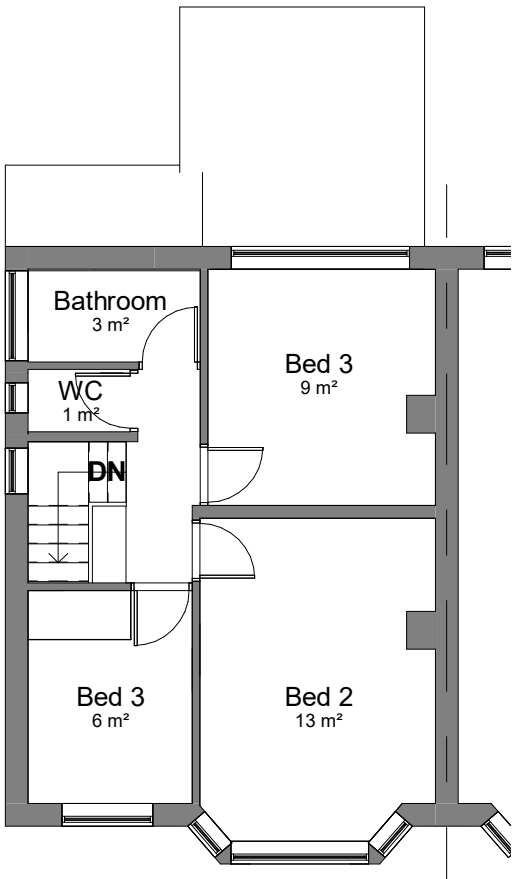

01-E-First Floor
1 : 100


COPYRIGHT © ALL RIGHTS RESERVED BY VIKAS ALYAS LTD. DO NOT SCALE FROM DRAWING. DRAWING INDICATES DESIGN INTENT ONLY. REPORT ANY DISCREPANCIES TO CLIENT / VA LTD. NOT TO BE USED FOR CONSTRUCTION UNLESS STATED SO. TO BE READ IN CONJUNCTION WITH OTHER DRAWINGS OR SPECIFICATION WHERE PROVIDED.

No.	Description	Date
P1	First Issue to Planning	28.01.2020


PROJECT	
Double side + Part double/single rear extension	
Manchester City Council	PURPOSE OF ISSUE Planning

ADDRESS	
11 Greenwich Close Newton Heath M40 1NH	
SHEET	Existing Floor plans


CLIENT		
Mr Naeem Hasan		
Date 21.11.2019	Project number 1055	Scale (@ A3) 1 : 100
Drawn by VA	DRAWING NUMBER A102	REV
Checked by VA		P1

 

VISUAL SCALE 1:100 @ A3

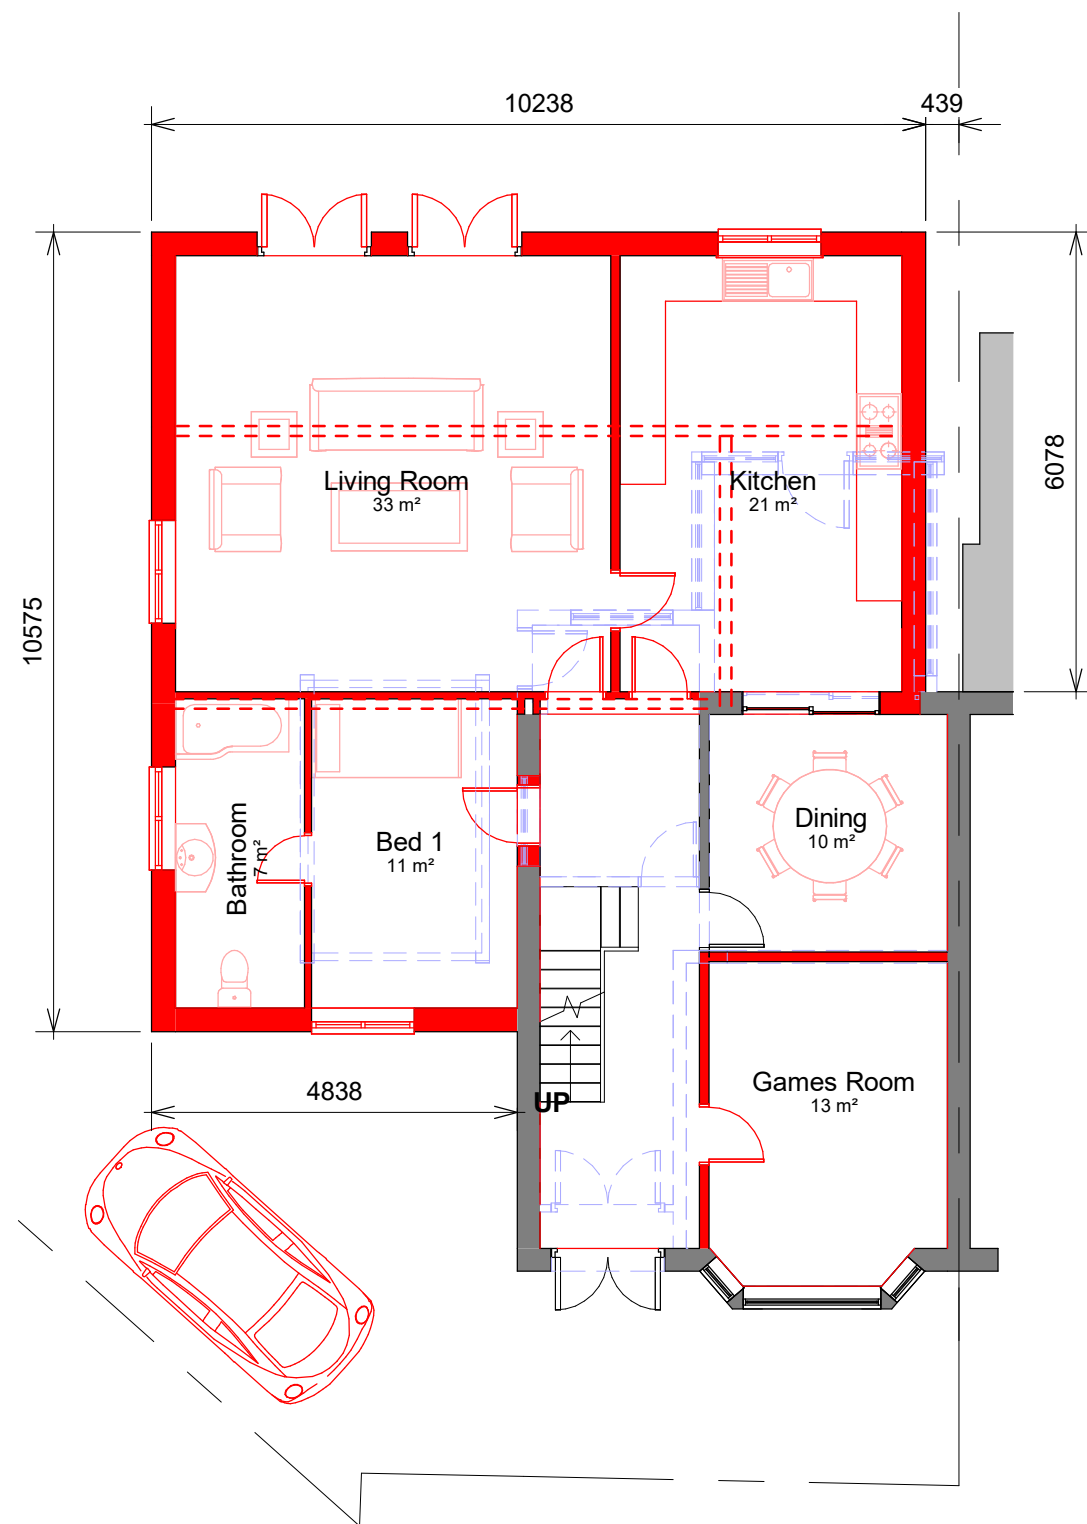

00-P-Ground Floor
1 : 100

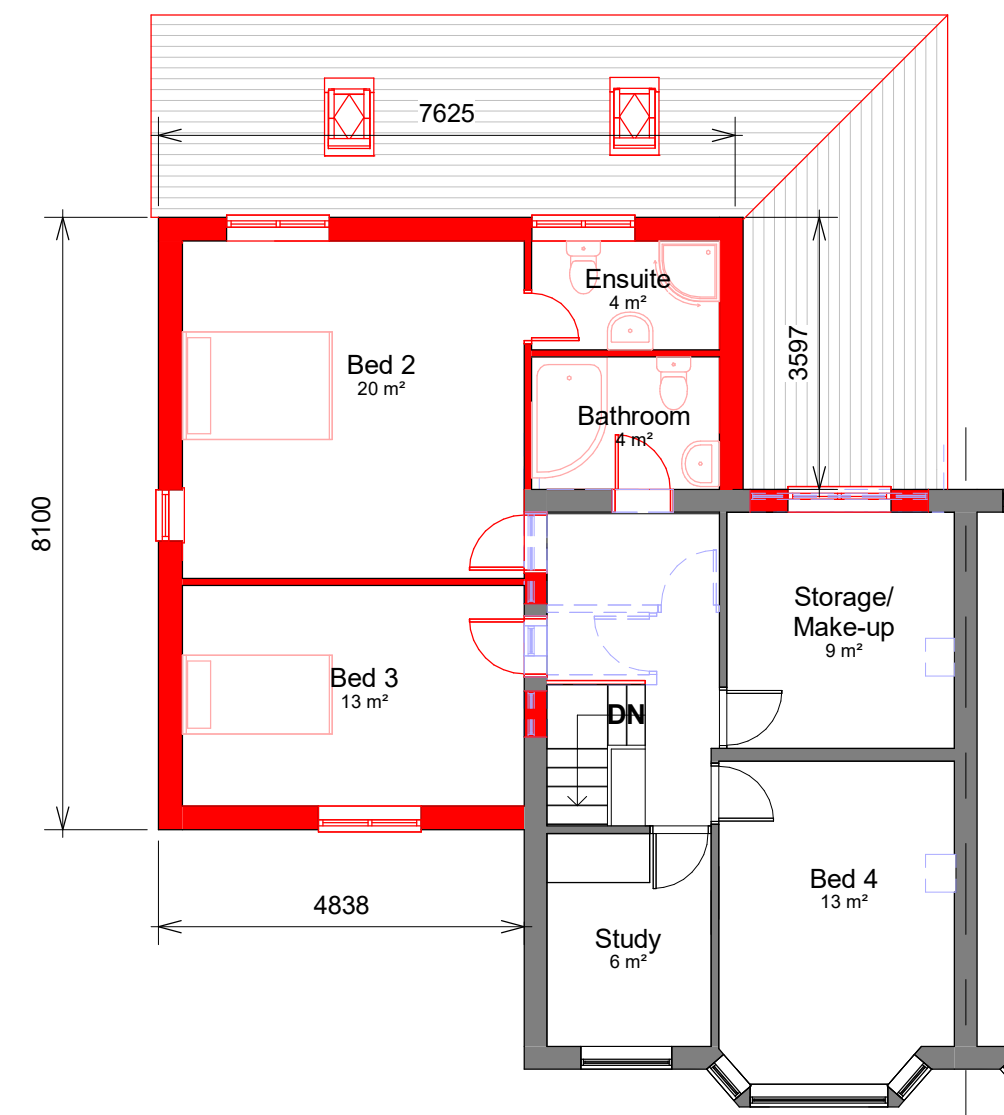

01-P-First Floor
1 : 100

COPYRIGHT © ALL RIGHTS RESERVED BY VIKAS ALYAS LTD. DO NOT SCALE FROM DRAWING. DRAWING INDICATES DESIGN INTENT ONLY. REPORT ANY DISCREPANCIES TO CLIENT / VA LTD. NOT TO BE USED FOR CONSTRUCTION UNLESS STATED SO. TO BE READ IN CONJUNCTION WITH OTHER DRAWINGS OR SPECIFICATION WHERE PROVIDED.

No.	Description	Date
P1	First Issue to Planning	28.01.2020
P2	Amendments to first floor element from shared boundary	22.04.2020
P3	Amendments to first floor element from shared boundary	22.04.2020
P5	Amedments to planners email 07/07	07.07.2020

PROJECT		ADDRESS		CLIENT				
Double side + Part double/single rear extension		11 Greenwich Close Newton Heath M40 1NH		Mr Naeem Hasan				
				Date 21.11.2019	Project number 1055	Scale (@ A3) 1 : 100		
Manchester City Council	PURPOSE OF ISSUE Planning	SHEET	Proposed Floor Plans			Drawn by VA	DRAWING NUMBER A103	REV
						Checked by VA		P5


0m 1m 2m 3m 4m 5m

VISUAL SCALE 1:100 @ A3



01-E-Elevation

1 : 100

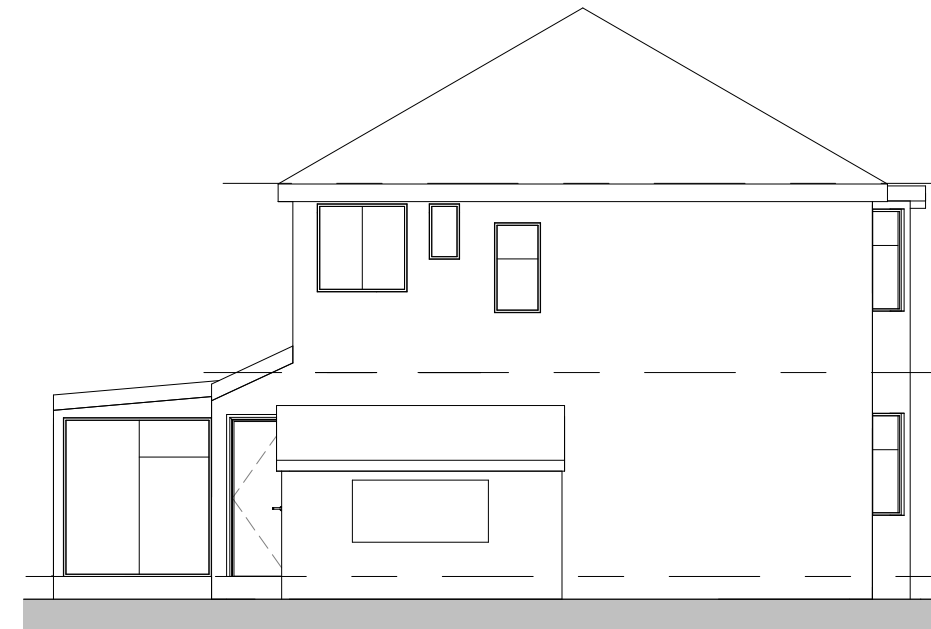


02-E-Elevation

1 : 100



03-E-Elevation

1 : 100

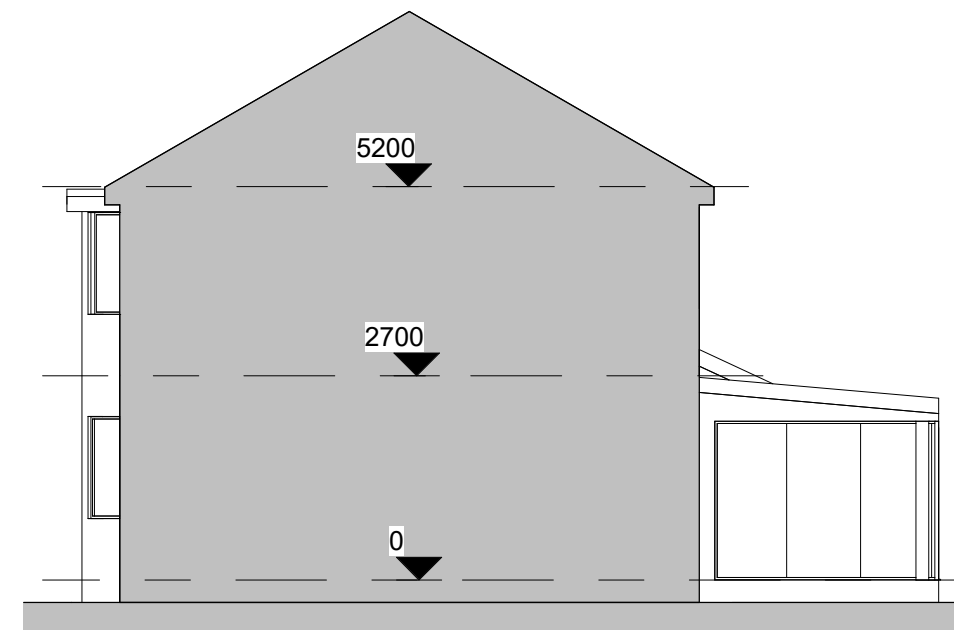

04-E-Elevation

1 : 100

COPYRIGHT © ALL RIGHTS RESERVED BY VIKAS ALYAS LTD. DO NOT SCALE FROM DRAWING. DRAWING INDICATES DESIGN INTENT ONLY. REPORT ANY DISCREPANCIES TO CLIENT / VA LTD. NOT TO BE USED FOR CONSTRUCTION UNLESS STATED SO. TO BE READ IN CONJUNCTION WITH OTHER DRAWINGS OR SPECIFICATION WHERE PROVIDED.


BUILDING DESIGN CONSULTANCY
architek
www.arctk.co.uk

07707700066 | vikasalyas@gmail.com
880 Stockport Road, Levenshulme, Manchester, M19 3BN

No.	Description	Date
P1	First Issue to Planning	28.01.2020


PROJECT		ADDRESS		CLIENT			
Double side + Part double/single rear extension		11 Greenwich Close Newton Heath M40 1NH		Mr Naeem Hasan			
		SHEET		Date 21.11.2019	Project number 1055	Scale (@ A3) 1 : 100	
Manchester City Council	PURPOSE OF ISSUE Planning	Existing Elevations		Drawn by VA	DRAWING NUMBER		REV
				Checked by VA	A104	P1	

07/07/2020 15:07:44

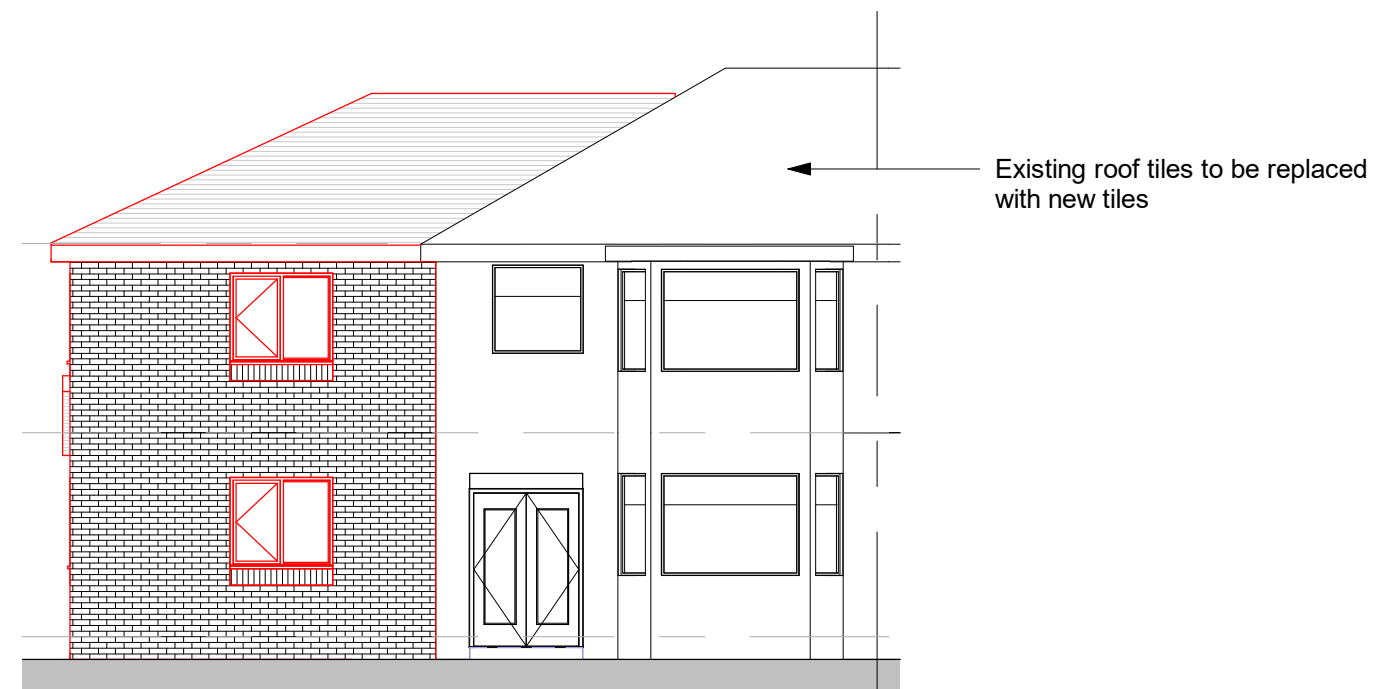

01-P-Elevation


1 : 100

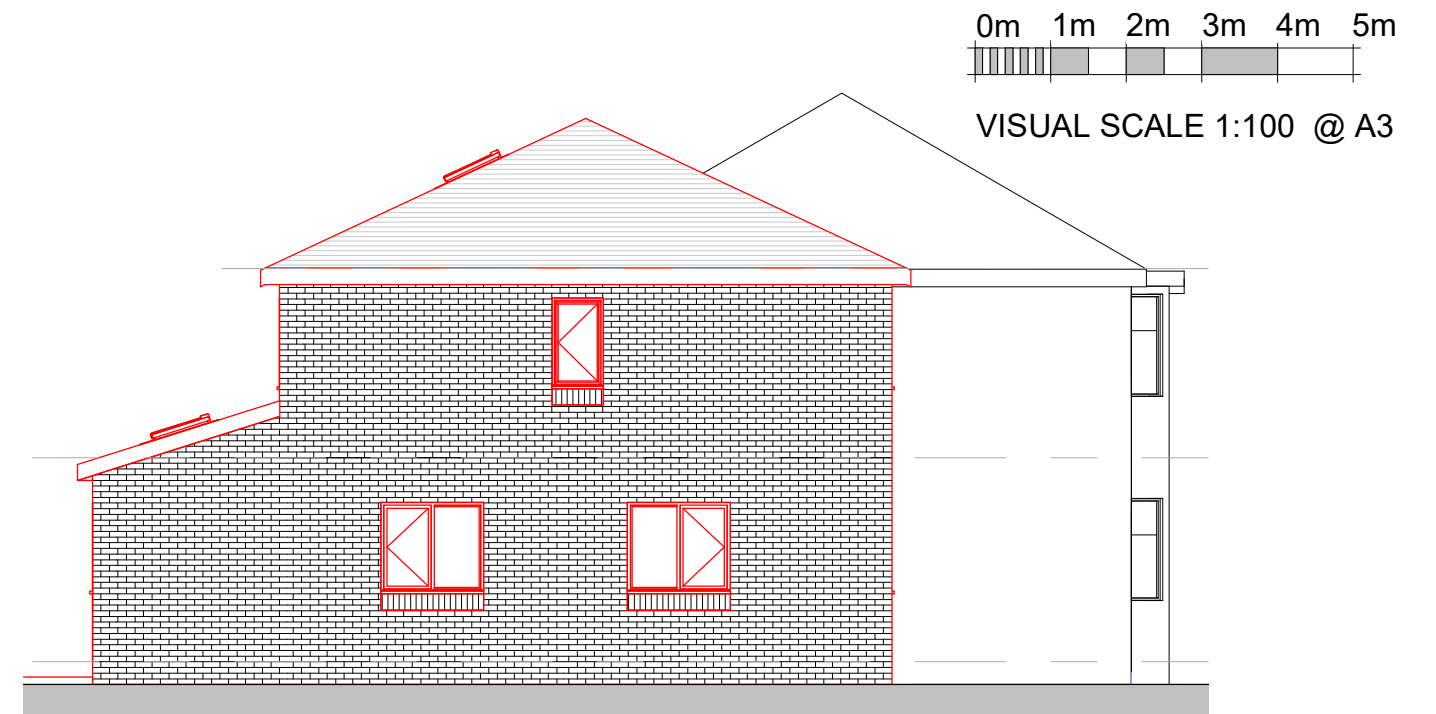

02-P-Elevation


1 : 100

New wall, roof,
windows, doors to
match existing finish
and type

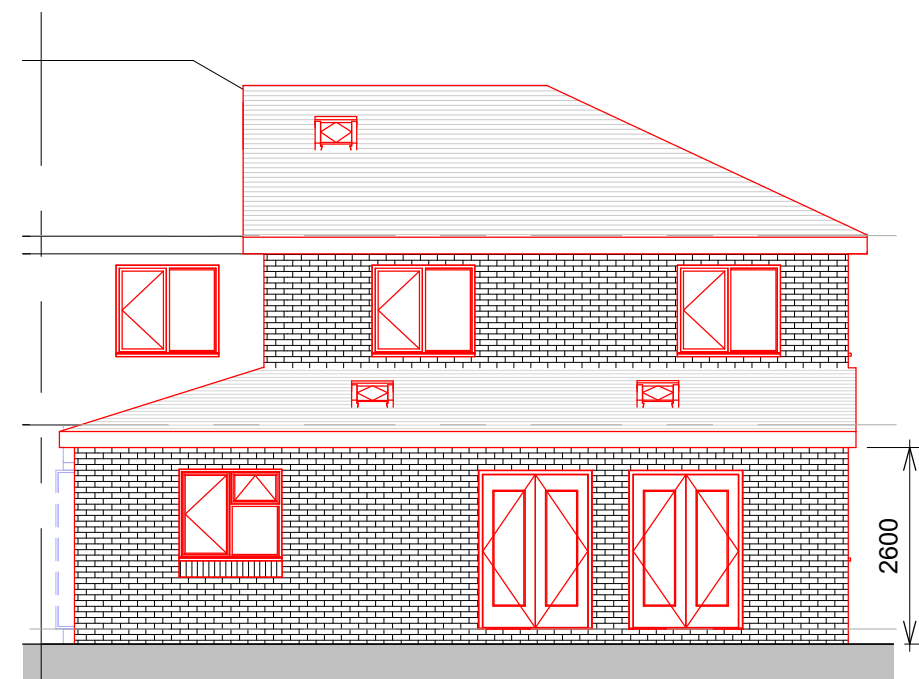

03-P-Elevation

1 : 100

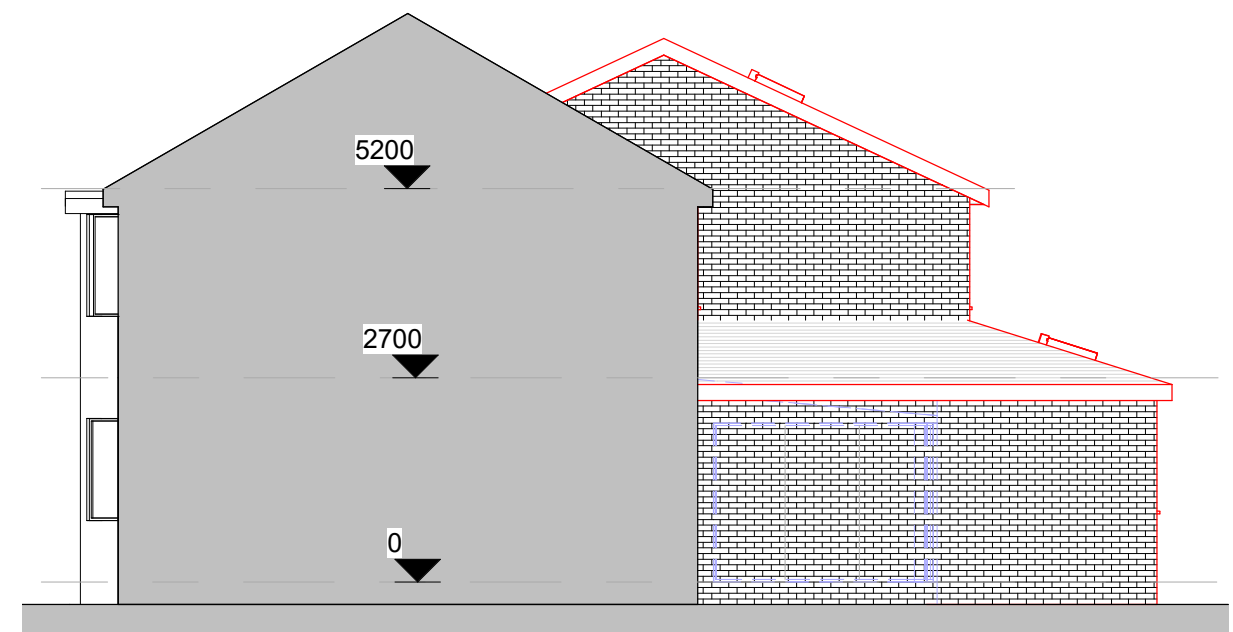

04-P-Elevation

1 : 100

COPYRIGHT © ALL RIGHTS RESERVED BY VIKAS ALYAS LTD. DO NOT SCALE FROM DRAWING. DRAWING INDICATES DESIGN INTENT ONLY. REPORT ANY DISCREPANCIES TO CLIENT / VA LTD. NOT TO BE USED FOR CONSTRUCTION UNLESS STATED SO. TO BE READ IN CONJUNCTION WITH OTHER DRAWINGS OR SPECIFICATION WHERE PROVIDED.

BUILDING DESIGN CONSULTANCY
architek
www.architek.co.uk

0770770066 | vikasalyas@gmail.com
880 Stockport Road, Levenshulme, Manchester, M19 3BN

No.	Description	Date
P1	First Issue to Planning	28.01.2020
P2	Amendments to first floor element from shared boundary	22.04.2020
P3	Amendments to first floor element from shared boundary	22.04.2020
P4	Extension roof tied into main roof	24.06.2020
P5	Amedments to planners email 07/07	07.07.2020

PROJECT		ADDRESS		CLIENT			
Double side + Part double/single rear extension		11 Greenwich Close Newton Heath M40 1NH		Mr Naeem Hasan			
				Date 21.11.2019	Project number 1055	Scale (@ A3) 1 : 100	
Manchester City Council	PURPOSE OF ISSUE Planning	SHEET	Proposed Elevations		Drawn by VA	DRAWING NUMBER A105	REV
					Checked by VA		P5