


B2

B3

Key Plan

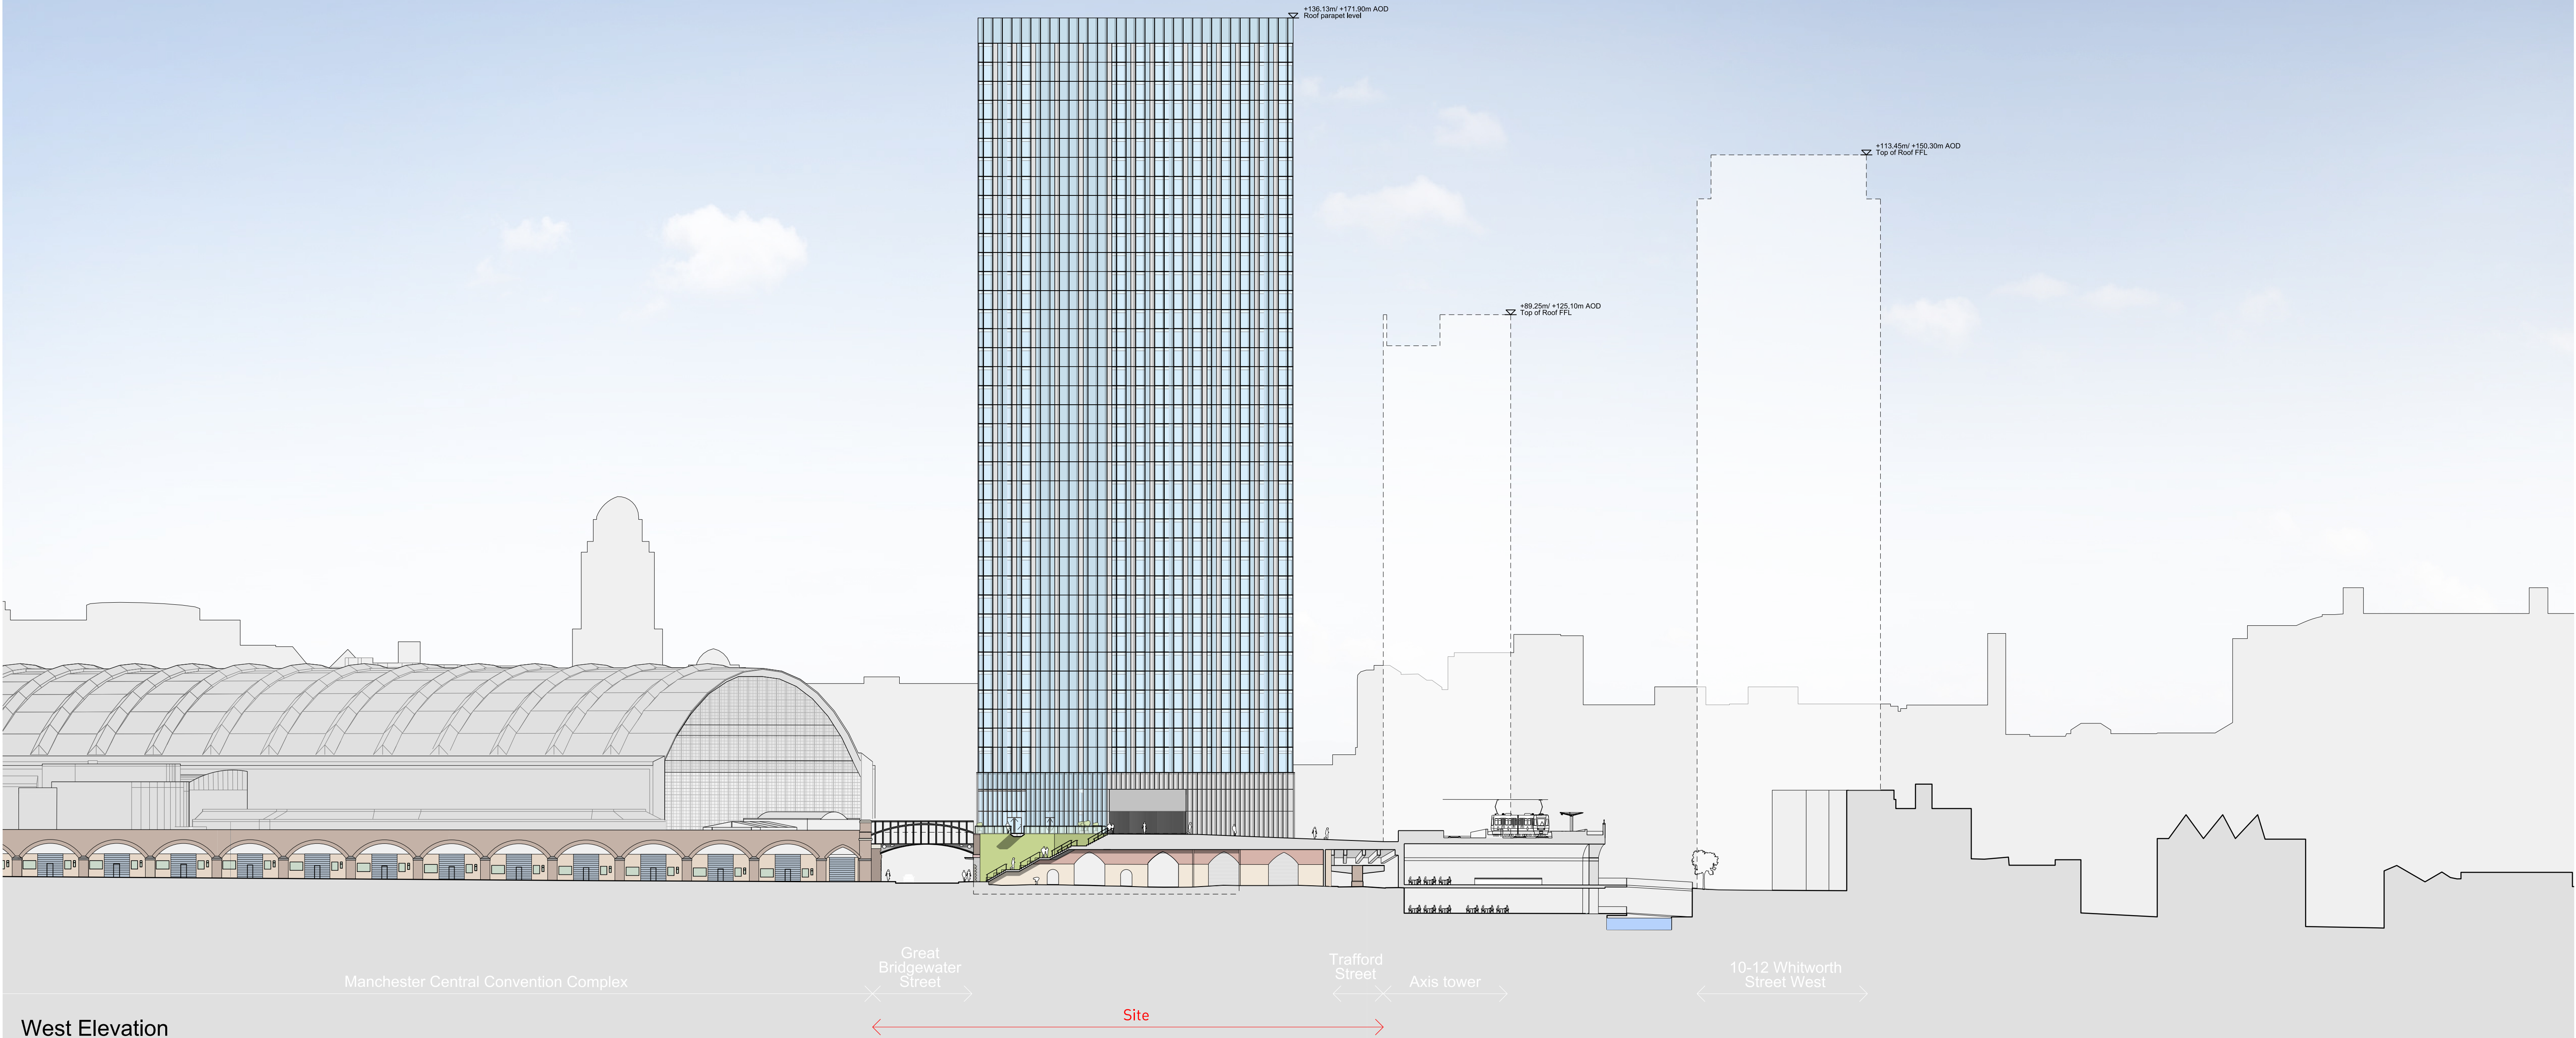

This drawing is copyright Do not scale off dimensions. All dimensions to be checked on site by contractor. Contractor to report any dimensional discrepancies, errors or omissions prior to commencing on site.	Rev	Date	Description	Rev	Date	Description	Rev	Date	Description	North	Project Title Former Bauer Millet Site Drawing Title Masterplan - Proposed West Elevation	Status			Revision
	00	17-03-2017	Planning Issue									Planning			
	01	30-04-2020	Minor Material Amendment Application									Scale	1:1000 @ A3	1:500 @ A1	
	02	29-05-2020	Minor Material Amendment Application									Job No	10053	Drawing No	

MANCHESTER

Riverside, 4 Commercial St
Manchester M16 4RD
+44 (0)161 835 2342
www.simpsonhaugh.com

LONDON

5-6 Roberts Place
London EC1R 6BB
+44 (0)20 7549 4900
mail@simpsonhaugh.com