


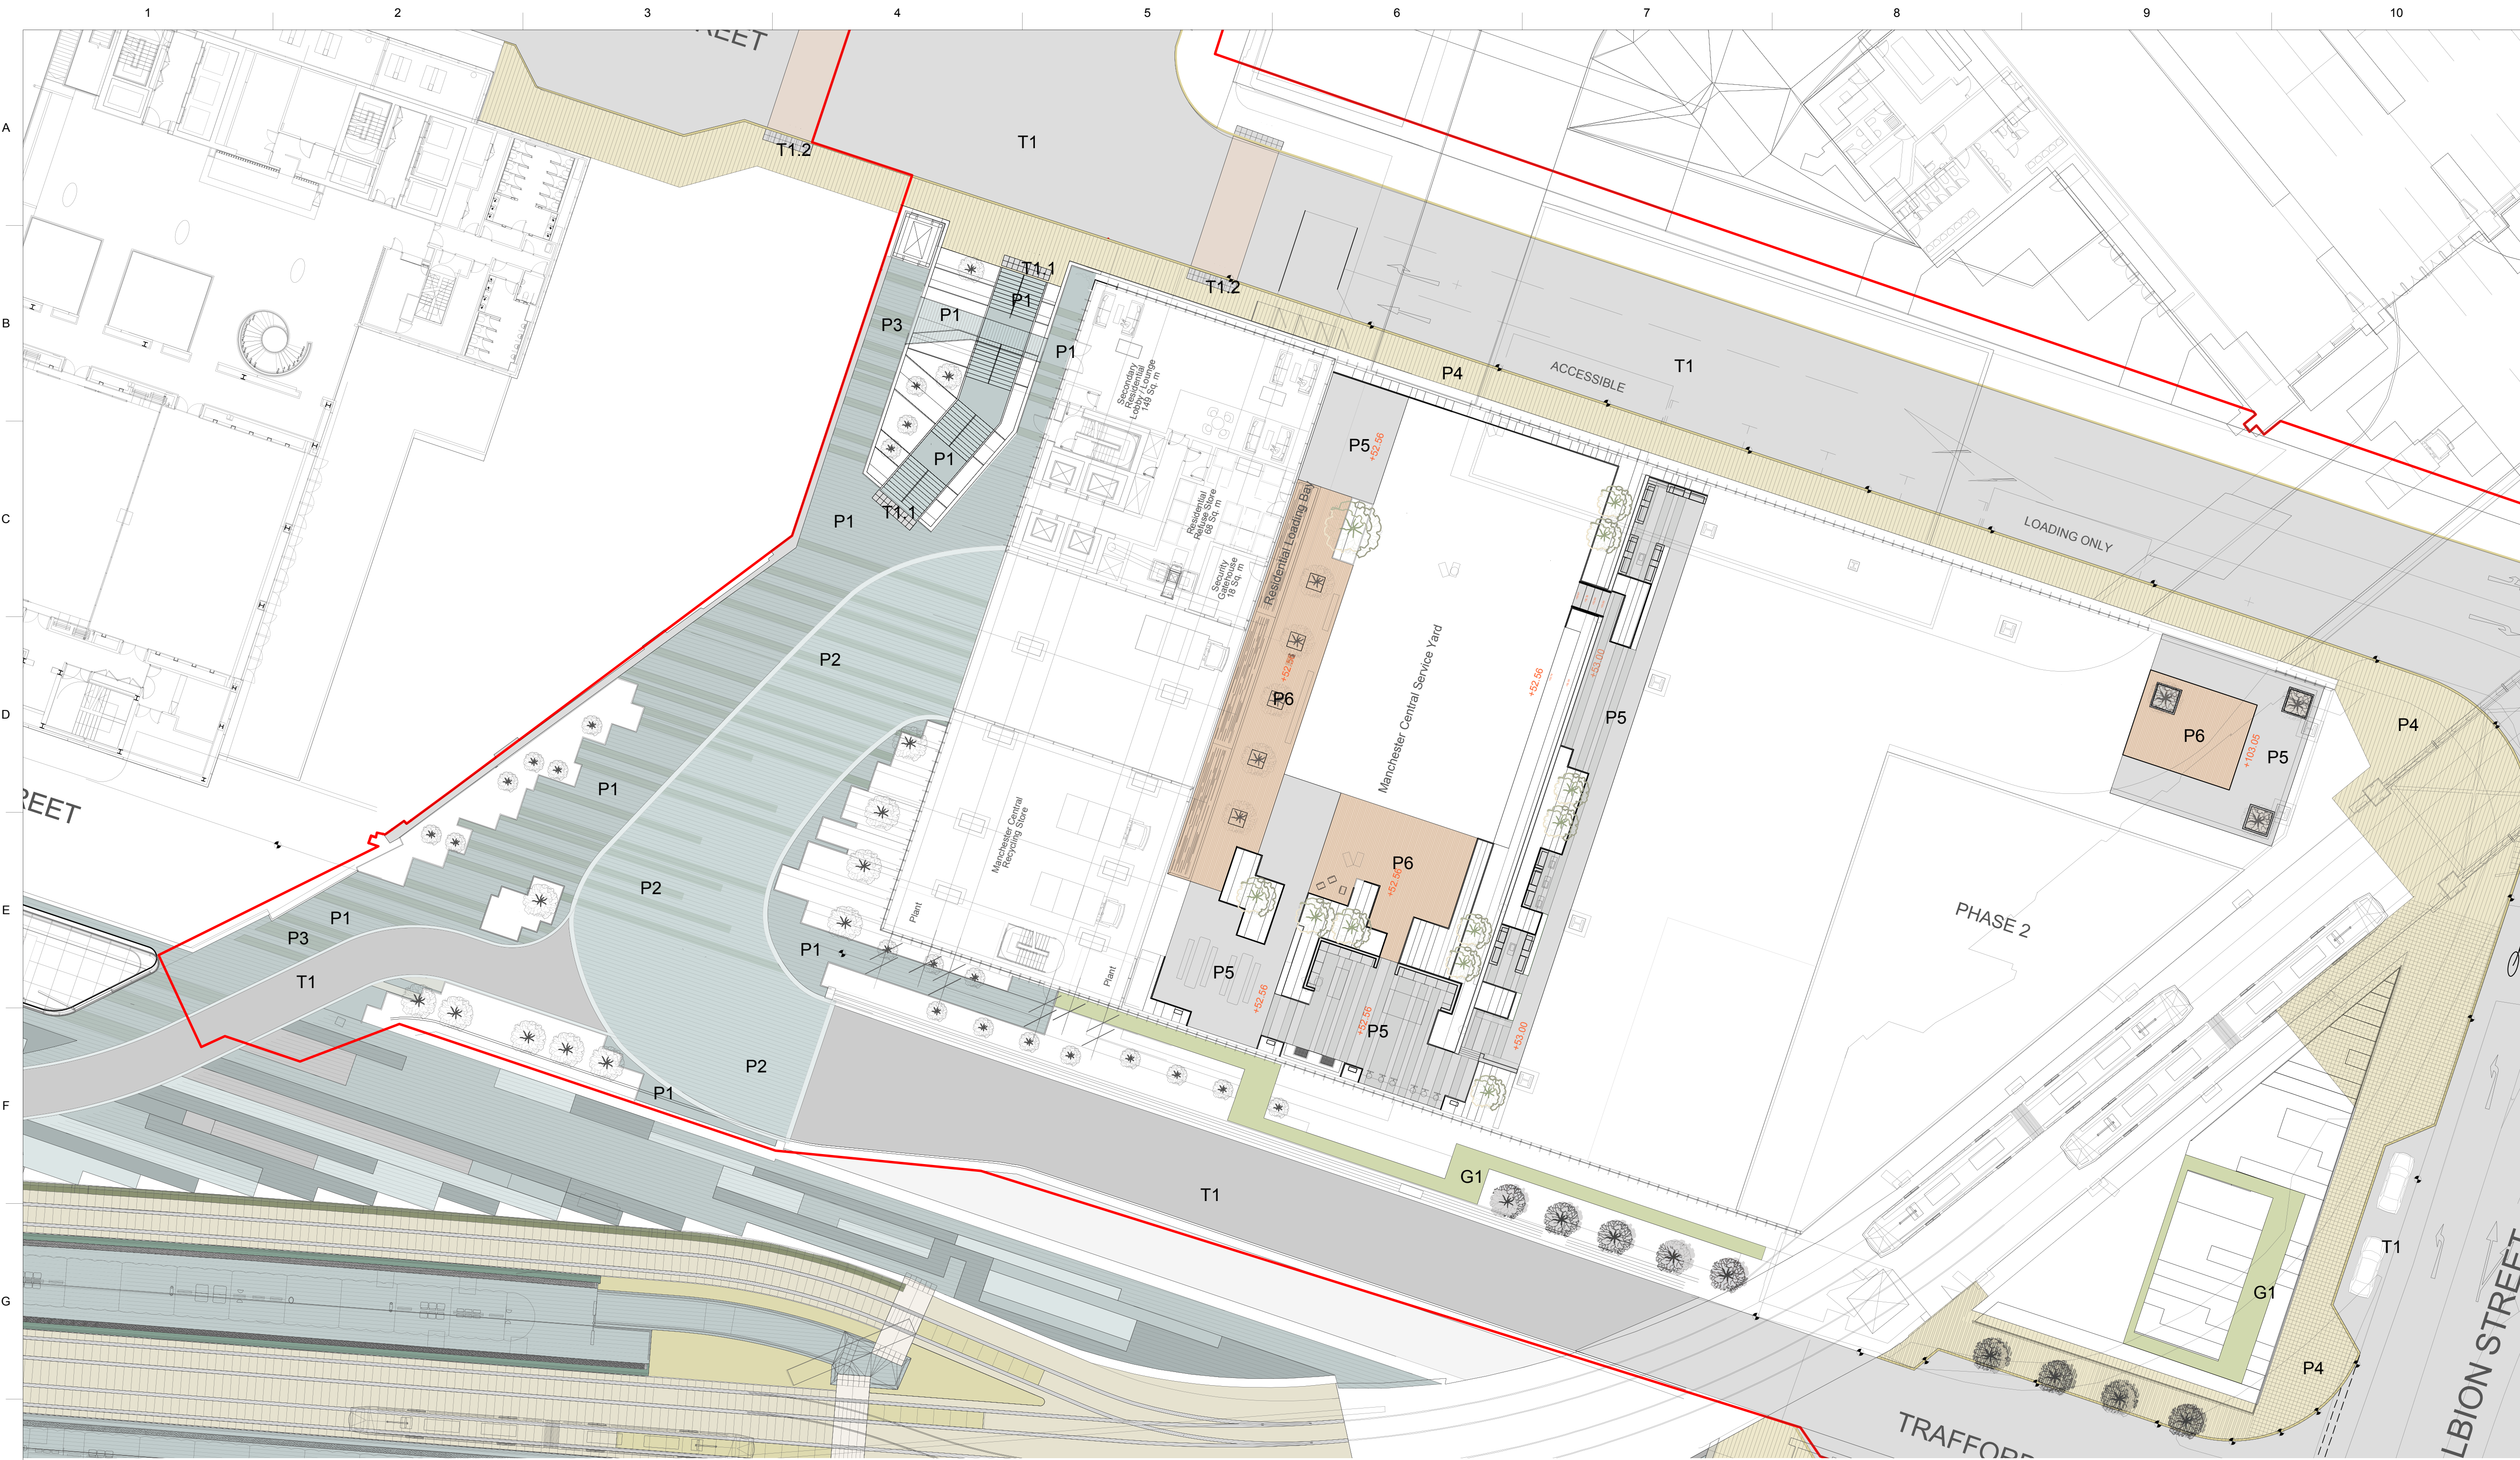

THIS DRAWING IS COPYRIGHT PROTECTED AND MAY NOT BE REPRODUCED IN WHOLE OR PART WITHOUT WRITTEN AUTHORITY FROM THE OWNER.

**NOTE:**

- Do not scale from this drawing. Always work to noted dimensions.
- All dimensions are in millimetres unless otherwise stated.
- All setting out, levels and dimensions to be agreed on site.
- The dimensions of all materials must be checked on site before being laid out.
- This drawing must be read with the relevant specification clauses and detail drawings.
- Order of construction and setting out to be agreed on site.

**HARDWORKS KEY**

P1

Green Slate Block Paving

Size: 800 x 200 x 80mm

600 x 400 x 80mm

600 x 200 x 80mm

Colour/Finish: TBC

Location: To podium level carriageway

P2

Granite Setts

Size: 600 x 200 x 150 mm

Colour/Finish: TBC

Location: To podium level pedestrian areas

P3

Granite Feature Banding

Size: 400mm x various lengths

Colour/Finish: TBC

Location: To podium level

P4

Yorkstone Slab Paving

Size: TBC

Colour/Finish: TBC

Location: To The Office Entrance, footpaths and adopted areas

P5

Pre-cast Concrete Plank Paving

Size: 600 x 200 x 80mm

400 x 200 x 80mm

Colour/Finish: TBC

Location: To Roof Terrace and Office Roof Deck

P6

Composite Timber Decking

Colour/Finish: TBC

Location: To Roof Terrace and Office Roof Deck

G1

Self-Binding Gravel

Colour/Finish: TBC

Location: Maintenance paths along green screen and Green Roof

T1

Asphalt Road Surface

Colour: Standard blacktop

Laying: Hot rolled

T1.1

Granite Corduroy Hazard Warning Flags

Size: 400mm x 400mm modules

Location: To key steps as shown

T1.2

Yorkstone Tactile Blister Flags

Size: 400mm x 400mm modules

Location: To pedestrian crossings

**Note:** Colours shown on plan outside of the red line boundary are for illustrative purposes only.

|    |          |                                                                 |    |    |
|----|----------|-----------------------------------------------------------------|----|----|
| 04 | 18.06.20 | Final issue for planning                                        | RS | KR |
| 03 | 20.05.20 | Planning update with new building GL and other minor amendments | RS | KR |
| 02 | 30.03.17 | Final issue for Planning                                        | SS | KR |
| 01 | 30.03.17 | Final issue for Planning                                        | SS | KR |
| 00 | -        | Information                                                     | SS | KR |

| Issue | Date | Status | Drawn | Apprv. |
|-------|------|--------|-------|--------|
|       |      |        |       |        |

**Planit I.E. Limited**

E: info@planit-ie.com

**MANCHESTER**  
2 Back Grafton St  
Altrincham  
WA14 1DY  
T: 0161 928 9281

W: planit-ie.com

**LONDON**  
Waterside,  
44-48 Wharf Road  
London  
N1 7UX  
t: 0207 253 5678

Client ASK

Project Former Bauer Millett Site

Drg Title Hardworks

Created on 27/03/2017 Created by SS Approved by KR

Scale 1:250 Size A1 Status Planning

Drg No. **PL1666.200** Issue **04**

HARDWORKS IMAGES

**P1 - Green Slate Paving**  
To The pedestrian areas at podium level, larger unit sizes with a variety of finishes to create tonal variety. Colours to match existing platform works

**P3 - Granite Feature Banding**  
To podium level, to tie in with proposed buildings and create unity with existing platform works

**P4 - Yorkstone Slab Paving**  
To The Office Entrance, footpaths and adopted areas.

**P5 - Concrete Plank Paving**  
To The Office Roof Terraces

**P6 - Composite Timber Decking**  
To The Office Roof Terraces

**G1 - Self-Binding Gravel**  
To The Green Roof and along the South Elevation Green Screen maintenance path

**T1 - Asphalt**  
To Access ramp and surrounding roads

**T1.1 - Granite Corduroy Hazard Warning Flags**  
To Top and Bottom of Green Steps

**T1.2 Yorkstone Tactile Blister Flags**  
To Sitewide pedestrian crossing points