



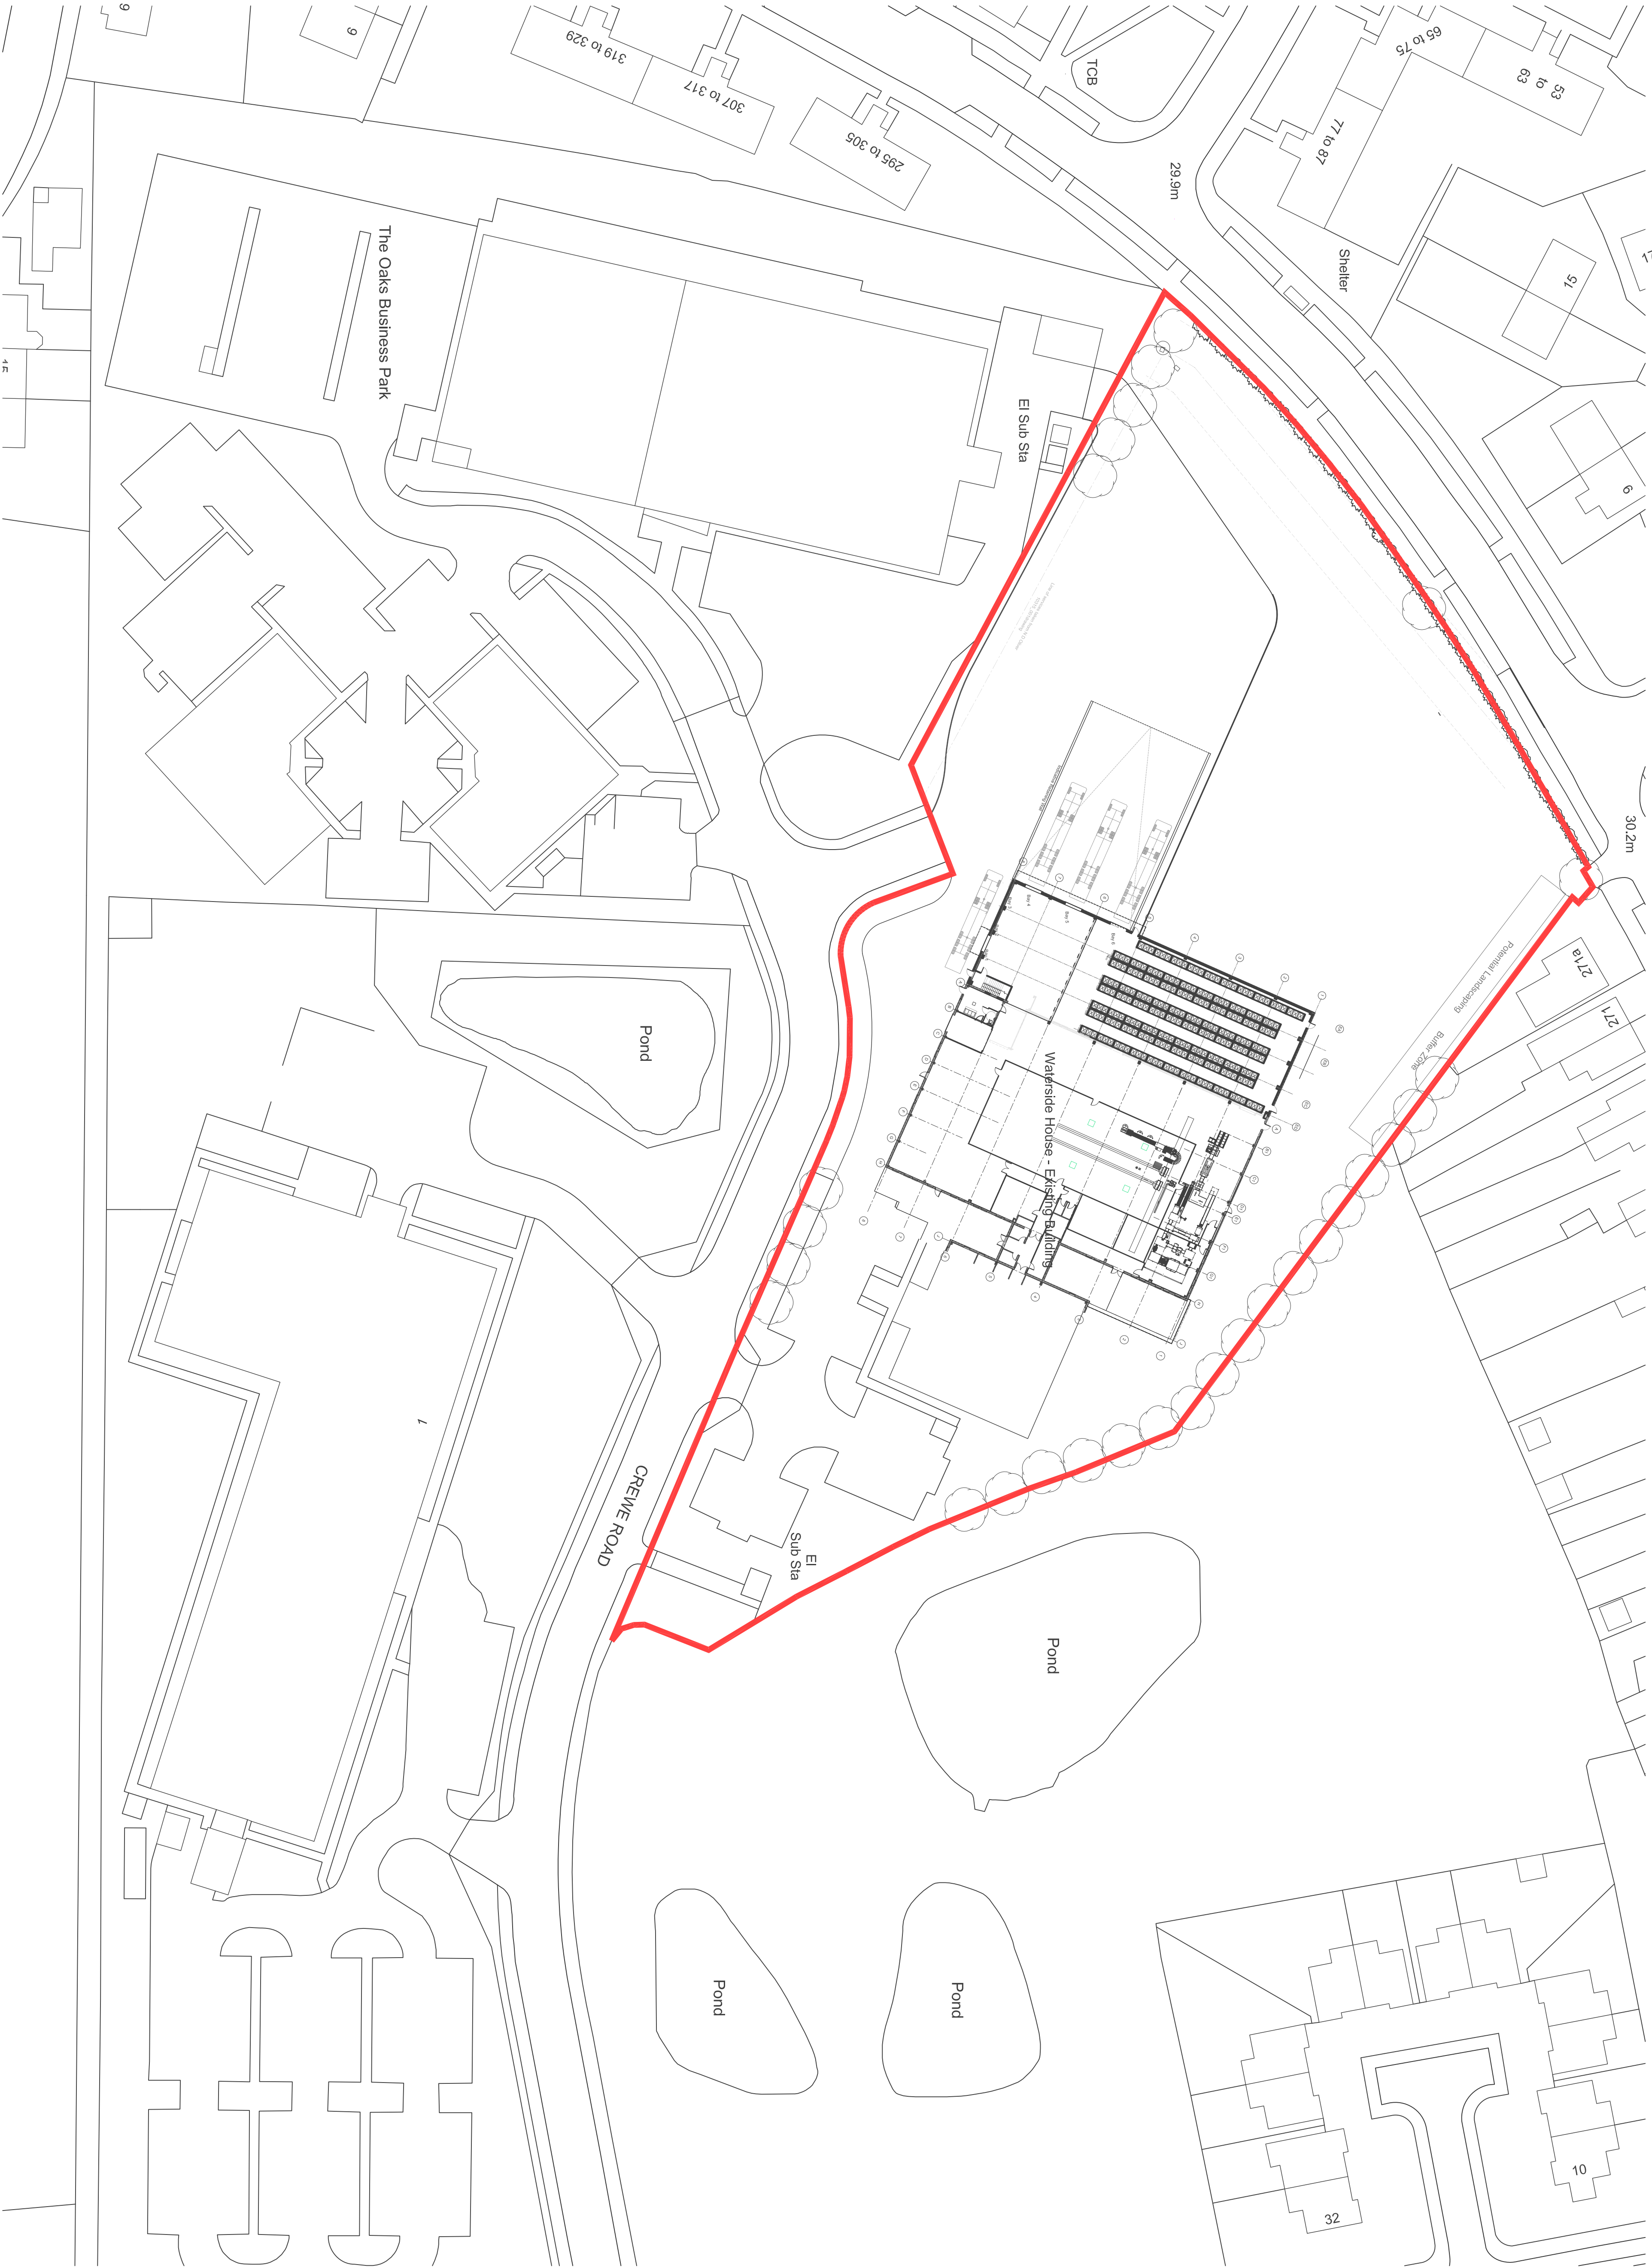

Notes

Learnings Associates take no responsibility for any dimension drawings obtained by scaling from this drawing. If no dimension is shown the recipient must ascertain the dimension specifically from the Architect or its site measurement. Supplying the drawing in digital form is solely for convenience and no reliance may be placed on digital data. All data must be checked against hard copy. Dimensions must be checked on site. Architectural discrepancies must be reported to the Architect immediately. This drawing is copyright of Learnings Design Associates

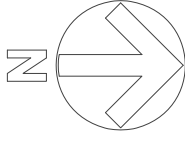

A	Red Line Boundary Amended	10.06.20	CM
Rev	Description	Date	By

j d a architects
info@jda-architects.com
www.jda-architects.com
manchester: 0161 336 5011
liverpool: 0151 665 0112



Project:	Proposed Extension to Waters Building, Crews Road, Wymenstrow			
Project Status:	PL - Planning			
Scale:	@ original size	Scale:	Drawn by:	Checked By:
1:200	A1	0:1.04,2.0	KD	BJ
Project Number	Drawn Number	DR	006	Rev
1106	A			A
Discussions	Existing Site Plan			