

MATERIALS KEY

- A


Projecting curtain wall vertical mullion.
1500mm centres.
- B

Full height clear double glazed units
(unitised). Silicone jointing between glass
to glass interfaces.
- C


Glass fronted solid panel. 100%
Enamelled frit spandrel glass
- D

Perforated metal screen in plane of facade
to conceal pivoting solid ventilator
- E

Perforated metal screen to level 01
service yard

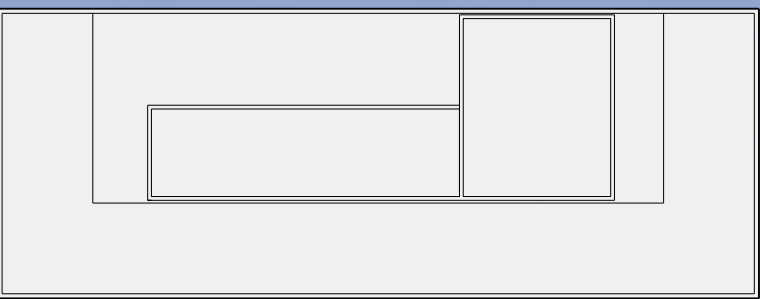

Key Plan

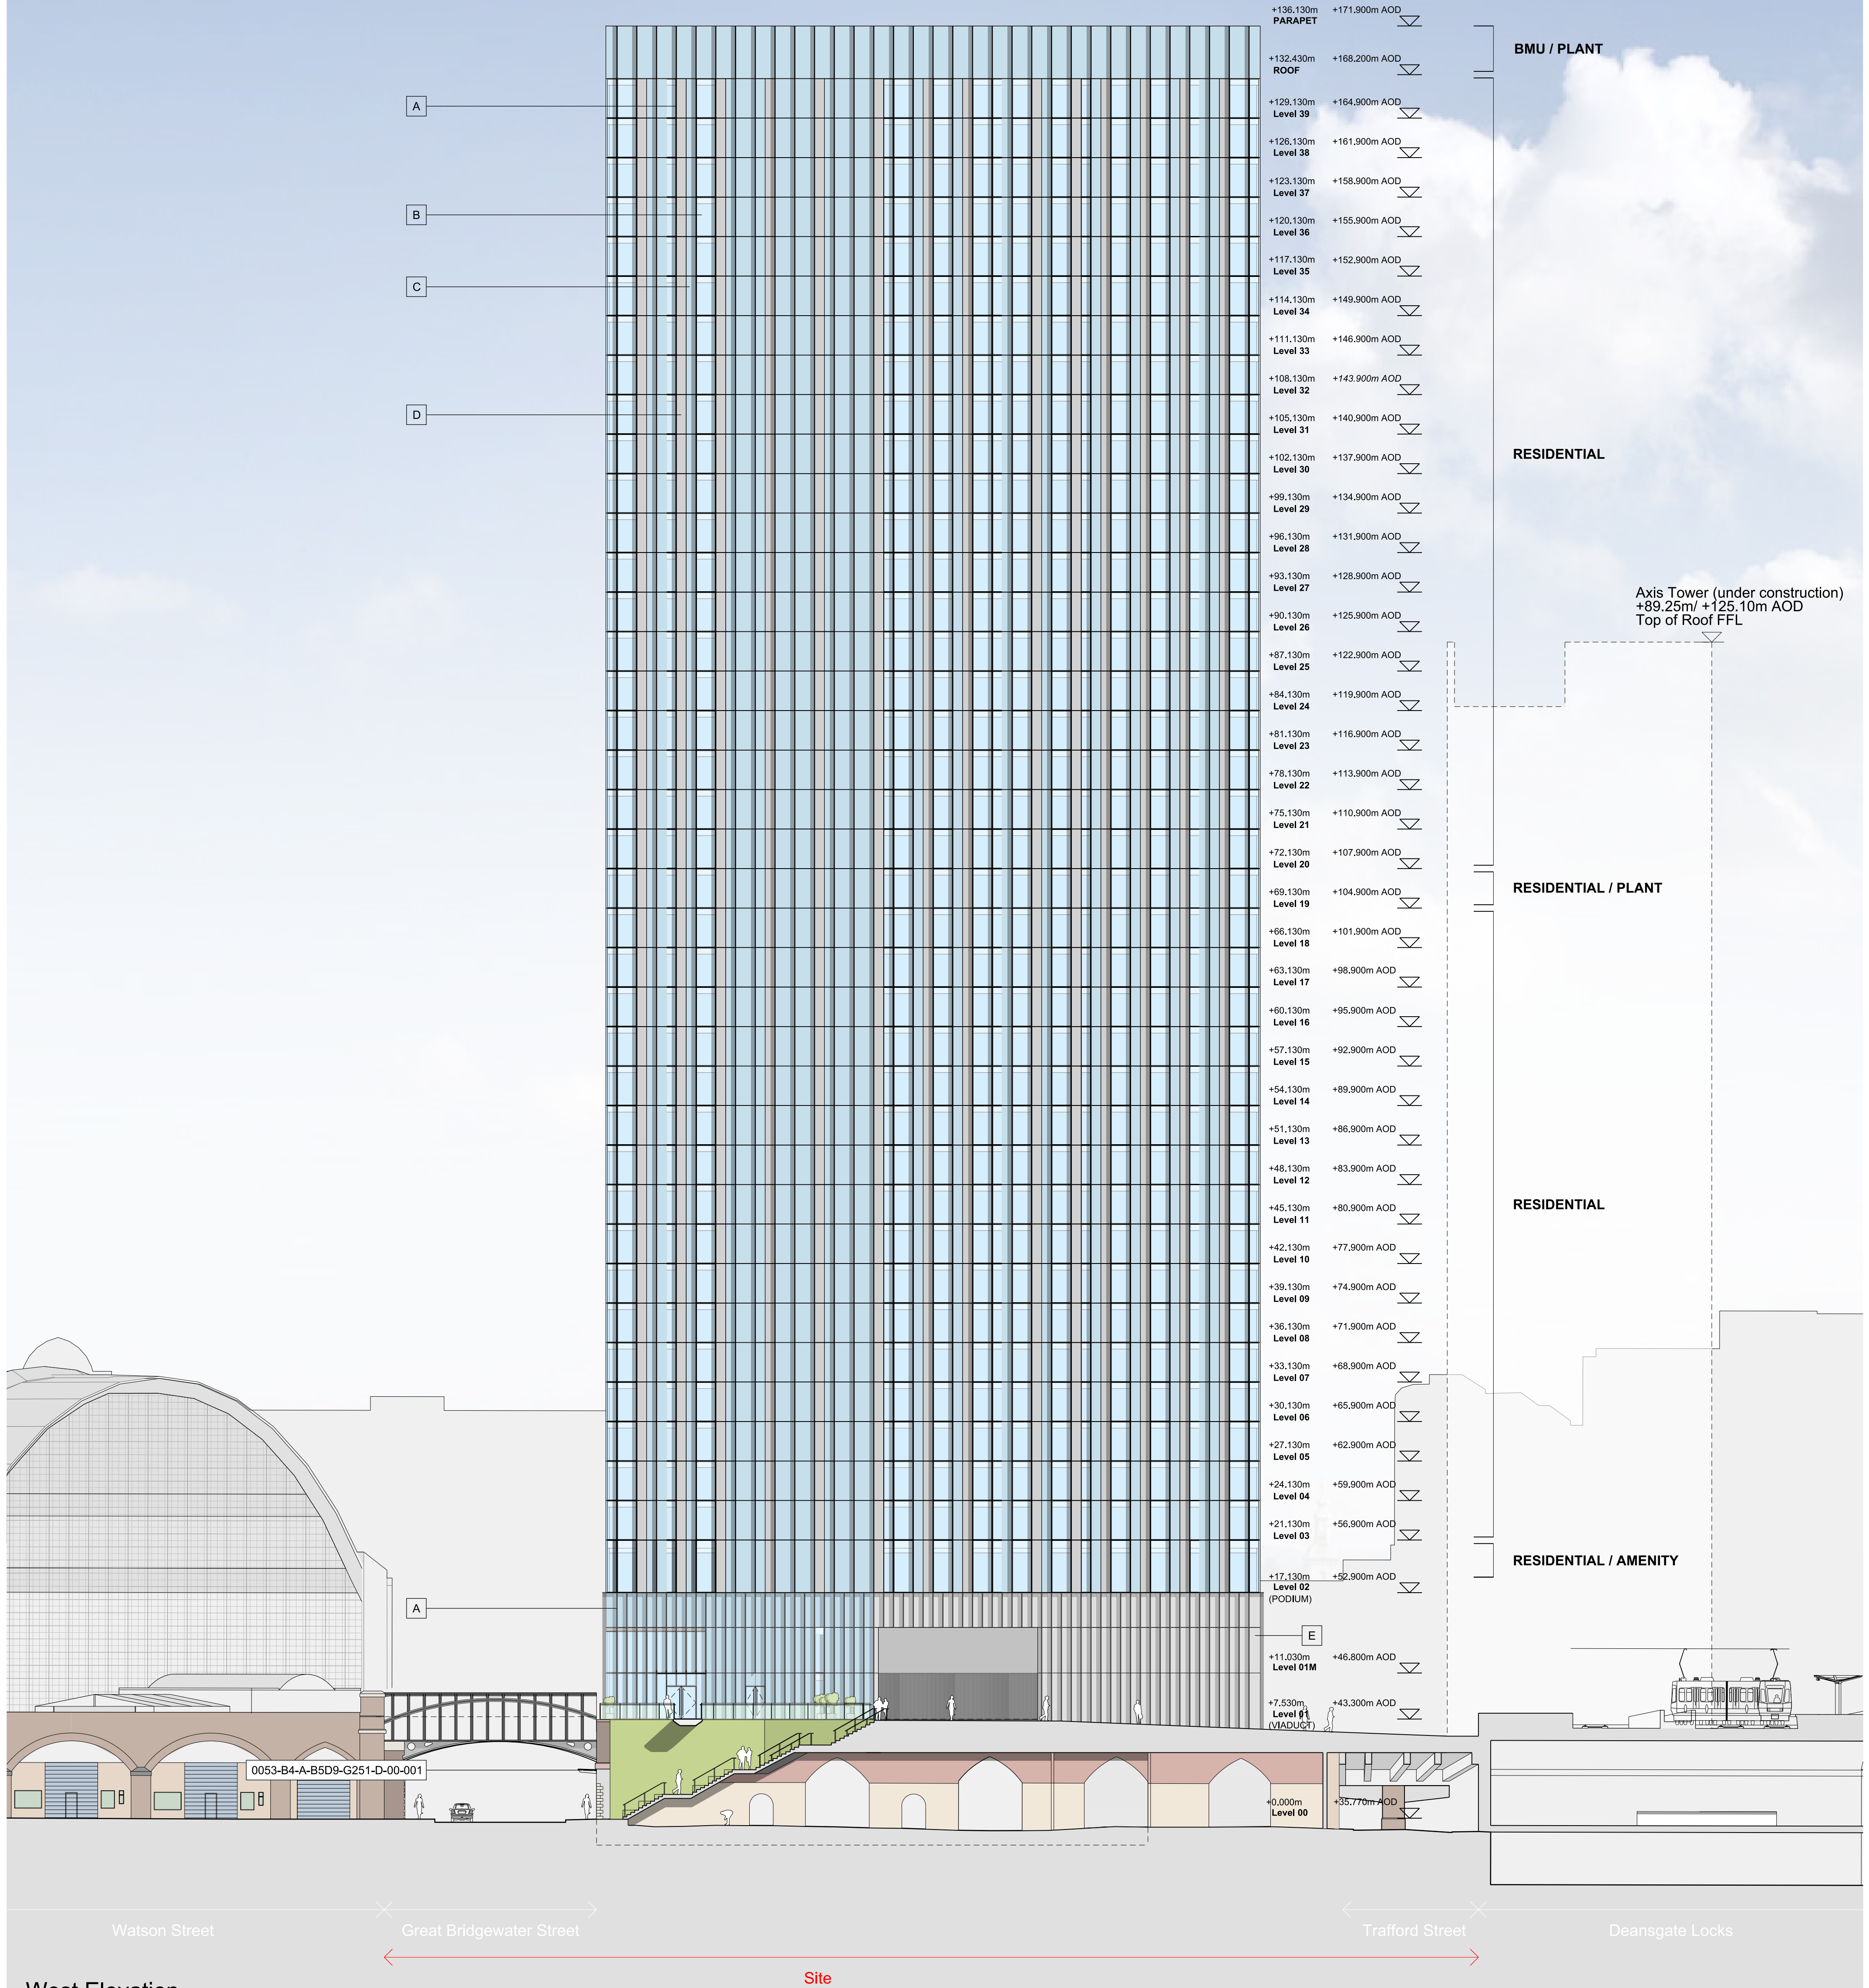

West Elevation
Building 2

This drawing is copyright. Do not scale off dimensions. All dimensions to be checked on site by contractor. Contractor to report any dimensional discrepancies, errors or omissions prior to commencing on site.	NOTE:	NORTH	Rev	Date	Description	Project Title Former Bauer Millett Site	Drawing Title Building 2 - West Elevation			 MANCHESTER Riverside, 4 Commercial St Manchester M15 4RG +44 (0)161 835 2345 www.simpsonhaugh.com LONDON 5-6 Roberts Place London EC1R 6BB +44 (0)20 7549 4000 mail@simpsonhaugh.com
			00	17-03-2017	Planning Issue					
			01	10-05-2017	Revised façade setting out					
			02	30-04-2020	Minor Material Amendment Application					
			03	29-05-2020	Minor Material Amendment Application					
			Status	Drawing No			Revision			
			Planning	10053-B2-A-B5D9-G200-E-W-001			03			