


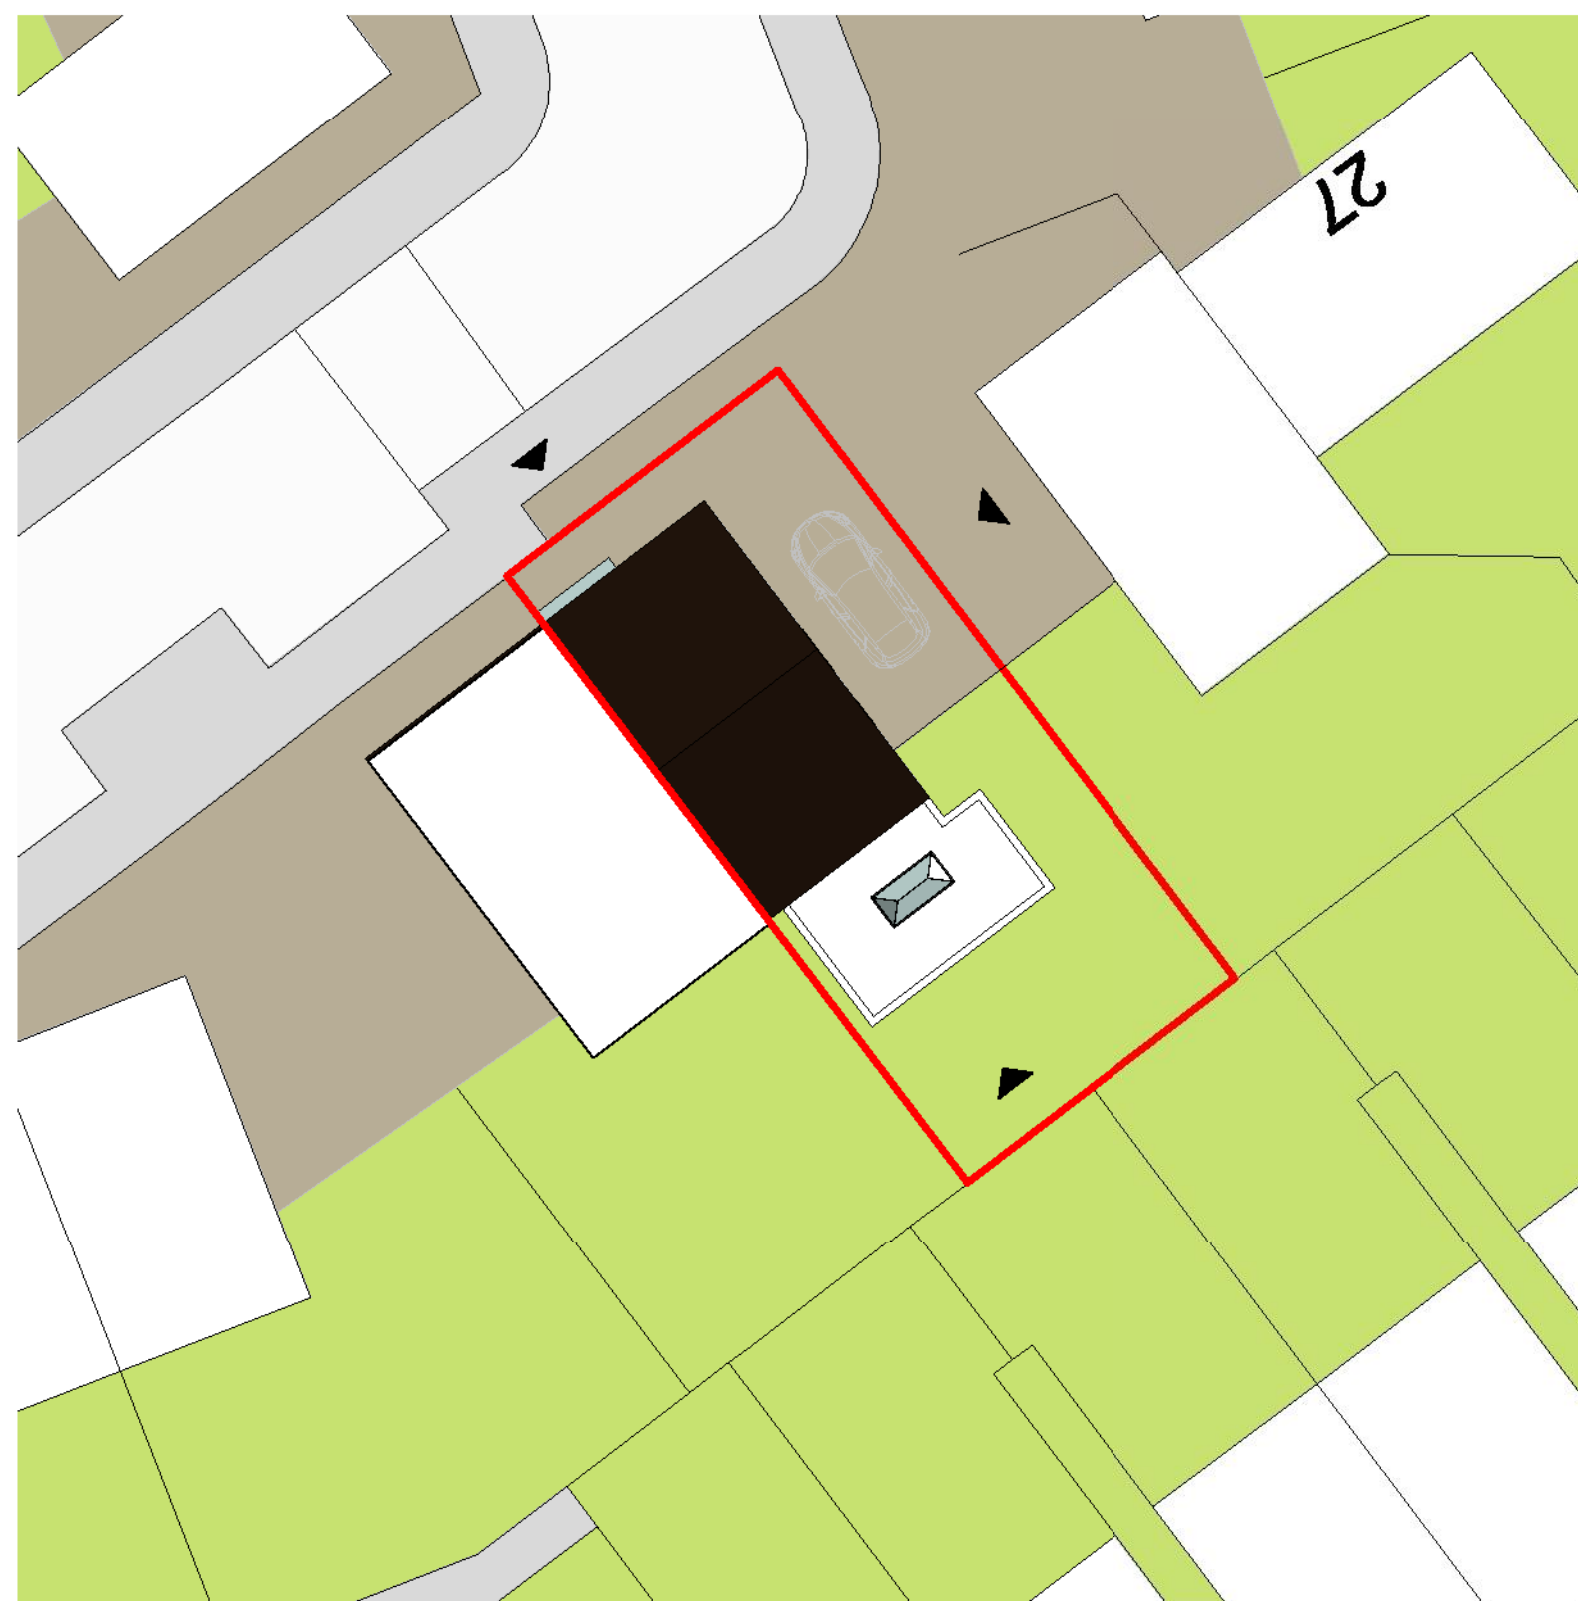


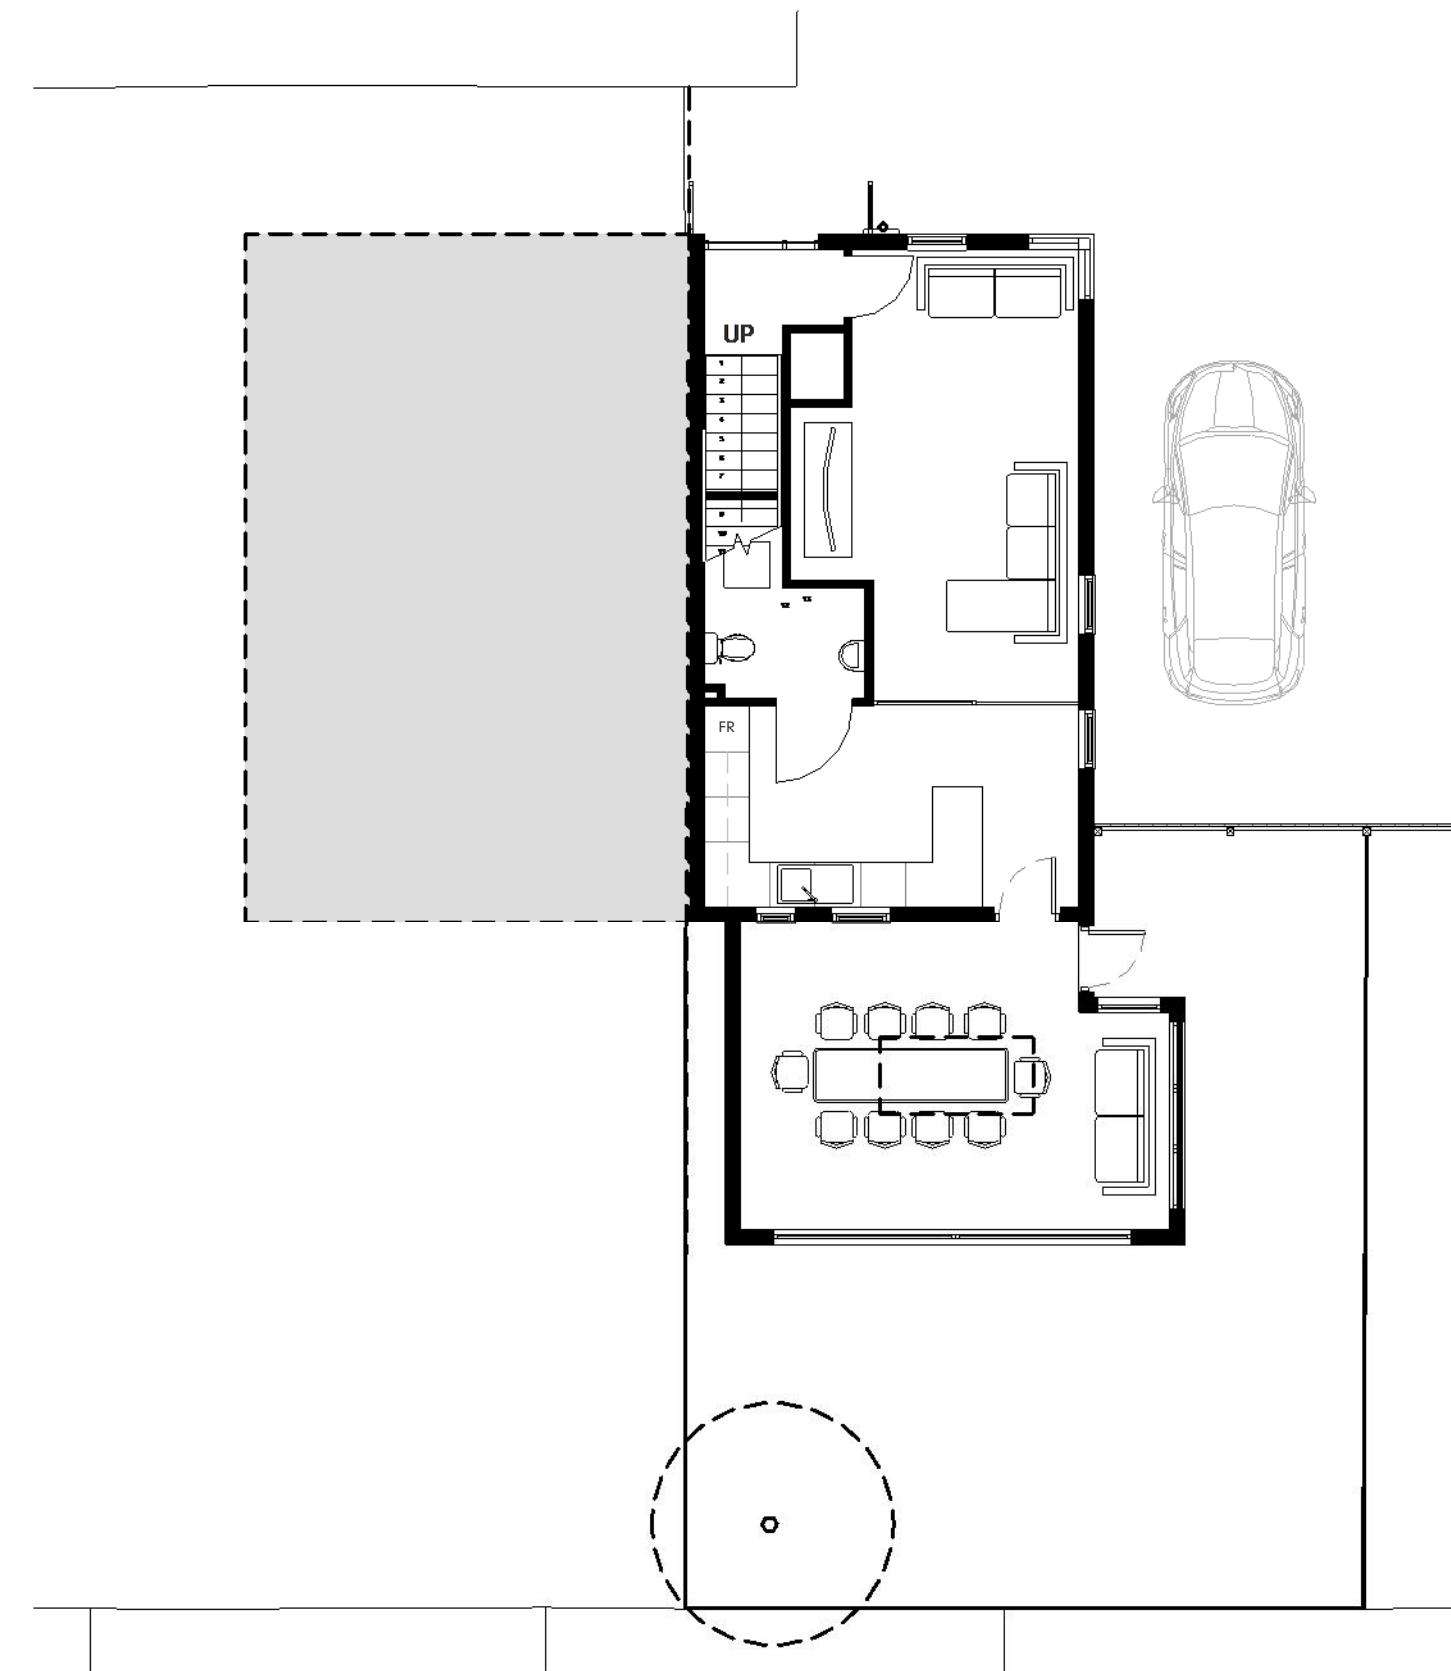


Location Plan.

 

Site Plan_Proposed
1 : 200

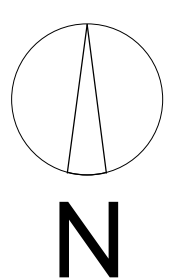

Proposed Ground Floor Plan

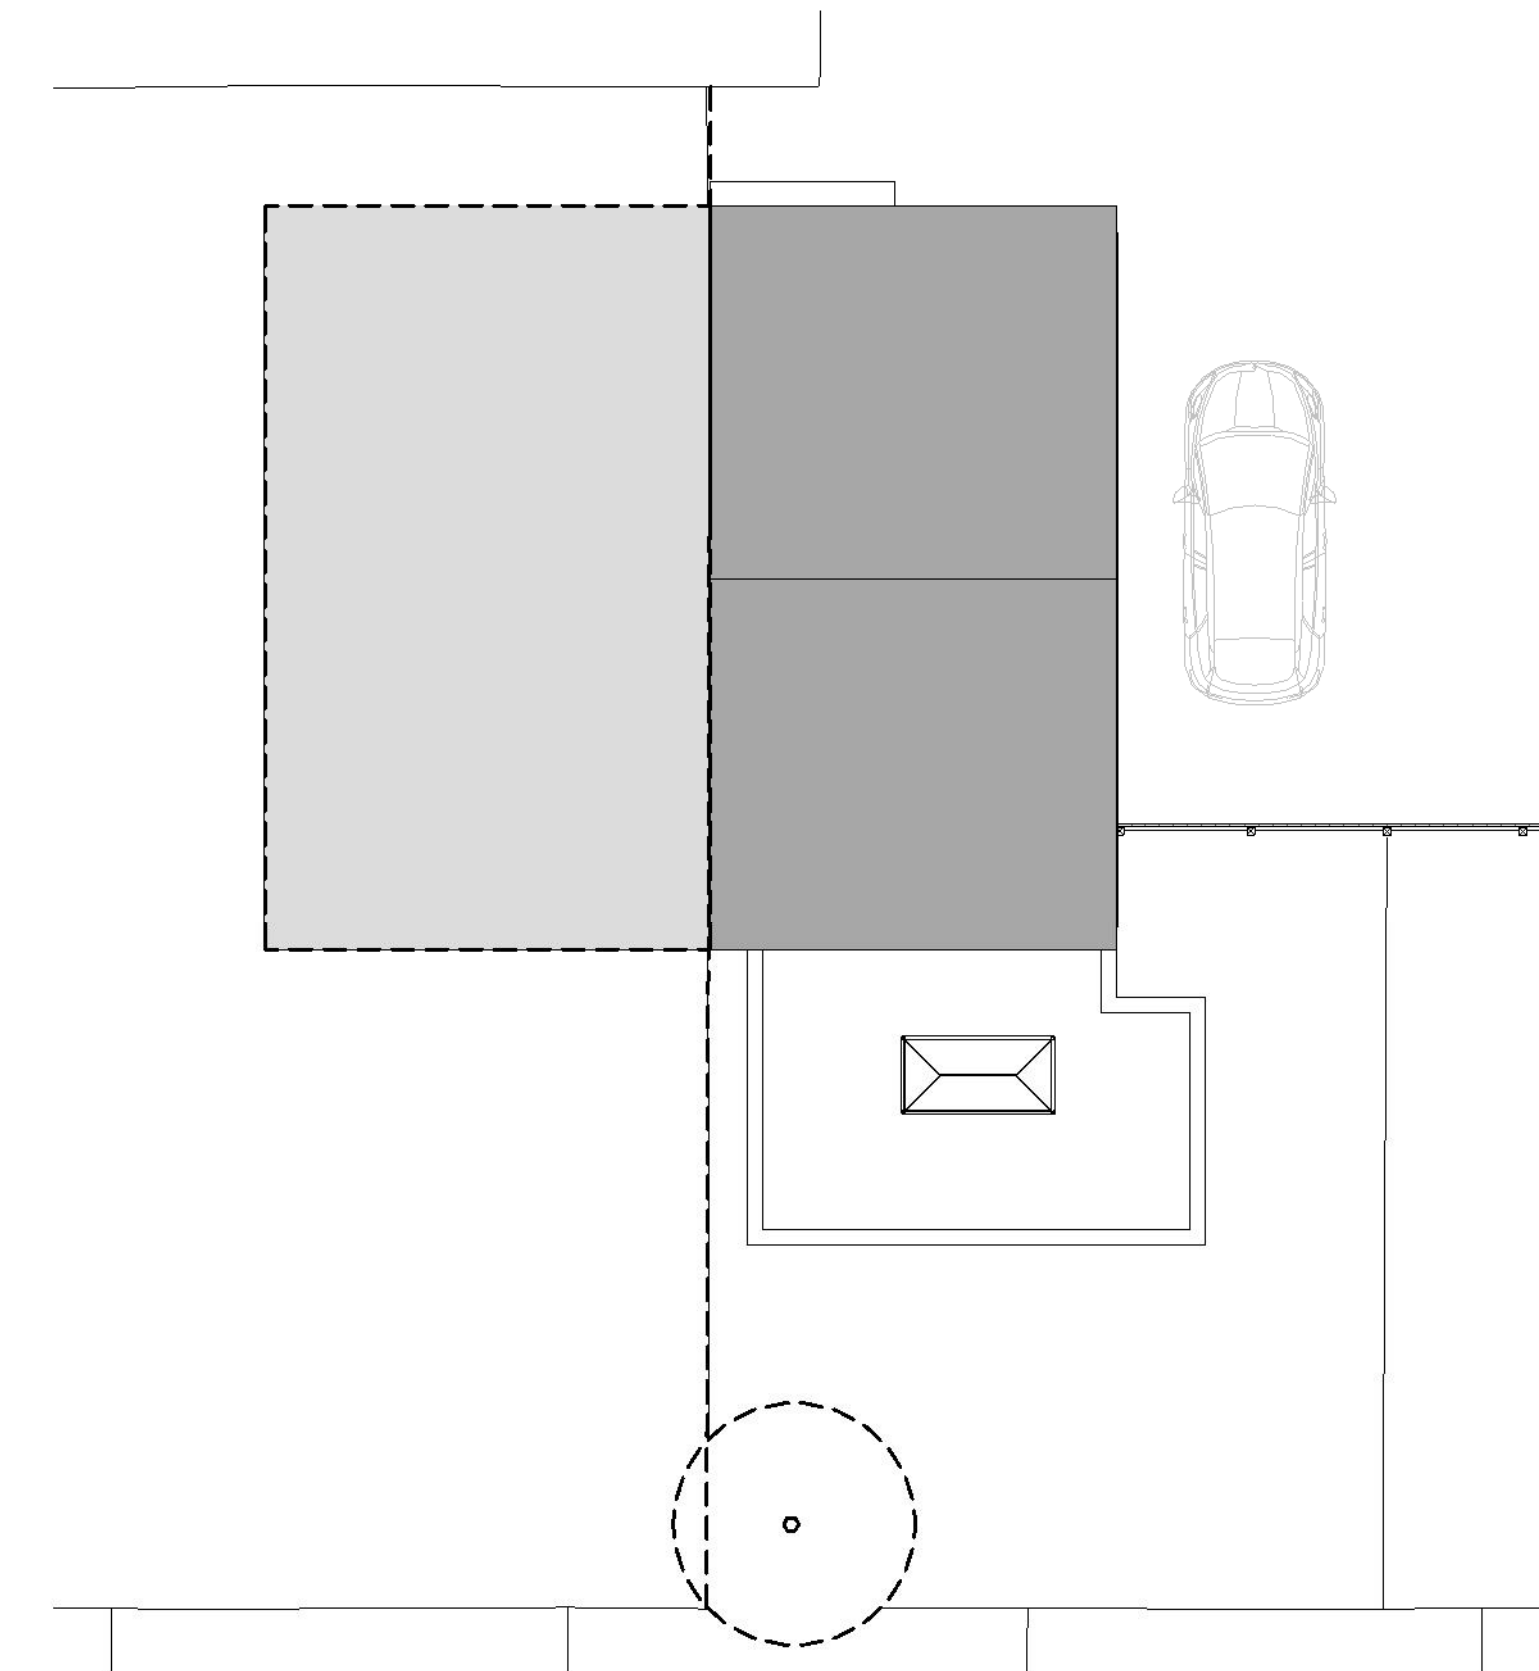

Proposed Roof Plan .
1 : 100




North Elevation_Proposed
1 : 100



East Elevation_Proposed
1 : 100



South Elevation_Proposed
1 : 100

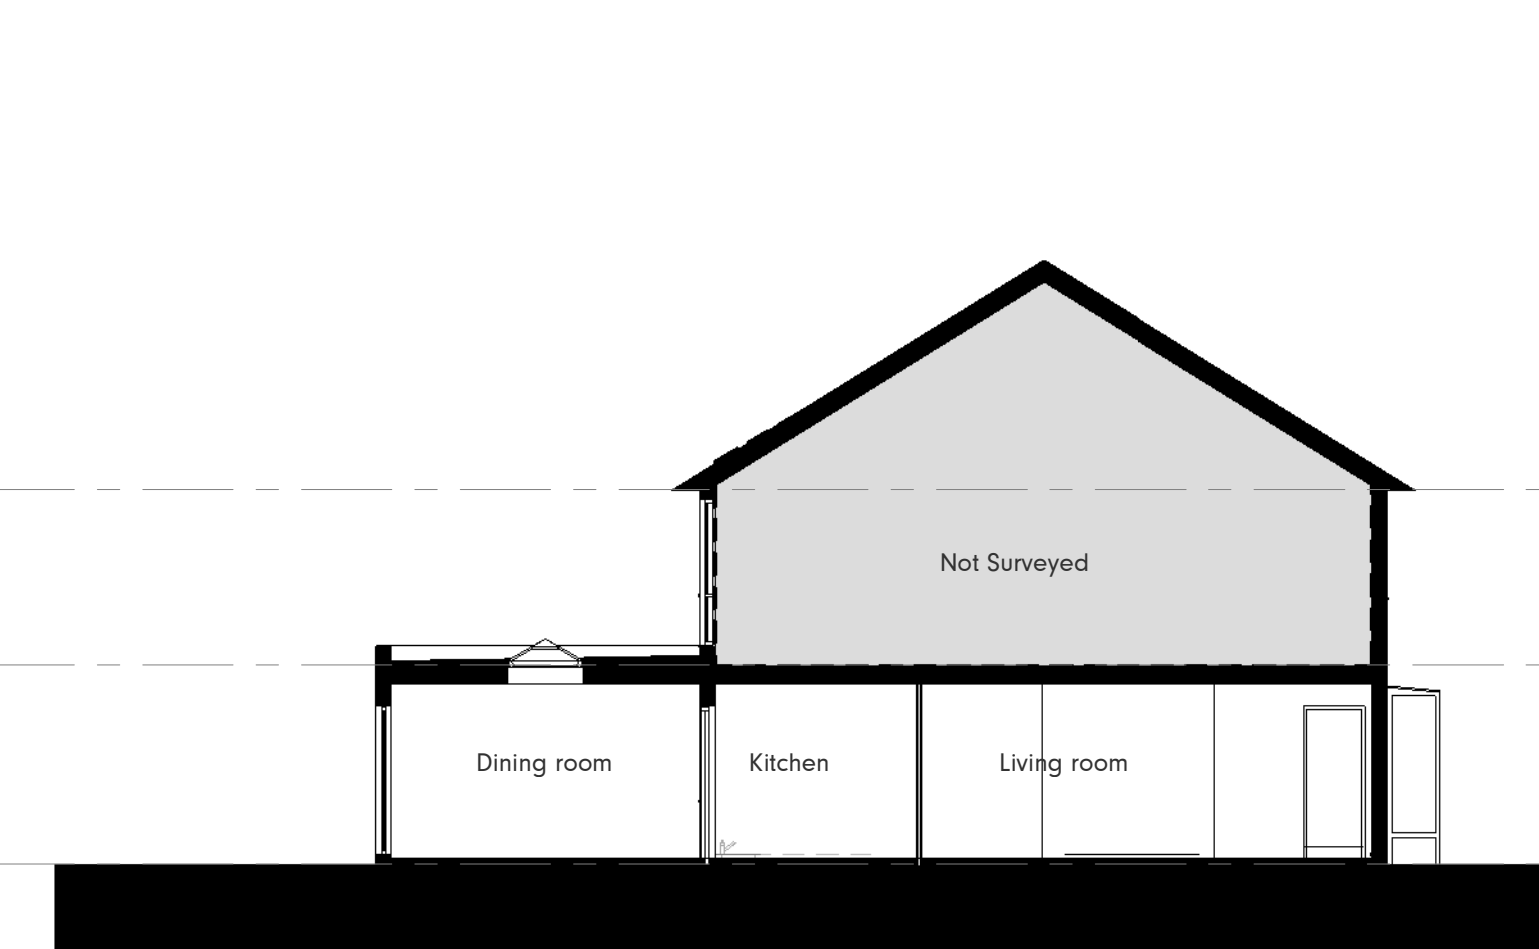

Section_Proposed
1 : 100

P1	PLANNING ISSUE	SJ	01.07.2020
Ref	Revision	By	Date

This drawing is © Architecture Unknown Limited and is not to be copied, reproduced or redistributed either in whole or in part without the prior written permission of the originator.

The originator shall have no responsibility for any liability, loss, cost, damage or expense arising from or relating to any use of this document other than for its intended purpose on this project.

This drawing shall be read in conjunction with all other relevant drawings, specifications and associated documentation. Any discrepancies, errors or omissions are to be reported to the originator before proceeding with work.

All dimensions are to be checked on site by the contractor prior to proceeding with any work.

AU?

The Shed, Manchester, M1 5GD
architectureunknown.co.uk
info@architectureunknown.co.uk
0789 401 2780

Sheet:
PROPOSED DRAWINGS

Client:
MOHAMMED CHOWDHURY

Project:
31 ARMITAGE AVENUE, LONGSIGHT

Drawn by:	Date:	Size:
SJ	2020.07.01	

Scale:	Drawing no.	Rev:
--------	-------------	------