




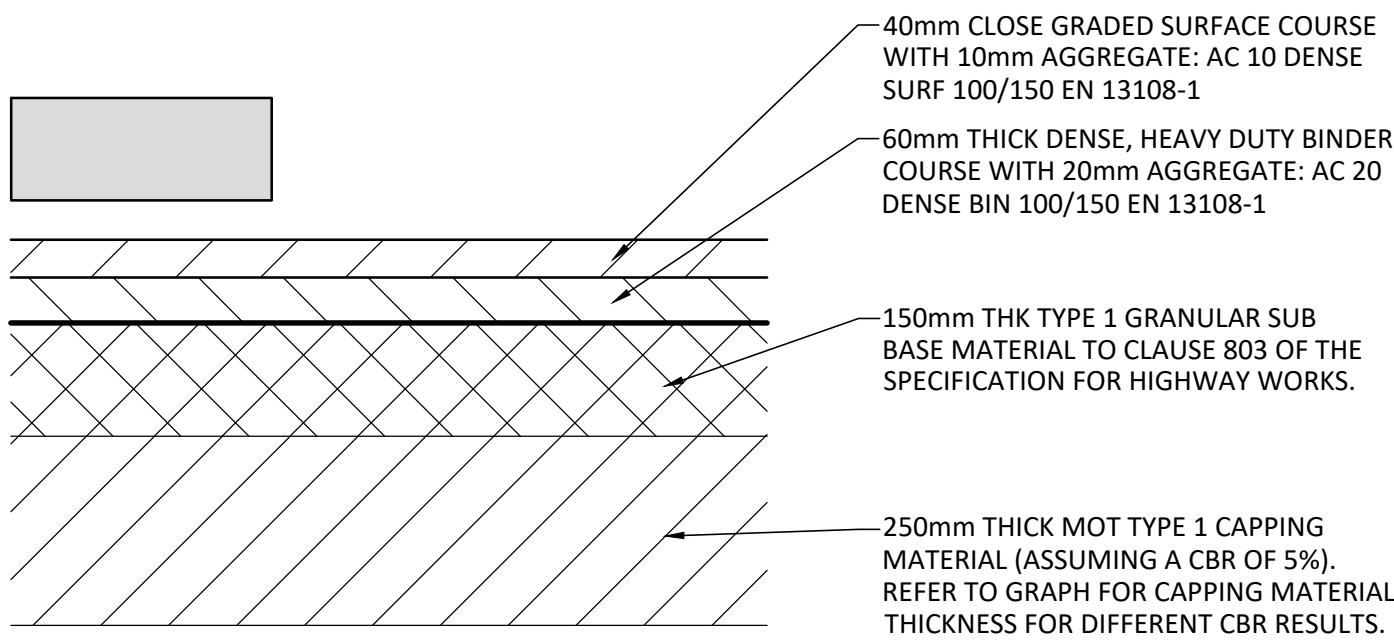


TARMAC (CARPARK/ROAD)
SCALE 1:10

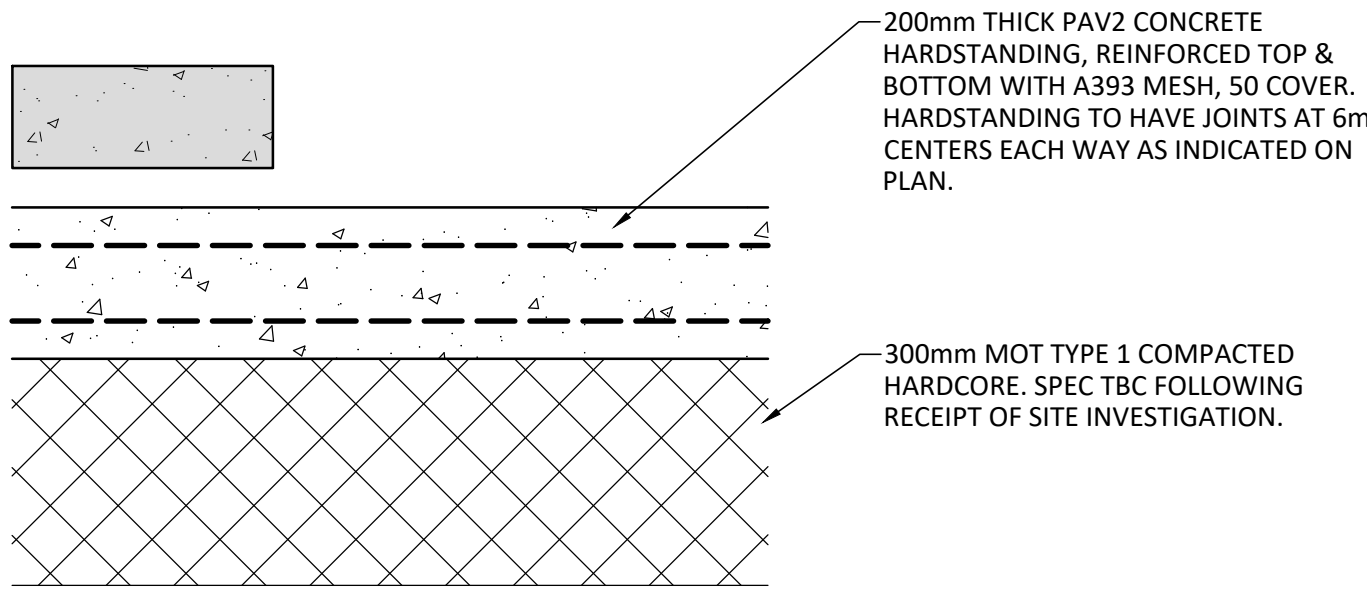

CONCRETE HARD STANDING
SCALE 1:10

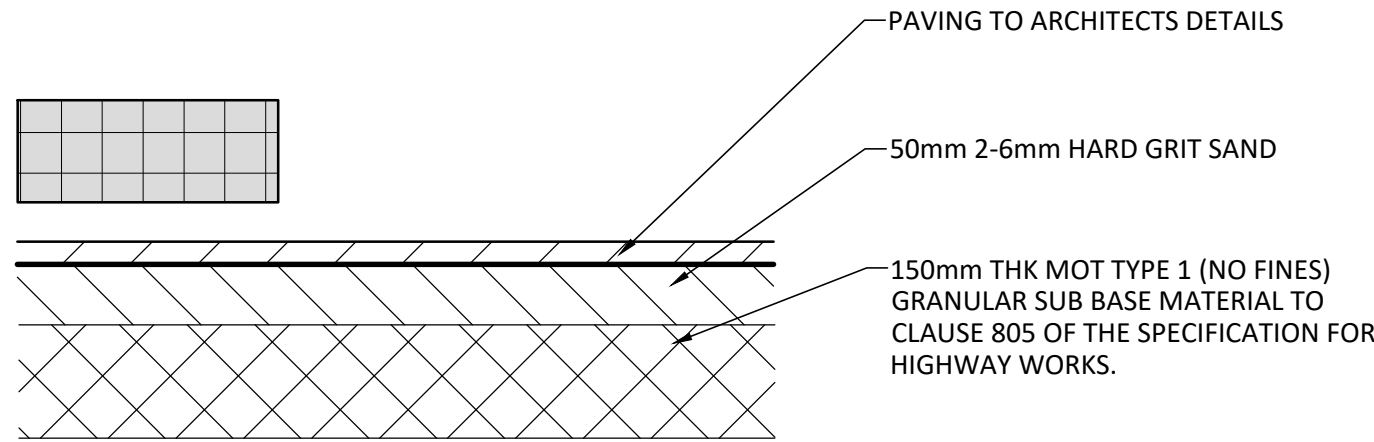


BLOCK PAVING FOOTPATH
SCALE 1:10

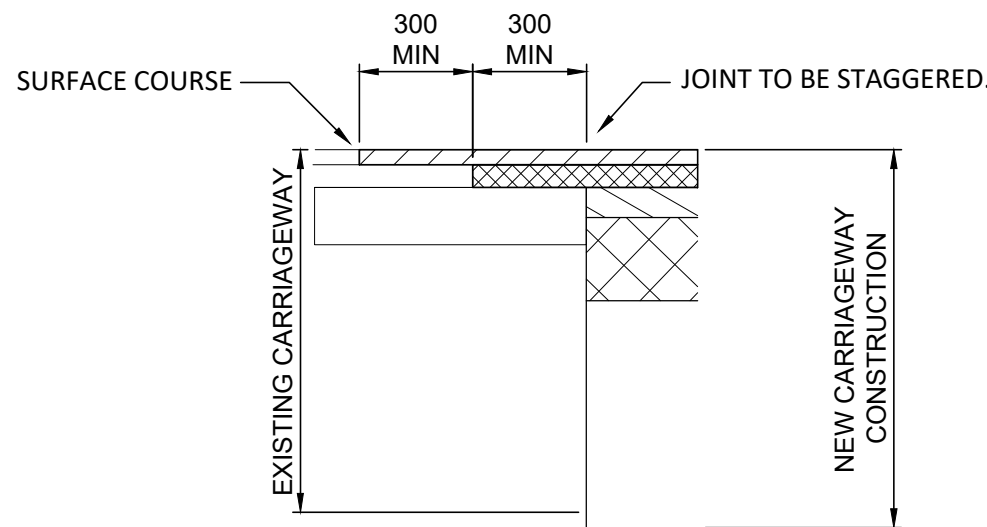


TYPICAL TIE INTO EXISTING CARRIAGEWAY
SCALE 1:10

KEY

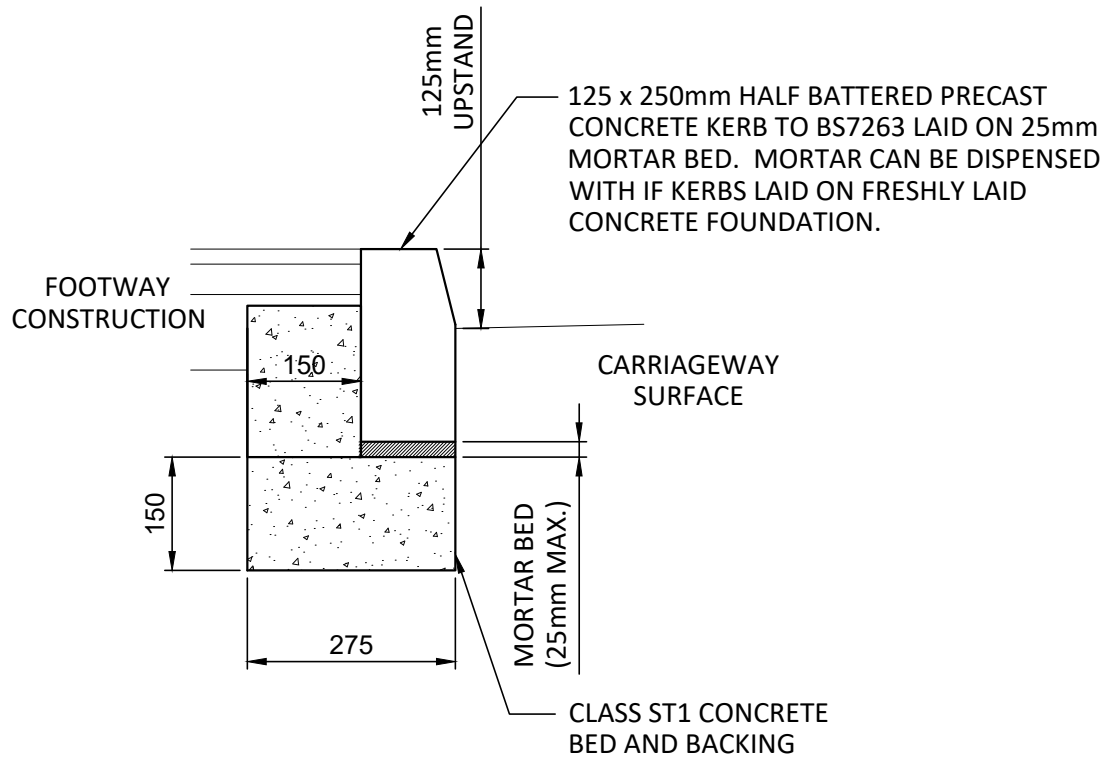


CONCRETE KERB DETAIL
SCALE 1:10

KEY

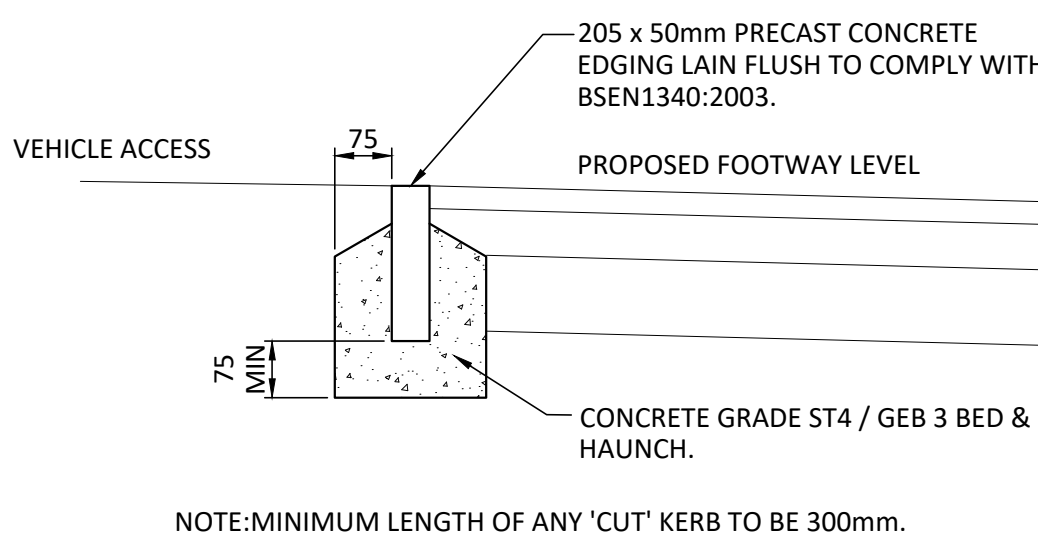


FLUSH LAID EDGING (PIN KERB)
SCALE 1:10

KEY

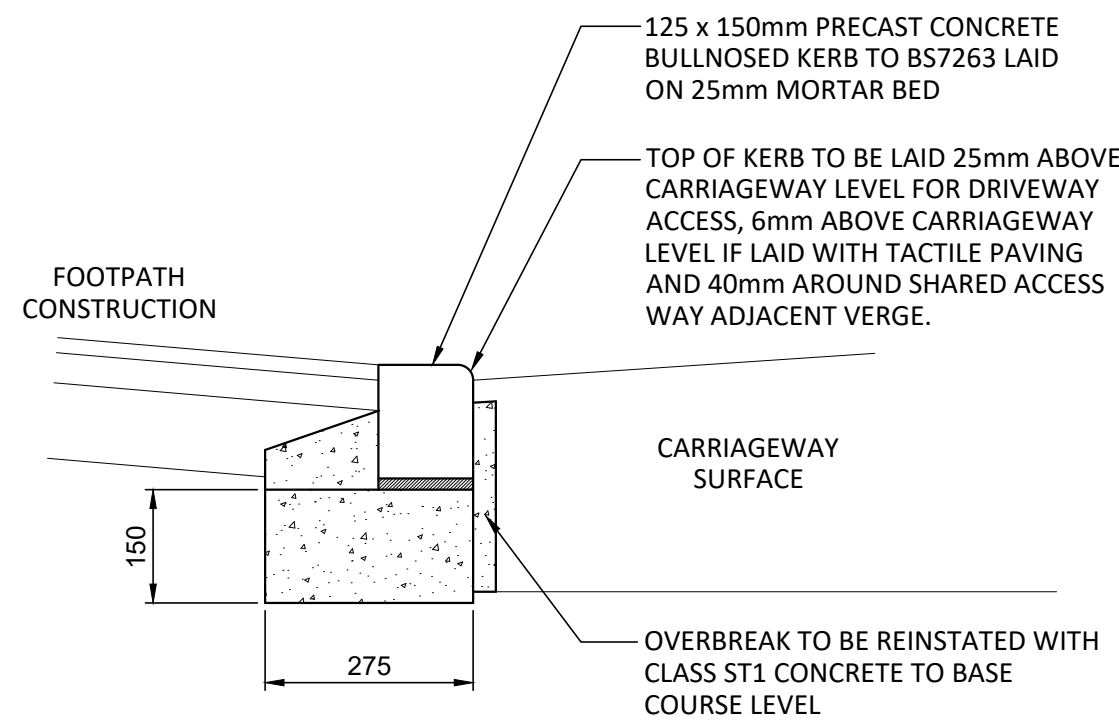


BULL NOSED DROP (BN)
SCALE 1:10

KEY

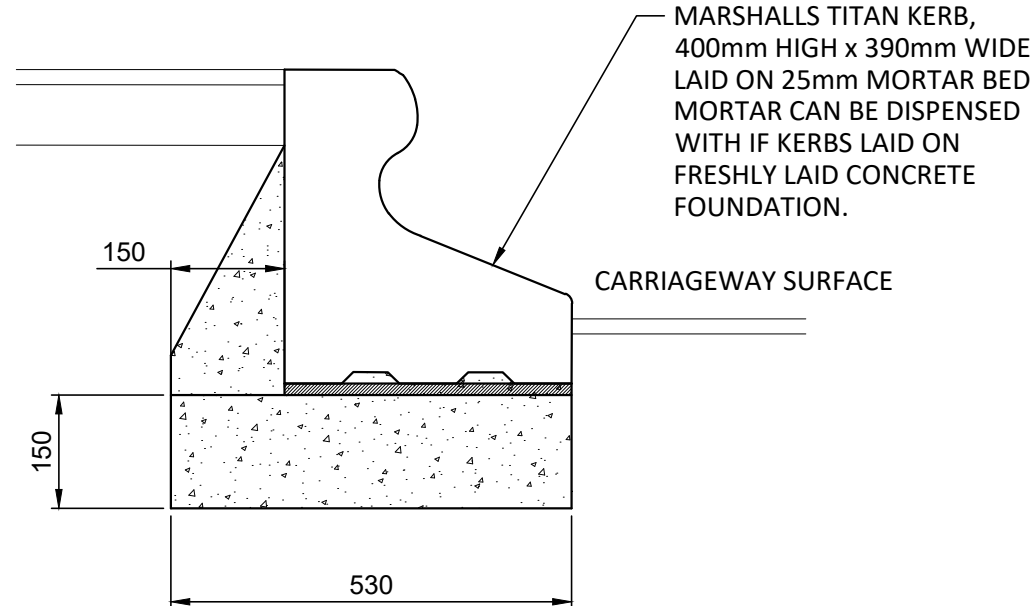


TRIEF KERB
SCALE 1:10


KEY

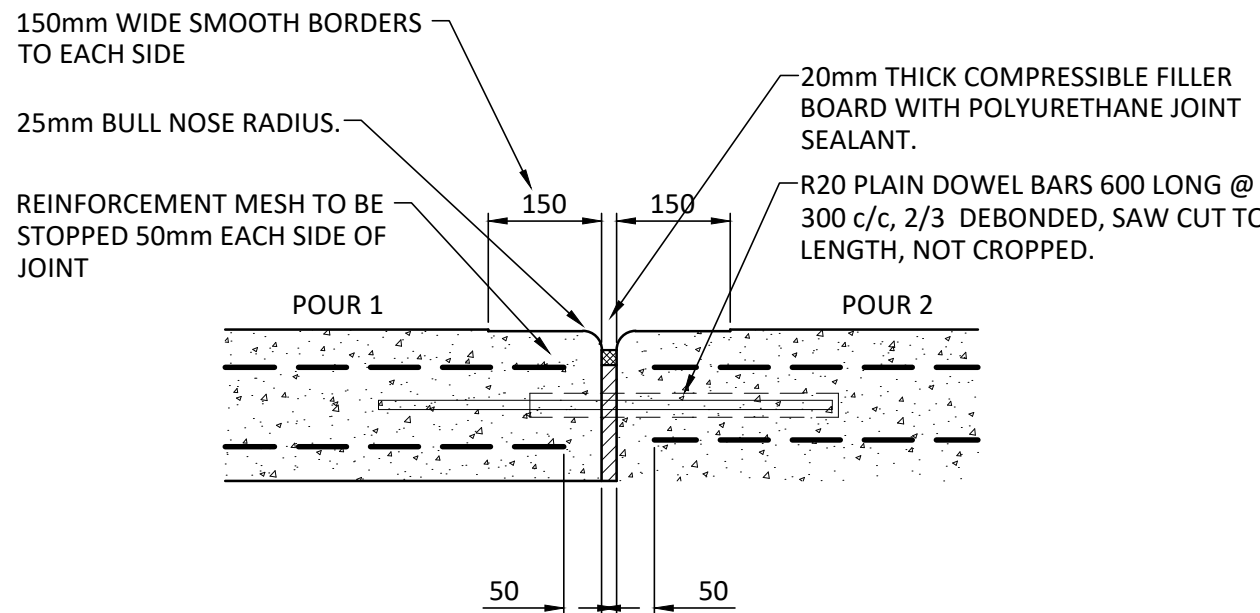


TYPICAL FREE MOVEMENT JOINT DETAIL
SCALE 1:10

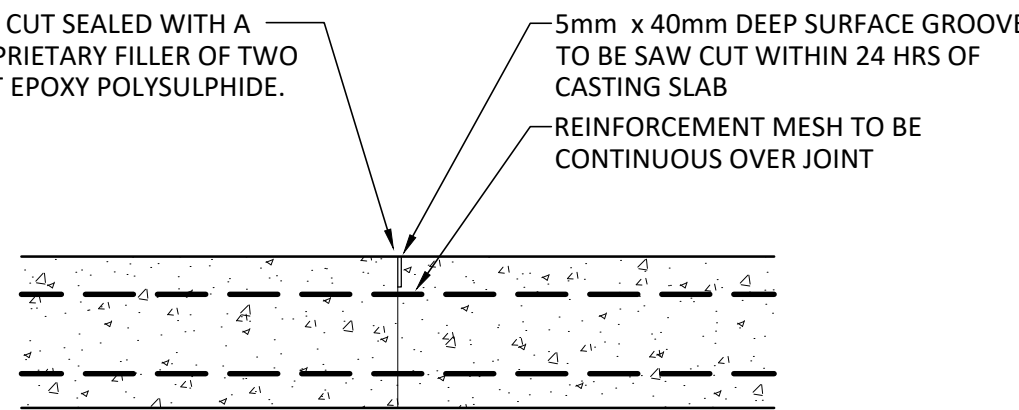


TYPICAL RESTRAINED MOVEMENT JOINT DETAIL
SCALE 1:10

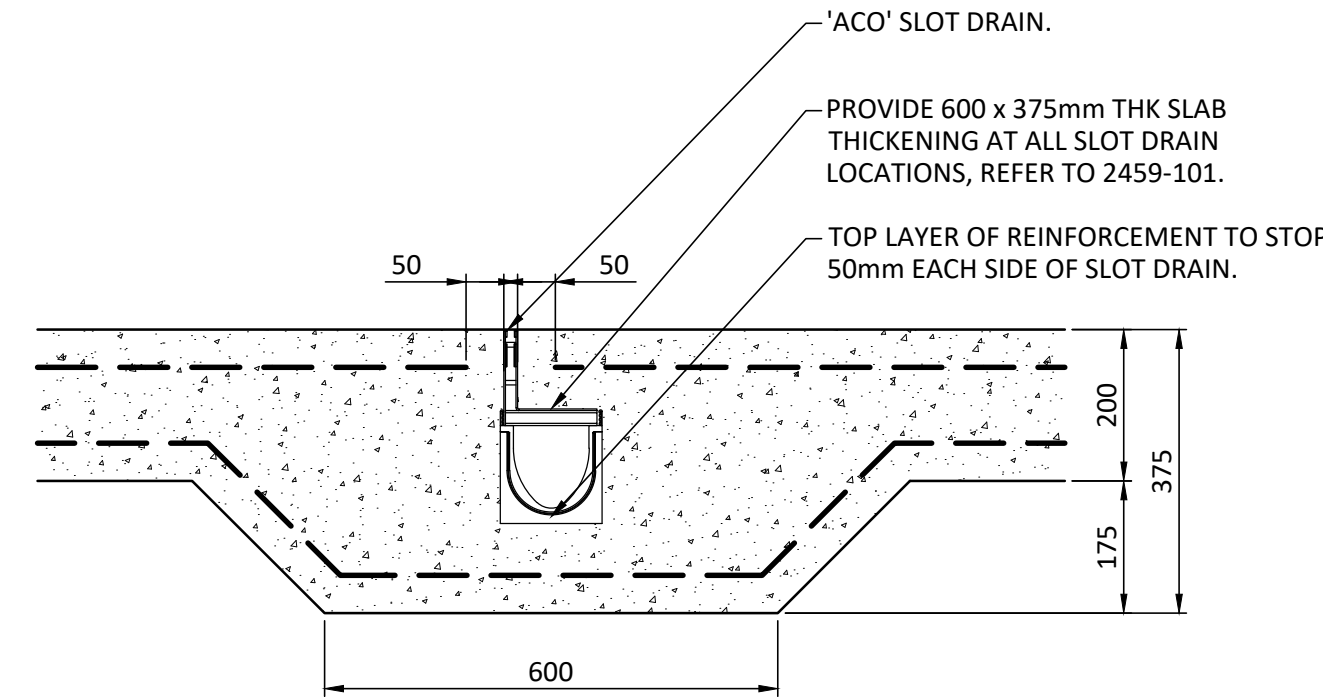

TYPICAL 'SLOT DRAIN' JOINT / THICKENING DETAIL
SCALE 1:10

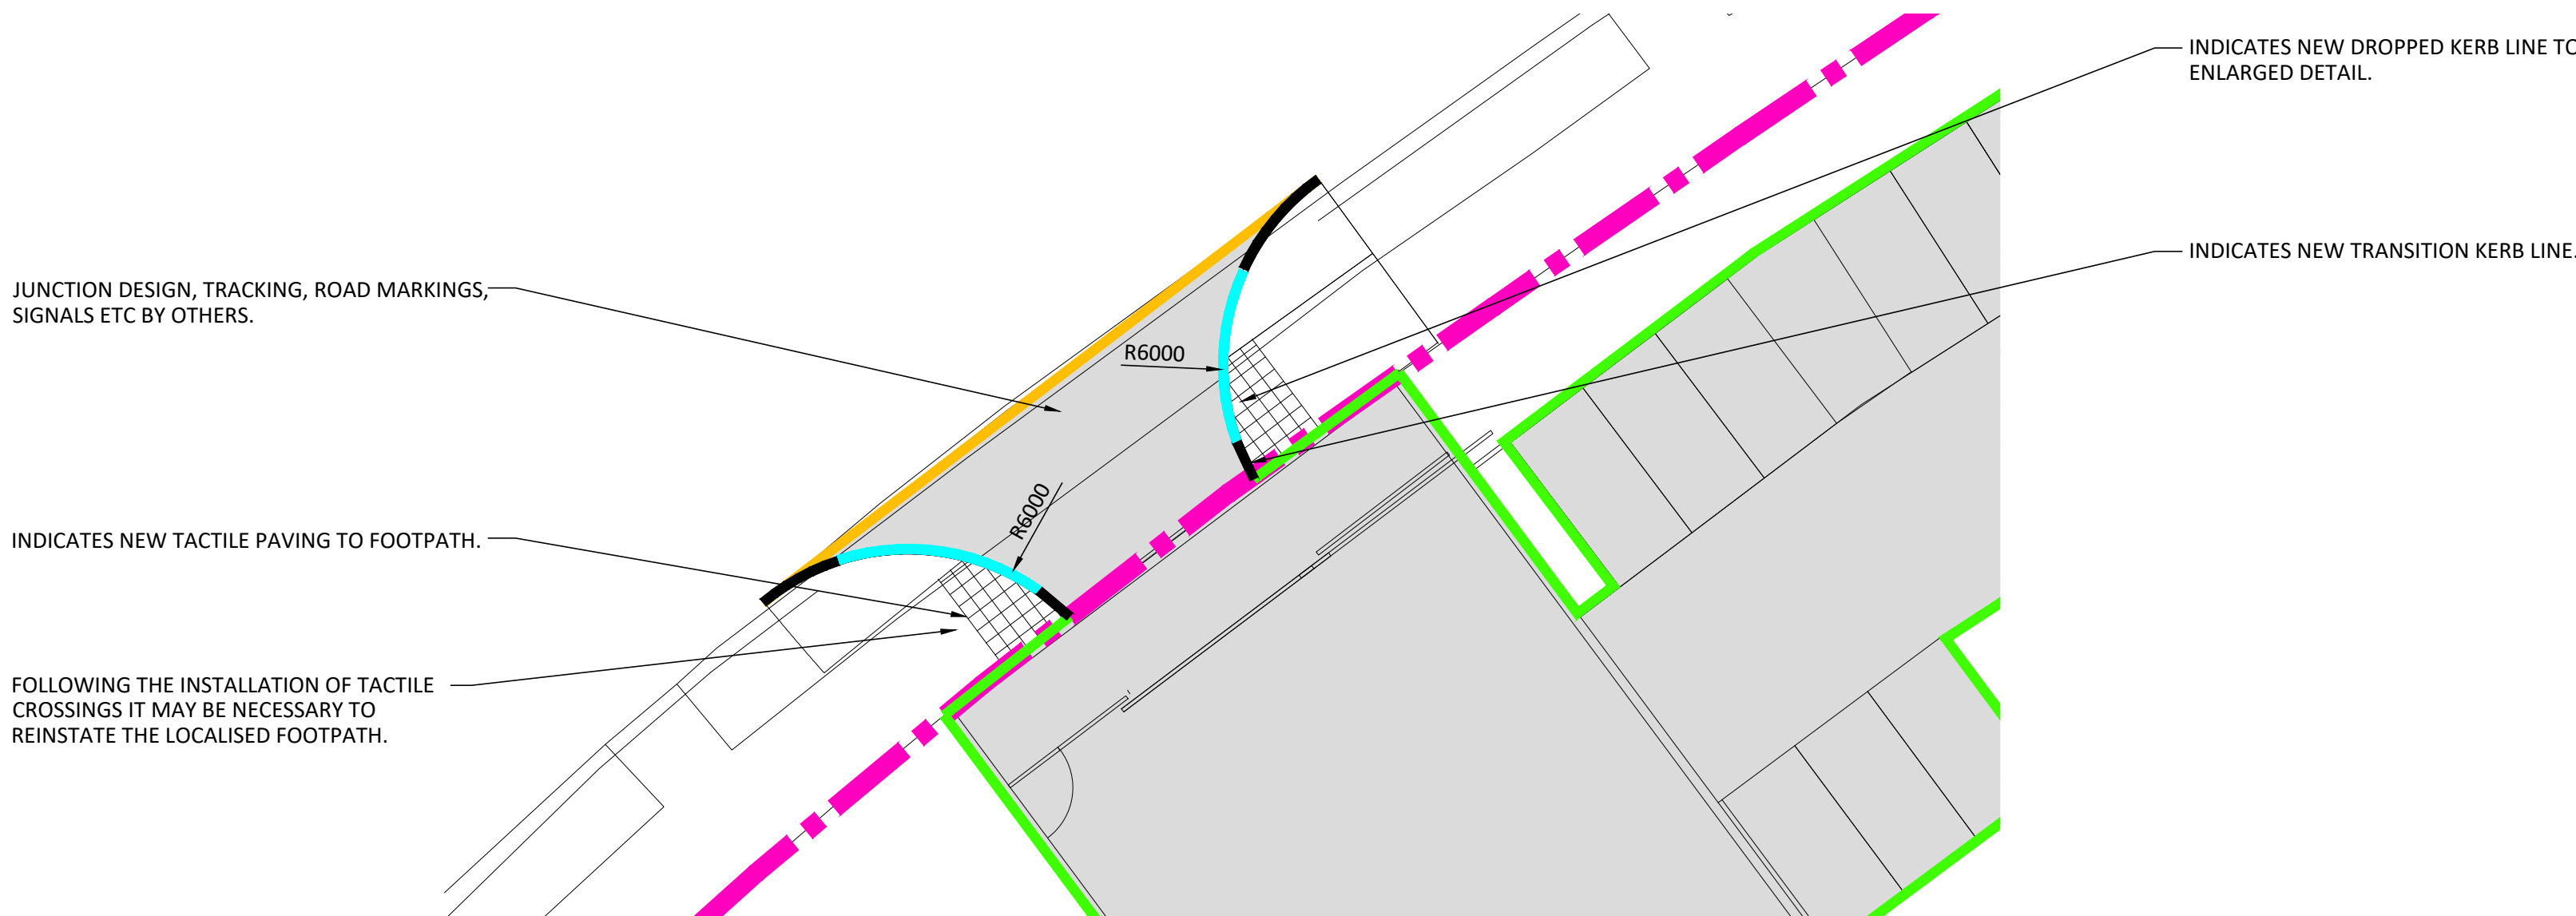

ENLARGED SITE ENTRANCE PLAN
SCALE 1:100

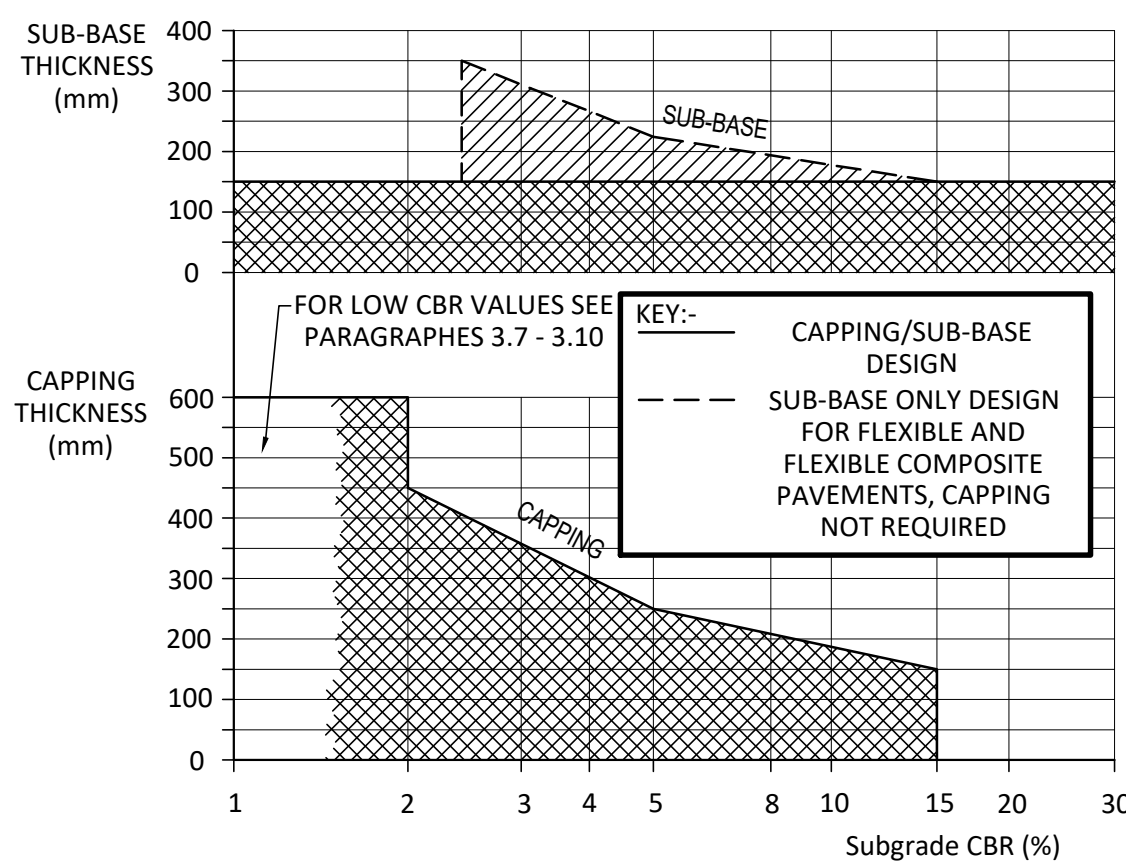

CAPPING & SUB BASE THICKNESS DESIGN TABLE
SCALE 1:10

(FIGURE 3.1 OF DESIGN MANUAL FOR ROADS AND BRIDGES
VOLUME 7 SECTION 2 PART 2 CHAPTER 3).

C THIS DRAWING AND ITS CONTENTS ARE STRICTLY THE COPYRIGHT OF BRENNANCONSULT LTD	
GENERAL NOTES	
1. THIS DRAWING IS TO BE READ IN CONJUNCTION WITH ALL OTHER ASSOCIATED DRAWINGS. ANY DISCREPANCY TO BE RAISED PRIOR TO CONSTRUCTION. ANY CONSTRUCTION WORKS WHICH COMMENCE BEFORE THESE DRAWINGS ARE APPROVED ARE AT THE RISK OF THE BUILDING CONTRACTOR.	
2. ALL DIMENSIONS ARE IN MILLIMETERS (mm). DO NOT SCALE FROM THIS DRAWING, WORK TO STATED DIMENSIONS ONLY.	
3. BUILDING CONTRACTOR TO ENSURE ALL WORKS COMPLY WITH THE CURRENT EDITION OF THE BUILDING REGULATIONS. ALL MATERIALS AND WORKMANSHIP SHALL BE IN ACCORDANCE WITH APPROVED DOCUMENT REGULATION 7.	
4. THE CONTRACTOR SHALL BE RESPONSIBLE FOR THE DESIGN, FABRICATION, ERECTION AND REMOVAL OF ALL TEMPORARY WORKS AND SHALL PROVIDE ALL TEMPORARY BRACING AS NECESSARY TO MAINTAIN STRUCTURAL STABILITY DURING CONSTRUCTION.	
5. IF THE CONTRACTOR CONSIDERS THAT HE DOES NOT HAVE SUFFICIENT INFORMATION TO SAFELY COMPLETE THE WORKS DETAILED ON THIS DRAWING, HE SHOULD CONTACT THE ENGINEER.	
CDM DESIGNER'S RISK ASSESSMENT	
BRENNANCONSULT ASSUME THAT THE CONTRACTOR IS COMPETENT IN MATTERS OF HEALTH & SAFETY AND IS AWARE OF ALL THE NORMAL RISKS ASSOCIATED WITH CONSTRUCTION OF THE TYPE SHOWN ON THIS DRAWING. REMAINING UNUSUAL RISKS ARE:-	
CONSTRUCTION	CHK'D.
NO UNUSUAL RISKS	CB
MAINTENANCE / CLEANING	
NO UNUSUAL RISKS	CB
DECOMMISSIONING / DEMOLITION	
NO UNUSUAL RISKS	CB

C	SITE ENTRANCE PLAN UPDATED IN ACCORDANCE WITH ARCHITECT'S LATEST SITE PLAN.	WSS	13.05.20	LM
B	ISSUED FOR TENDER	WSS	07.05.20	LM
A	PRELIMINARY ISSUE	WSS	20.04.20	LM
O	PRELIMINARY ISSUE	WSS	20.04.20	LM
REV	REVISION DESCRIPTION	BY	DATE	CHECKED

BrennanConsult
Civil & Structural Consulting Engineers
www.brennanconsult.com
info@brennanconsult.com
0161 428 2880

BrennanConsult Ltd | Oak House | 2 Gatley Road
Cheadle | Stockport | SK8 1PY

HOLOGIC, CREWE ROAD,
WYTHENSHAW, M23 9HZ

PROPOSED STORAGE UNIT TO
EXISTING BUILDING
EXTERNAL WORKS DETAILS

Status PRELIMINARY					
Project No. 2459	Series Code	Drawing No. 201	Revision C		
Scale 1:10	Size A1	Drawn WSS	Date APR 20	Checked LM	Passed CB