



Proposed Material Palette

- 01 - PPC Aluminium Bi-fold doorset
02 - Brick banding detail to match existing
03 - uPVC double glazed unit to match existing
04 - External grade through coloured render to match existing
05 - Proprietary roof lights
06 - Hipped roof element to match existing

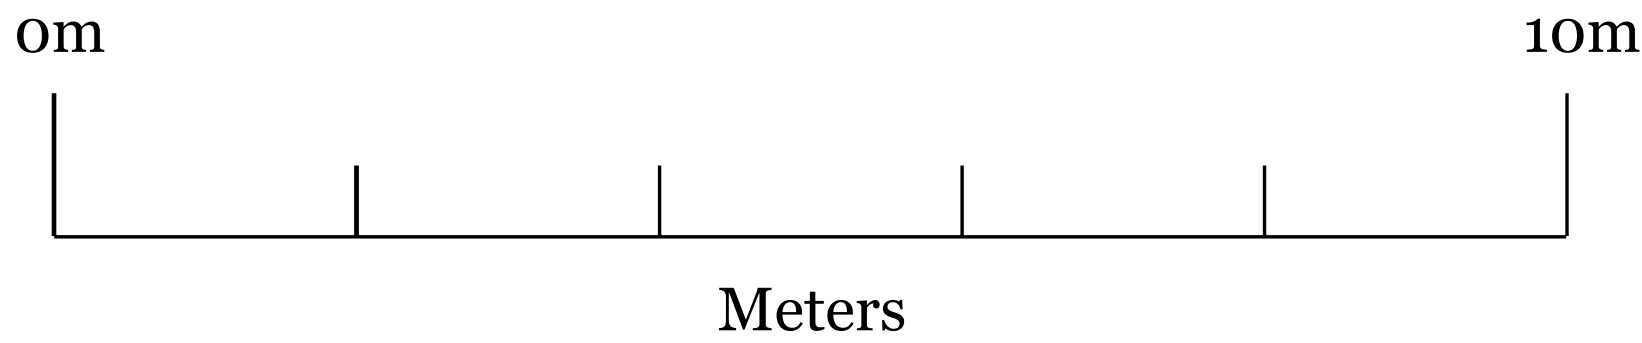

A :: PROJECT KEYPLAN
00 scale: NTS

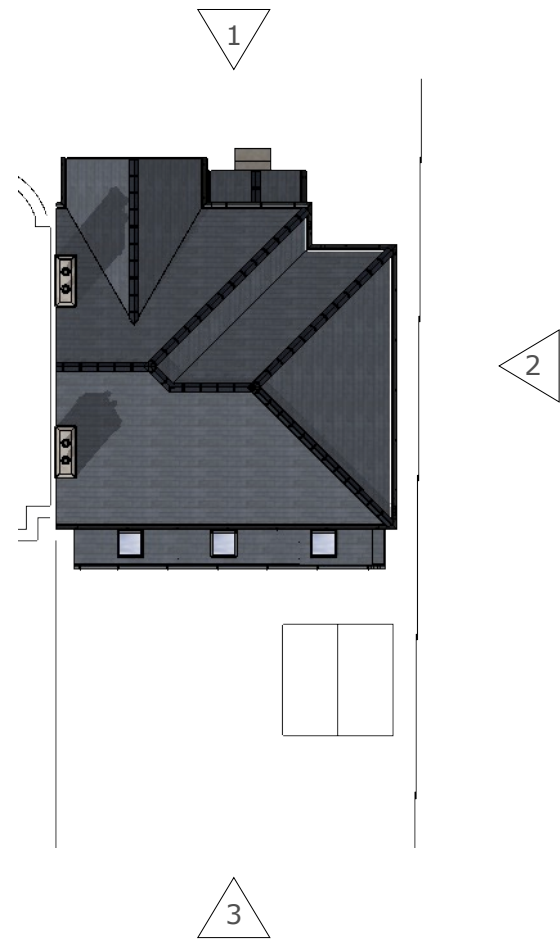

A :: PROPOSED FRONT ELEVATION
1 scale: 1"=50'



A :: PROPOSED SIDE ELEVATION
2 scale: 1"=50'



A :: PROPOSED SIDE ELEVATION
4 scale: 1"=50'



A :: PROPOSED REAR ELEVATION
3 scale: 1"=50'

Copyright: All rights reserved. This drawing must not be reproduced without permission from Hunter Haus. Do not scale off this drawing. All dimensions are to be checked on site. Any discrepancies to be reported to Hunter Haus.

REVISIONS		Revised to suit client comments
MM/DD/YY	Mar '20	...
1	...	...
2	...	...
3	...	...
4	...	...
5	...	...

Design Studio
15 Plover Close
West Lanes
PR9 8RU

P: 01704 232068
E: design@hunterhaus.co.uk
W: www.hunterhaus.co.uk
F: @hunterhaus

MR & MRS GIBSON

HUNTER HAUS
Planning & Design

PROPOSED ELEVATIONS

37 Royle Green Road