


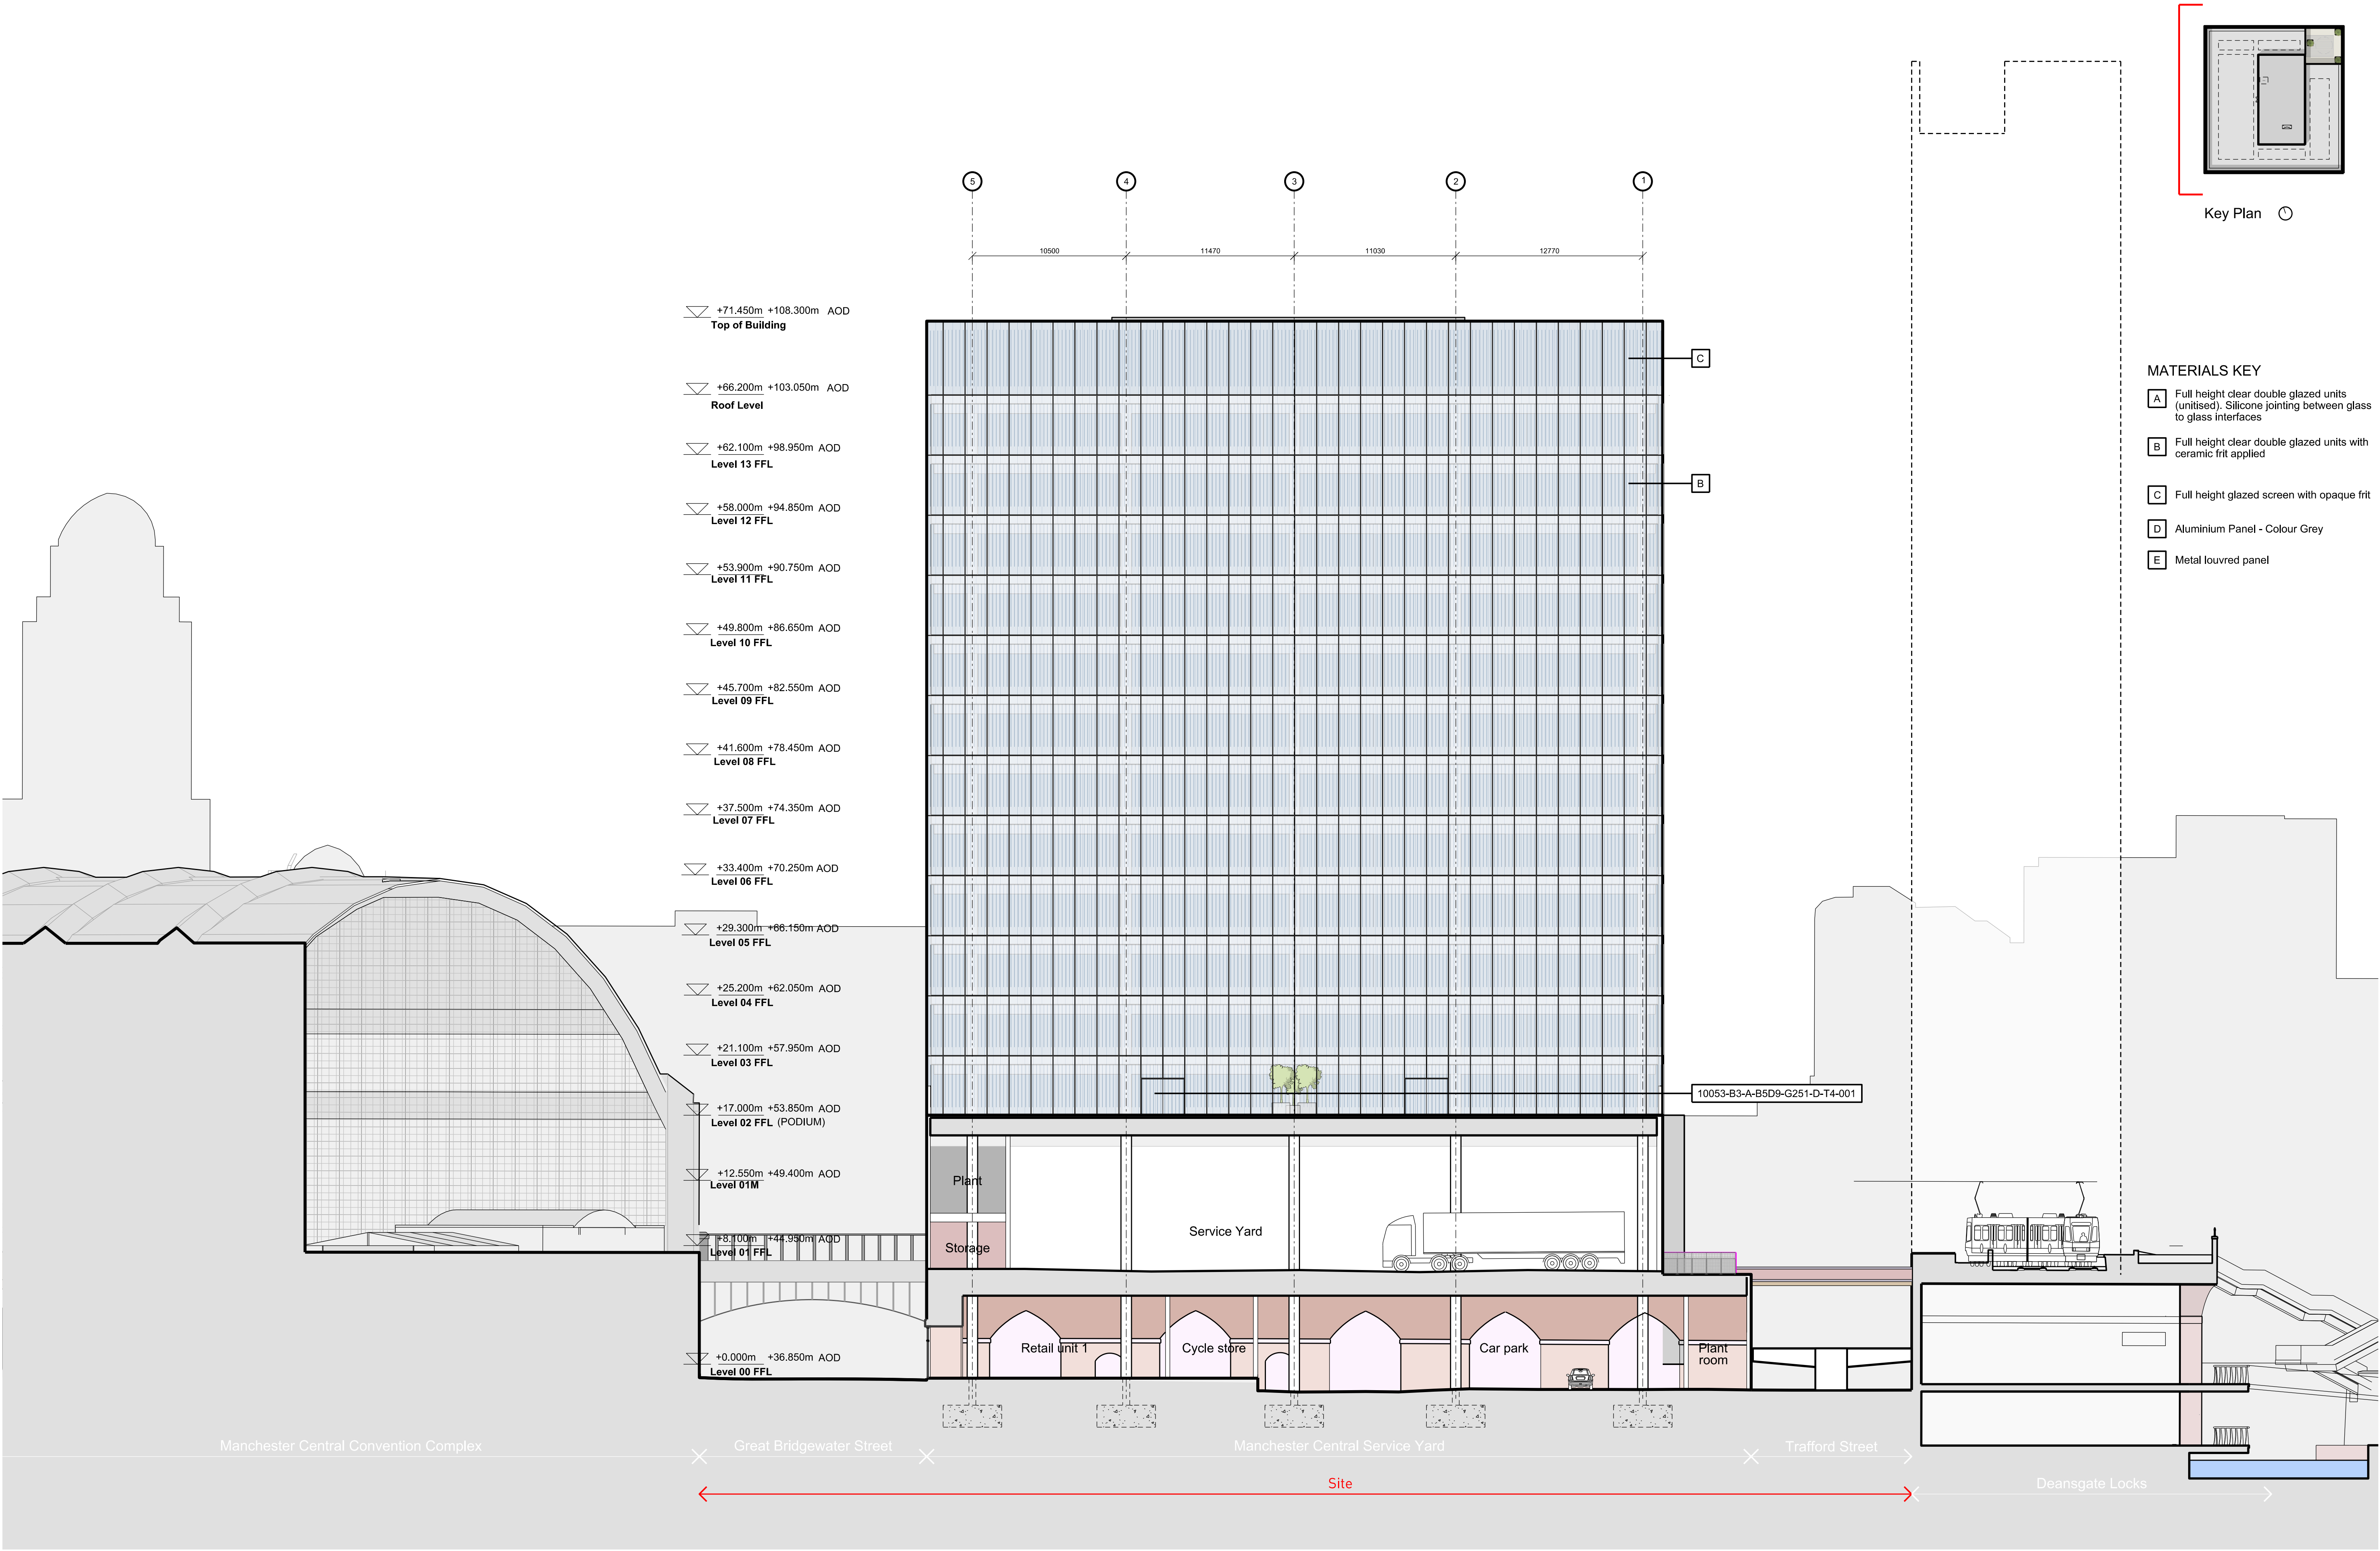

- MATERIALS KEY**
- A** Full height clear double glazed units (unitised). Silicone jointing between glass to glass interfaces
 - B** Full height clear double glazed units with ceramic frit applied
 - C** Full height glazed screen with opaque frit
 - D** Aluminium Panel - Colour Grey
 - E** Metal louvred panel

This drawing is copyright Do not scale off dimensions. All dimensions to be checked on site by contractor. Contractor to report any dimensional discrepancies, errors or omissions prior to commencing on site.	Rev	Date	Description	Rev	Date	Description	Rev	Date	Description	North 	Project Title Former Bauer Millet Site	Status Planning		
	00	17-03-2017	Planning Issue									Scale 1:400 @ A3	1:200 @ A1	Date March 2017
	01	30-04-2020	Minor Material Amendment Application									Job No 10053	Drawing No 10053-B3-A-B5D9-G200-E-W-001	Revision 01
	Drawing Title Building 3 - West Elevation													

simpsonhaugh

MANCHESTER
Riverside, 4 Commercial St
Manchester M16 4RD
+44 (0)161 835 2342
www.simpsonhaugh.com

LONDON
241 Ropemaker Place
London EC2R 9BB
+44 (0)20 7549 4000
mail@simpsonhaugh.com