




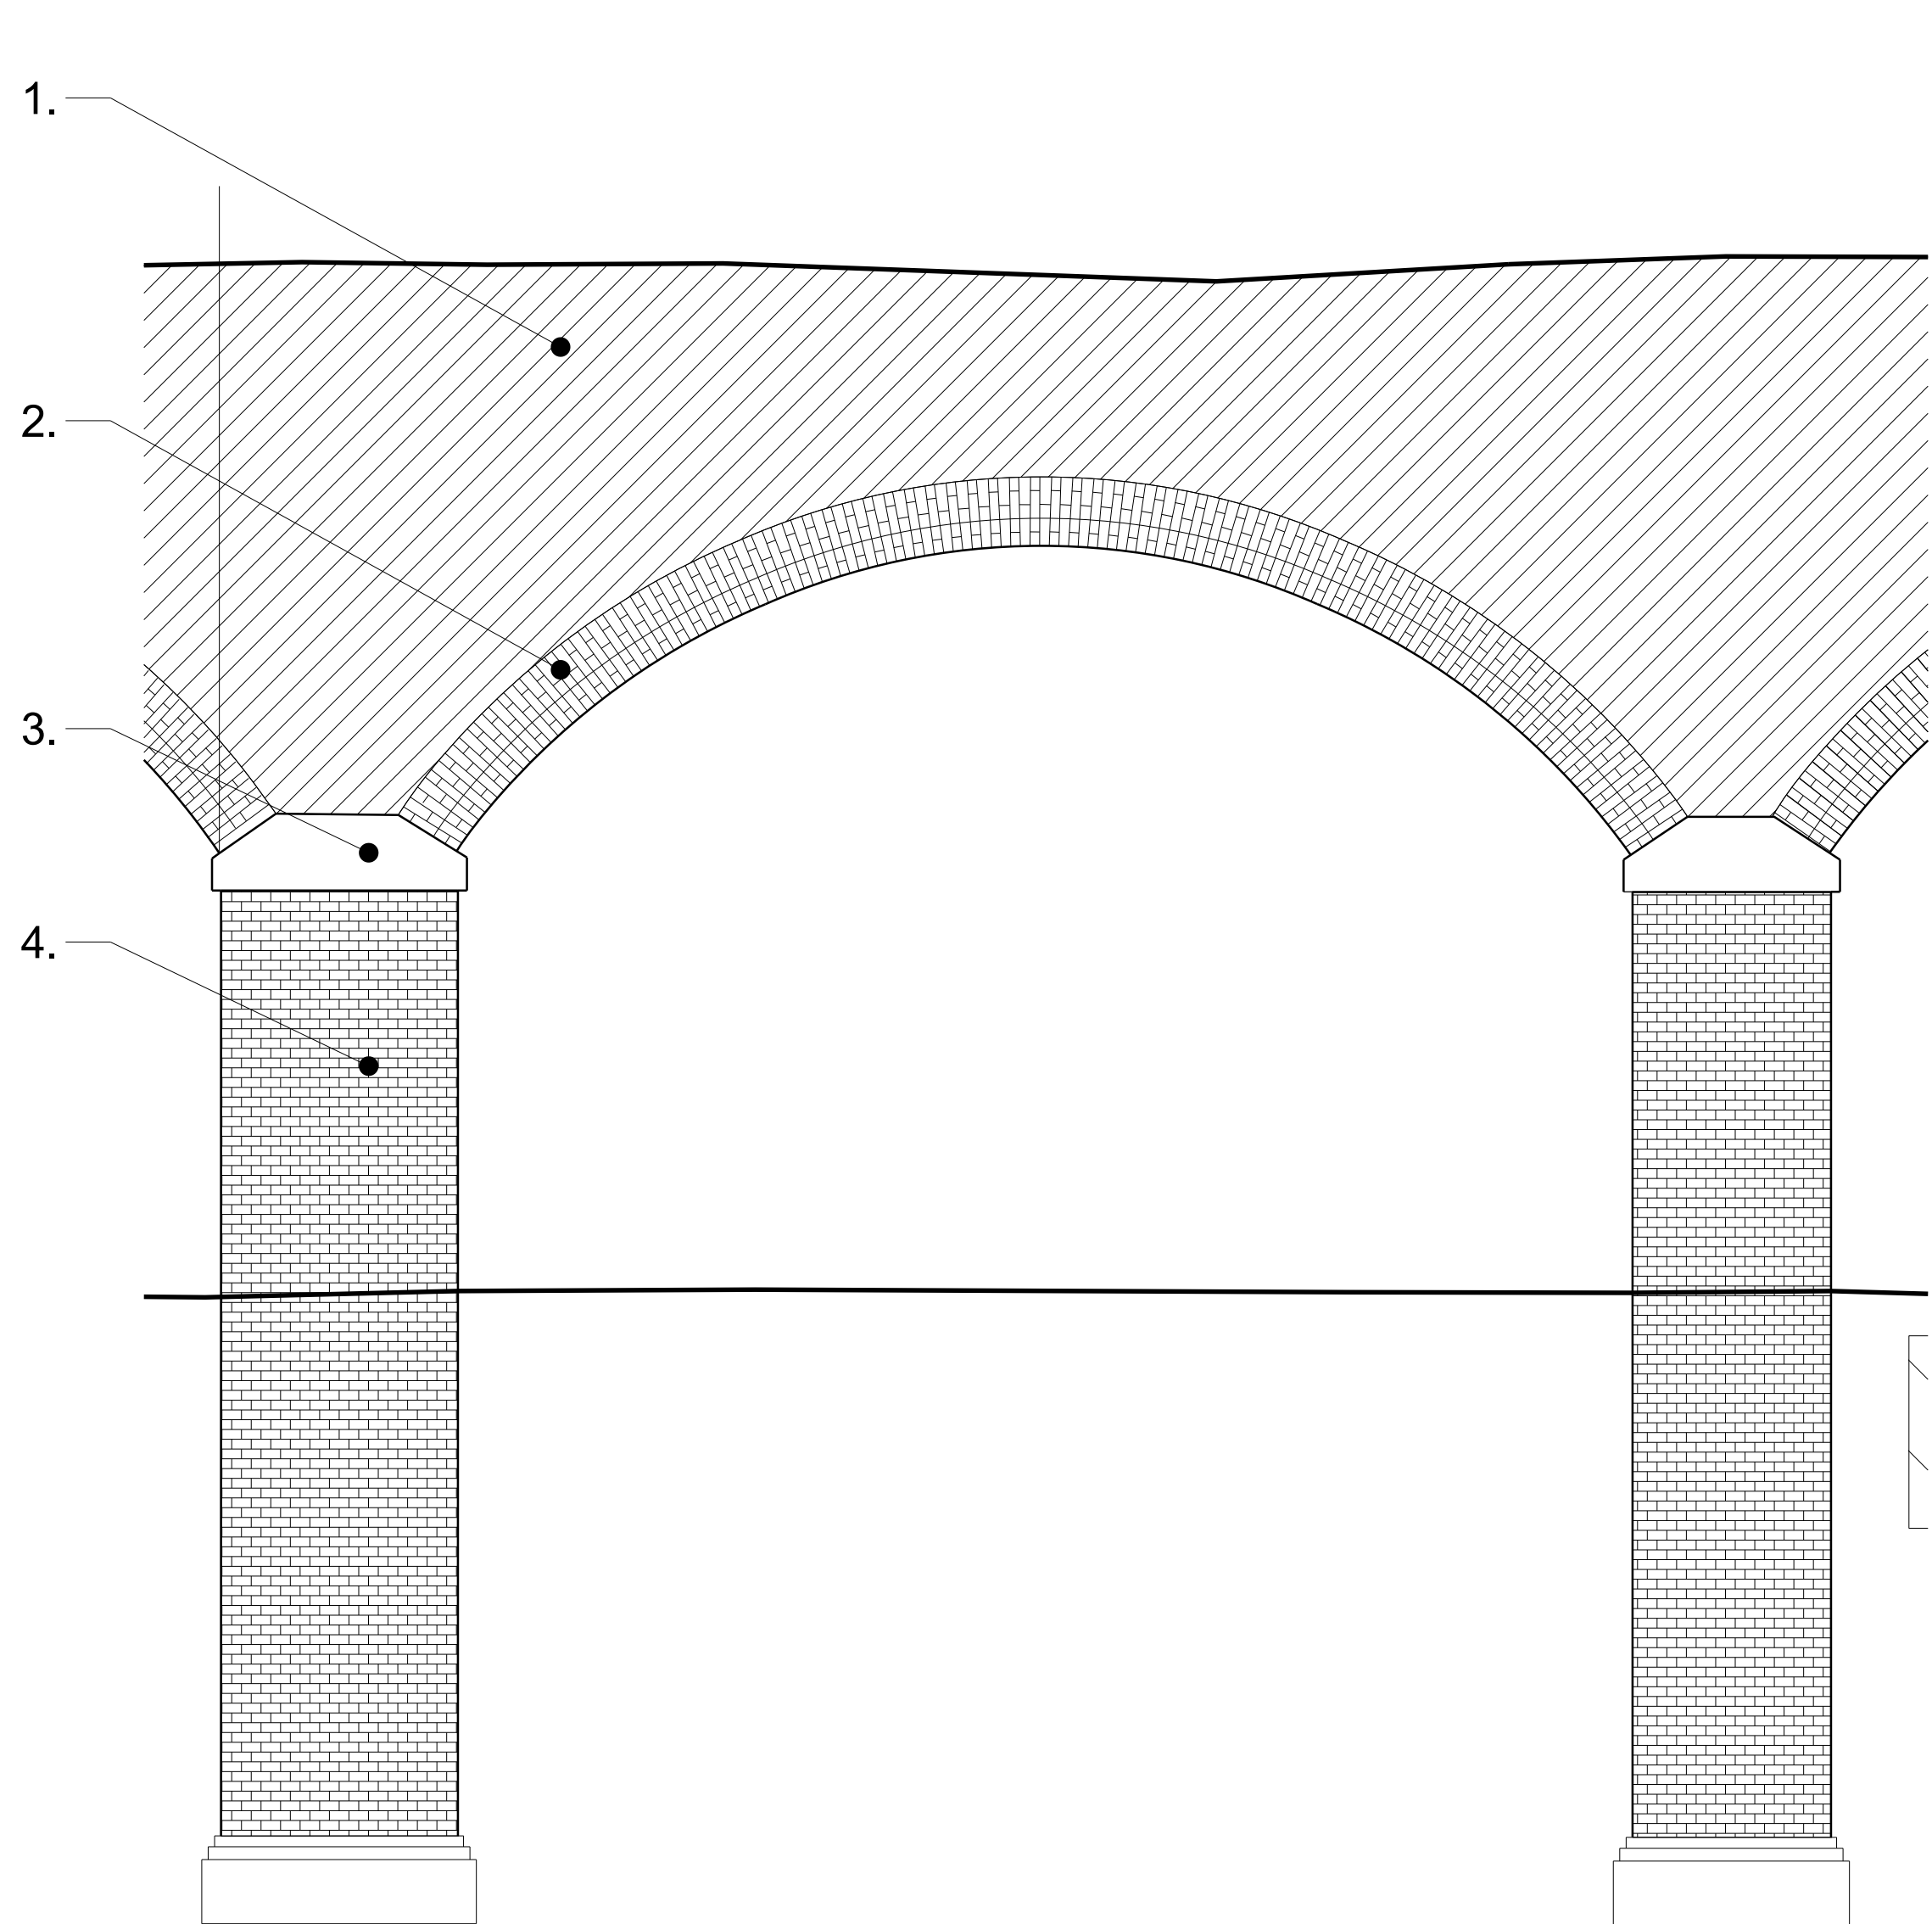

Existing Arches | 1:50

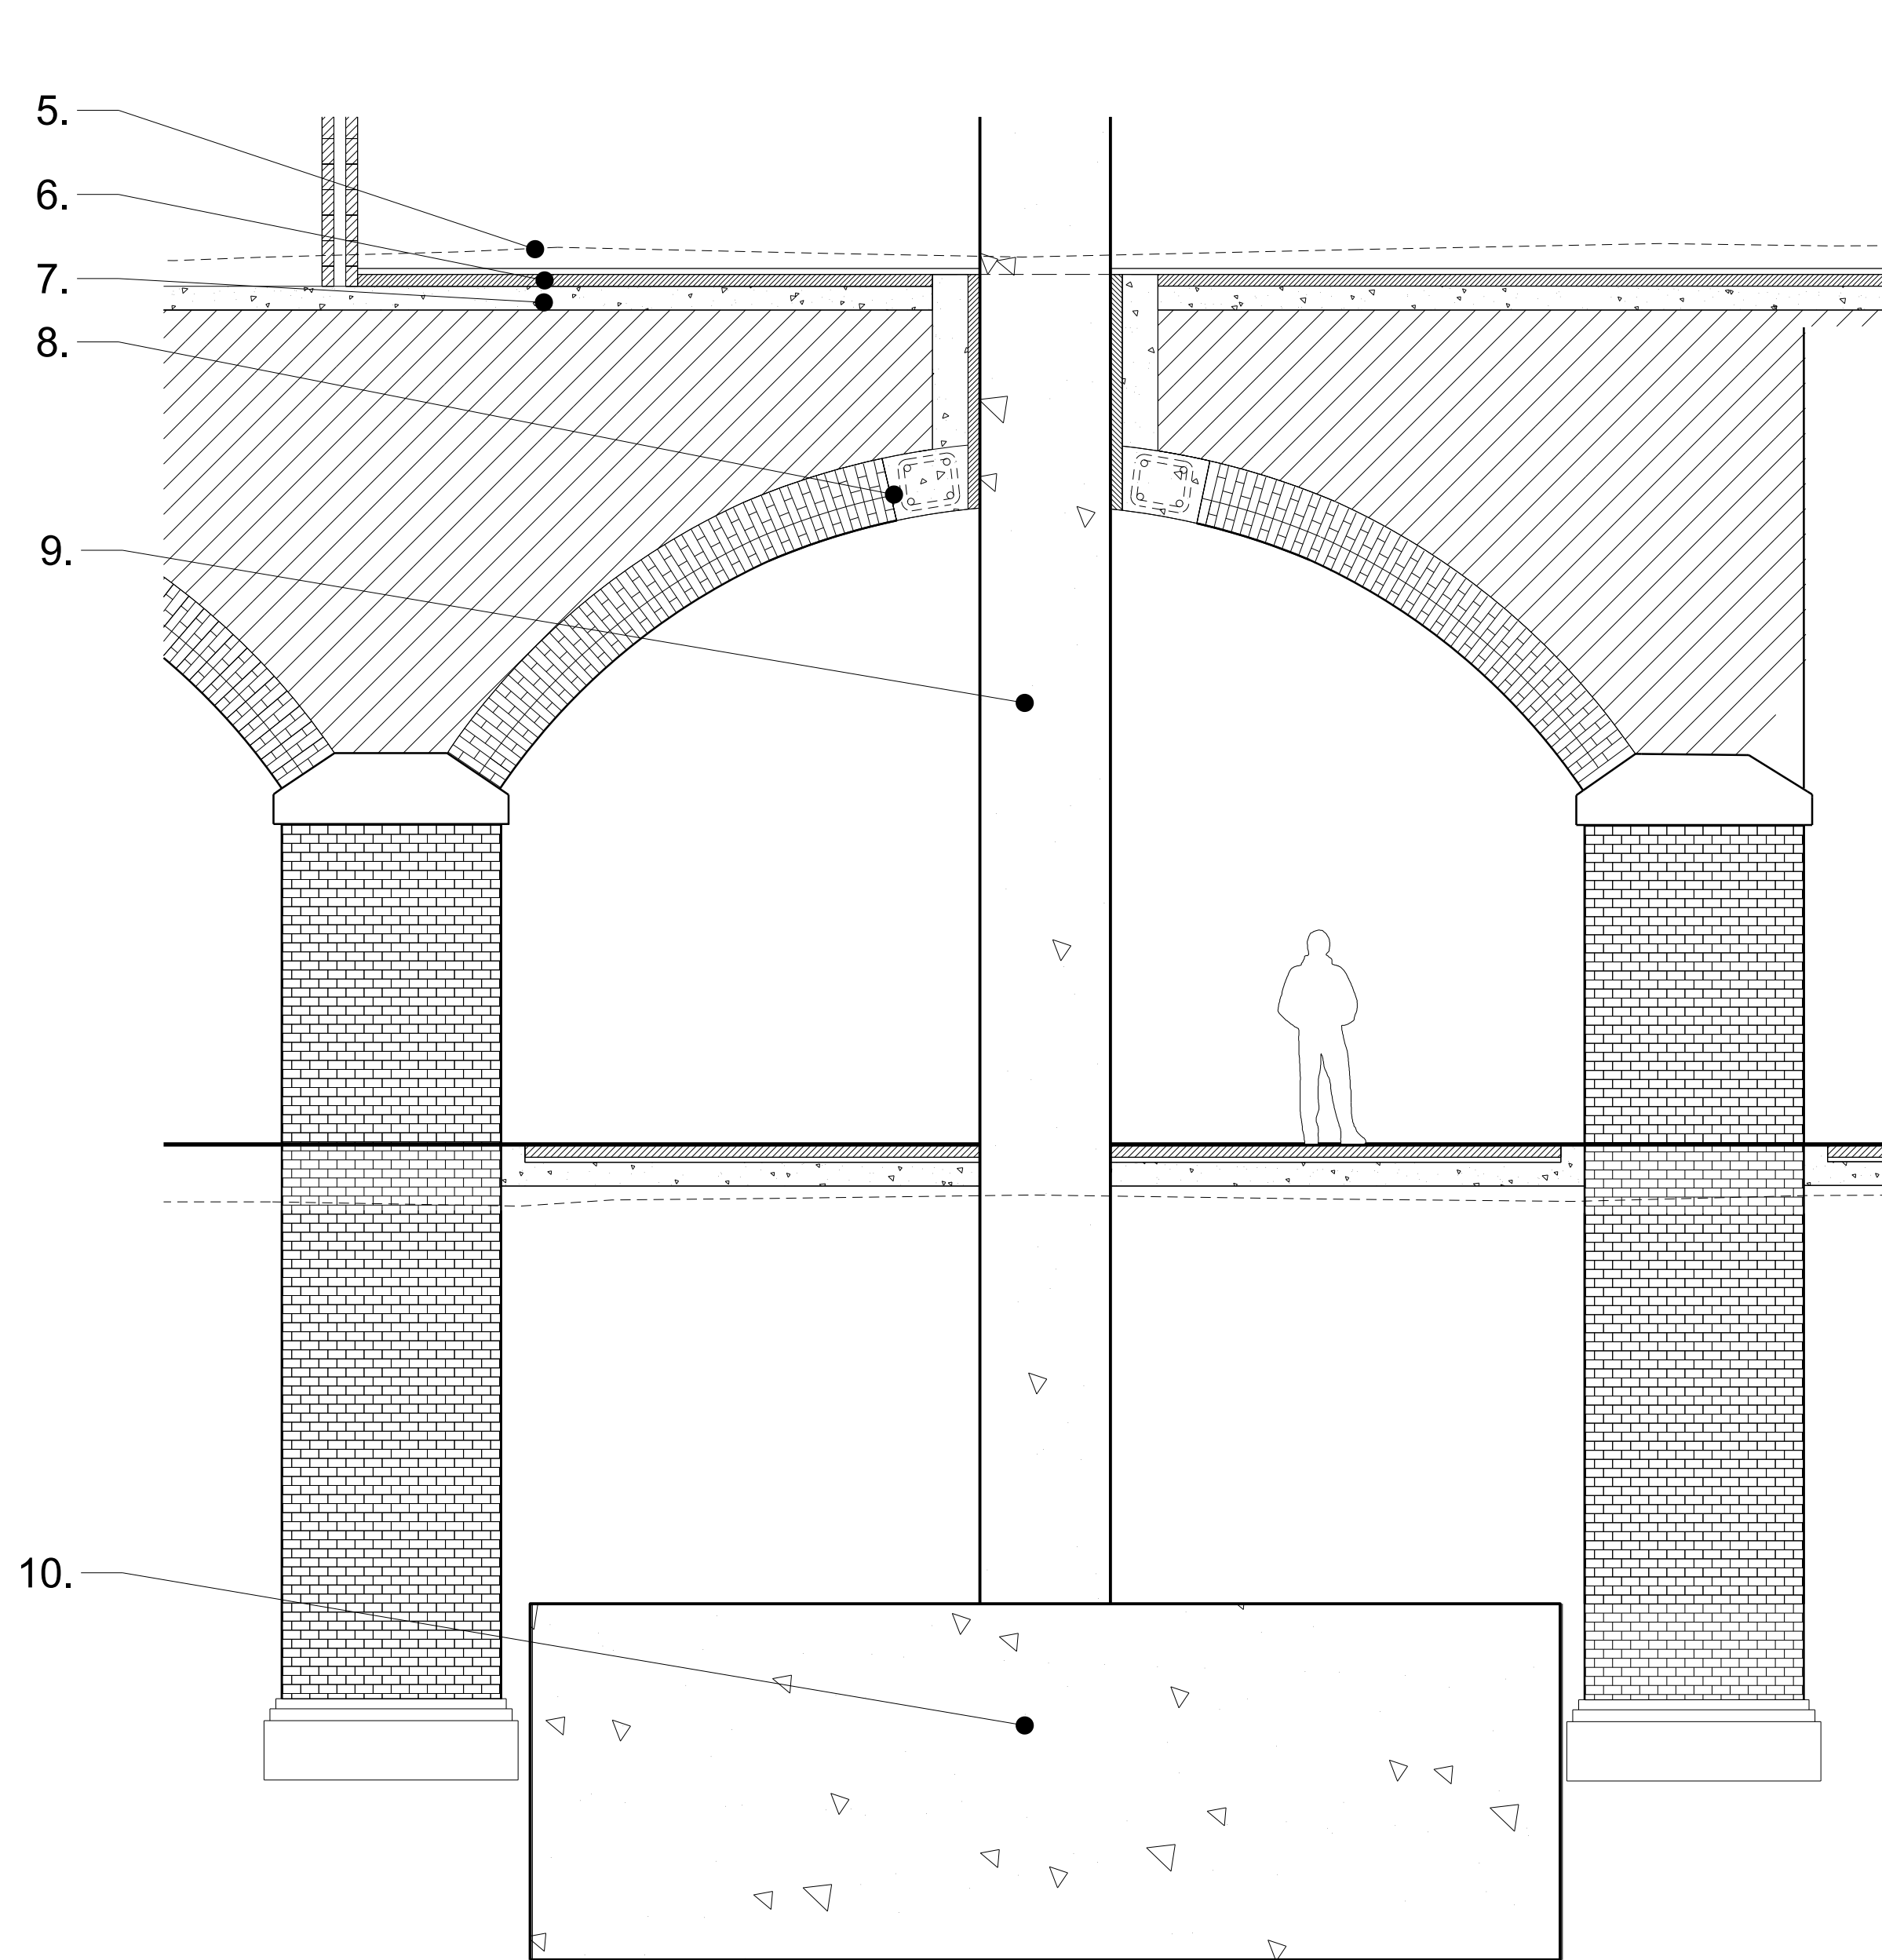


Proposed Interface | 1:50

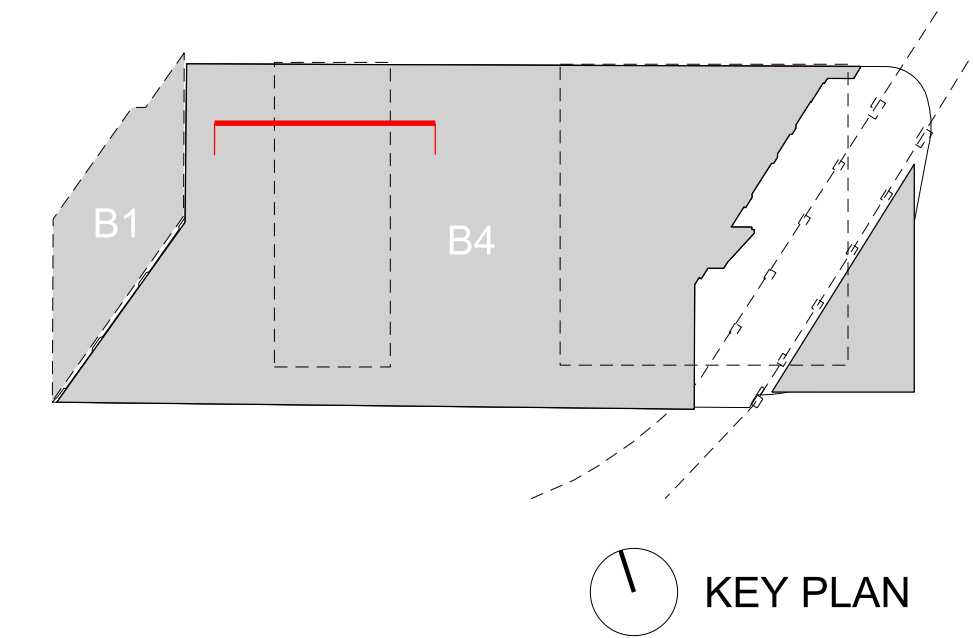


KEY PLAN

Key

- 1. Masonry Infill
- 2. Arch Ring
- 3. Skewback
- 4. Brick Pier
- 5. Existing Ground Line
- 6. Screed Finish
- 7. Concrete
- 8. Reinforced concrete ring beam
- 9. Concrete Column to Structural Engineers Specifications
- 10. Concrete Slab to Structural Engineers Specifications

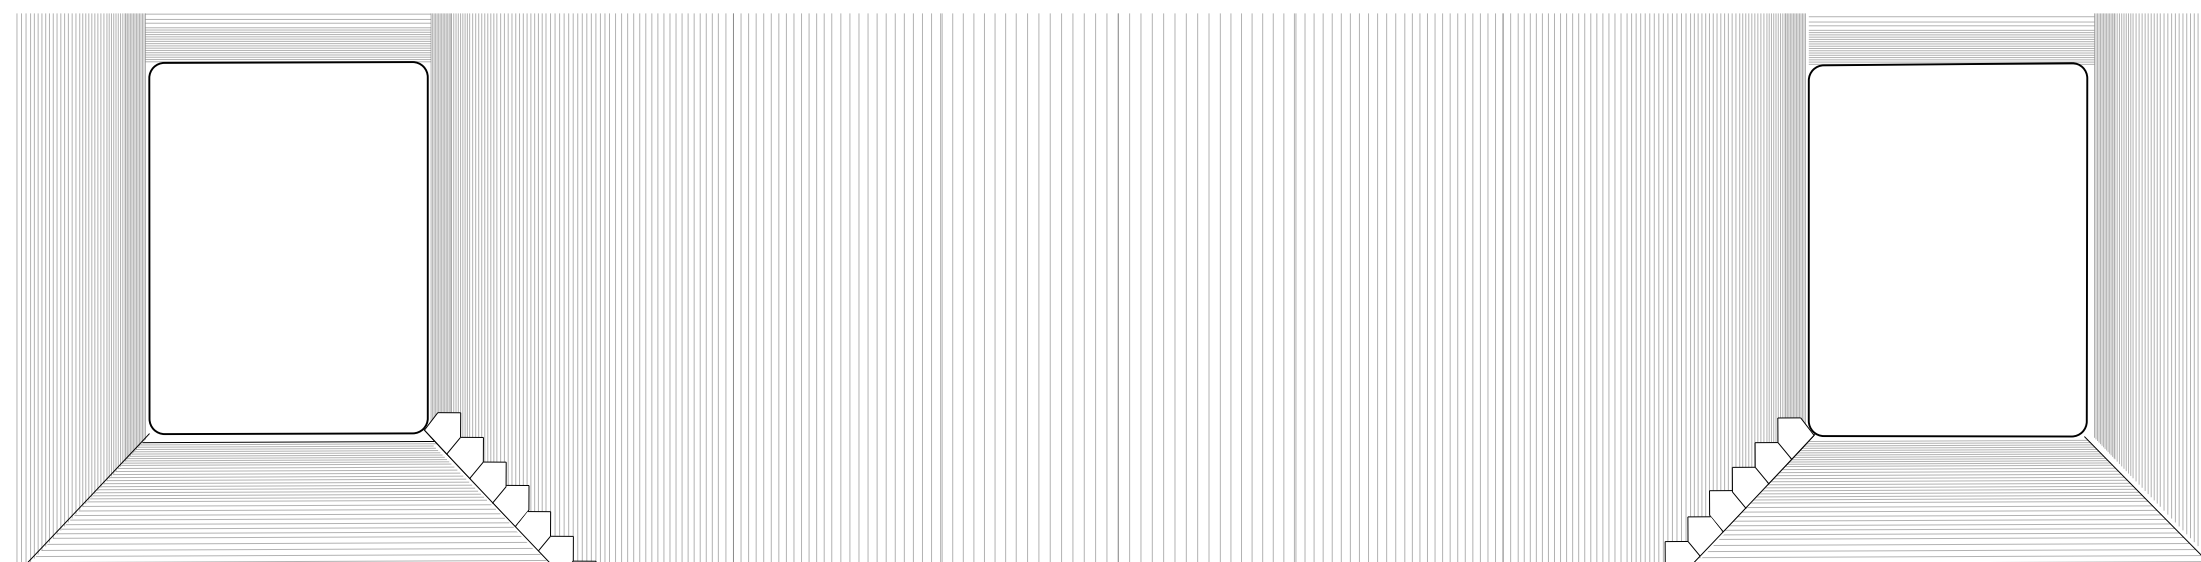

Existing Reflected Ceiling Plan | 1:50

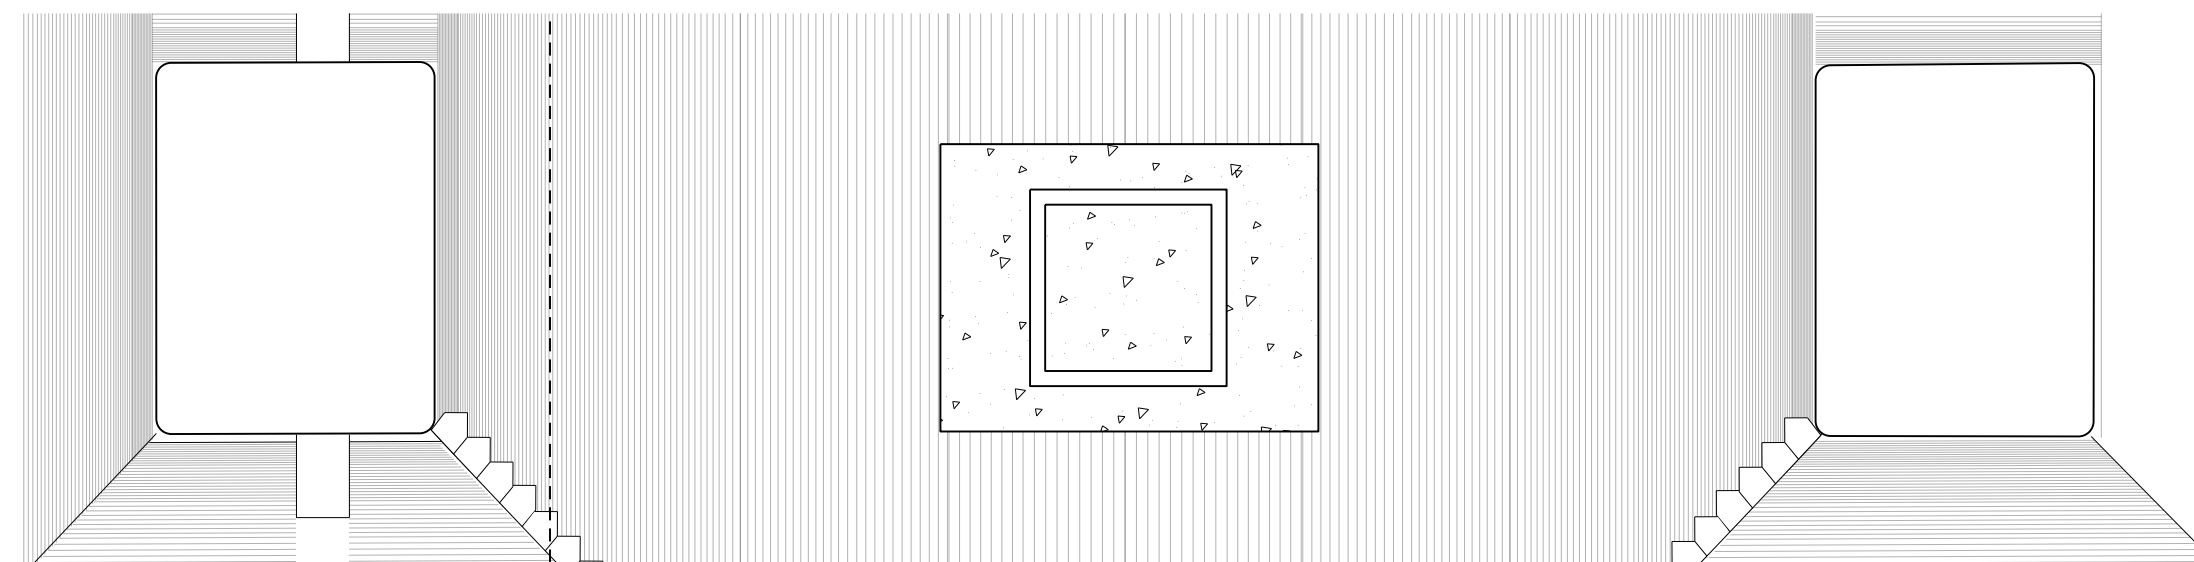

Proposed Reflected Ceiling Plan | 1:50

This drawing is copyright Do not scale off dimensions. All dimensions to be checked on site by contractor. Contractor to report any dimensional discrepancies, errors or omissions prior to commencing on site.	Rev	Date	Description	Rev	Date	Description	Rev	Date	Description	North	Project Title Former Bauer Millet Site		Status Planning		Scale 1:50 @ A1 Date March 2017		Revision 01		MANCHESTER Riverside, 4 Commercial St Manchester M16 4RD +44 (0)161 835 2342 www.simpsonhaugh.com LONDON 2-8 Roberts Place London EC1R 7BS +44 (0)20 7549 4000 mail@simpsonhaugh.com
	00	17-03-2017	Planning Issue																
	01	30-04-2020	Minor Material Amendment Application																
Drawing Title Building 4 - Indicative residential and arch structure interface											Job No 10053	Drawing No 10053-B4-A-B5D9-G200-S-KK-001							