



NOTES:
All dimensions must be checked on site and not scaled from this drawing.

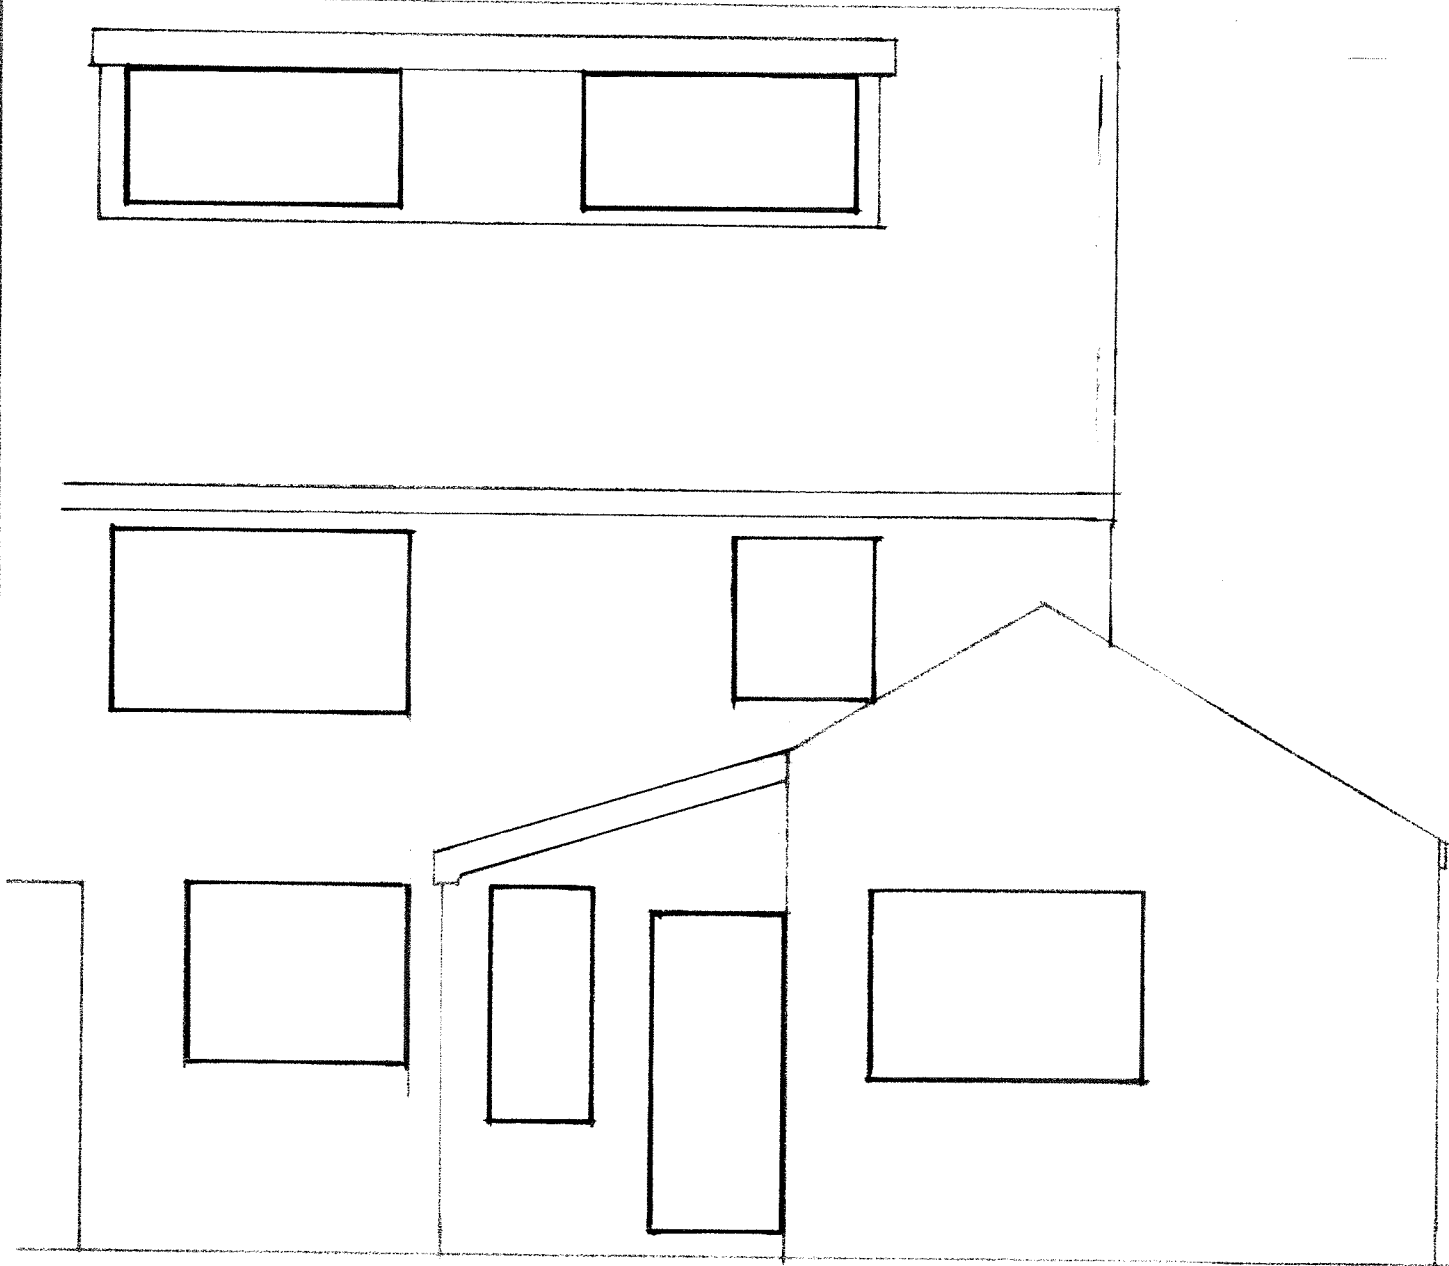


Existing Rear Elevation

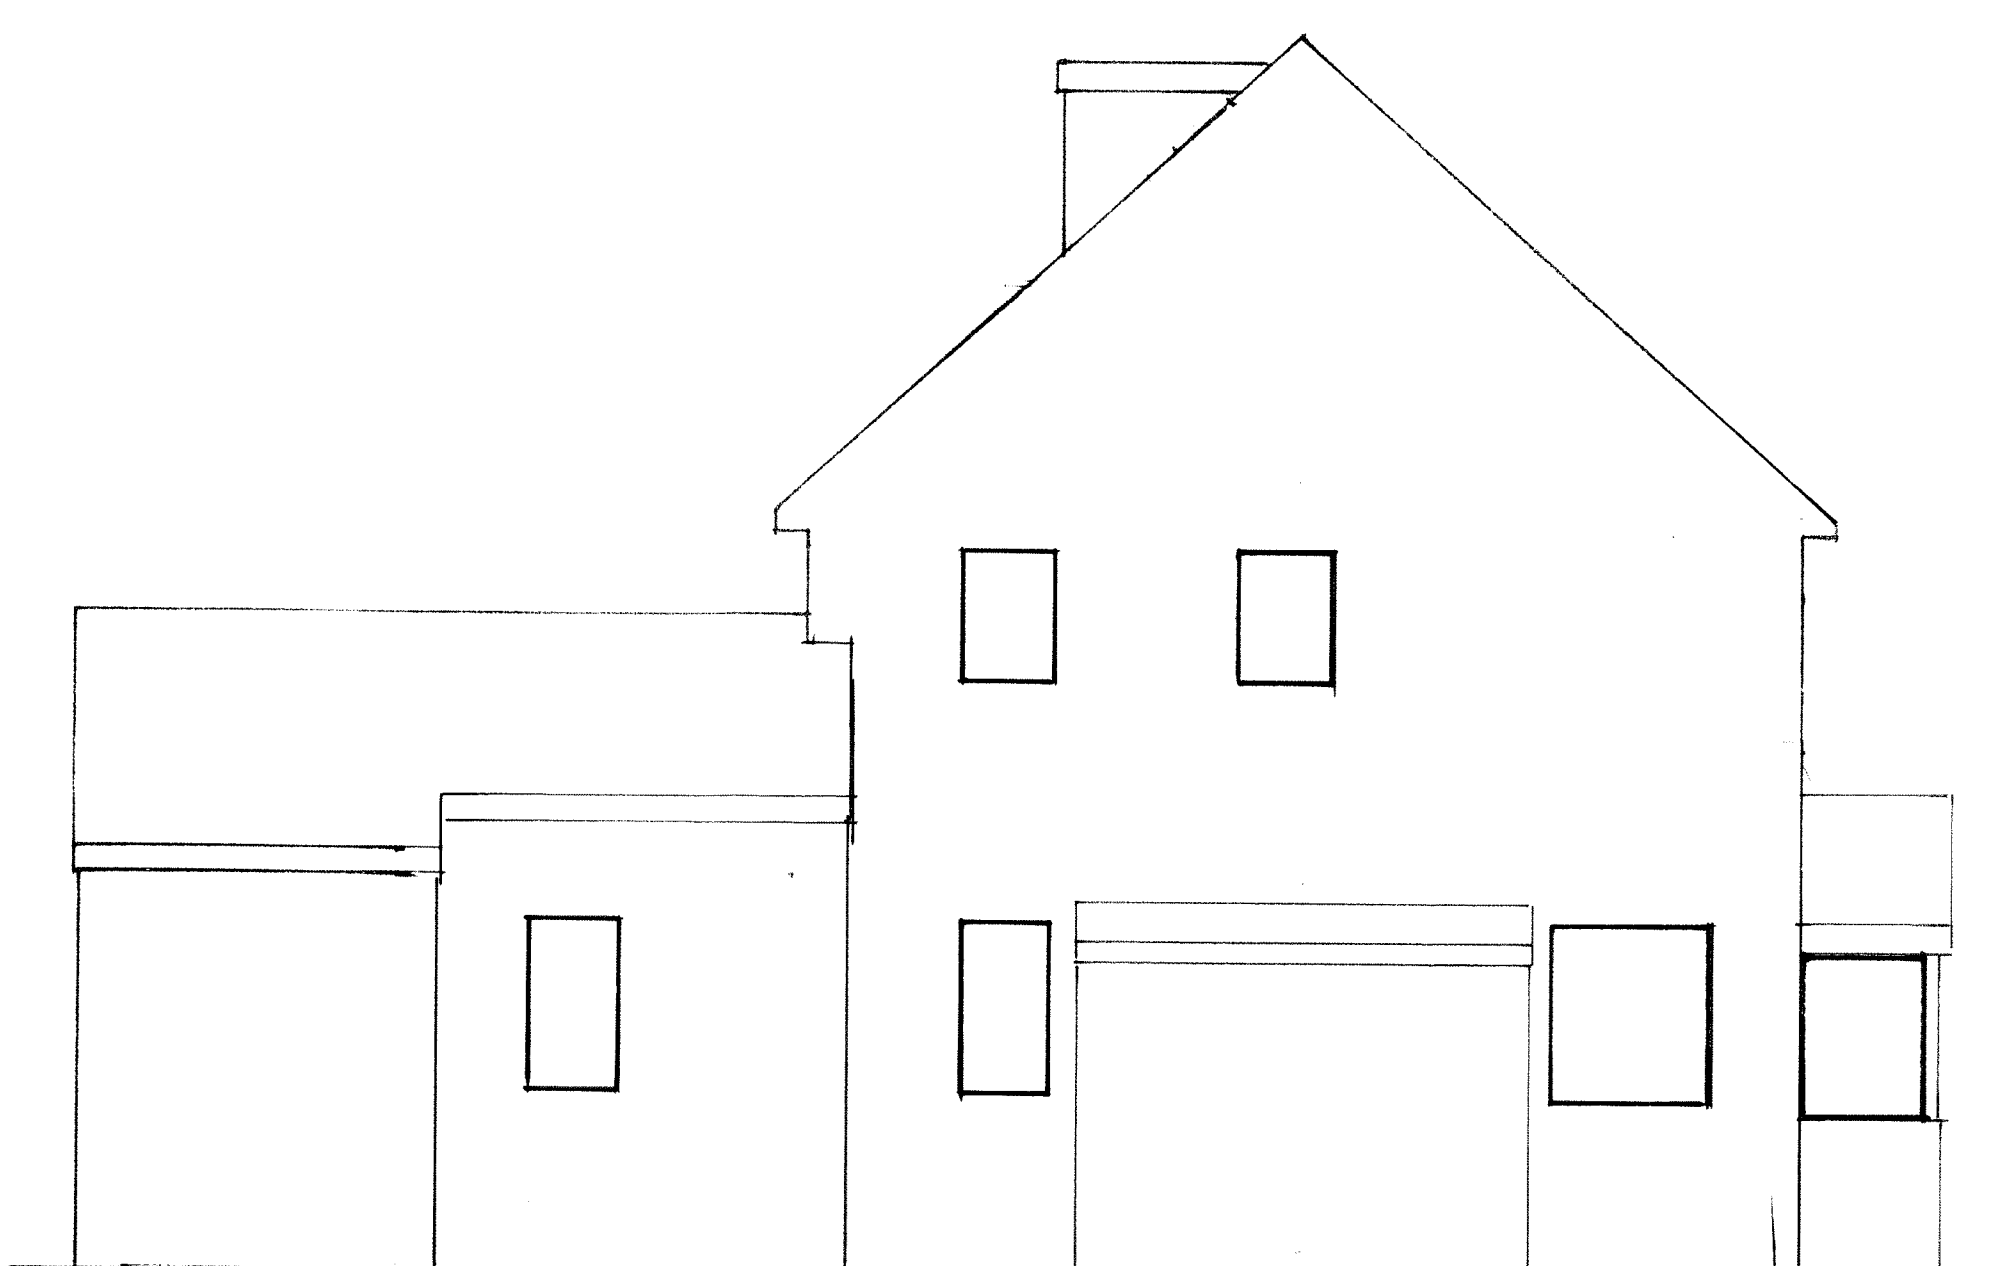


Existing Side Elevation




Existing Front Elevation

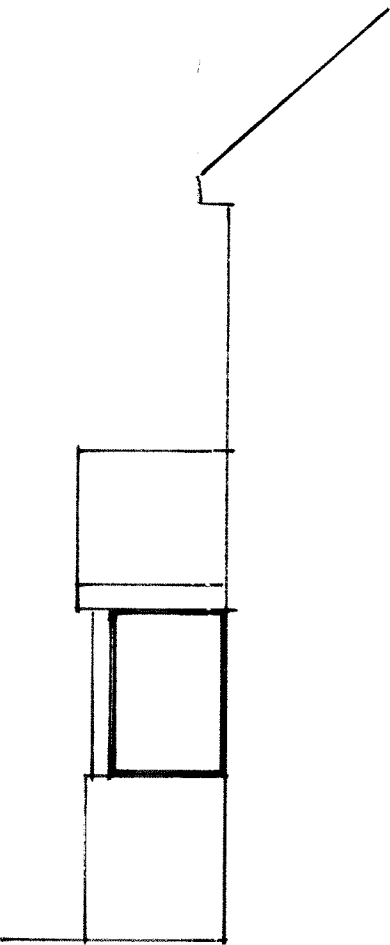


Exist Porch Side Elevation

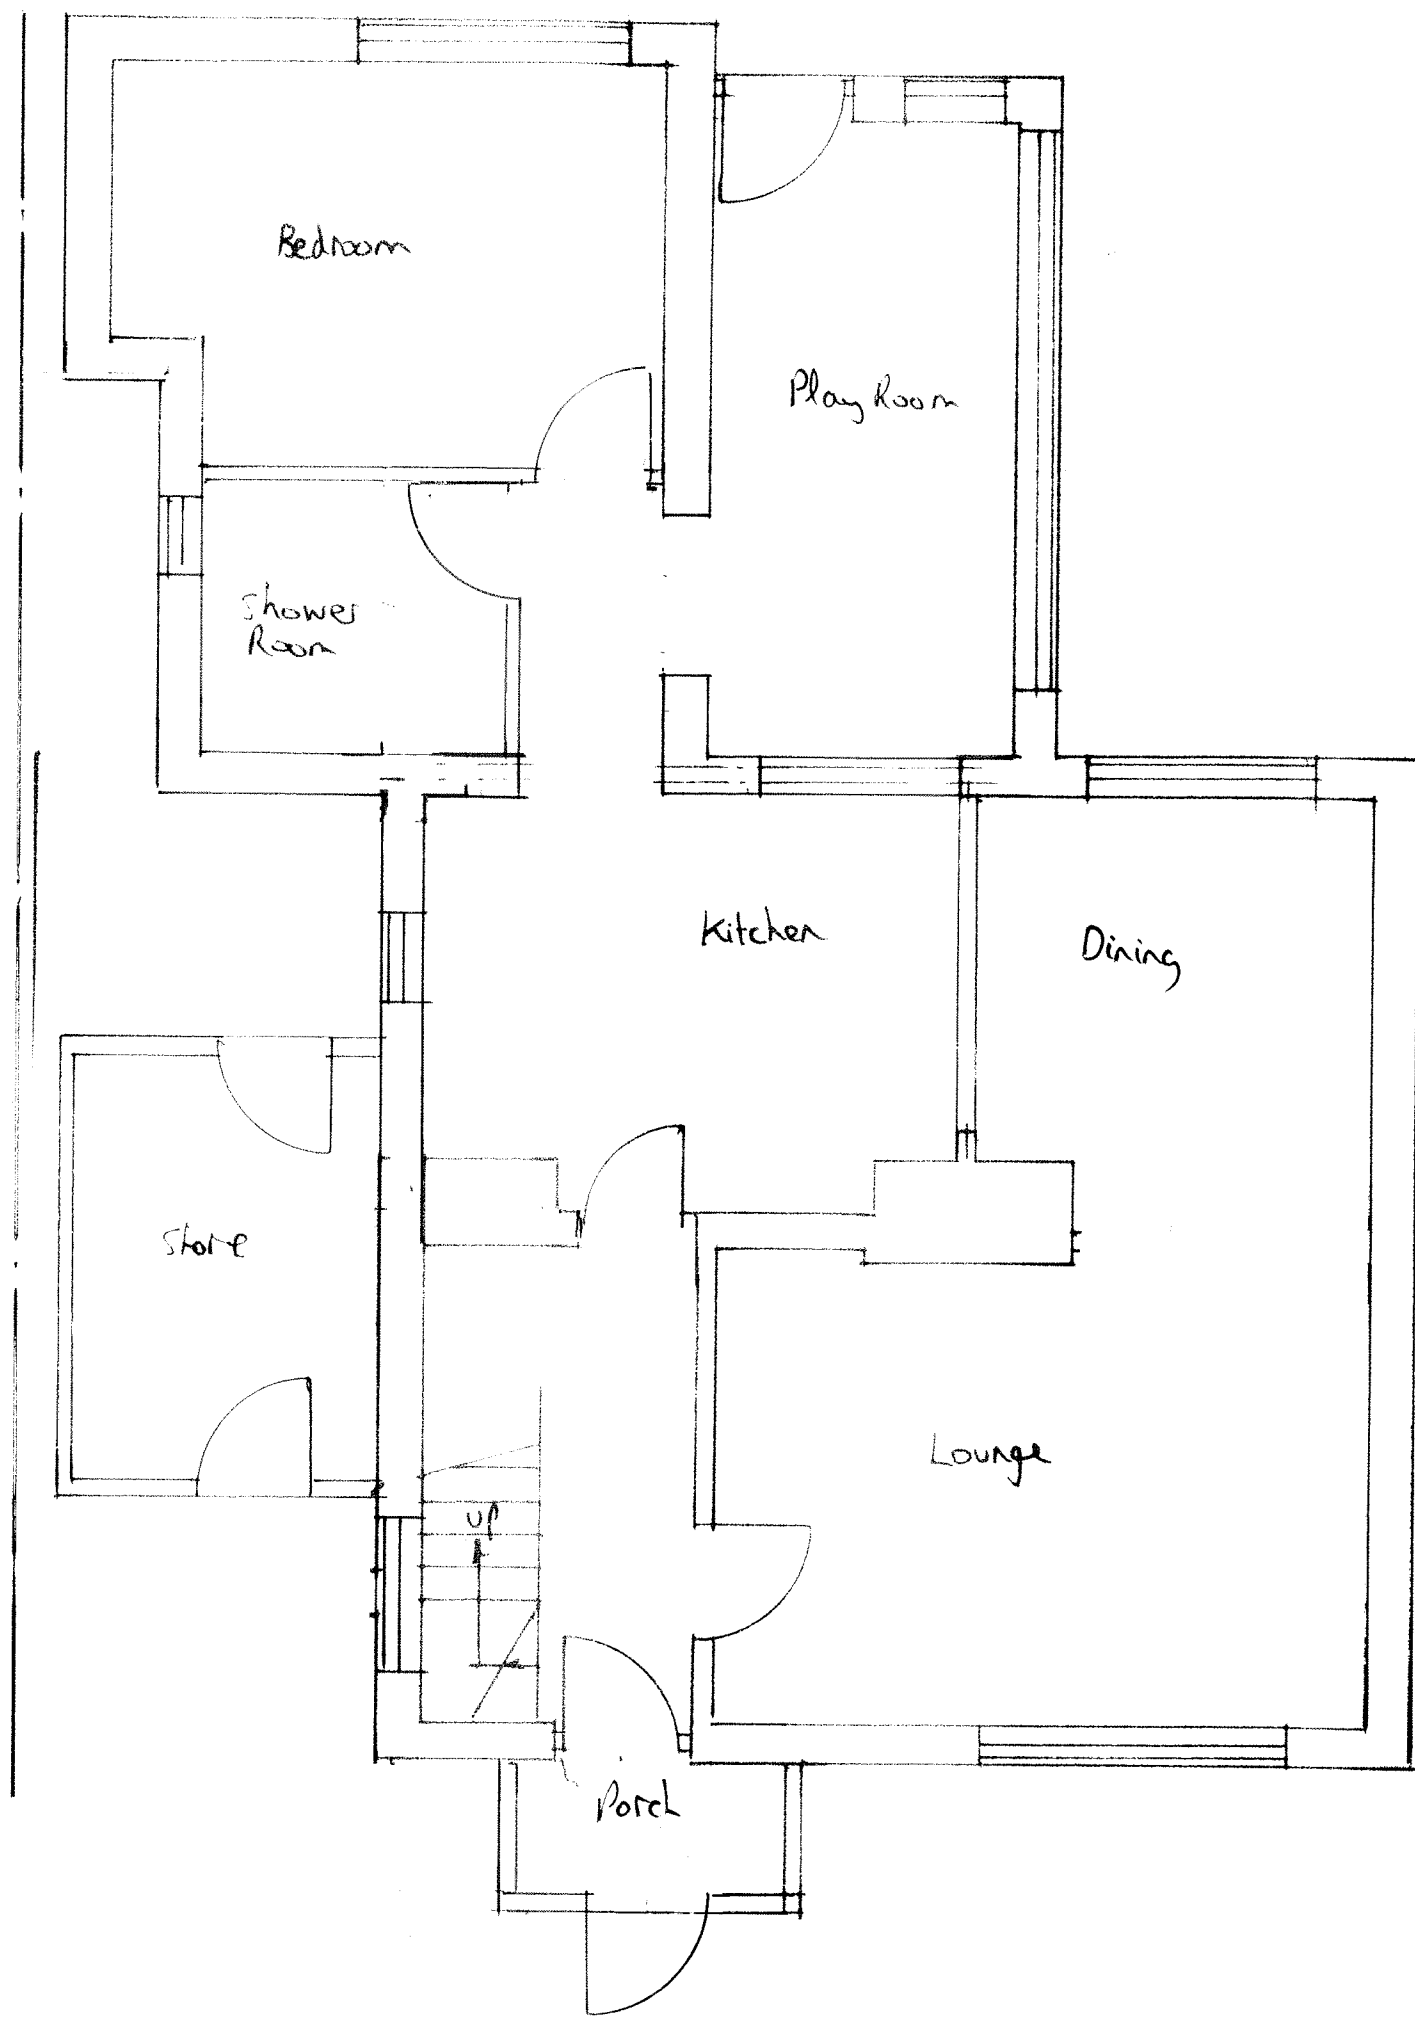

Existing Ground Floor Plan

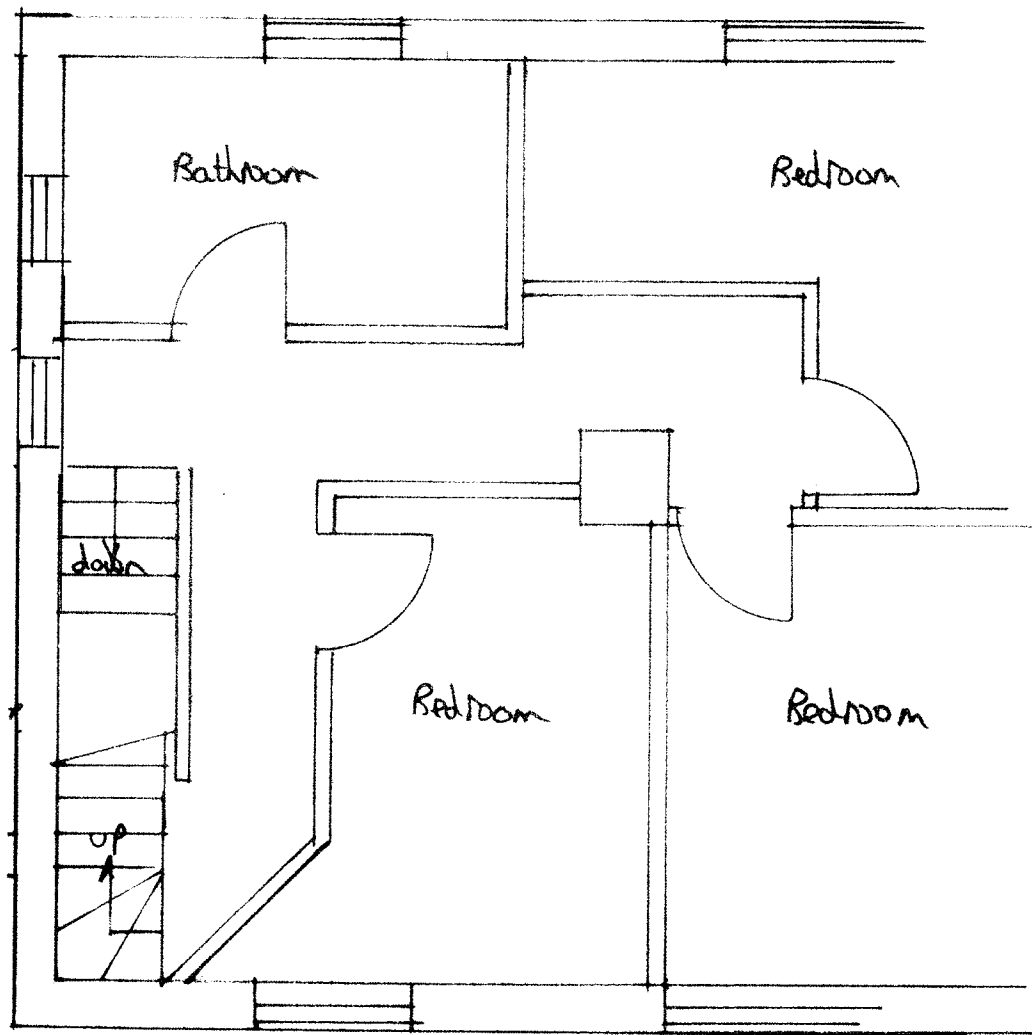

Existing First Floor Plan

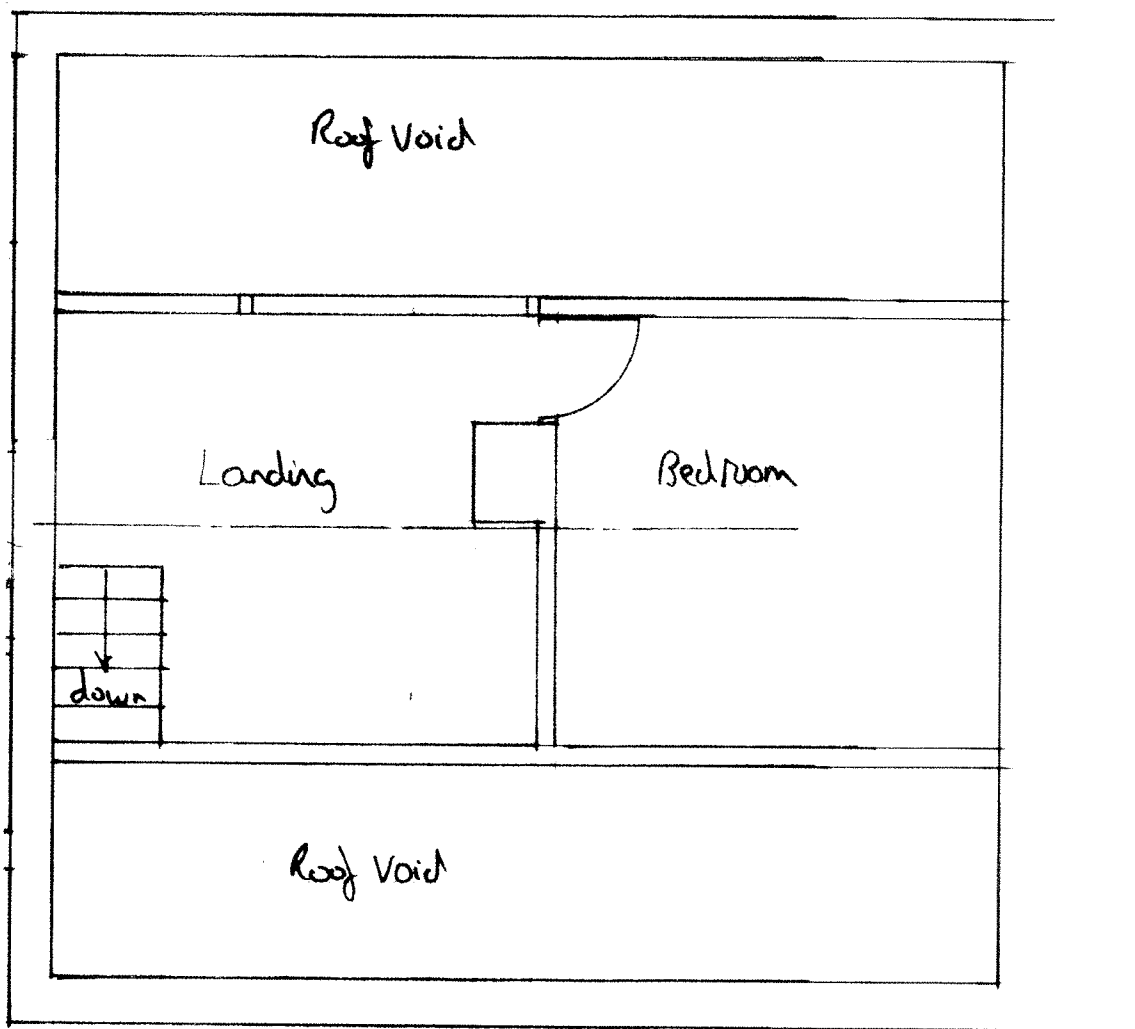

Existing Loft Floor Plan

A	Date	Revisions

©copyright

Client
Mr. & Mrs. Betts

Job Title
Proposed Two Storey Side Extension,
Front Porch Extn and Internal
Alterations
3 Rudpark Rd
Wythenshawe

Drawing Title
Floor Plans and Elevations
(as Existing)

Scale
1:50

Date
February 2020

Drawn by
M. Barratt

M. & L. A. BARRATT Tel. No. 01675 572962

Dwg No.
20/0206/01

Rev.