


BLOCK 7 TYPICAL FLOOR PLAN.

BLOCK 8 TYPICAL FLOOR PLAN.

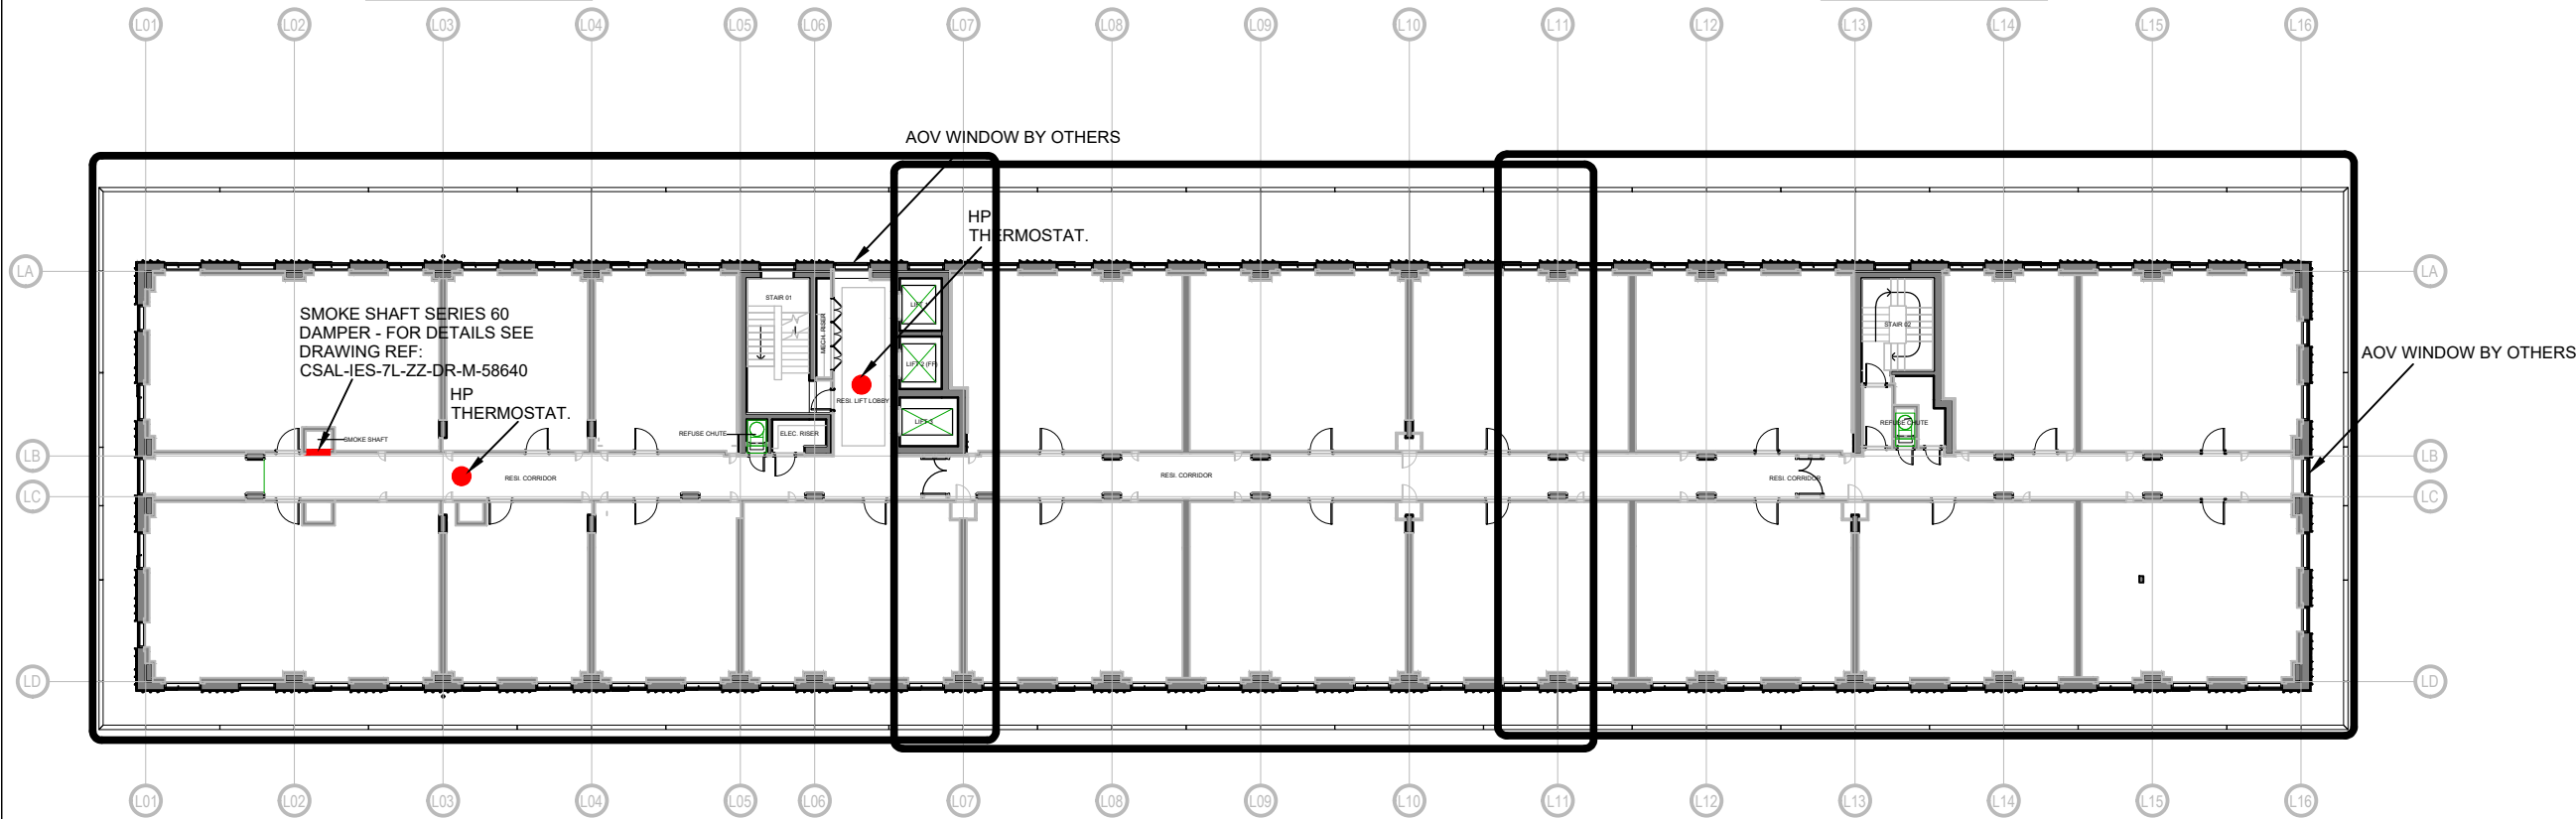

C1	REVISED AS PER R.G COMMENTS	DC	CE	01.04.20
CO	CONSTRUCTION	CE	CE	13/01/20
PO	FIRST ISSUE	KH	KH	03.09.19
Rev	Revision Description	DRN	CHK	Date
drawn by	drawn date	checked by	checked date	approved by
KH	03.09.19	KH	03.09.19	KH

Hunter Products Ltd
Bridge House, Station Yard,
Halifax Road, Liversedge,
West Yorkshire WF15 6PS
Tel: 01422 825940
HUNTER PRODUCTS LTD
Smoke & Natural Ventilation.



Imtech Engineering Services North
Calder House, St George's Park
Kirkham, Lancashire PR4 2DZ
T +44 (0)1772 471 111
www.imtech.co.uk

client approval	A	Approved	client approval, initials and date
	B	Approved with Comments	
	C	Not Approved	

client/main contractor	
consultant/structural	

project
Circle Square
Affinity Living
drawing title
Zone: ZL Level: ZZ
Service: Typical Smoke Ventilation Floor Plan Layout -
Block 7 & 8

drawing status	purpose of issue	scale @ paper size	project number	drawn by	date
For Approval	S3	NTS @ A1	P0700090	KH	03.09.19
drawing no.	revision	CSAL-IES-ZL-ZZ-DR-M-58627	C1		