


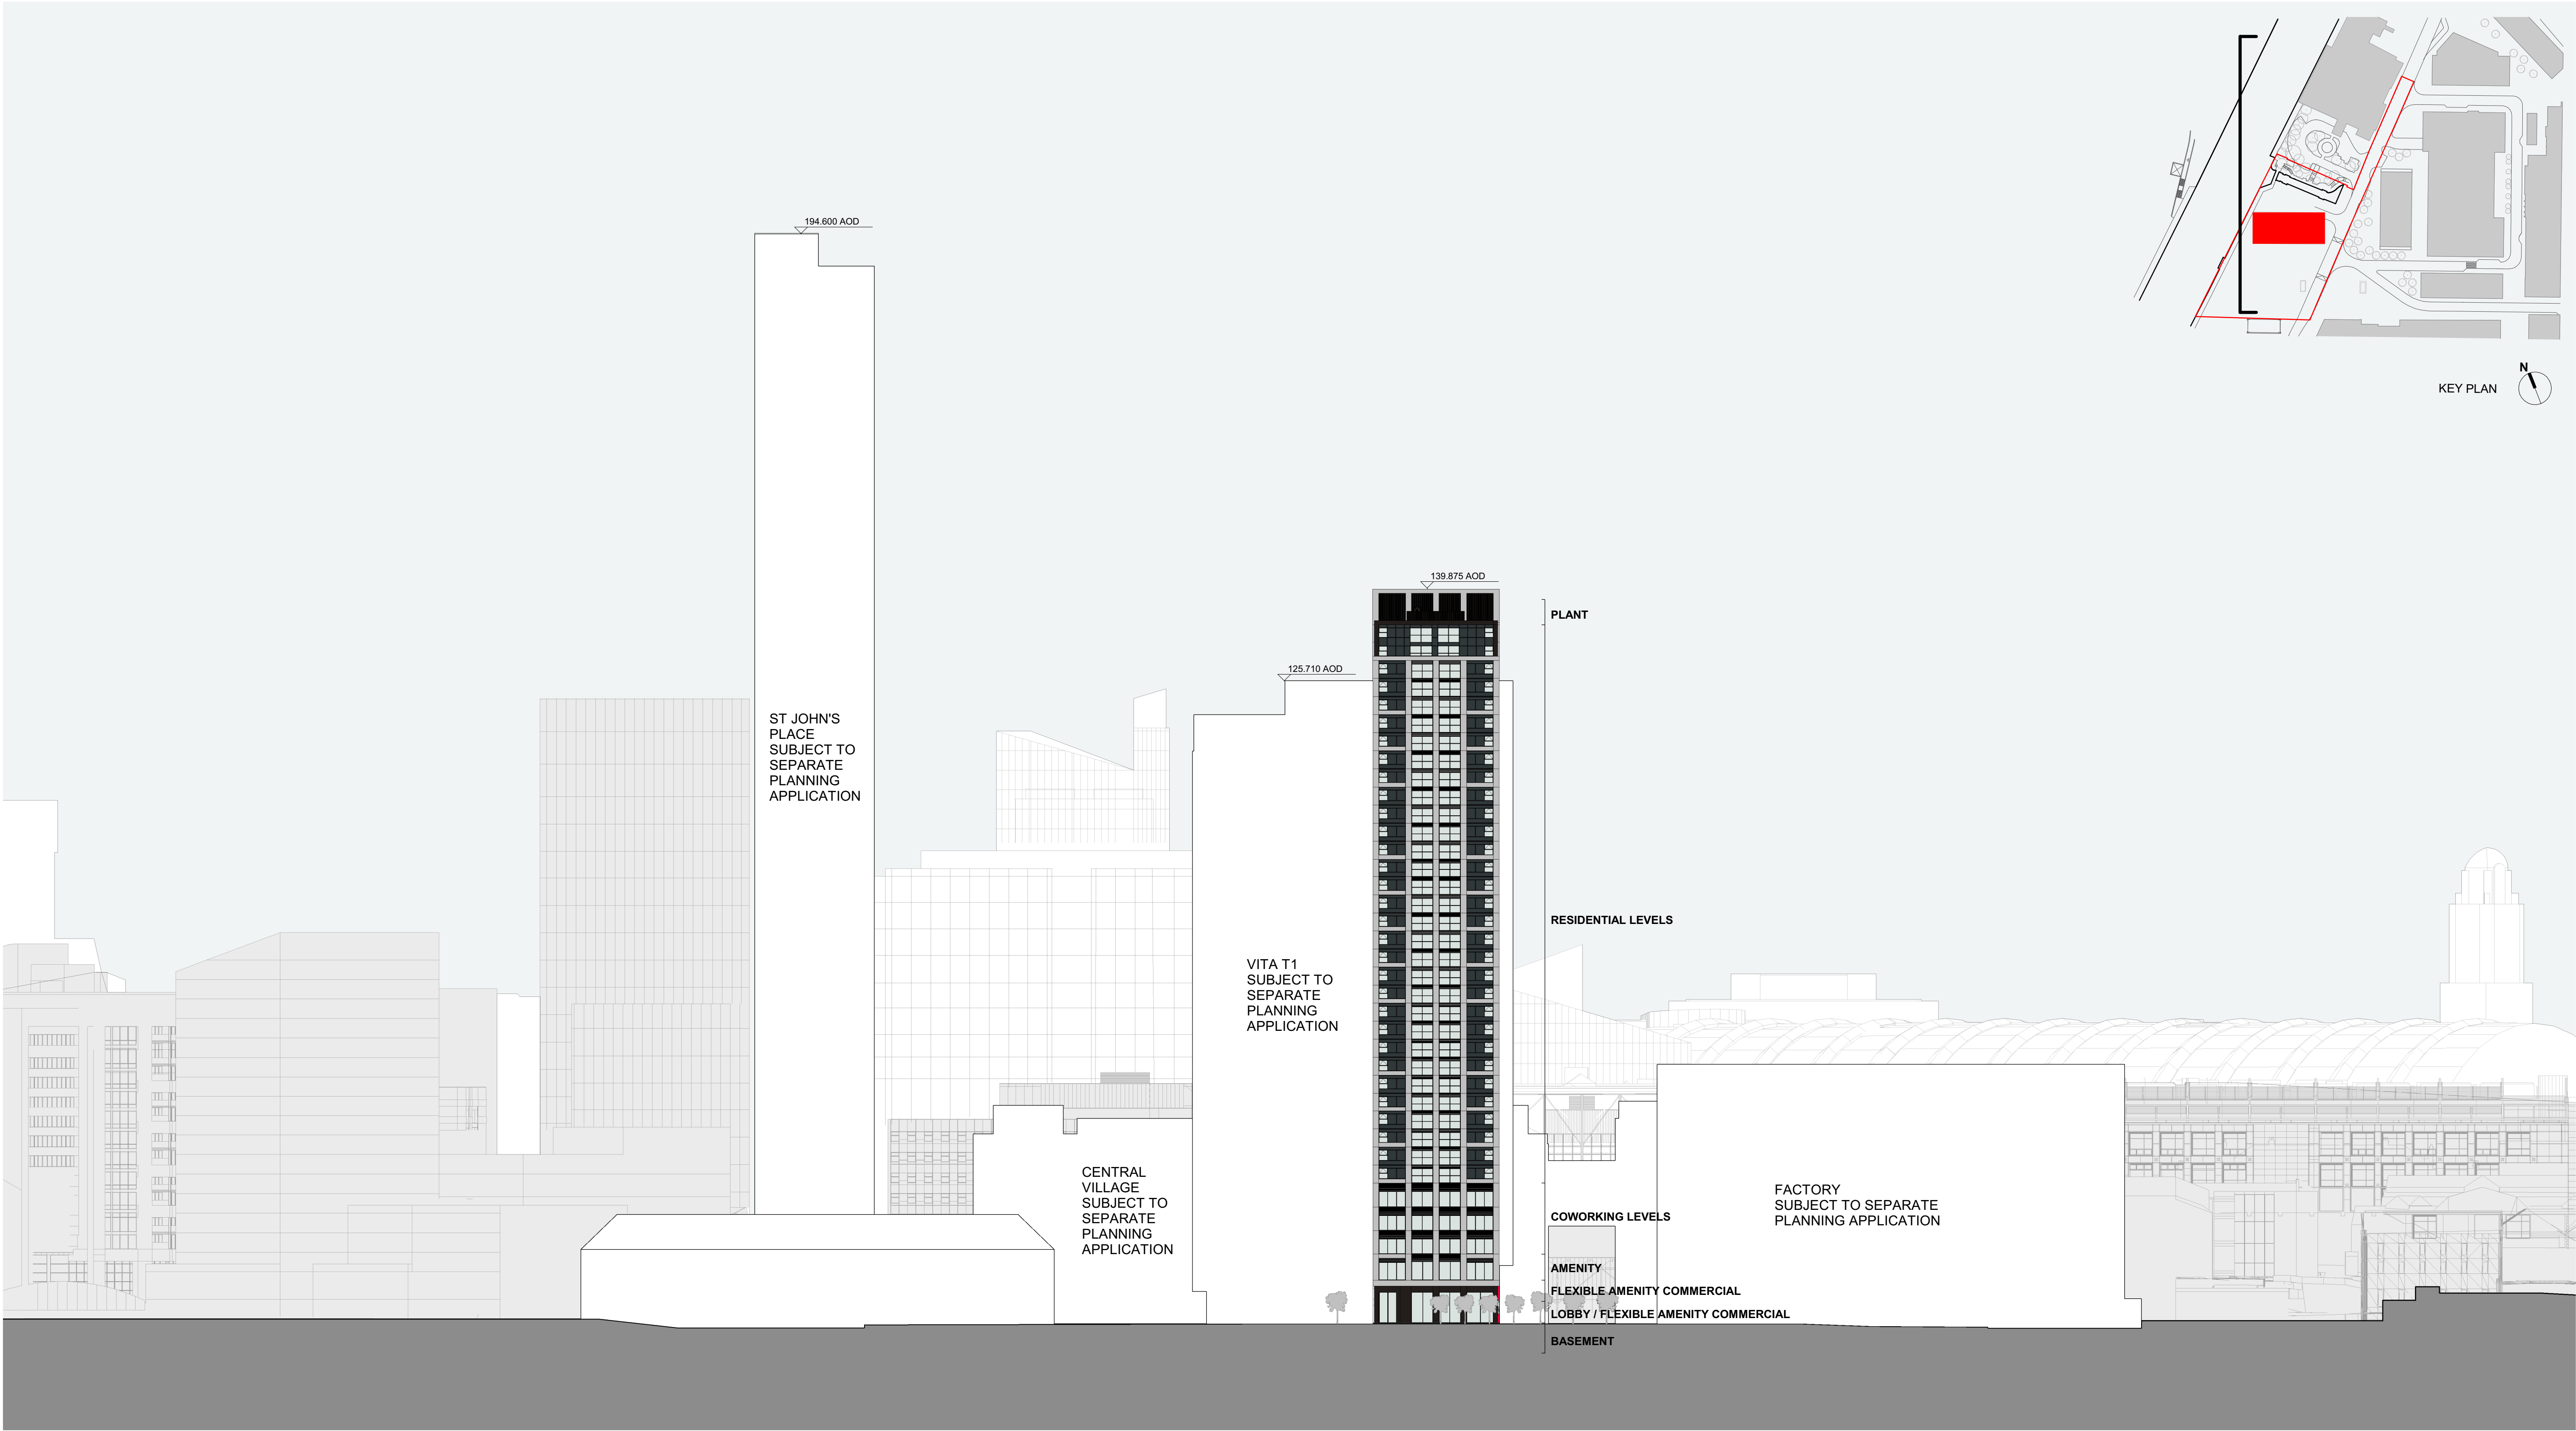

ST JOHN'S PLACE MANCHESTER MARIOTT VICTORIA & ALBERT HOTEL CENTRAL VILLAGE VITA T1 VITA T2 FESTIVAL SQUARE FACTORY MUSEUM OF SCIENCE AND INDUSTRY

<table><tr><td>No</td><td>Dat</td><td>Dwn</td><td>Chk</td><td>App</td><td>Revision or reason for</td></tr><tr><td>A</td><td>01/20/2020</td><td>MM</td><td>PT</td><td>JR</td><td>ISSUED FOR PLANNING</td></tr><tr><td>B</td><td>20/20/2027</td><td>EDS</td><td>PT</td><td>JR</td><td>ISSUED FOR PLANNING</td></tr></table>						No	Dat	Dwn	Chk	App	Revision or reason for	A	01/20/2020	MM	PT	JR	ISSUED FOR PLANNING	B	20/20/2027	EDS	PT	JR	ISSUED FOR PLANNING							General Notes Do not scale from drawing. Use marked dimensions. To be read in conjunction with all other Consultant's drawings. The Architect to be immediately notified of any discrepancies. Copyright on this drawing retained by the Architect.						Client VITA Client VITA The Box, Horseshoe Lane Alderley Edge, SK9 7QP Telephone +44 (0) 207123 4000 Facsimile +44 (0) 161 332 7718 Email info@selectproperty.com						DENTON CORKER MARSHALL Architect Denton Corker Marshall LLP 3.04 The Frames 1 Phipp Street London EC2A 4PS Telephone 020 7833 2020 Facsimile 020 7833 9320 Email mail@dentoncorkermarshall.co.uk						Project Title UNION ST. JOHNS VITA T2 Scale / North Point 1:500 @ A10 5 10 15 25M 1:1000 @ A3						Drawing Title PROPOSED CONTEXTUAL WEST ELEVATION <table><tr><td>Drawing Number</td><td>Revision</td></tr><tr><td>6555-A-B500-E-W-001</td><td>B</td></tr><tr><td colspan="2">Drawing Status</td></tr><tr><td colspan="2">PLANNING</td></tr></table>						Drawing Number	Revision	6555-A-B500-E-W-001	B	Drawing Status		PLANNING	
No	Dat	Dwn	Chk	App	Revision or reason for	
A	01/20/2020	MM	PT	JR	ISSUED FOR PLANNING	
B	20/20/2027	EDS	PT	JR	ISSUED FOR PLANNING	
Drawing Number	Revision	
6555-A-B500-E-W-001	B	
Drawing Status	
PLANNING	