



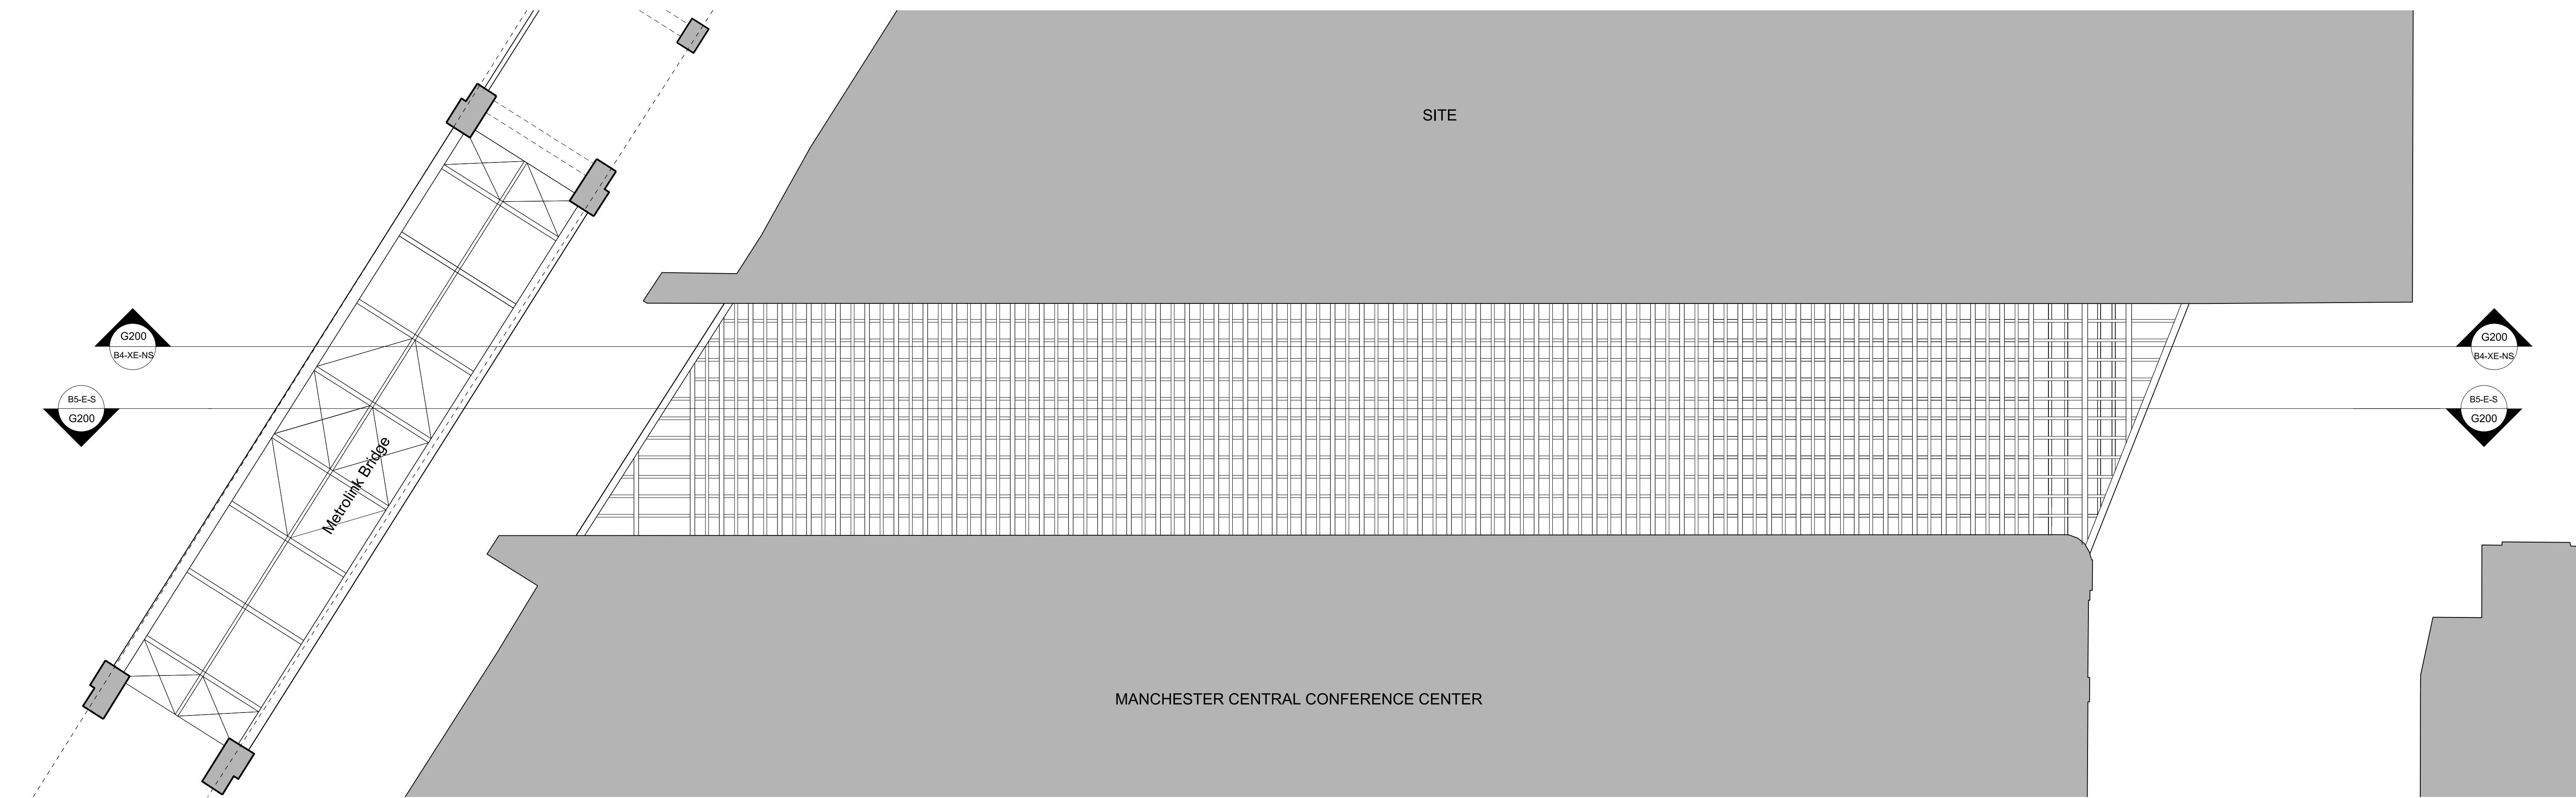

Existing Reflected Plan of Great Bridgewater Street
Great Bridgewater Street - Bridge

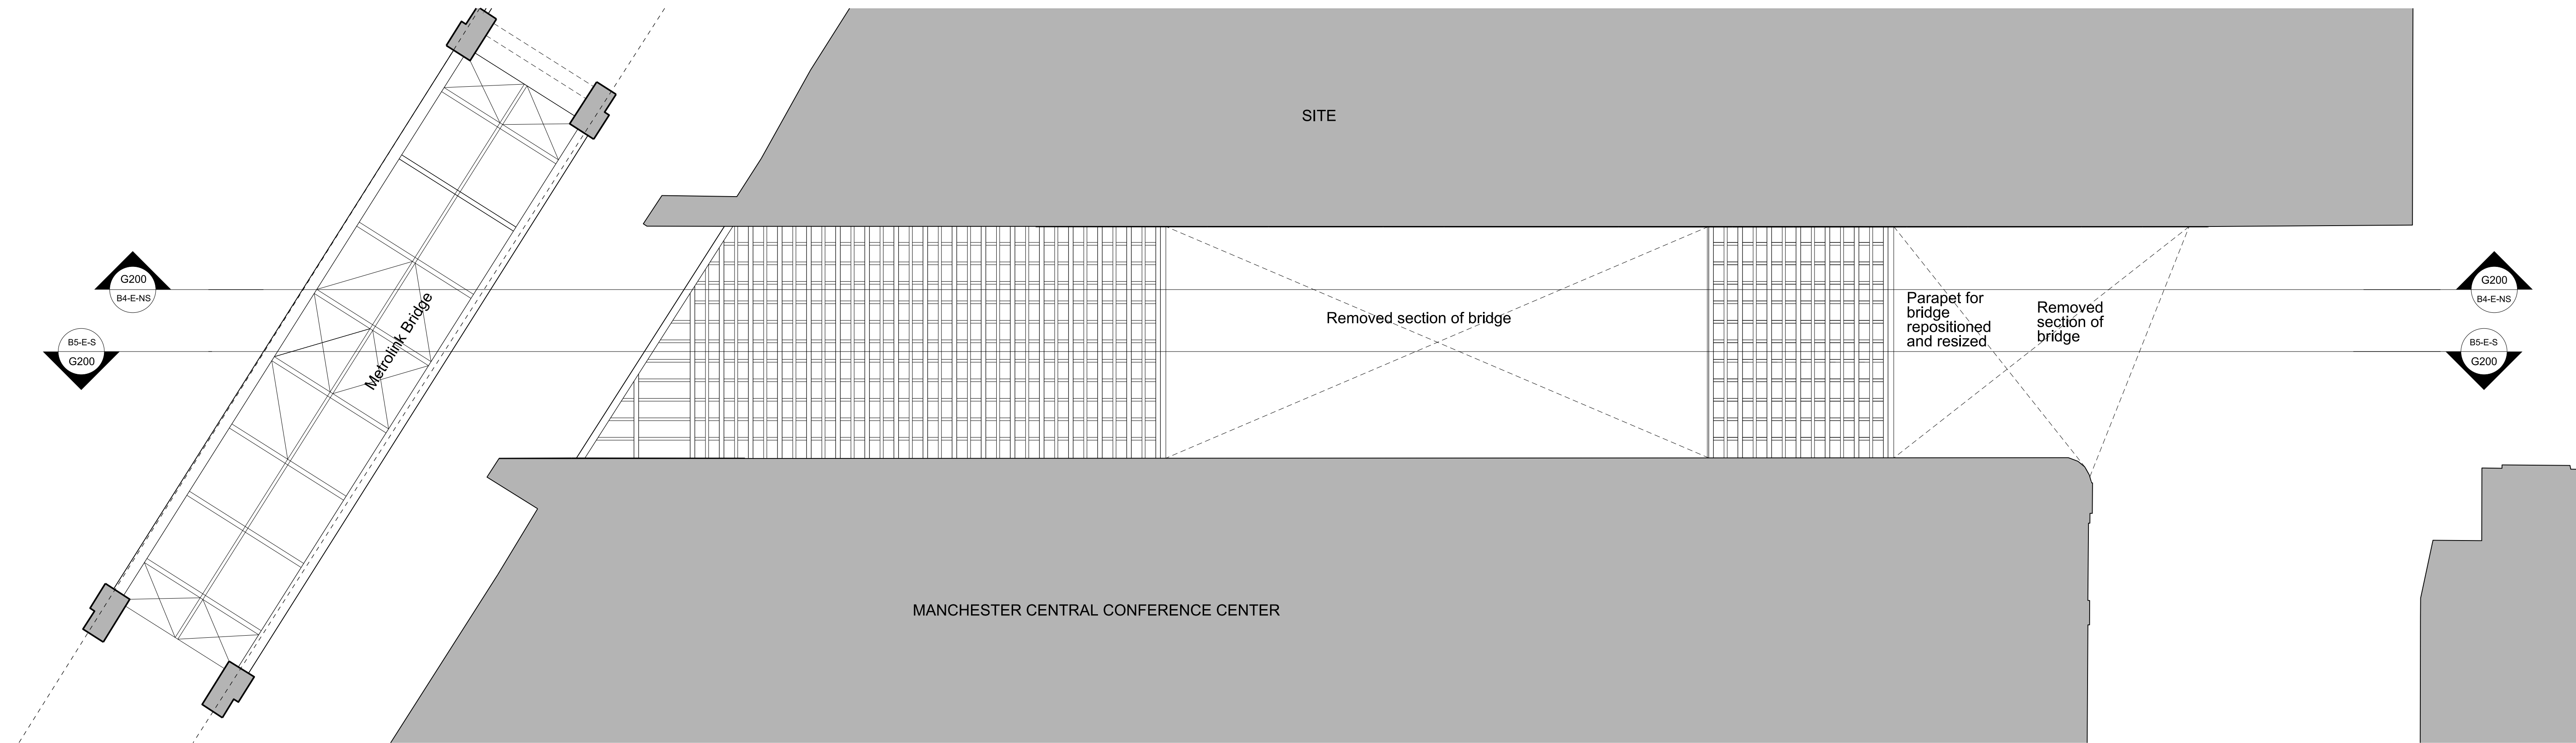

Proposed Reflected Plan of Great Bridgewater Street
Great Bridgewater Street - Bridge

This drawing is copyright Do not scale off dimensions. All dimensions to be checked on site by contractor. Contractor to report any dimensional discrepancies, errors or omissions prior to commencing on site.	Rev/	Date	Description	Rev/	Date	Description	Rev/	Date	Description	North 	Project Title		Status		Date		simpsonhaugh MANCHESTER Riverside, 4 Commercial St Manchester M16 4RD +44 (0)161 835 2342 www.simpsonhaugh.com LONDON 8-11 Roper Place London EC1R 6BB +44 (0)20 7549 4900 mail@simpsonhaugh.com				
	00	17-03-2017	Planning Issue								Former Bauer Millet Site		Planning								
	01	30-04-2020	Minor Material Amendment Application								Scale		1:400@ A3 / 1:200@ A1		March 2017						
											Drawing Title		Building 5- Existing Reflected Ceiling Plan Proposed Reflected Ceiling Plan		Job No	10053		Drawing No	10053-B5-A-B5D9-G310-XRCP-00-001	Revision	01