



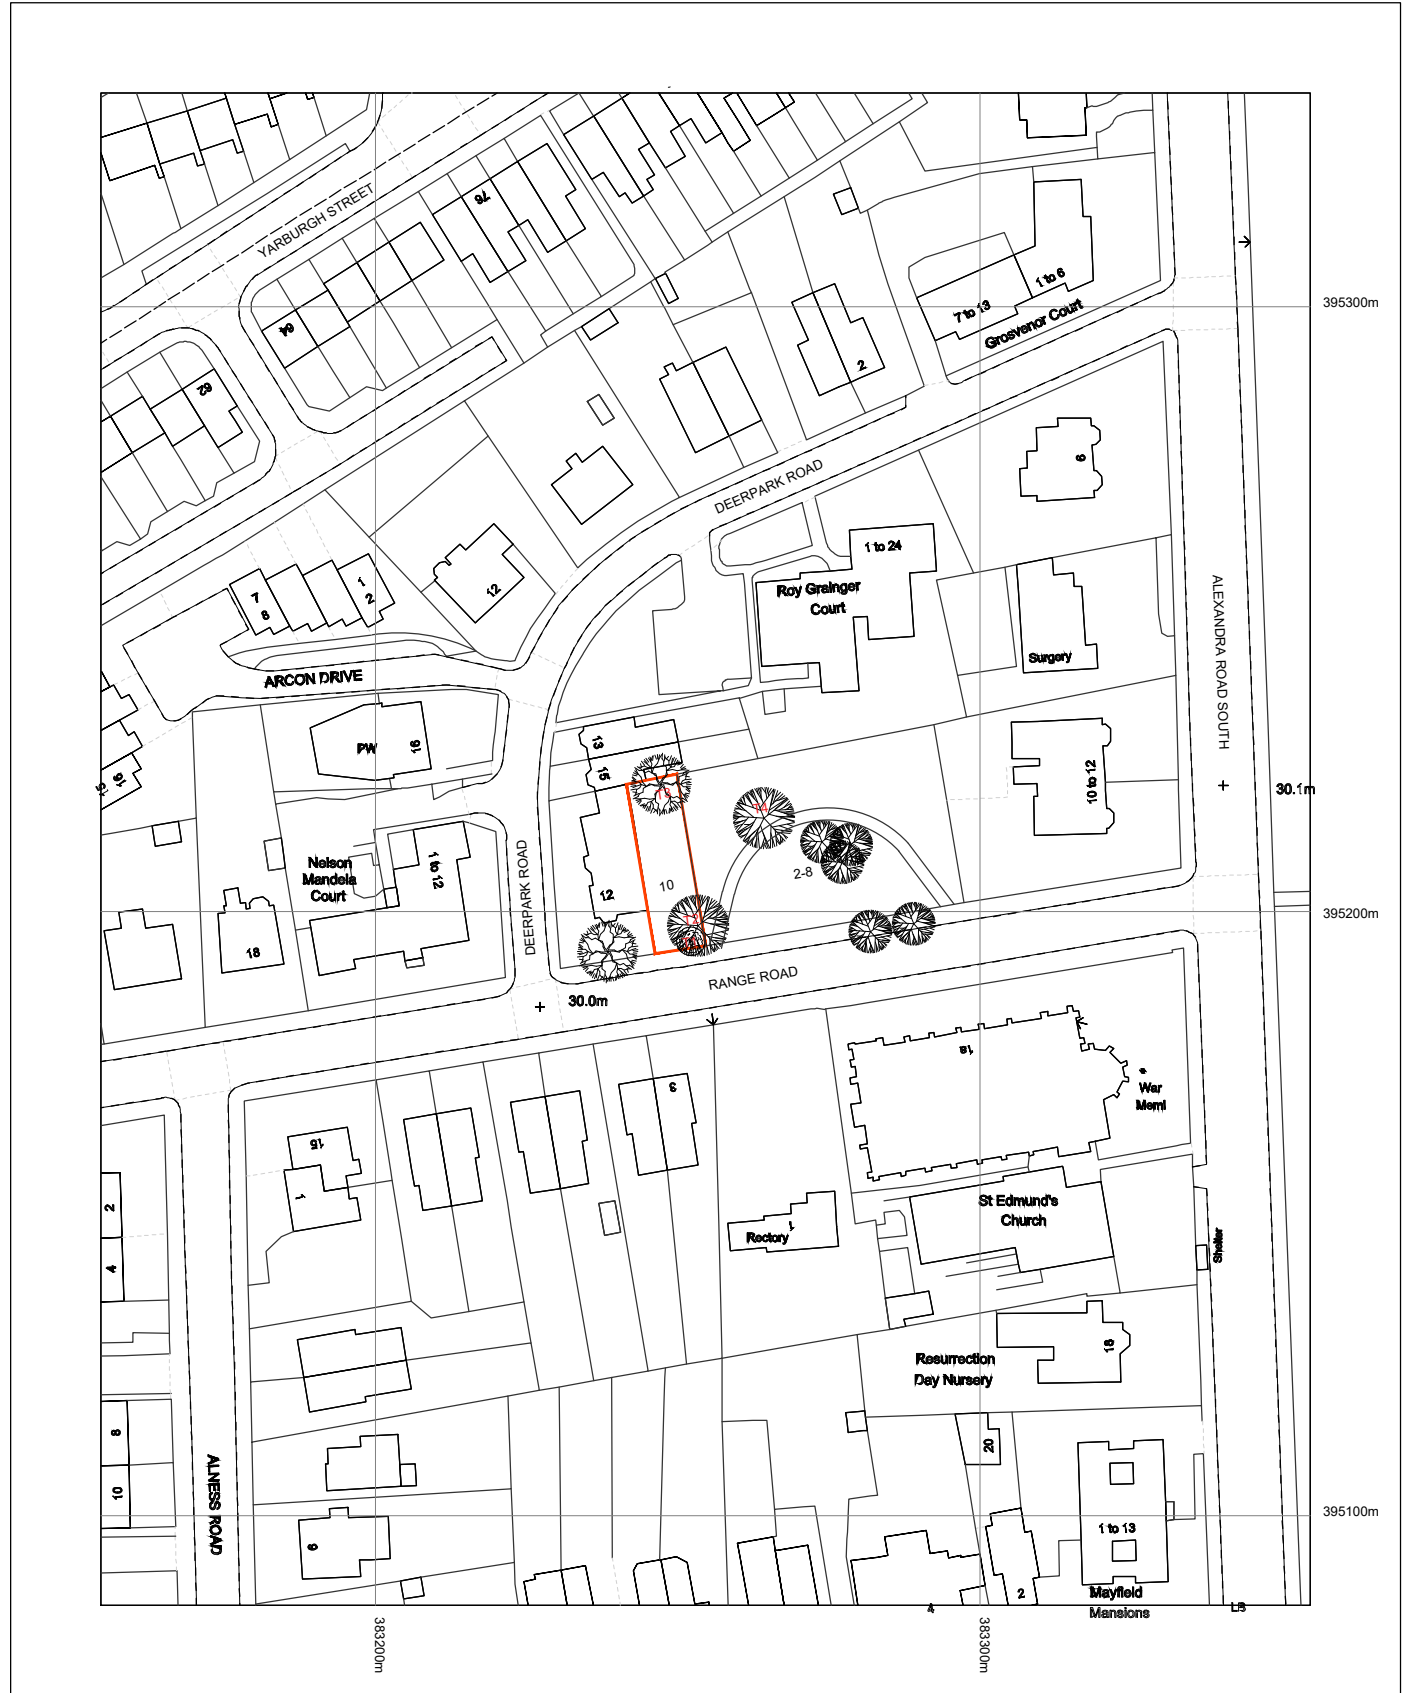


2-10 Range Road
Whalley Range
Manchester
M15 8ES

OS MasterMap 1250/2500/10000 scale
Tuesday, June 23, 2020, ID: JEW-00883537
maps.johnwright.com
1:1250 scale print at A4, Centre: 383255 E, 395210 N
©Crown Copyright Ordnance Survey. Licence no. 100025568

01 | LOCATION PLAN
scale 1:1250

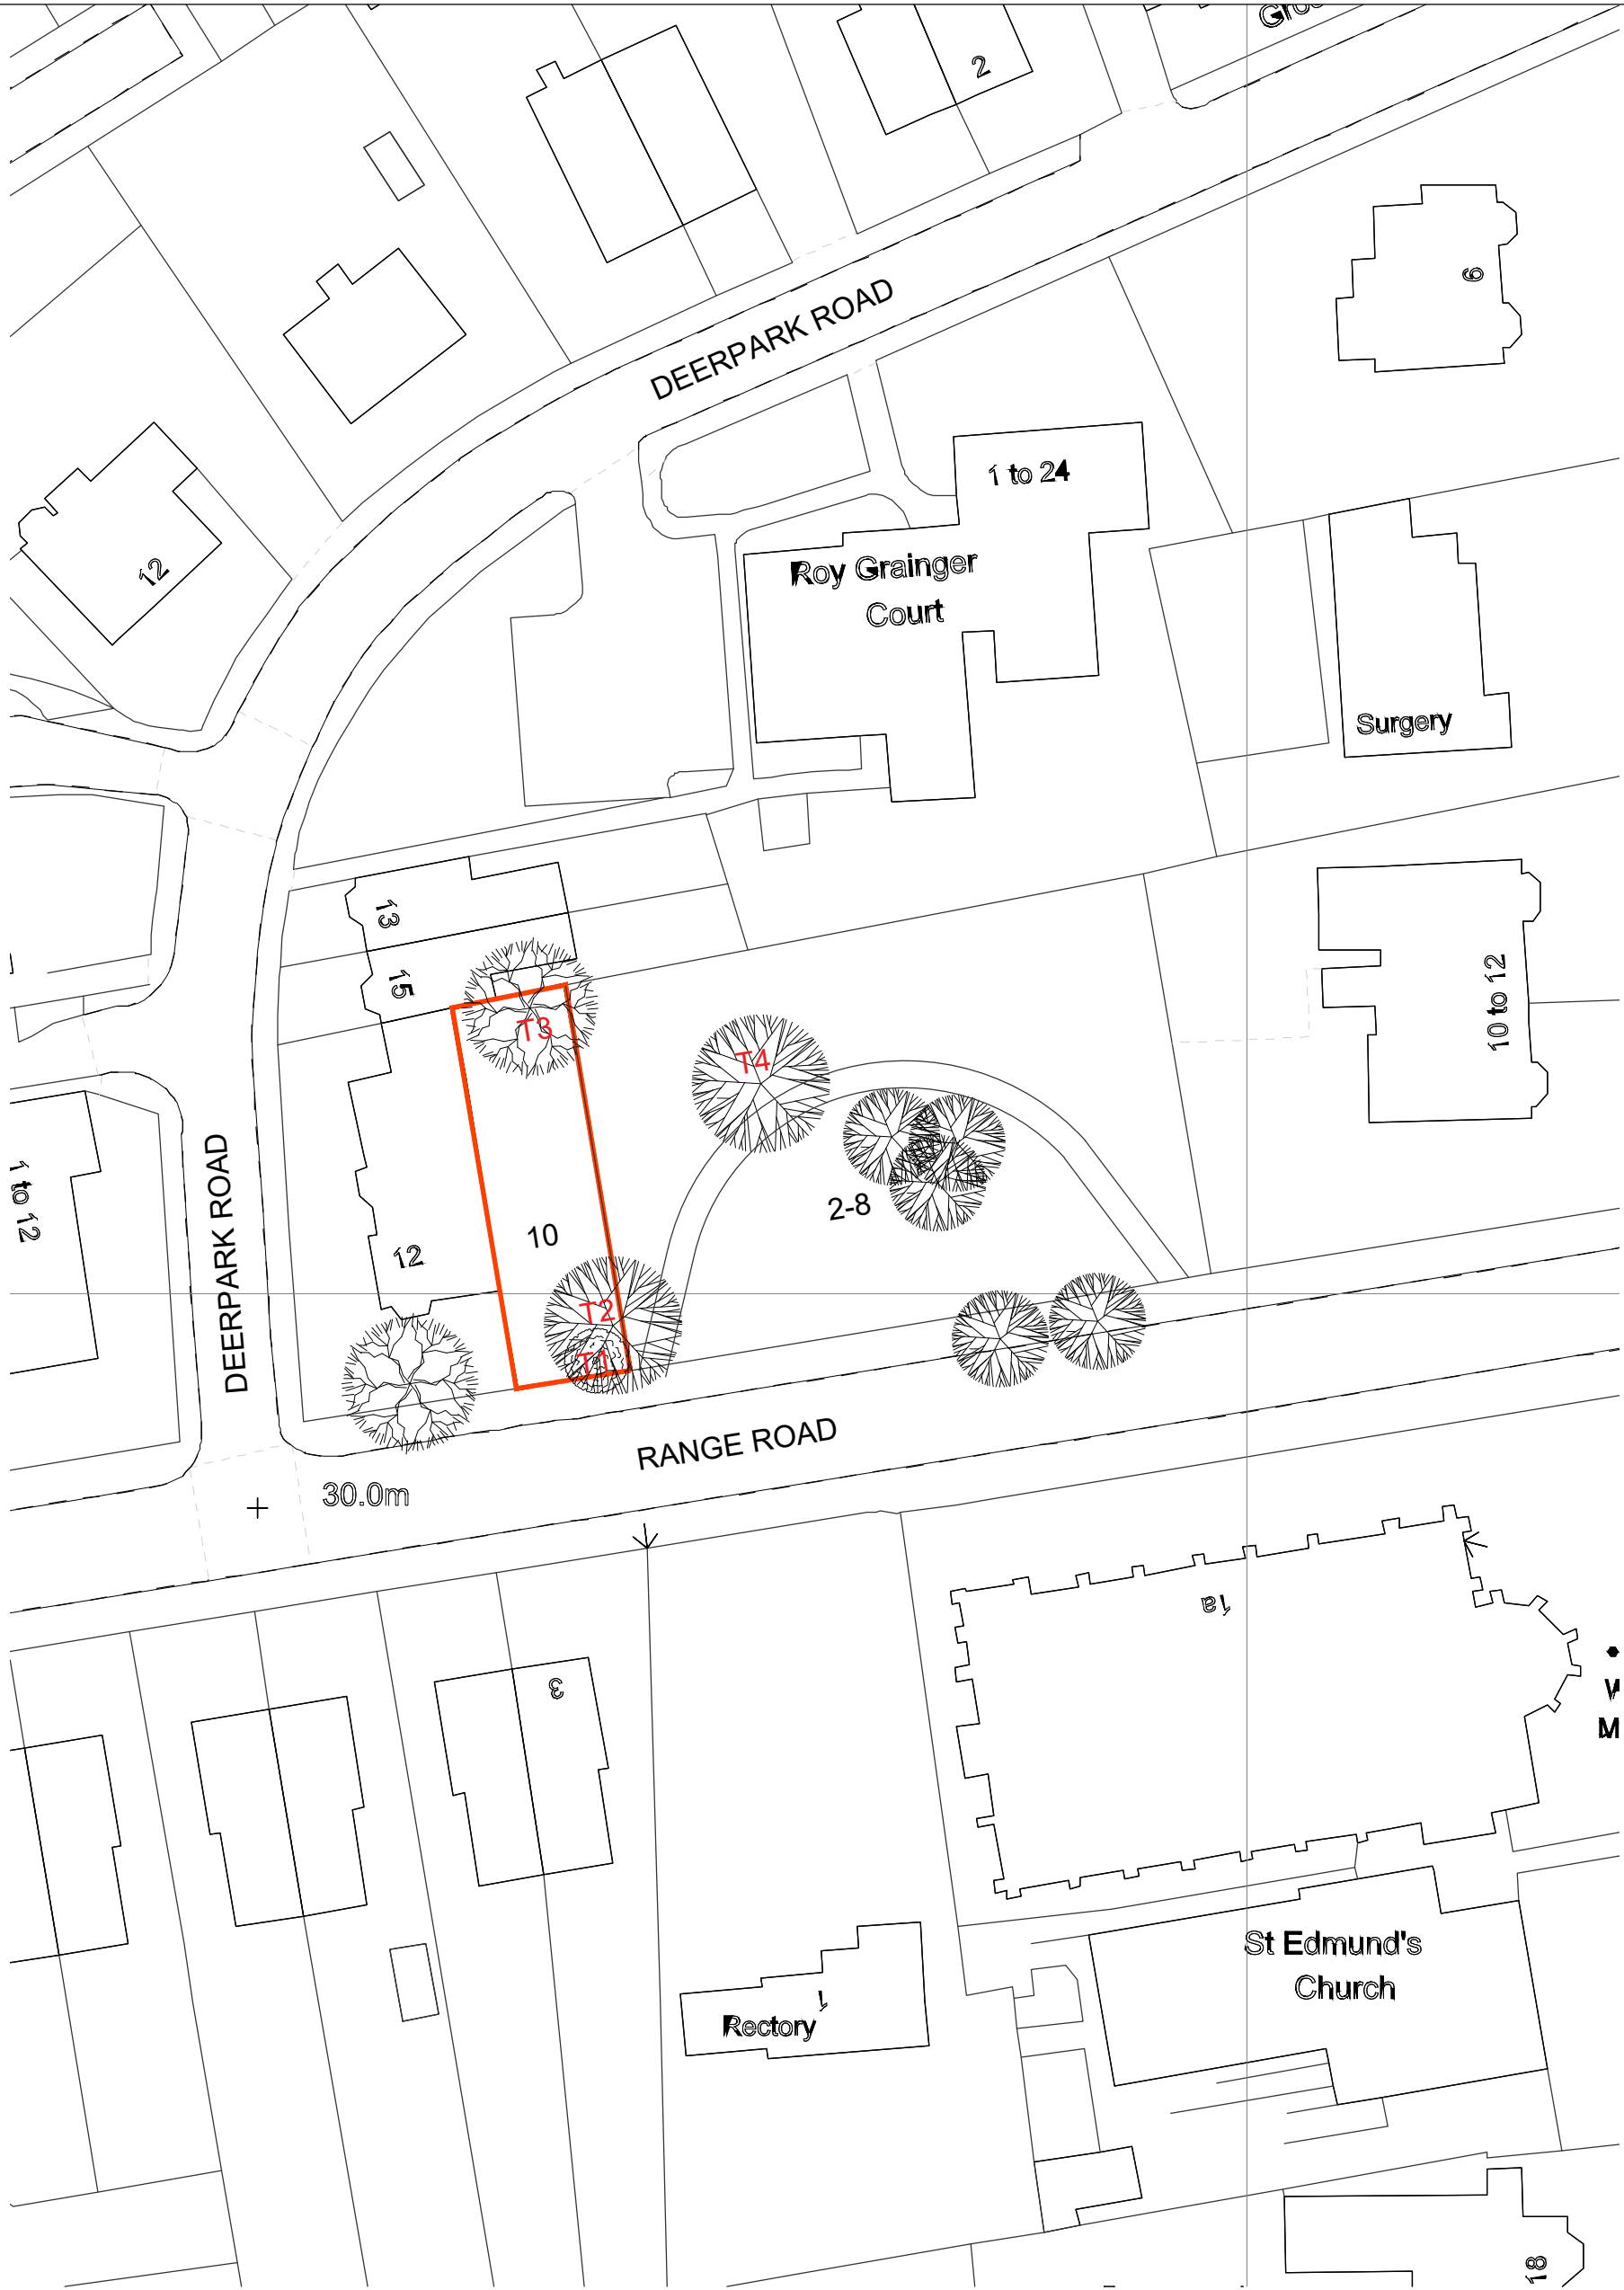

02 | SITE PLAN
scale 1:500

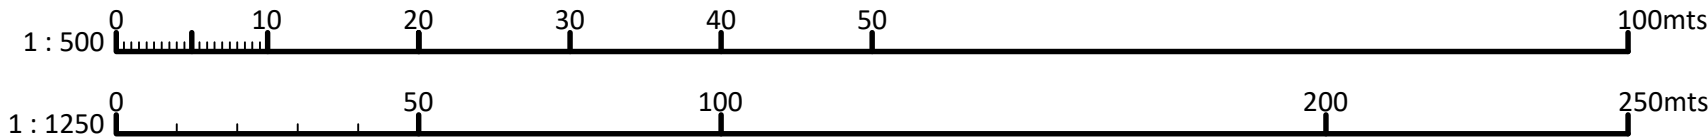

All dimensions to be verified on site and any discrepancies reported in writing to Main Contractor before proceeding with work. All dimensions should read from those values stated in text on the drawing.

All area dimensions are approximate and can only be verified by a detailed survey of the completed building. Any decisions to be made on the basis of area information shown on this drawing should include allowances for the increases and decreases inherent in the design development and building processes.

NOTES:

Rev	Date	Drawn	Chkd	Amendment

Client

VM CROWN LIMITED

Project

10 RANGE ROAD
WHALLEY RANGE, MANCHESTER
M16 8ES

Drawing

LOCATION & SITE PLAN

Scale @ A2	Date	Drawn	Checked	Authorised
VARIES	23.06.20	EK	x	x

Status

INFORMATION

Drawing no	Rev
D500	-