



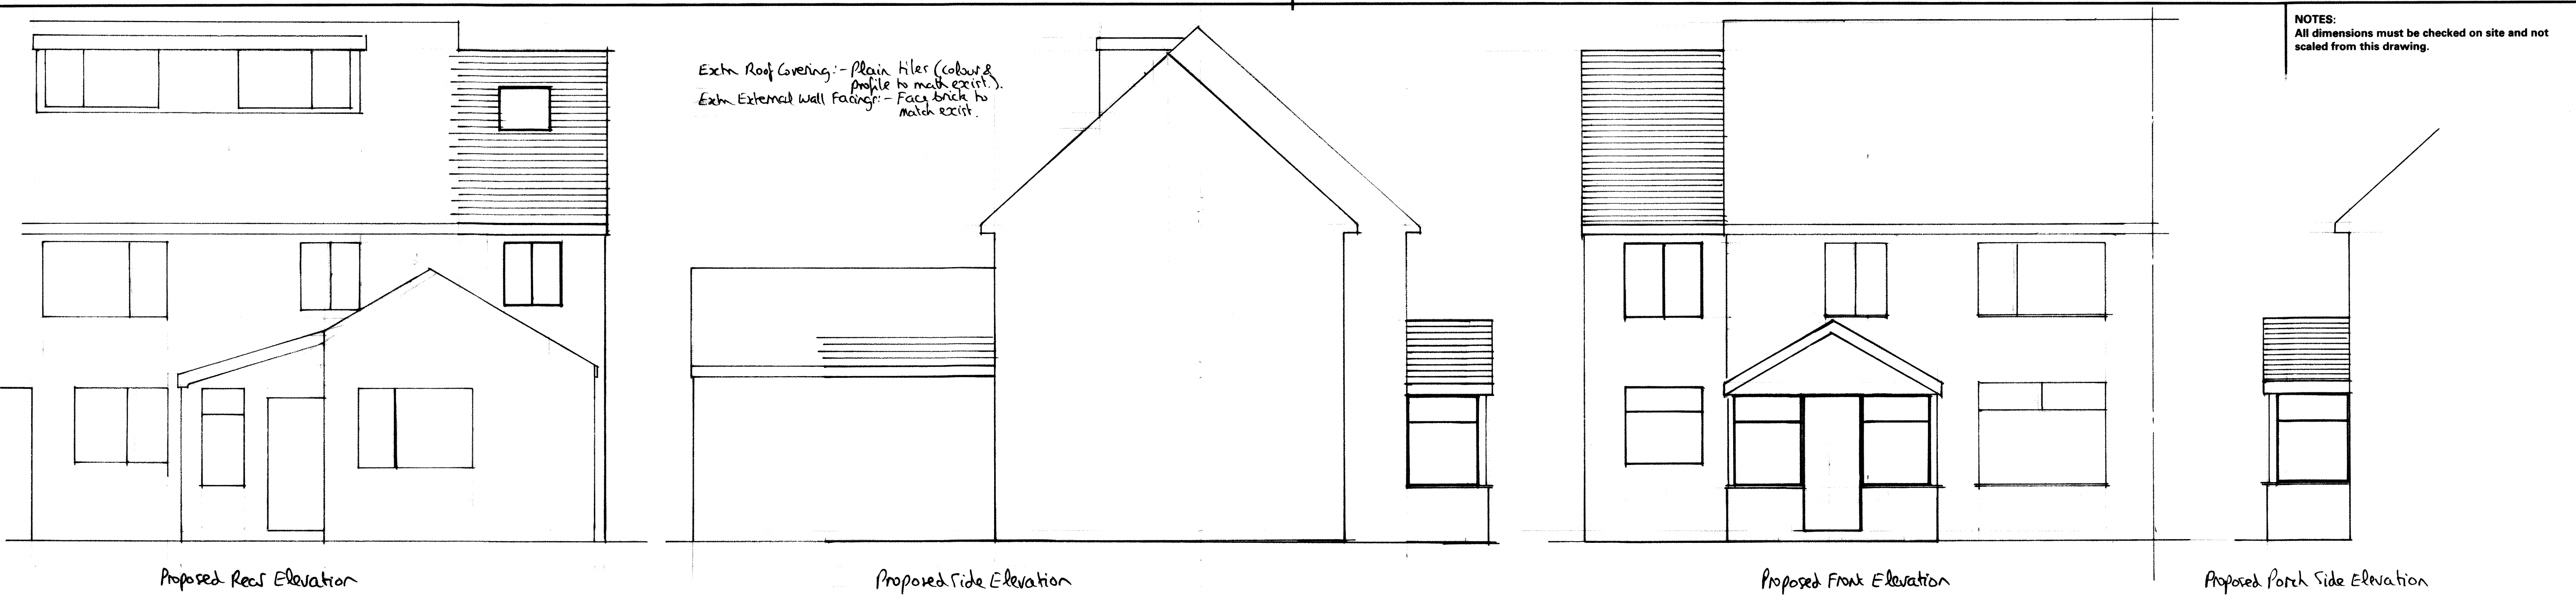

NOTES:
All dimensions must be checked on site and not scaled from this drawing.

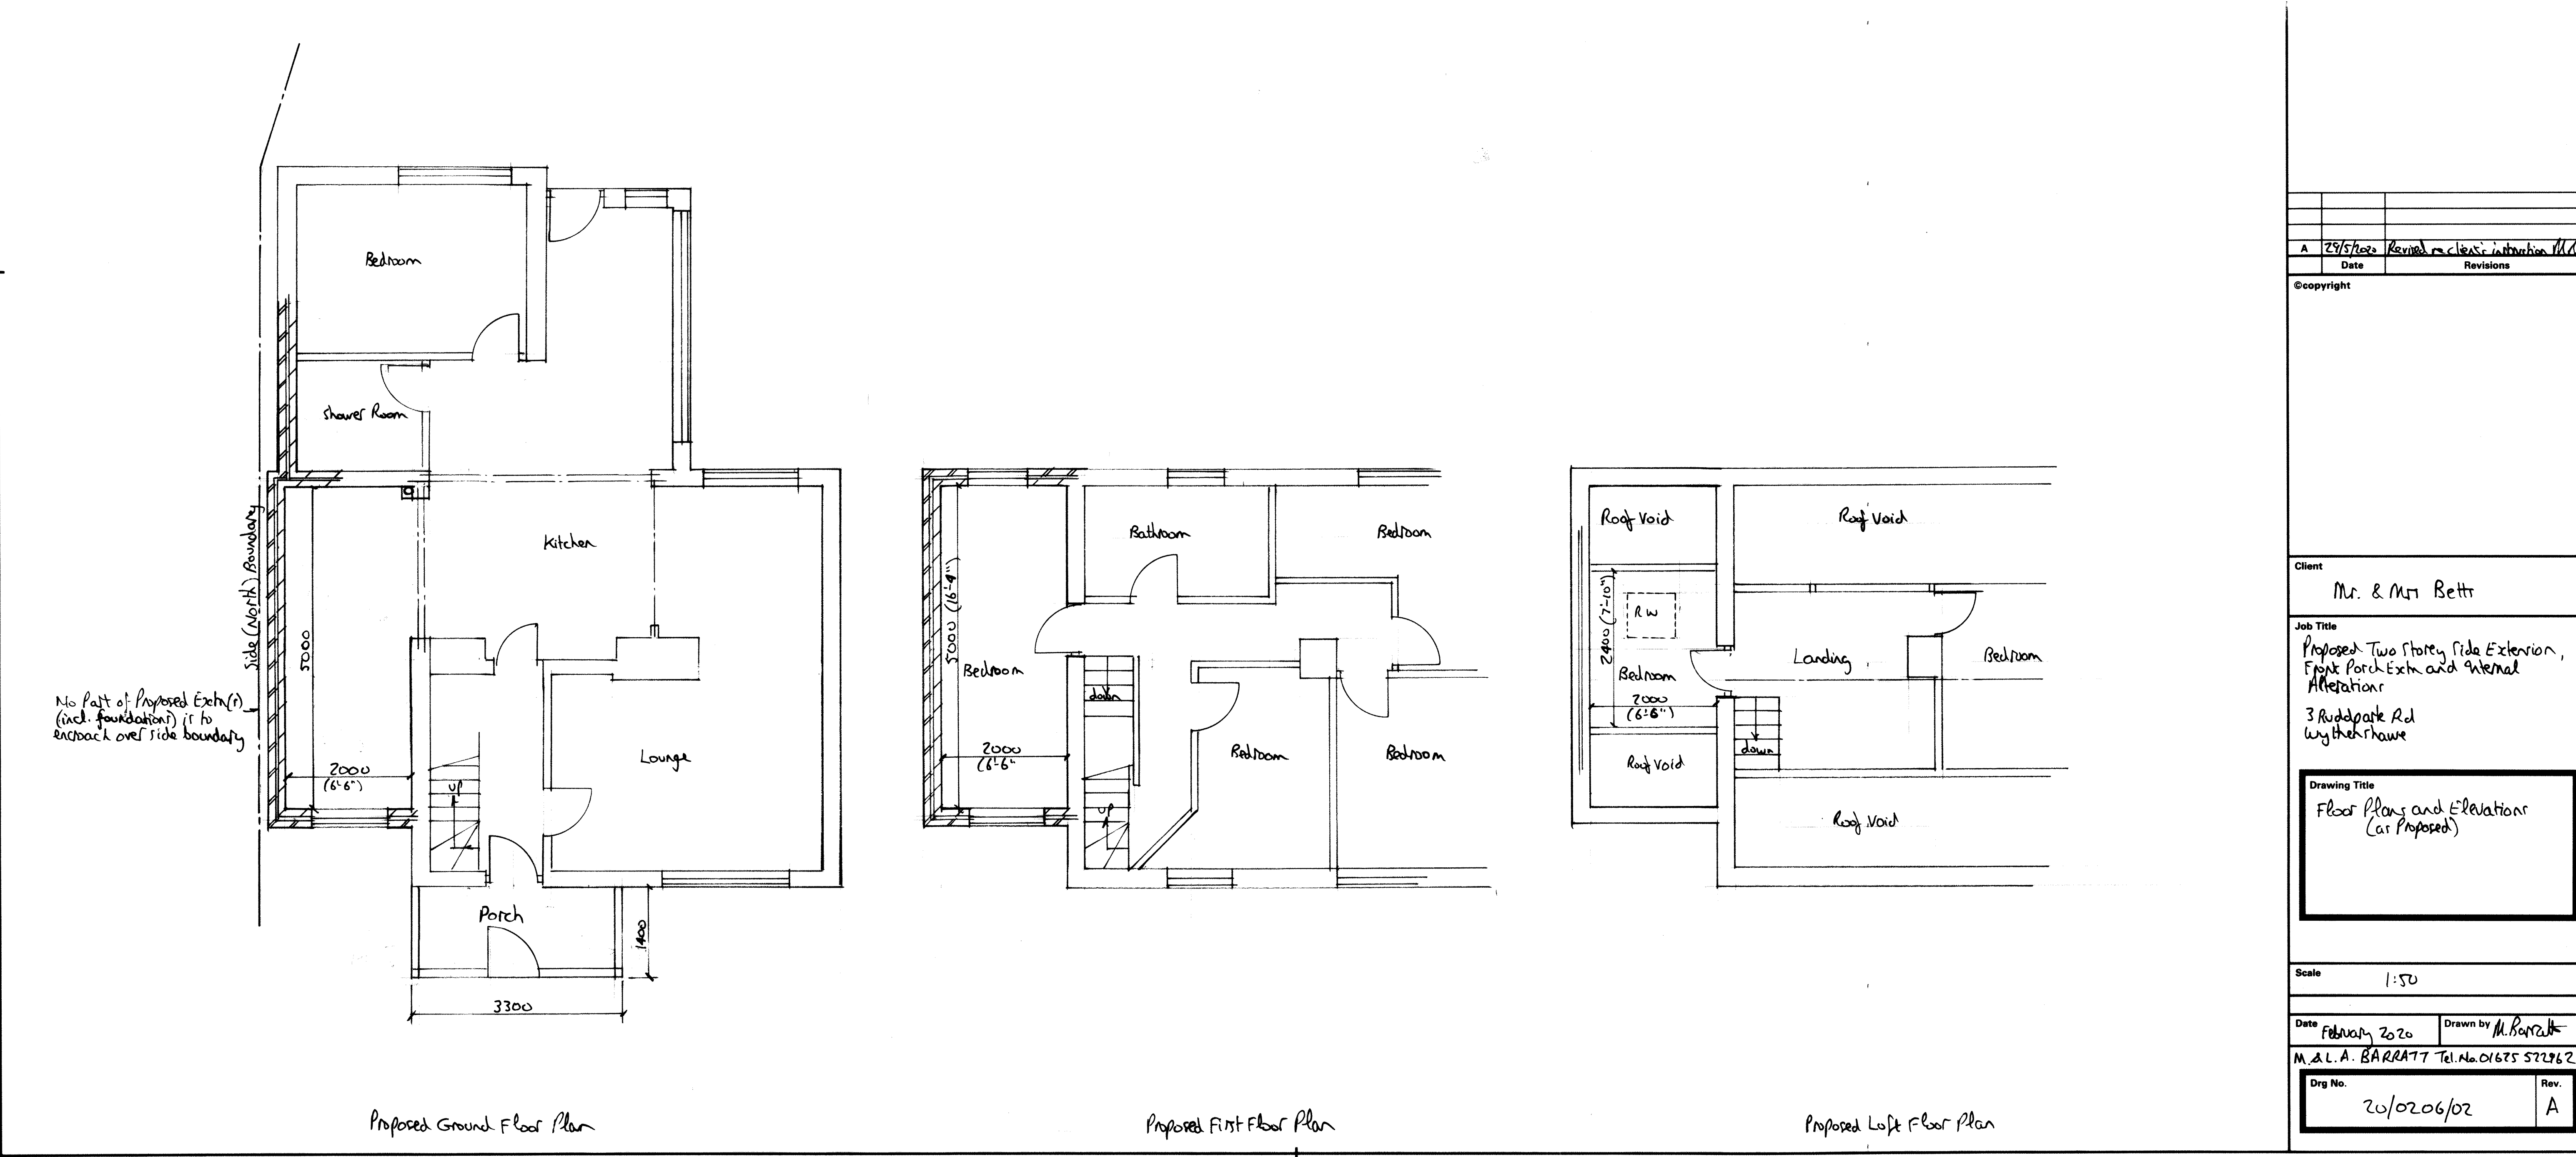

A	29/5/2020	Revised re client instruction MLC
	Date	Revisions
©copyright		
Client		
Mr. & Mrs Bettr		
Job Title		
Proposed Two Storey Side Extension, Front Porch Extn and Internal Alterations		
3 Ruddgate Rd		
Wynthorpe		
Drawing Title		
Floor Plans and Elevations (as Proposed)		
Scale		
1:50		
Date		
February 2020		
Drawn by		
M. Barratt		
M.A.L.A. BARRATT Tel. No. 01675 522962		
Drg No.		Rev.
20/0206/02		A