


Notes

Diocese Reference
50-9A

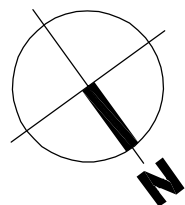

Line indicates Site Boundary

Line indicates Fence Line

Hatch indicates Macadam Surface


Hatch indicates Paved Area

Hatch indicates Grassed Area

Hatch indicates Paved Area


xxxx Elevation Reference
xxxx Drawing No.

Elevation Reference

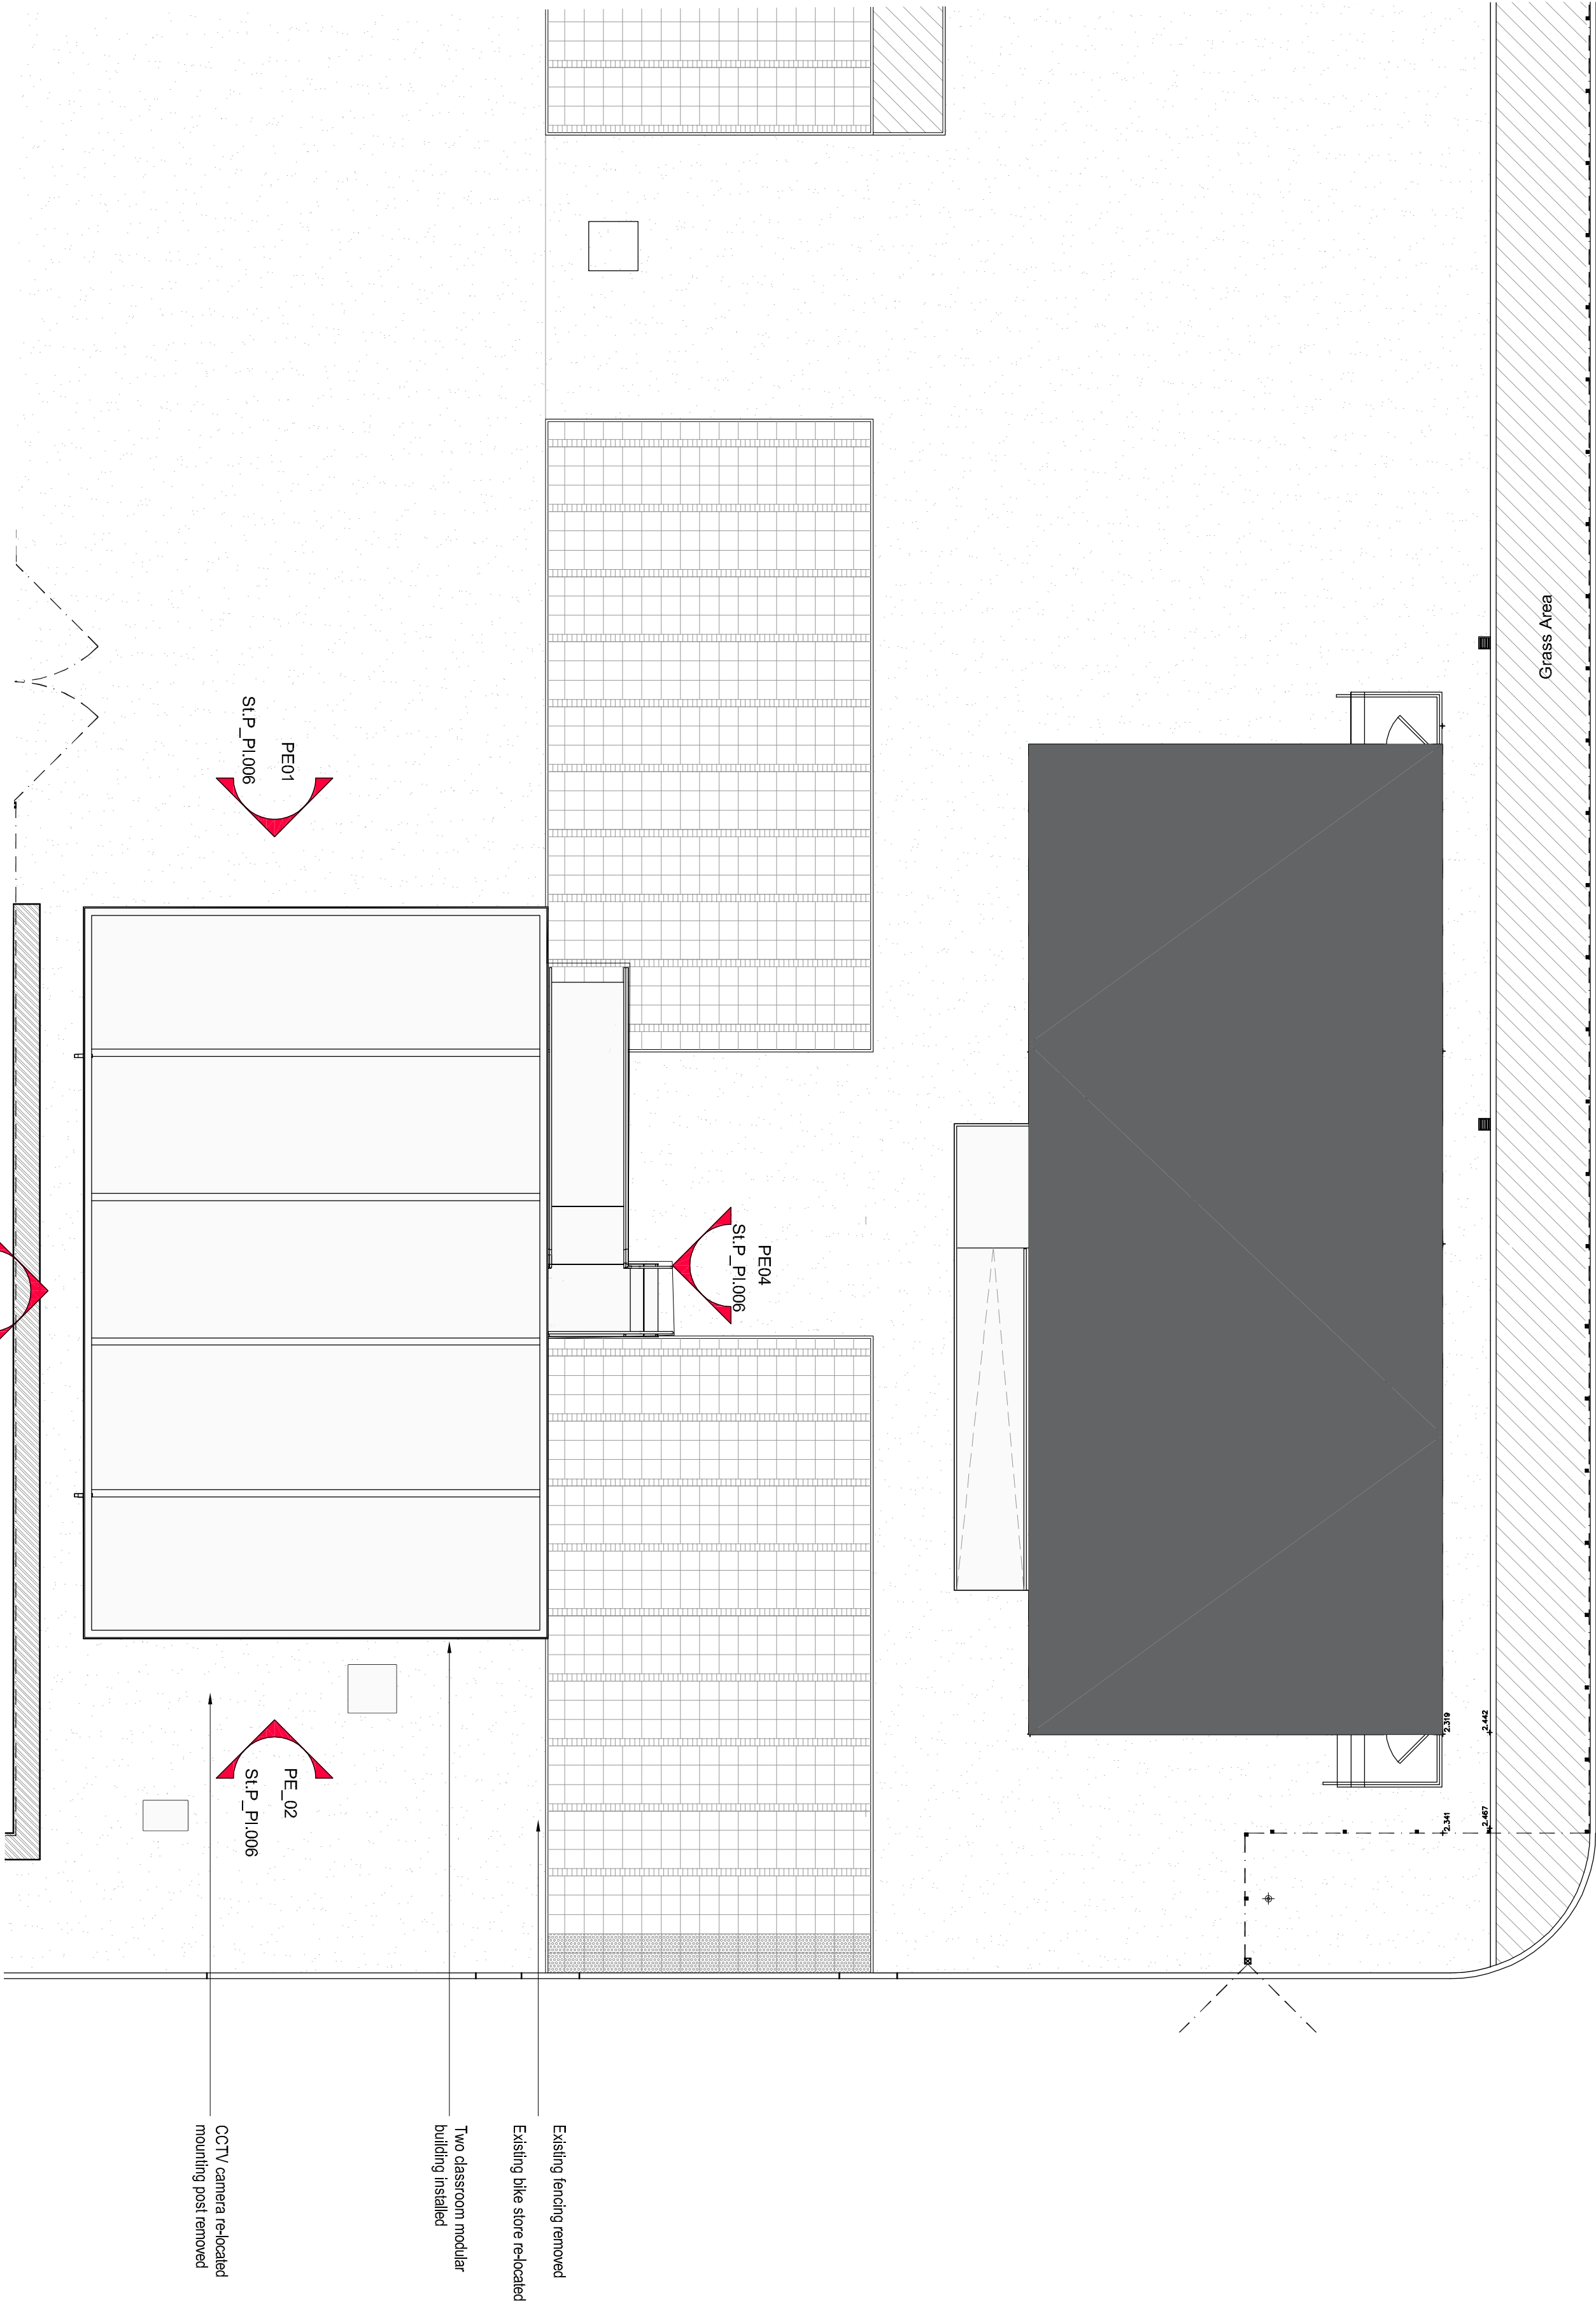


Proposed Site Plan Area B

Scale 1:100 @ A1

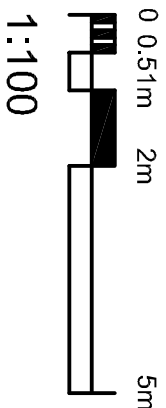

Rev	Description	Date created	Dr by / App by
ASN		15.05.2020	MS

AHR Building Consultancy Ltd
5th Floor
50-9A, Manchester Street
Manchester
M2 4EW
United Kingdom

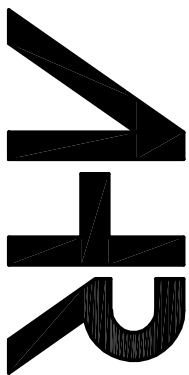

T +44(0)161 8287900
E manchester@ahr.co.uk
www.ahr.co.uk

Client
Stretwistbury Roman Catholic Diocesan
Trustee Registered

Project
St. Paul's Catholic High School, Wythenshaw
Temporary Mobile Classrooms

Drawings
Proposed Site Plan
Area B

Project number	Scale	Issue status
2020_00012_038	1:100	Planning
Drawing number	Rev	Issue status
SLP_P1005		Planning

This drawing is the work of AHR Building Consultancy Ltd and is intended for use by the client for the purpose of planning. It is not intended for use for any other purpose. The client should be notified immediately of any discrepancies. This drawing is copyright and remains the property of AHR.