


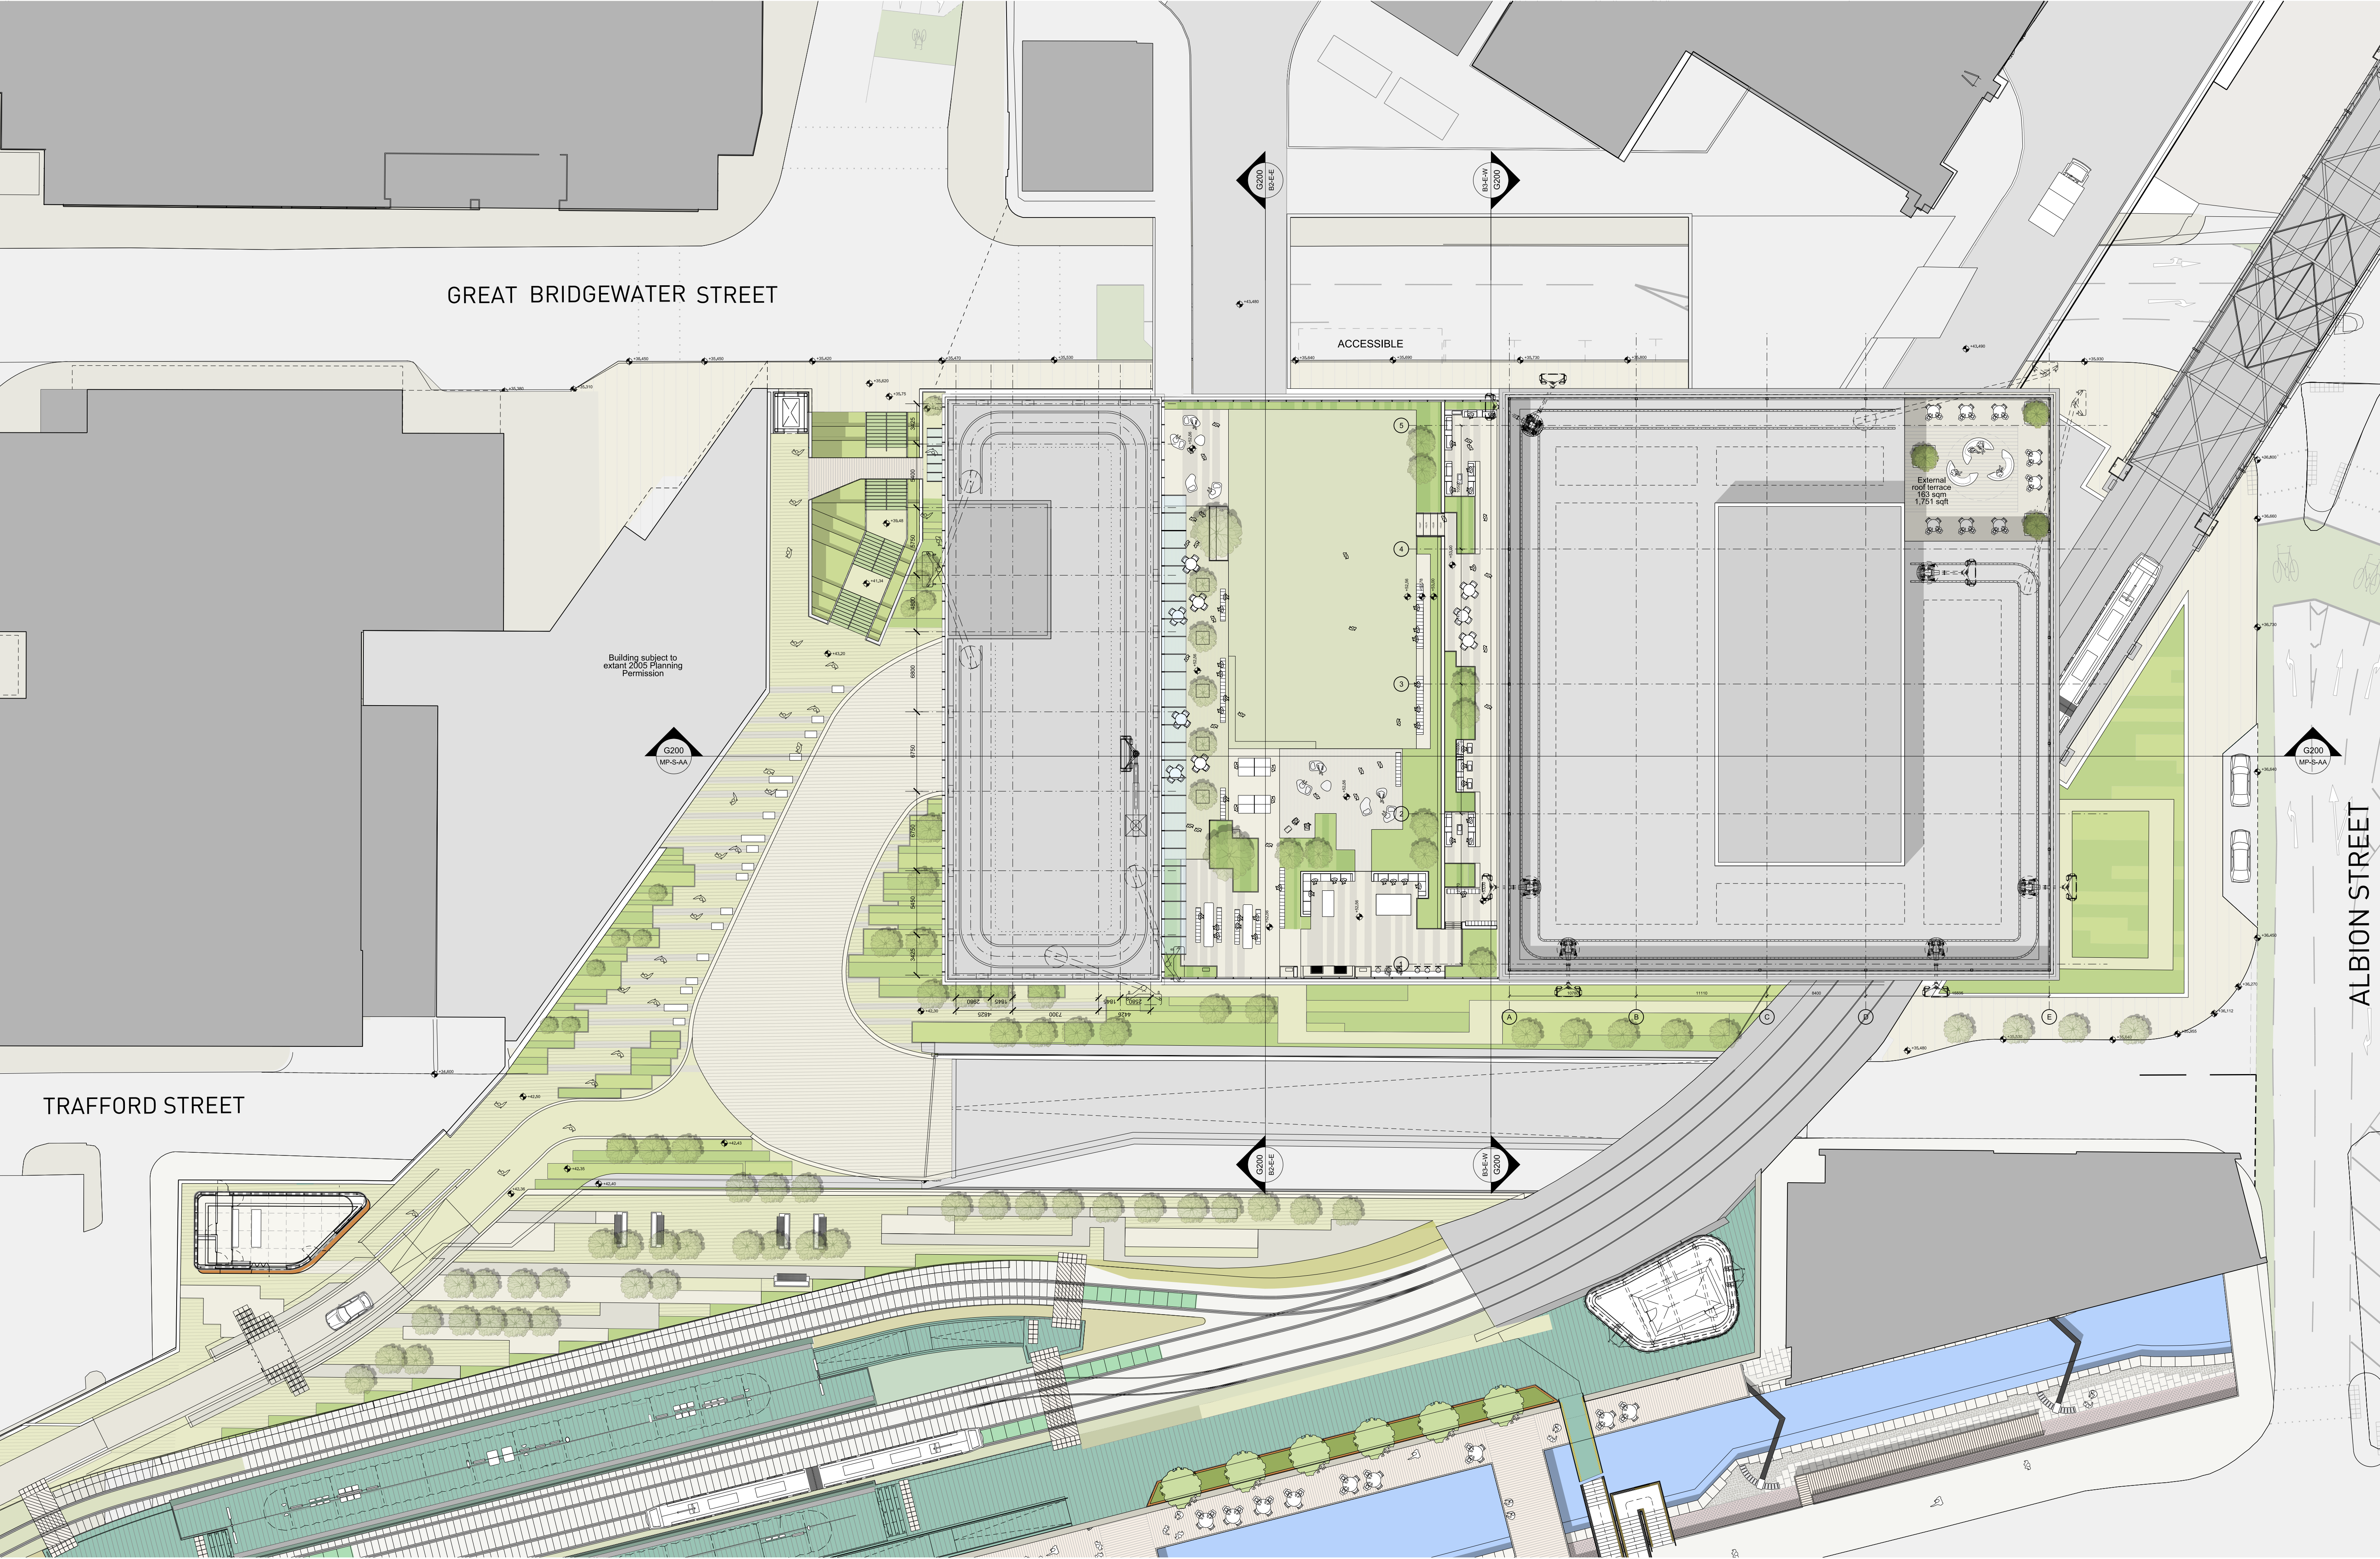

This drawing is copyright
Do not scale off dimensions.
All dimensions to be checked on site by contractor.
Contractor to report any dimensional discrepancies,
errors or omissions prior to commencing on site.

0m 2.5m 5m 10m

Rev	Date	Description
00	17-03-2017	Planning Issue
01	30-04-2020	Minor Material Amendment Application
02	29-05-2020	Minor Material Amendment Application

Rev	Date	Description

Rev	Date	Description

North

Project Title
Former Bauer Millet Site

Drawing Title
Masterplan- Proposed Plan- Roof Plan

Status Planning	Date March 2017
Scale 1:500@ A3 / 1:250@ A1	
Job No 10053	Drawing No 10053-MP-A-B5D9-G100-P-RF-001
	Revision 02

simpsonhaugh

MANCHESTER
Riverside & Commercial St
Manchester M16 4RD
+44 (0)161 835 2542
www.simpsonhaugh.com
mail@simpsonhaugh.com

LONDON
344 Roper's Place
London EC1R 6BB
+44 (0)20 7549 4900
mail@simpsonhaugh.com

© SimpsonHaugh 2017