



Front Elevation
Scale 1:50

Rear Elevation
Scale 1:50

Side Elevation
Scale 1:50

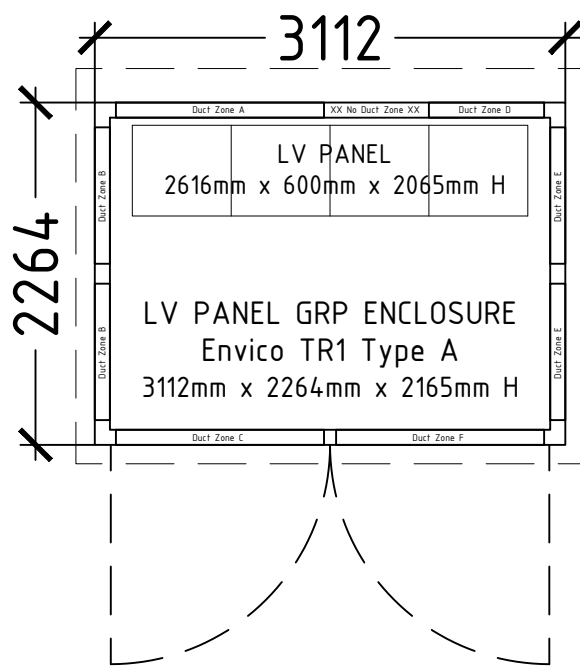


Low Voltage Enclosures
Floor Plan
Scale 1:50

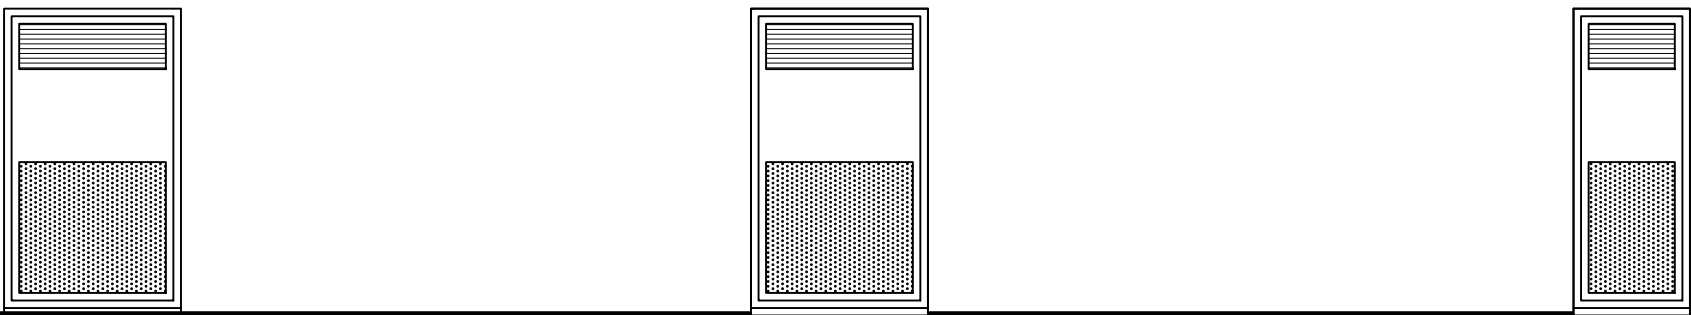


Front Elevation
Scale 1:50

Rear Elevation
Scale 1:50

Side Elevation
Scale 1:50

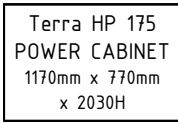


Power Cabinet
Floor Plan
Scale 1:50

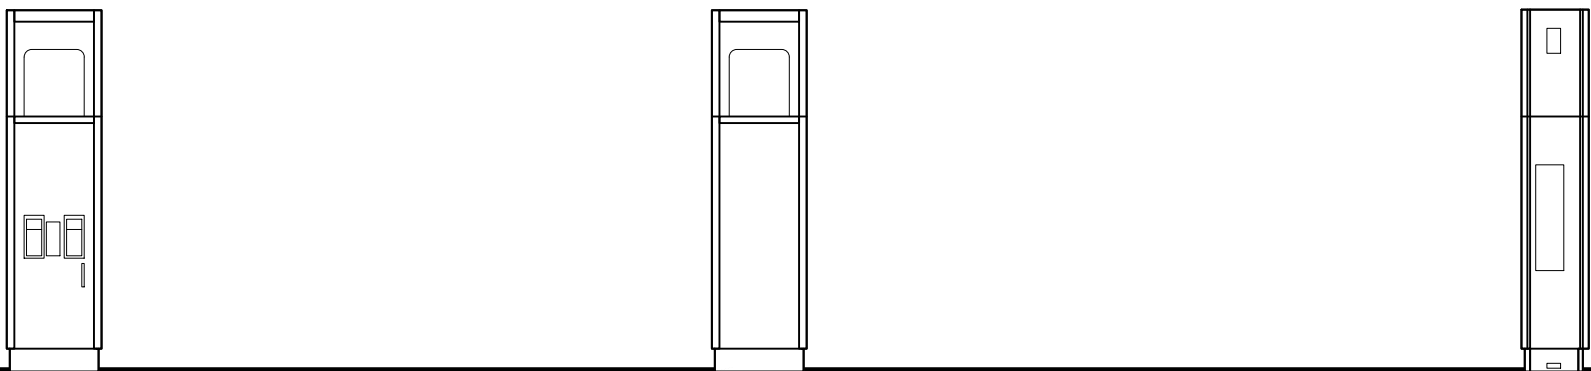

Front Elevation
Scale 1:50


Rear Elevation
Scale 1:50


Side Elevation
Scale 1:50

 

Charge Post
Floor Plan
Scale 1:50

A1
ORIGINAL
PLOT SIZE

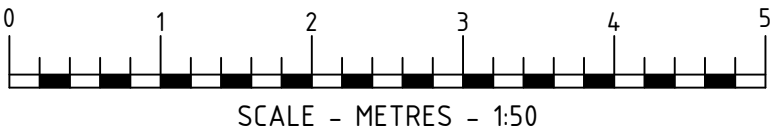

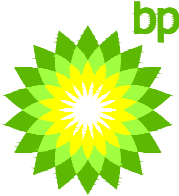-						
NR	DATE	DESCRIPTION				
REVISIONS						
STATUS		PLANNING DRAWING				
 BP OIL UK Ltd Asset Development						
BP OIL UK Ltd Asset Development WITAN GATE HOUSE MILTON KEYNES BUCKS MK9 1ES Tel No 01908 853000 Fax No 01908 853999		AIRPORT CITY SF CONNECT 2B Sunbank Lane Altrincham WA15 0AF				
DRAWN: RRB DATE: 29-06-2020 DESIGN CHECKED: PSB DATE: 30-06-2020 APPROVED: - DATE: - ATRACK CHECKED: - DATE: - SCALE: 150 @ A1		PROPOSED EQUIPMENT ELEVATIONS				
SCALED DIMENSIONS SHOULD NOT BE TAKEN FROM THIS DRAWING (APPROPRIATE FOR A1 ONLY)		<table><tr><td>DRAWING NUMBER</td><td>REV</td></tr><tr><td>15284-24</td><td>-</td></tr></table>	DRAWING NUMBER	REV	15284-24	-
DRAWING NUMBER	REV					
15284-24	-					
ARCHITECT: MBH						
This drawing has been produced in accordance with BP Oil UK Ltd retail design standards & current legal requirements. Copyright of BP Oil UK Ltd. Illegal use is prohibited. Reproduction only with permission of BP Oil UK Ltd. BP Oil UK Ltd, Asset Development, 500-600 Witam Gate West, Milton Keynes, MK9 1ES						