
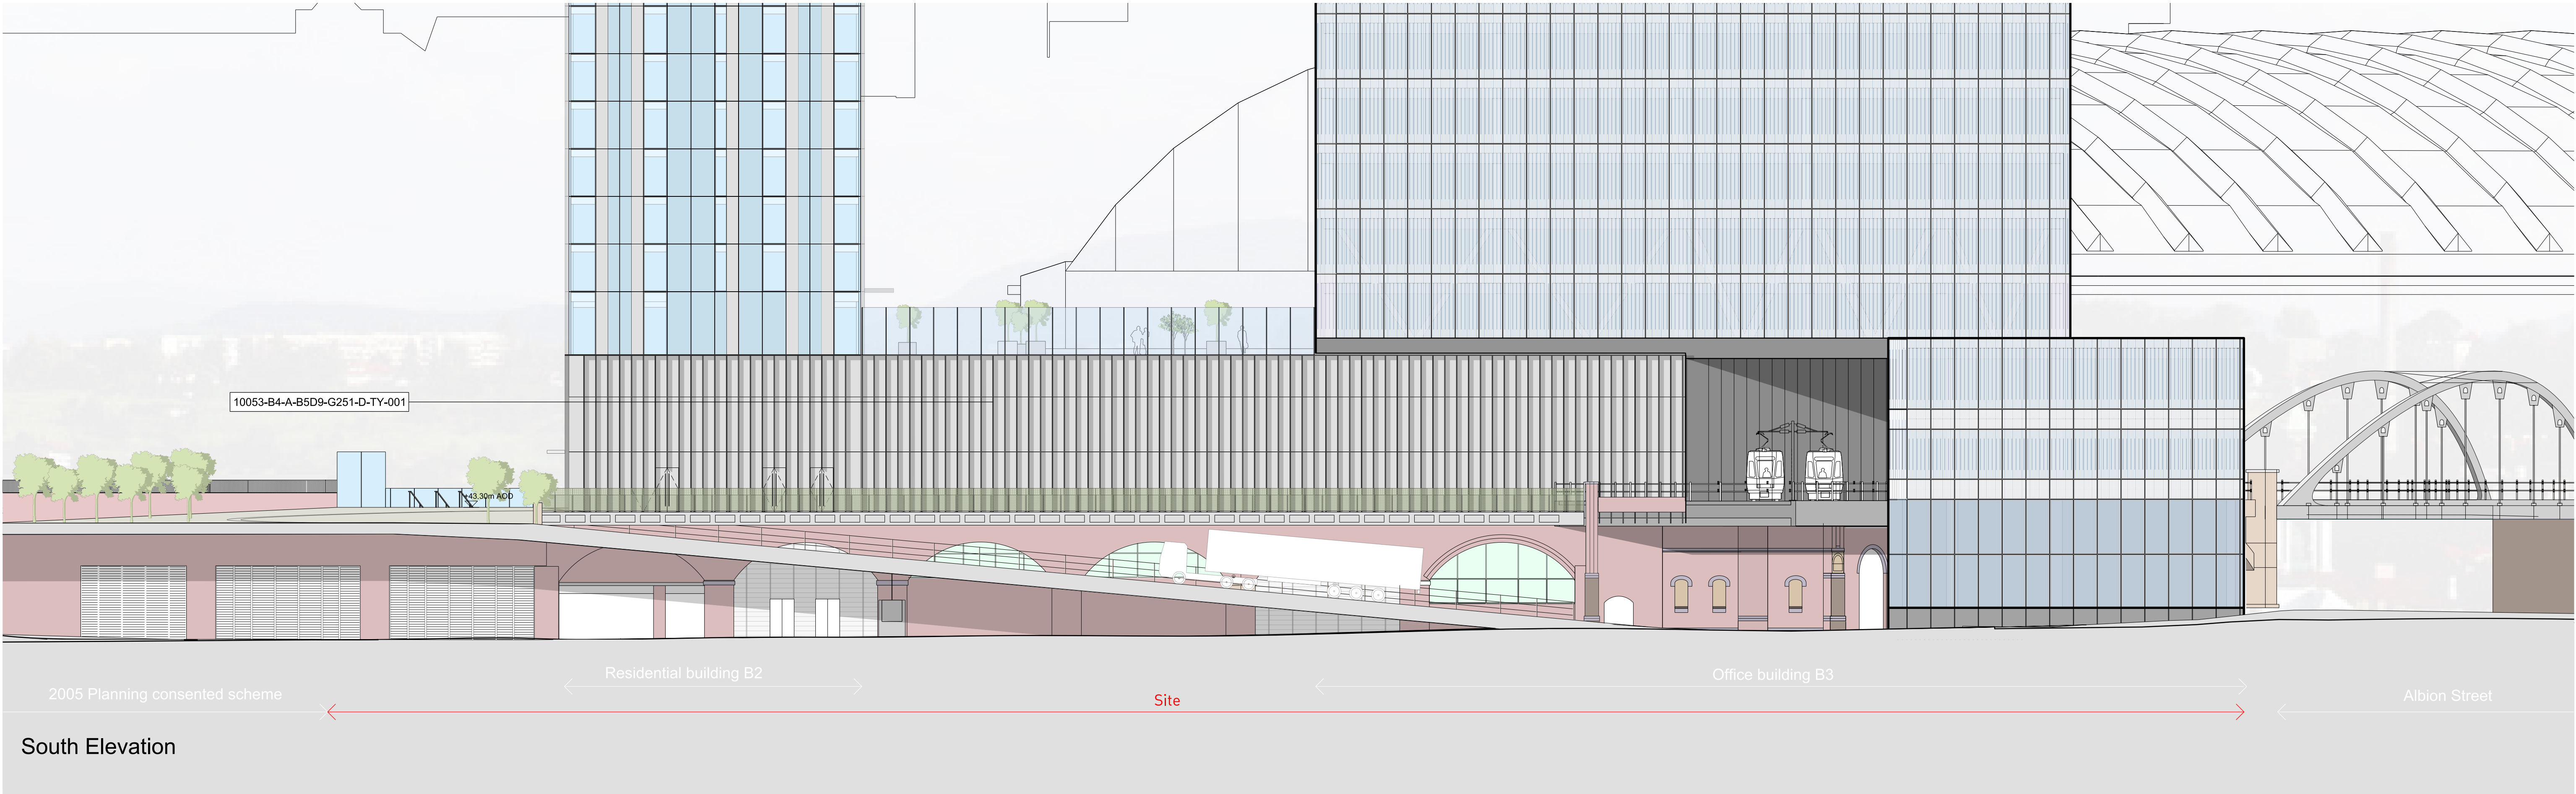


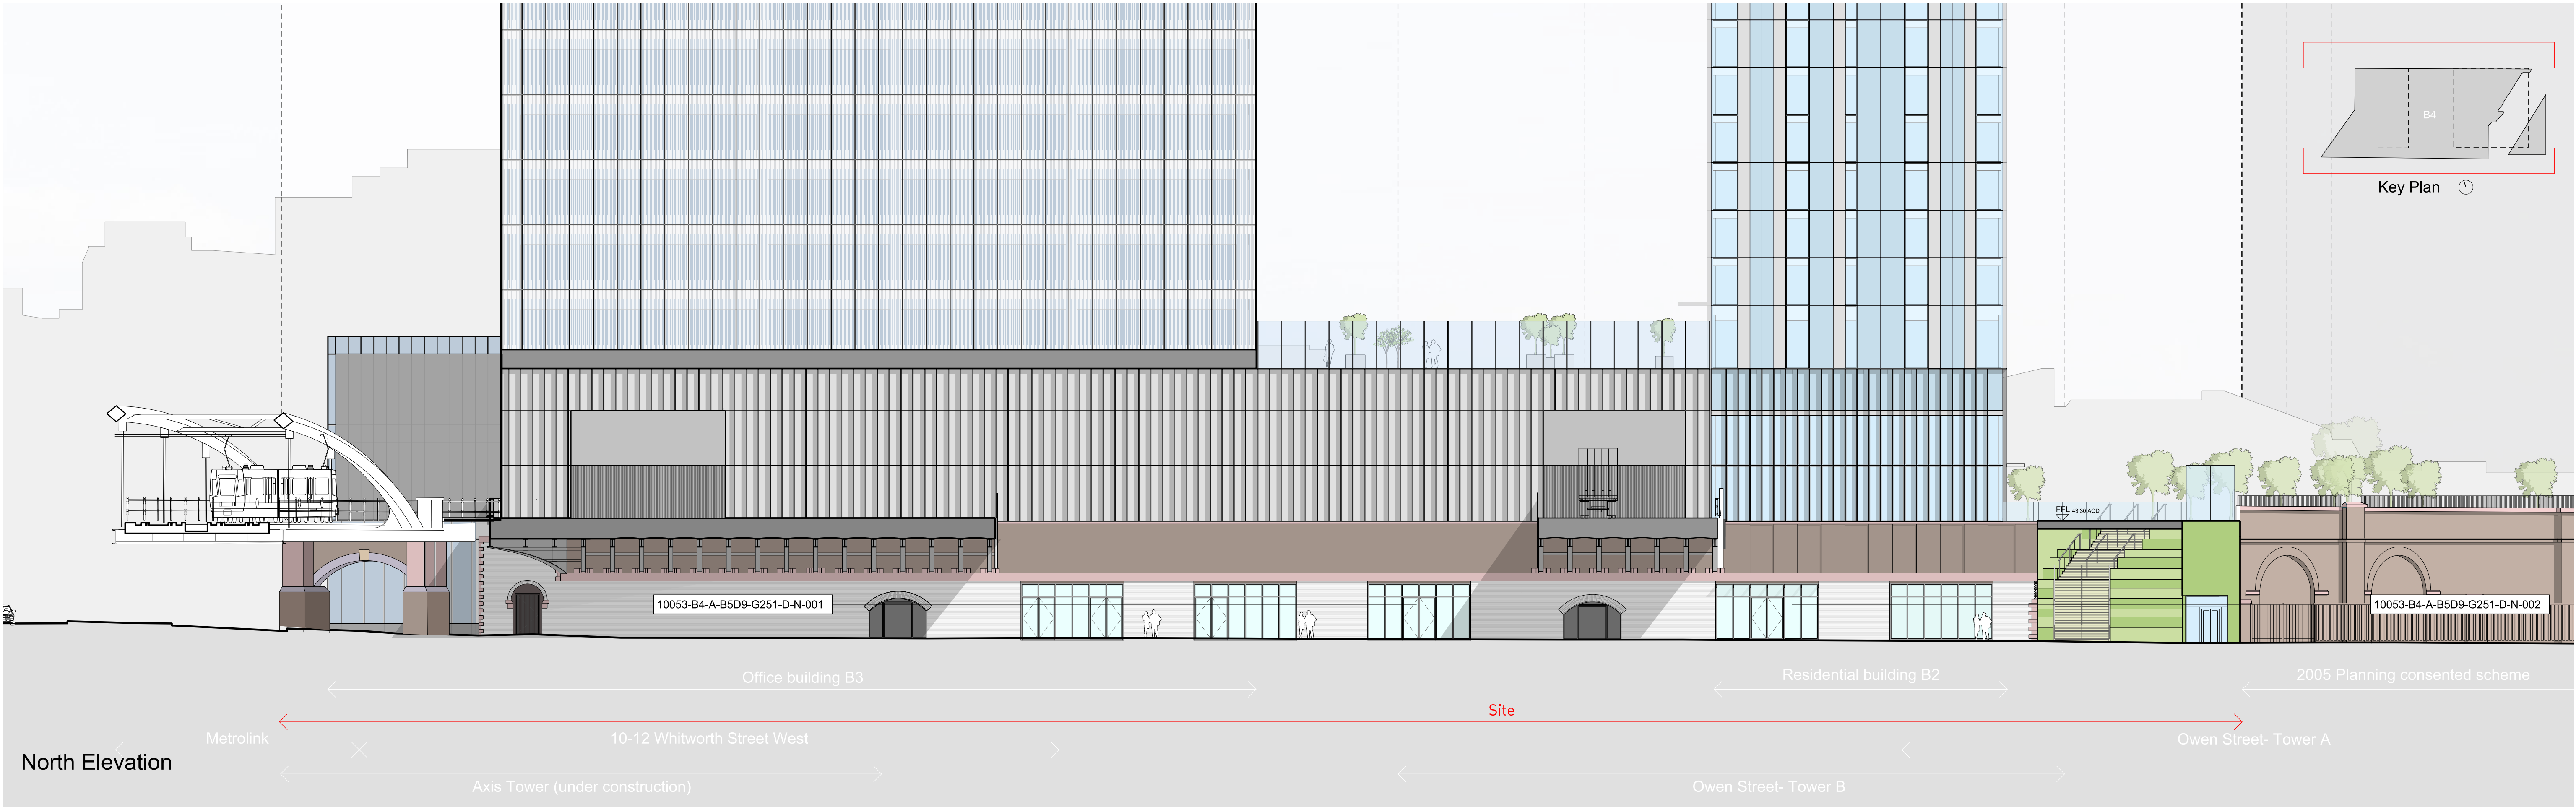

This drawing is copyright Do not scale off dimensions. All dimensions to be checked on site by contractor. Contractor to report any dimensional discrepancies, errors or omissions prior to commencing on site.	Rev/	Date	Description	Rev/	Date	Description	Rev/	Date	Description	North	Project Title Former Bauer Millet Site Drawing Title Building 4- Proposed North Elevation Proposed South Elevation	Status Planning		Scale 1:400@ A3 / 1:200@ A1 Date March 2017		MANCHESTER Riverside, 4 Commercial St Manchester M16 4RD +44 (0)161 835 2345 www.simpsonhaugh.com LONDON 8-11 Roper Place London EC1R 6BB +44 (0)20 7549 4900 mail@smpsonhaugh.com
	00	17-03-2017	Planning Issue													
	01	30-04-2020	Minor Material Amendment Application													
	02	29-05-2020	Minor Material Amendment Application													
	03	12-06-2020	Minor Material Amendment Application													
											Job No	10053	Drawing No	10053-B4-A-B5D9-G200-E-NS-001	Revision	03