



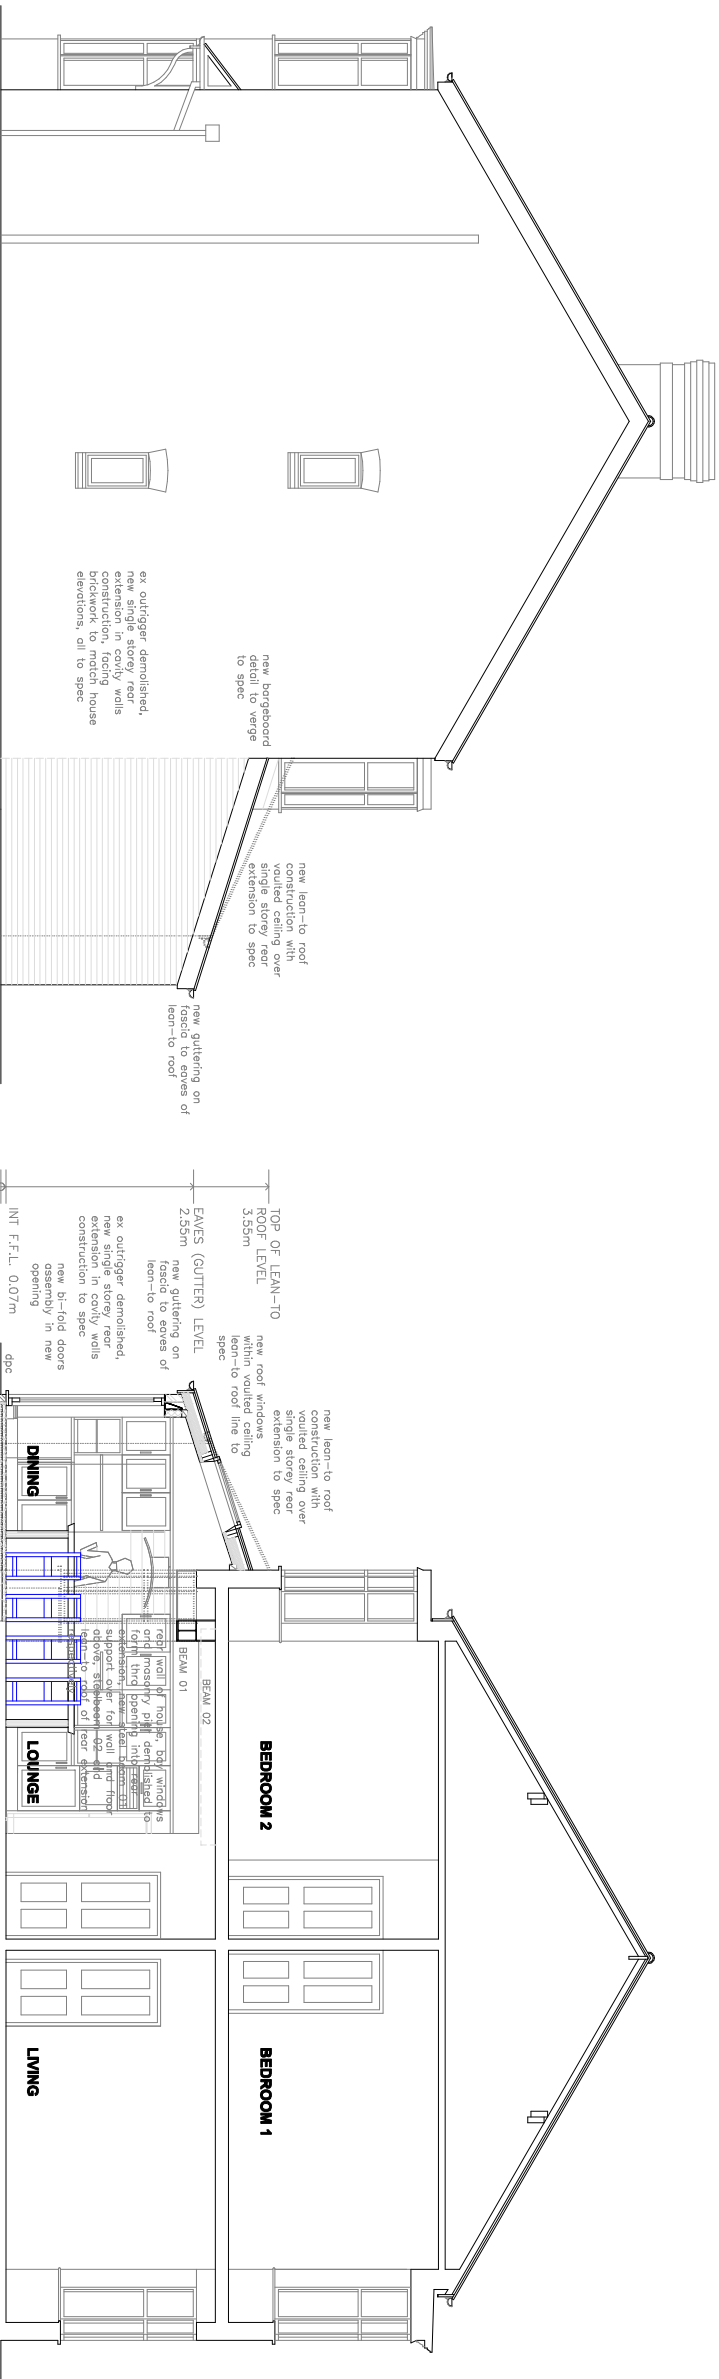

GABLE ELEVATION (PROPOSED)

SECTION (PROPOSED)

FLANK ELEVATION (PROPOSED)

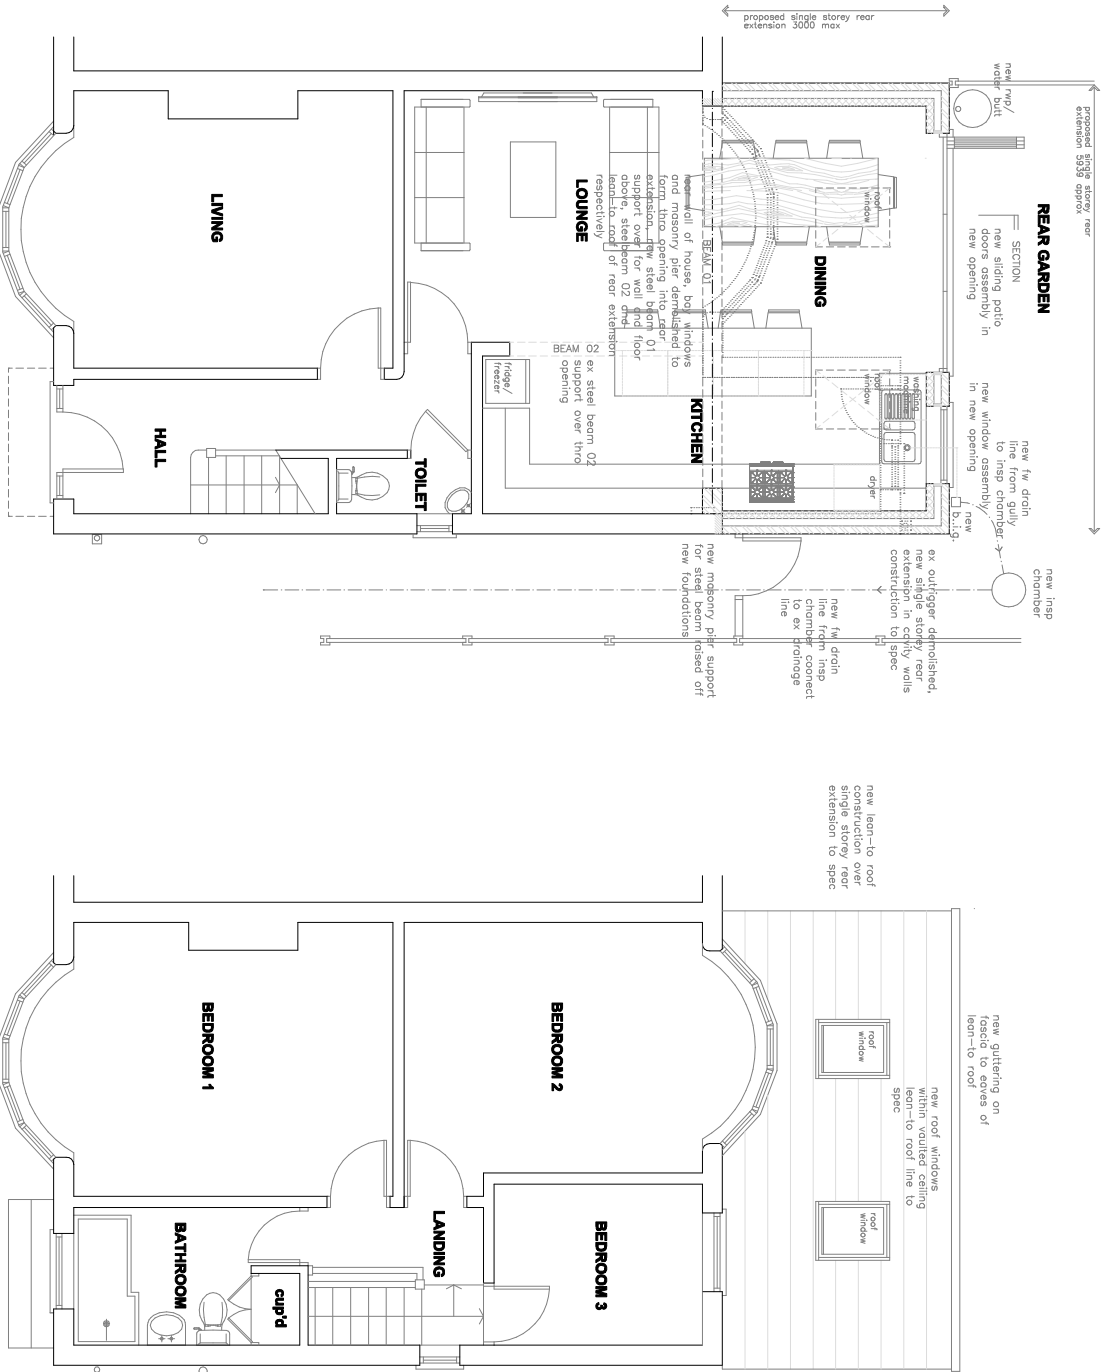

GROUND FLOOR PLAN (PROPOSED)

FIRST FLOOR PLAN (PROPOSED)



7322 (Team2Design) Architectural and Structural Design Consultancy Architectural and Structural Design Consultancy Project and Property Management Consultancy email: team2design@btinternet.com tel: 07830 607827 (mobile) 0191 5301728 (office)			
client	M/S Fido KHAN		
project	Proposed single storey rear extension		
24 KINGSWAY, LONGGHT	MANCHESTER M19 2DD		
drawing title	FLOOR PLANS, ELEVATIONS AND SECTION		
AS PROPOSED			
scale	1:100 @ A3	date	June 2020
		dwg no	24K/02