



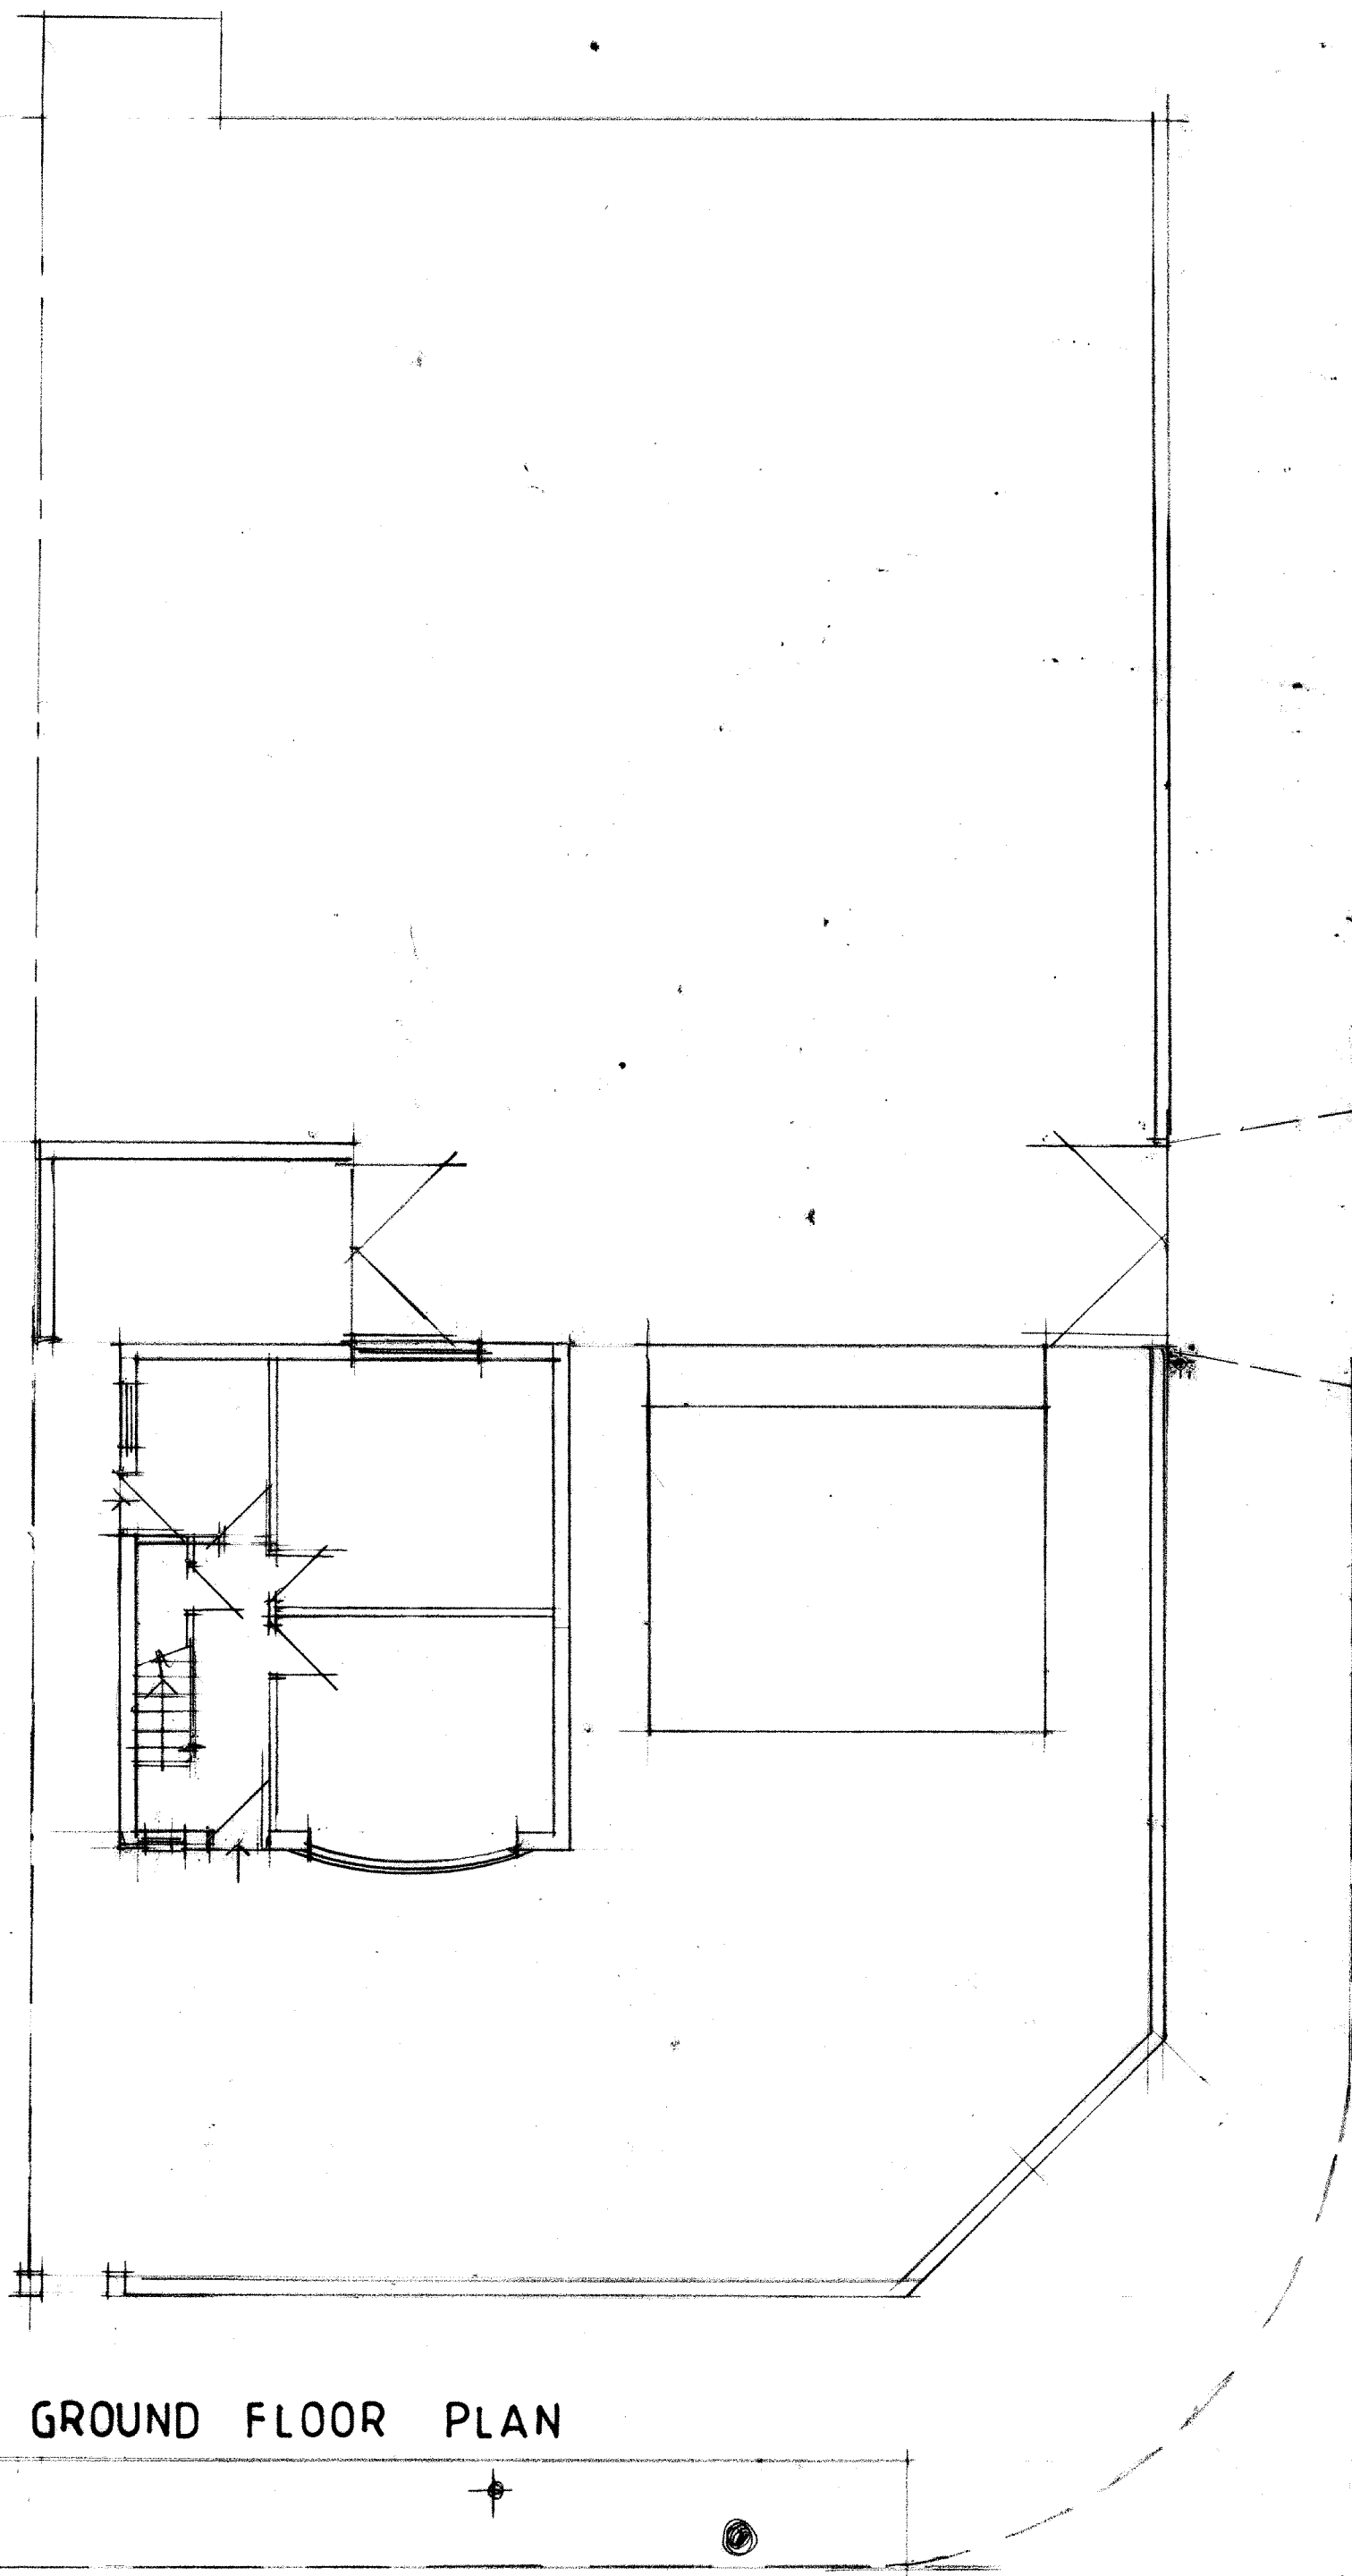

GROUND FLOOR PLAN

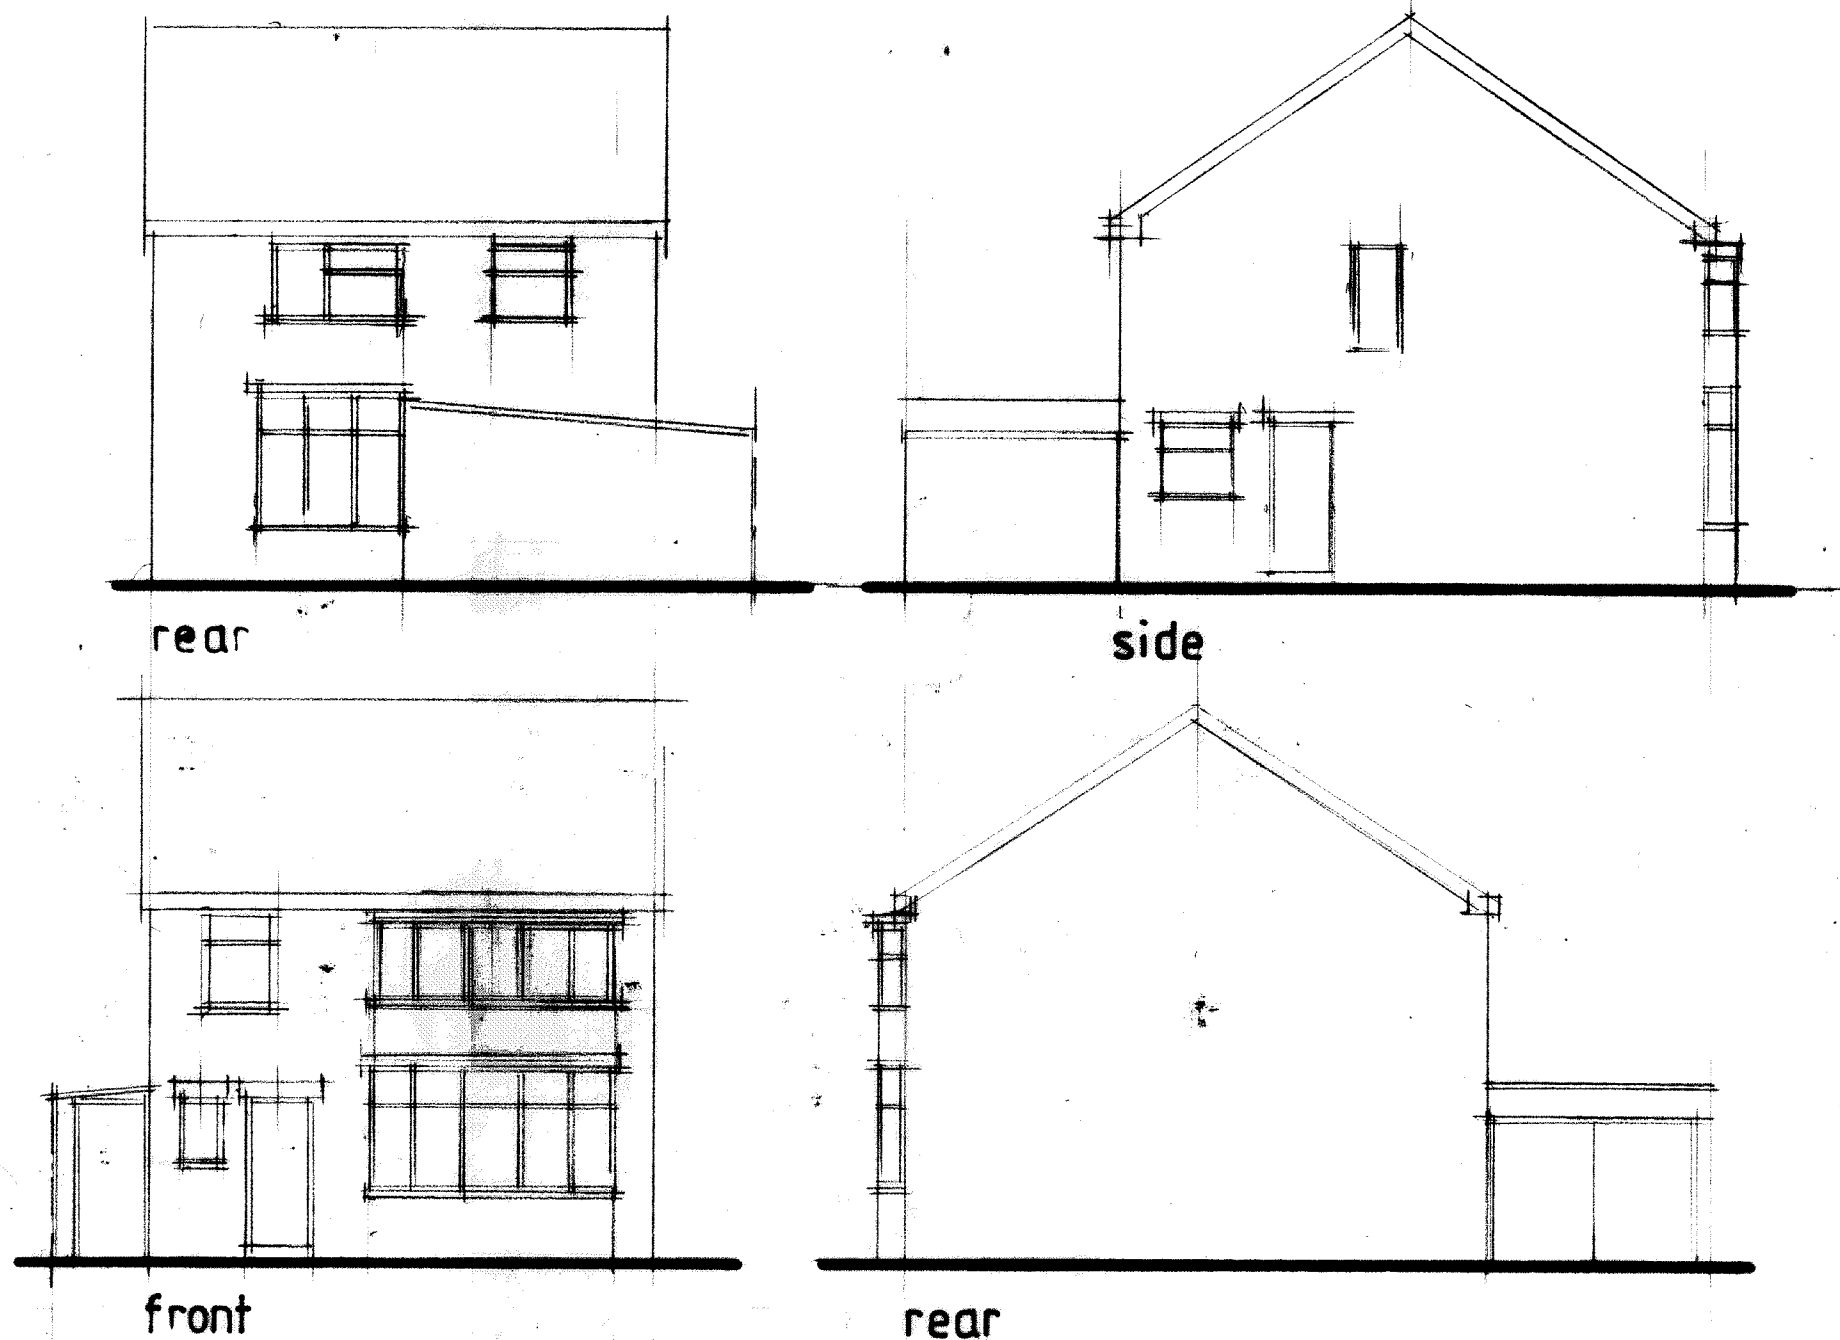

FIRST FLOOR PLAN

CLIENT
MRS R BIBA
129 PARSONAGE ROAD
MANCHESTER M20 4WZ

JOB TITLE
PROPOSED NEW DWELLING

DRG. TITLE
PLANS AND ELEVATIONS
AS EXISTING

**HOLBOROW +
ORMESHER**
Limited
**architectural &
interior design**

Station House
Adams Hill
Knutsford
Cheshire WA16 6DN
telephone : 01565 652275
fax : 01565 750501

ISSUE	ORIGINAL	1	2	3	4	5	6	7
REVISION								
DATE								
DRAWN								
CHECKED								
APPROVED								
SCALE	1:100 of A2							
DRAWING NUMBER	1916/18/01							