



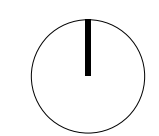

Copyright of this drawing is vested in 5plus Architects and it must not be copied or reproduced without written consent.
Figured dimensions only are to be taken from this drawing. Do not scale from this drawing.
All Contractors must note the date and are responsible for noting and checking all dimensions ready to start work.
5plus Architects are to be advised of any variation between drawings and site conditions.
This drawing shall remain the property of 5plus Architects and shall not be distributed for reproduction.
All dimensions and levels should be read only from those values stated in text, on the drawings.
CONSTRUCTION - It is considered that the proposed works are within the scope of a competent Contractor
and as such no detailed reports have been provided, refer to relevant prior Structural Engineering Site
Assessment
Site Boundary

- | | | |
|---|----------|--|
| 4 | 08/06/20 | Issued for Planning |
| 3 | 17/02/20 | Boundary amended to include external seating area,
Issued for Tender. |
| 2 | 14/02/20 | Maintenance handrail and balustrade replaced with
parapet balustrade wall, External Seating Area
highlighted. Issued for Planning. |
| 1 | 18/12/19 | Boundary amended to include external seating area,
Issued for Planning |
| 0 | 21/11/19 | Issued for Planning |

REV:	DATE:	DETAILS:
------	-------	----------

 

5plus architects

Manchester, 0161 228 0211
Fourth Floor, The Hive, 47 Lever Street,
Manchester M1 1FN
London, 0207 253 7644
Third Floor, 25 Chart Street,
London N1 6FA
5plusarchitects.com

PROJECT:
Barbirolli Square Leisure Unit
Barbirolli Square, Manchester
TITLE:
Proposed Site Plan
Red Line Boundary
SCALE: 1:200@A1
ORIGIN DATE: 15/11/19
DRAWN: EMcA
CHECKED: AJ
STATUS:
Planning
PROJECT: 05855
DRAWING NO: _MP_00_0200
REV: 4