



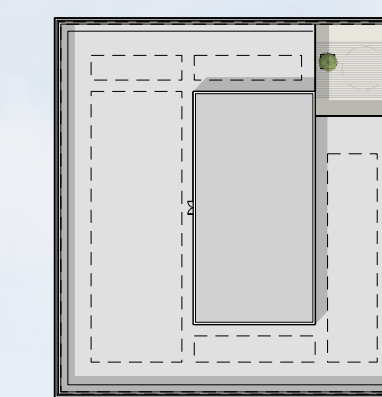

MATERIALS KEY

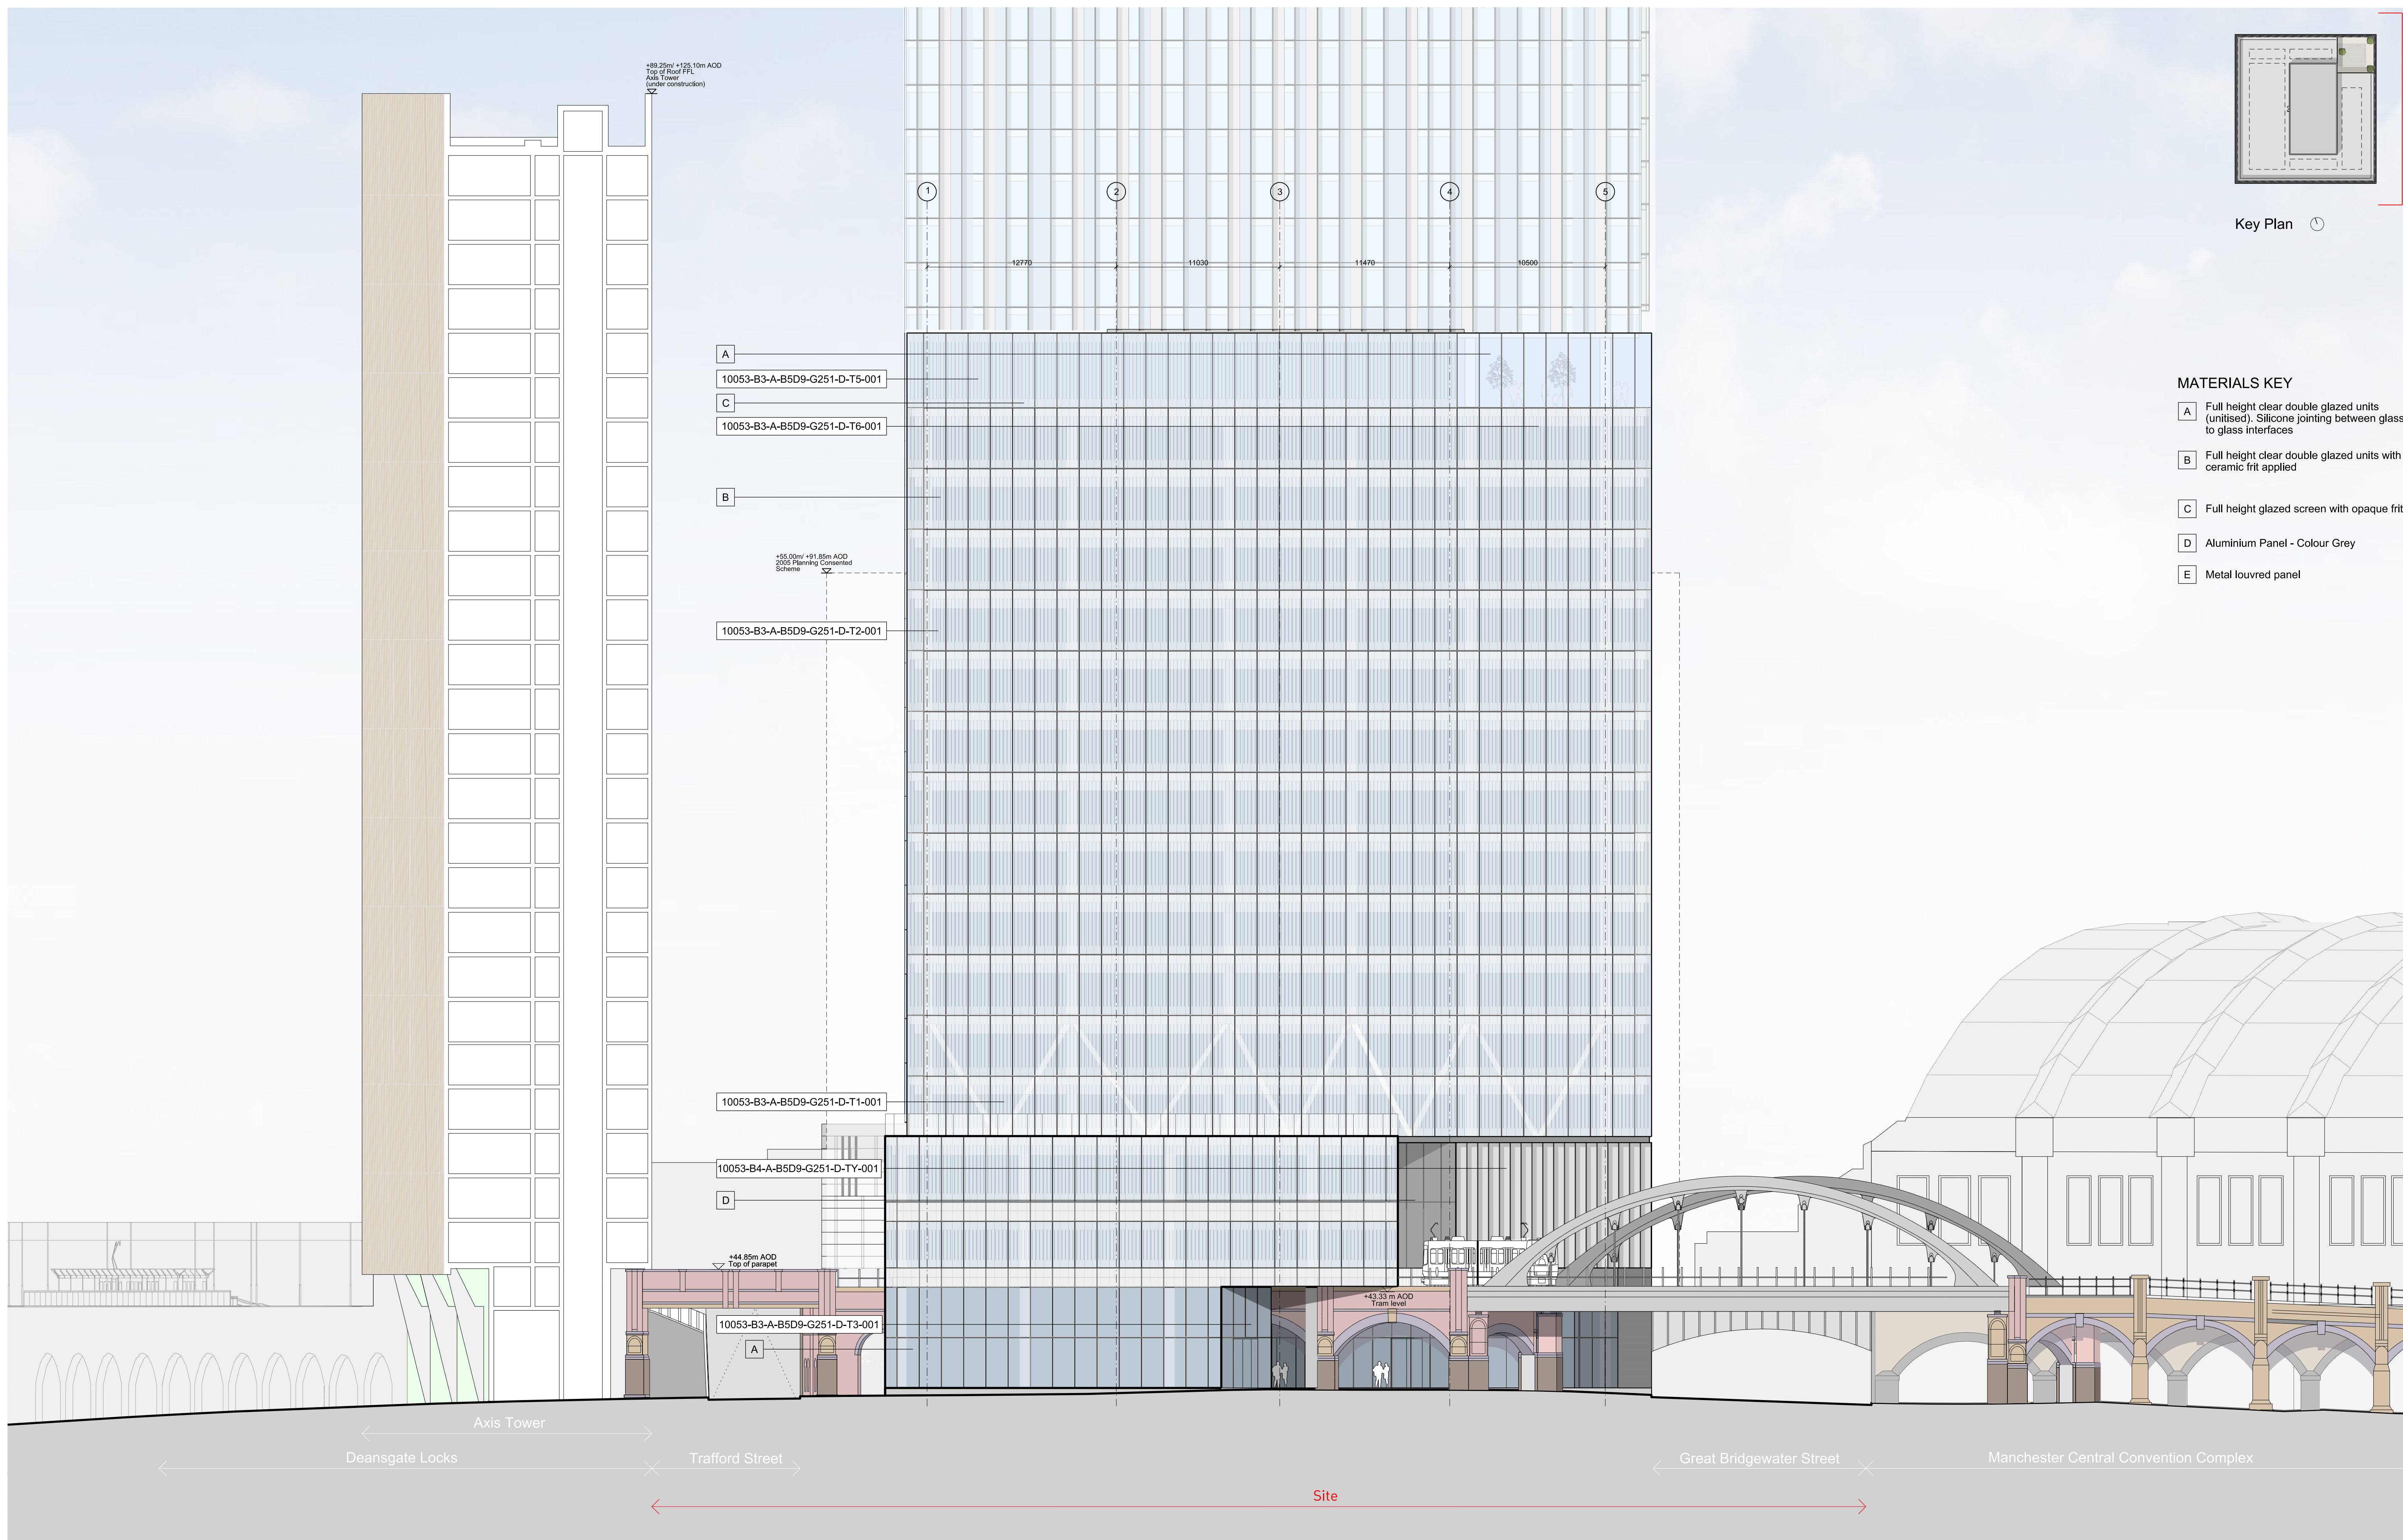

This drawing is copyright. Do not scale off dimensions. All dimensions to be checked on site by contractor. Contractor to report any dimensional discrepancies, errors or omissions prior to commencing on site.	Rev	Date	Description	Rev	Date	Description	Rev	Date	Description	North 	Project Title			Status			 MANCHESTER Riverside, 4 Commercial St Manchester M11 1JG +44 (0)161 835 2345 www.simpsonhaugh.com LONDON 5-8 Roberts Place London EC1R 6BB +44 (0)20 7549 4500 mail@simpsonhaugh.com
	00	17-03-2017	Planning Issue									Planning					
	01	30-04-2020	Minor Material Amendment Application									Scale 1:400 @ A3 1:200 @ A1 Date March 2017					
												Job No	Drawing No	Revision			
												10053	10053-B3-A-B5D9-G200-E-E-001	01			
										Drawing Title							
										Building 3 - East Elevation							