



NOTE:
DUE TO EXISTING NEIGHBOURING OUTBUILDINGS BEING PRESENT
THERE IS NO EXISTING FLANK WALL ELEVATION TO SHOW
(ELEVATIONS) – OTHER THAN A VERY SMALL FEW CENTIMETERS OF
CONSERVATORY ROOF.

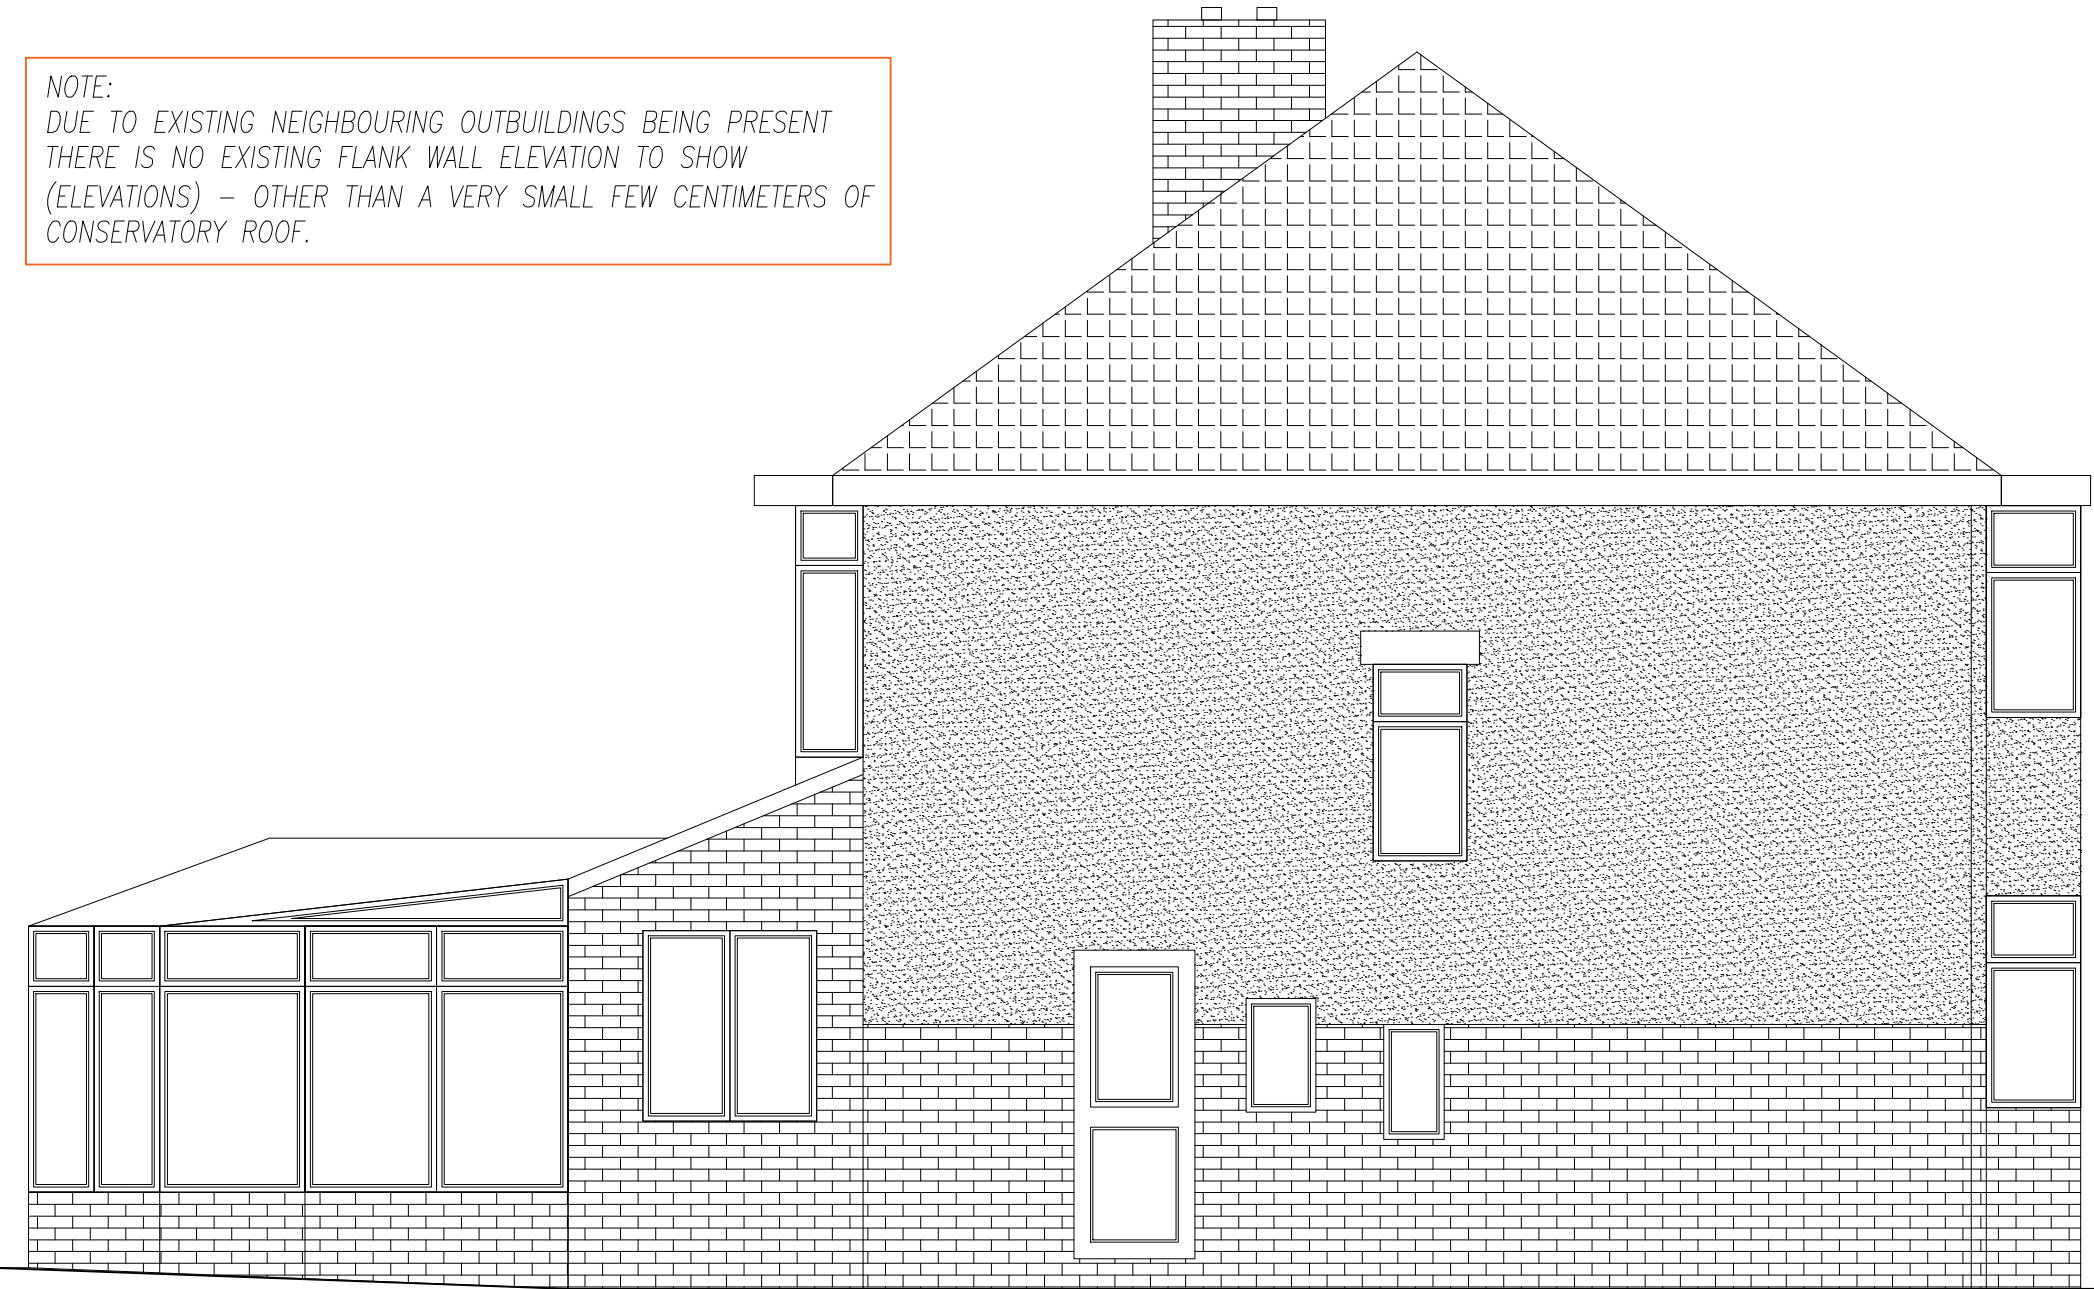

EXISTING GABLE ELEVATION (1:50)

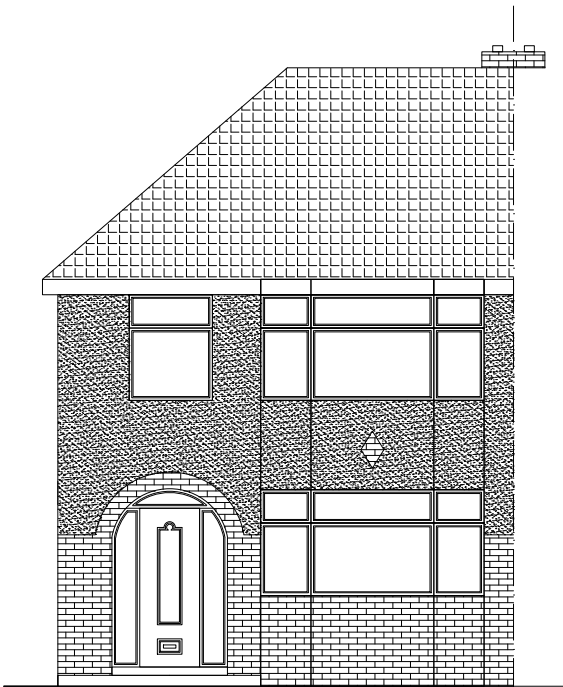


EXISTING FRONT
ELEVATION (1:100)



PHOTOGRAPH No3 (FRONT ELEVATION & PART GARAGE)



PHOTOGRAPH No4 (FRONT ELEVATION GARAGE)

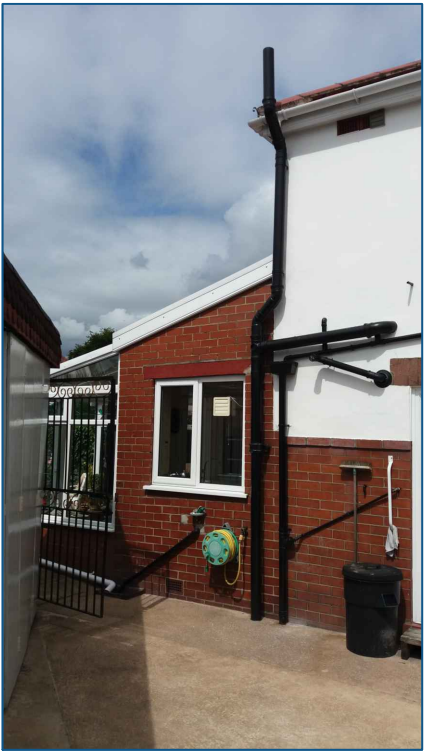

PHOTOGRAPH No5
(PART SIDE ELEVATION OF PROPERTY)



PHOTOGRAPH No6
(PART SIDE ELEVATION OF PROPERTY)

	MAY 20 –DRAWINGS FOR LOCAL AUTHORITY APPROVAL		TO BE PRINTED AT A3	
LOCATION ADDRESS: 42 SPRINGDALE GARDENS, DIDSBURY M20	DRAWING TITLE: EXISTING FRONT AND GABLE ELEVATIONS		DATE: MAY 20	SHEET No: 04 OF 17
	PROJECT DESCRIPTION: PROPOSED 2 STOREY SIDE & PART REAR EXTENSION PLUS DEMOLITION OF GARAGE & ITS REPLACEMENT WITH A HABITABLE STRUCTURE.		DRAWING NUMBER: RT/0520/04	