


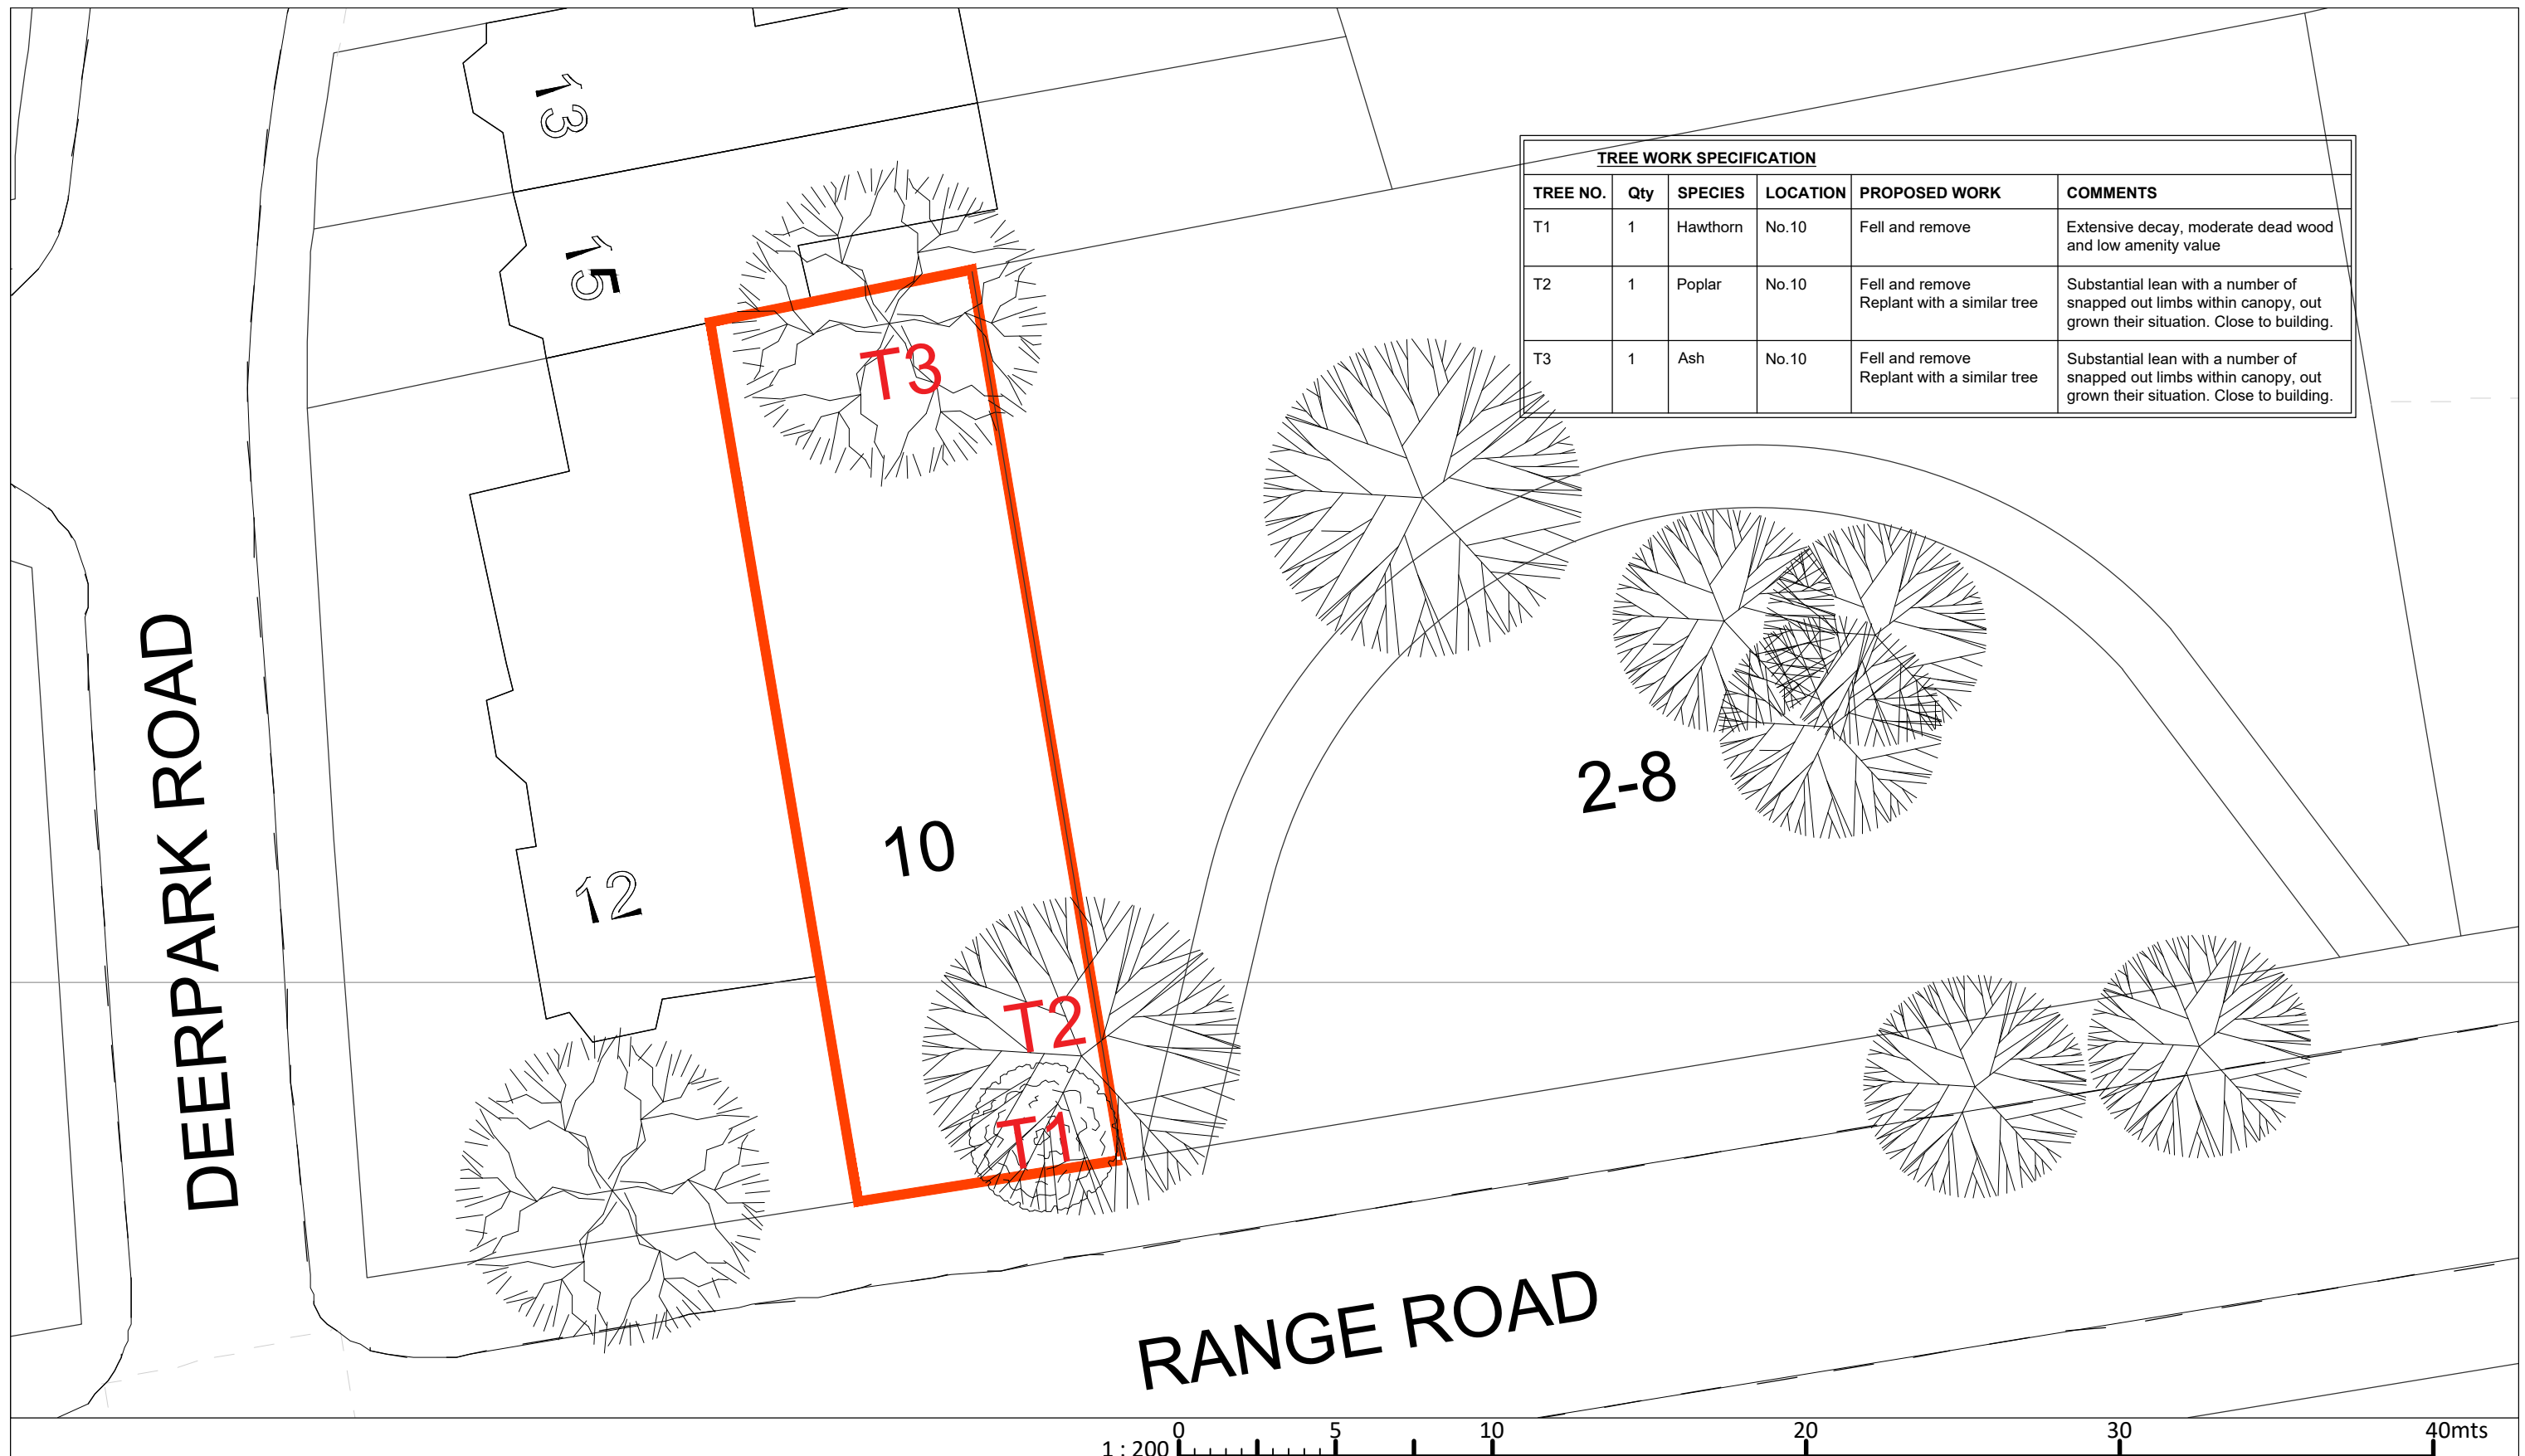

TREE WORK SPECIFICATION					
TREE NO.	Qty	SPECIES	LOCATION	PROPOSED WORK	COMMENTS
T1	1	Hawthorn	No.10	Fell and remove	Extensive decay, moderate dead wood and low amenity value
T2	1	Poplar	No.10	Fell and remove Replant with a similar tree	Substantial lean with a number of snapped out limbs within canopy, out grown their situation. Close to building.
T3	1	Ash	No.10	Fell and remove Replant with a similar tree	Substantial lean with a number of snapped out limbs within canopy, out grown their situation. Close to building.

All dimensions to be verified on site and any discrepancies reported in writing to Main Contractor before proceeding with work. All dimensions should read from those values stated in text on the drawing.

All area dimensions are approximate and can only be verified by a detailed survey of the completed building. Any decisions to be made on the basis of area information shown on this drawing should include allowances for the increases and decreases inherent in the design development and building processes.

Rev	Date	Drwn	Chkd	Amendment

Client

VM CROWN LIMITED

Project

WORKS TO TREES

Address

10 RANGE ROAD
WHALLEY RANGE
MANCHESTER M16 8ES

Drawing

GROUND FLOOR PLAN GENERAL ARRANGEMENT PROPOSED

Scale @ A3	Date	Drawn	Checked	Authorised
------------	------	-------	---------	------------

1:200	07.07.20	EK	x	x
-------	----------	----	---	---

Item	Value	Status
1	100	OK
2	200	OK
3	300	OK
4	400	OK
5	500	OK
6	600	OK
7	700	OK
8	800	OK
9	900	OK
10	1000	OK

INFORMATION

Drawing no

D501

Rev

—