


The Copyright of a drawing belongs to PJH Architectural Services Ltd and shall not be used or reproduced in any form without its express permission. All alterations to be checked on site prior to the commencement of any work.

For the avoidance of doubt all dimensions are measured to wall structure and not the finished internal or external surfaces unless otherwise stated. Where the drawing shows a different measurement should be reported to the client and PJH Architectural Services Ltd immediately.

Where any discrepancy is found to exist, while in the course of the design, the client and PJH Architectural Services Ltd shall not be liable for any use of drawings and documents for any purpose other than that for which they were prepared or on behalf of PJH Architectural Services Ltd.

Drawings to be used by clients in conjunction with structural engineers details. Note, with regards to structural elements shown on the drawing, precedence over the information shown on the drawing.

Please send any corrections and discrepancies to: enquiry@pjha.co.uk

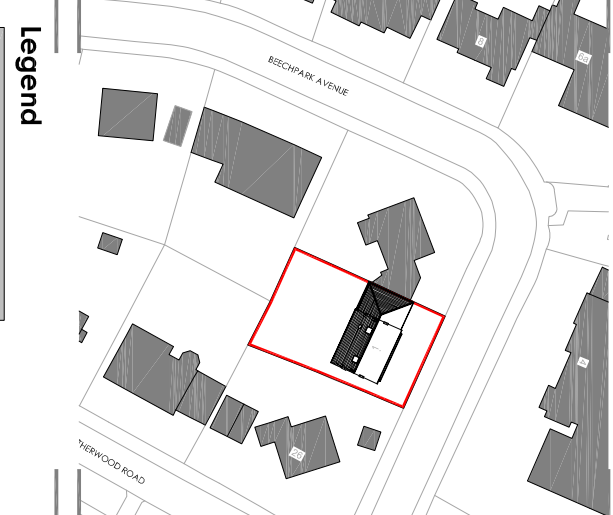


Legend

- hatched denotes existing perimeter walls
- hatched denotes assumed existing stud walls
- hatched denotes assumed existing block walls

Existing planning drawings


Rev ref	Description	Date
Project	domer loft conversion	
Site Address	1 Beechpark Avenue, Wythenshawe Manchester M22 4BL	

Client	JCH Building Services
Drawing title	Planning Existing elevations
Date	March 2020
Scale	1:50 @ A1
Dwg No	2020-1436-P-102
Rev	-
Drawn by	CX
Checked by	PJH

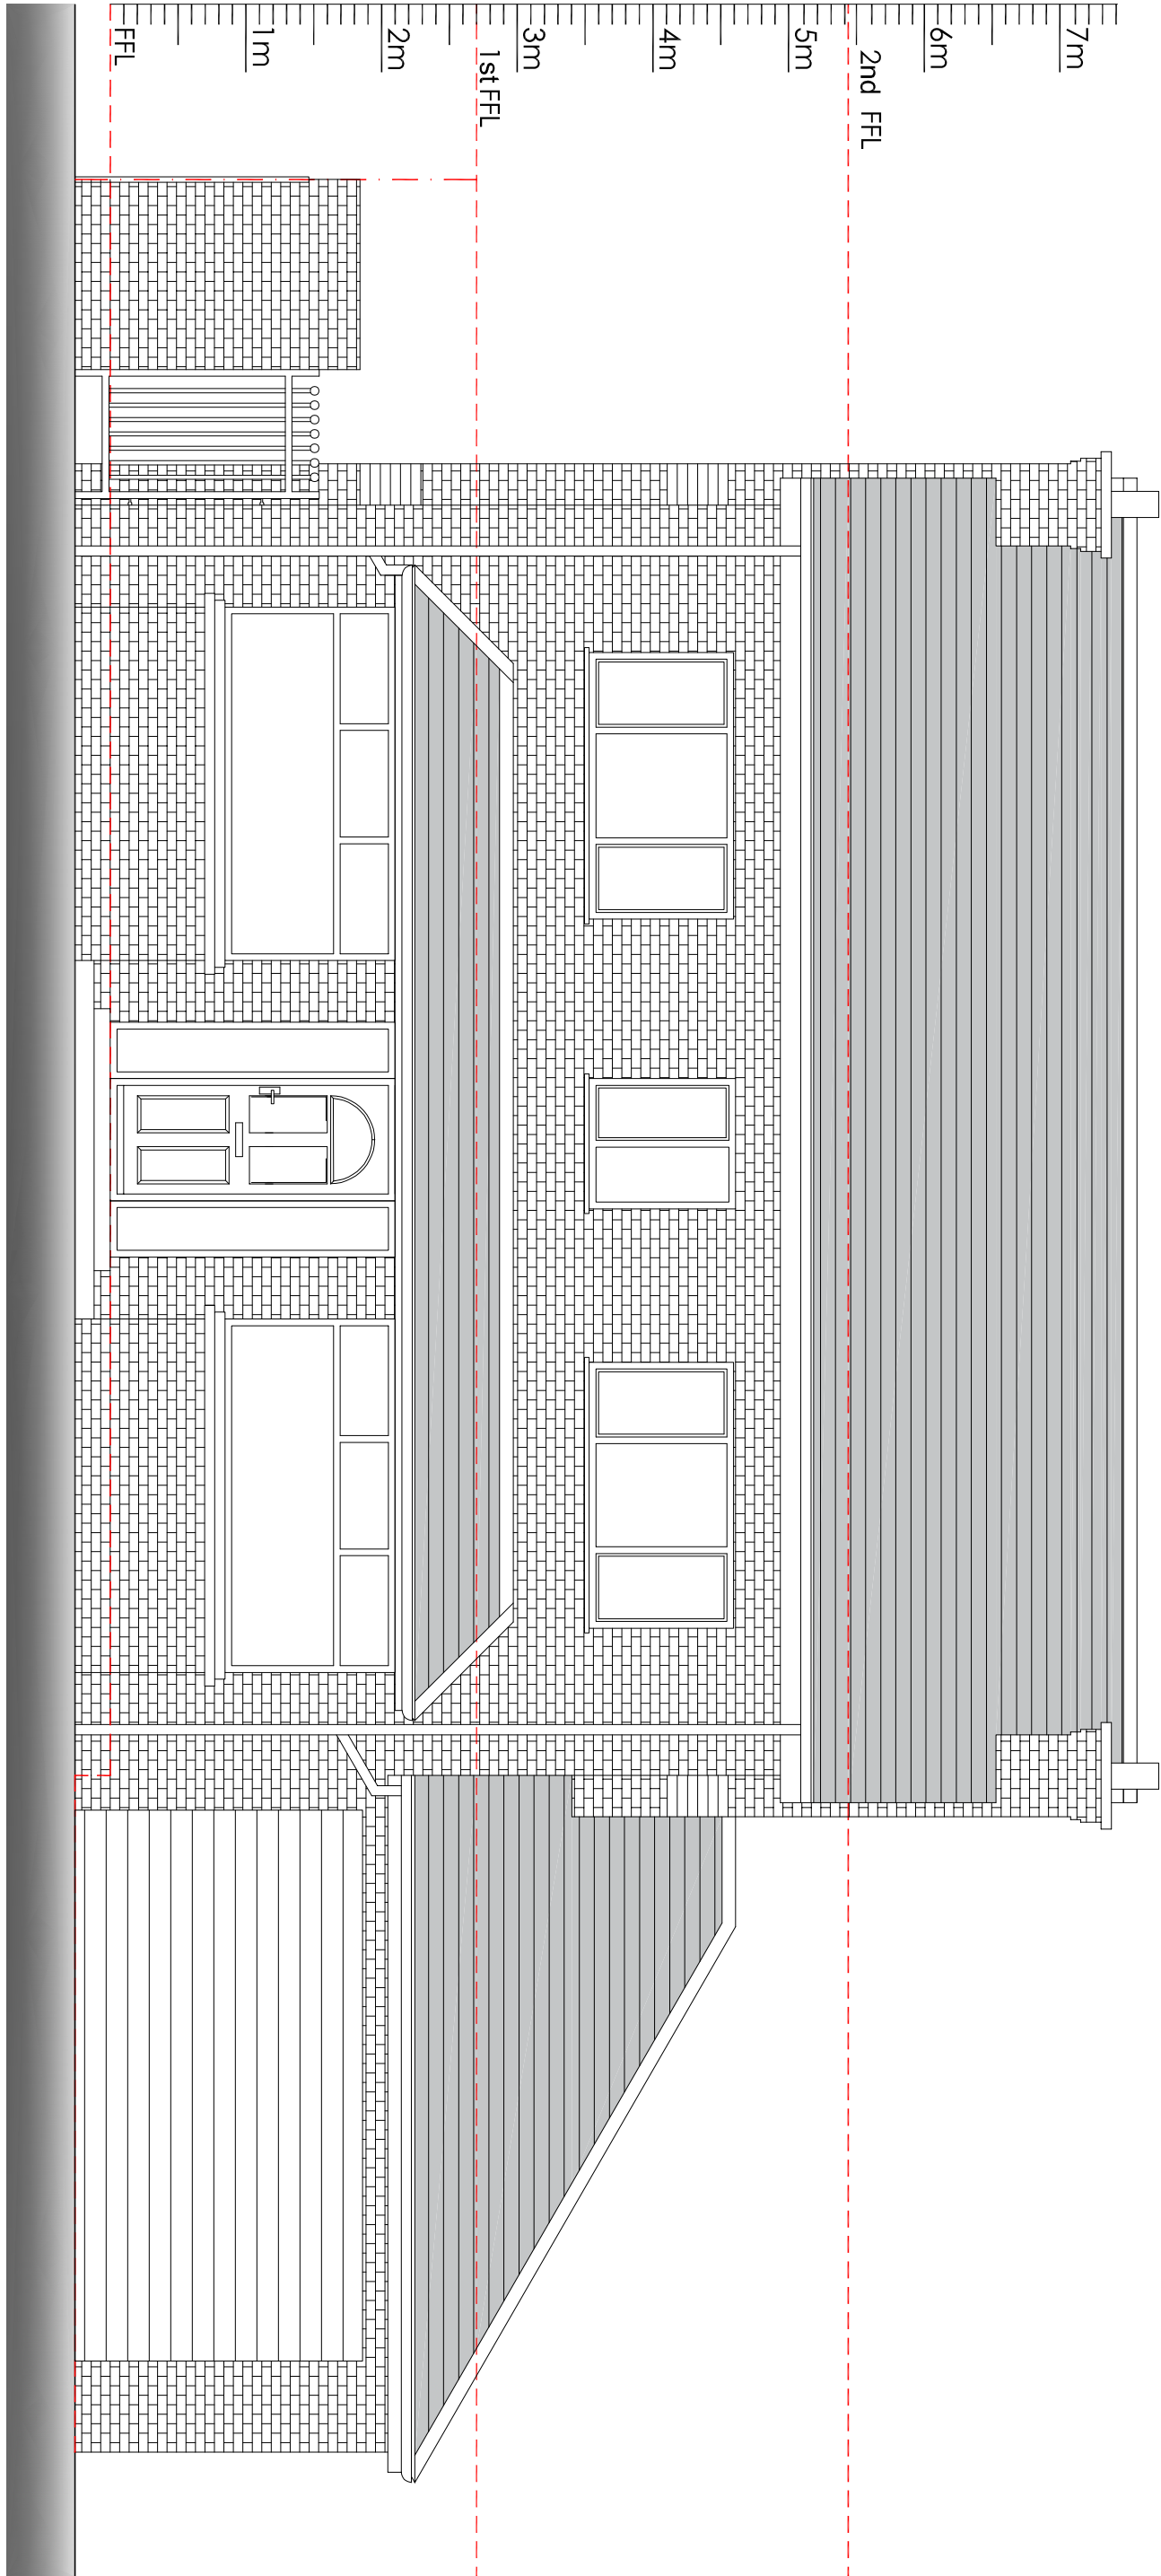


Front elevation - as existing (unaffected by works)

Scale: 1:50 @ A1

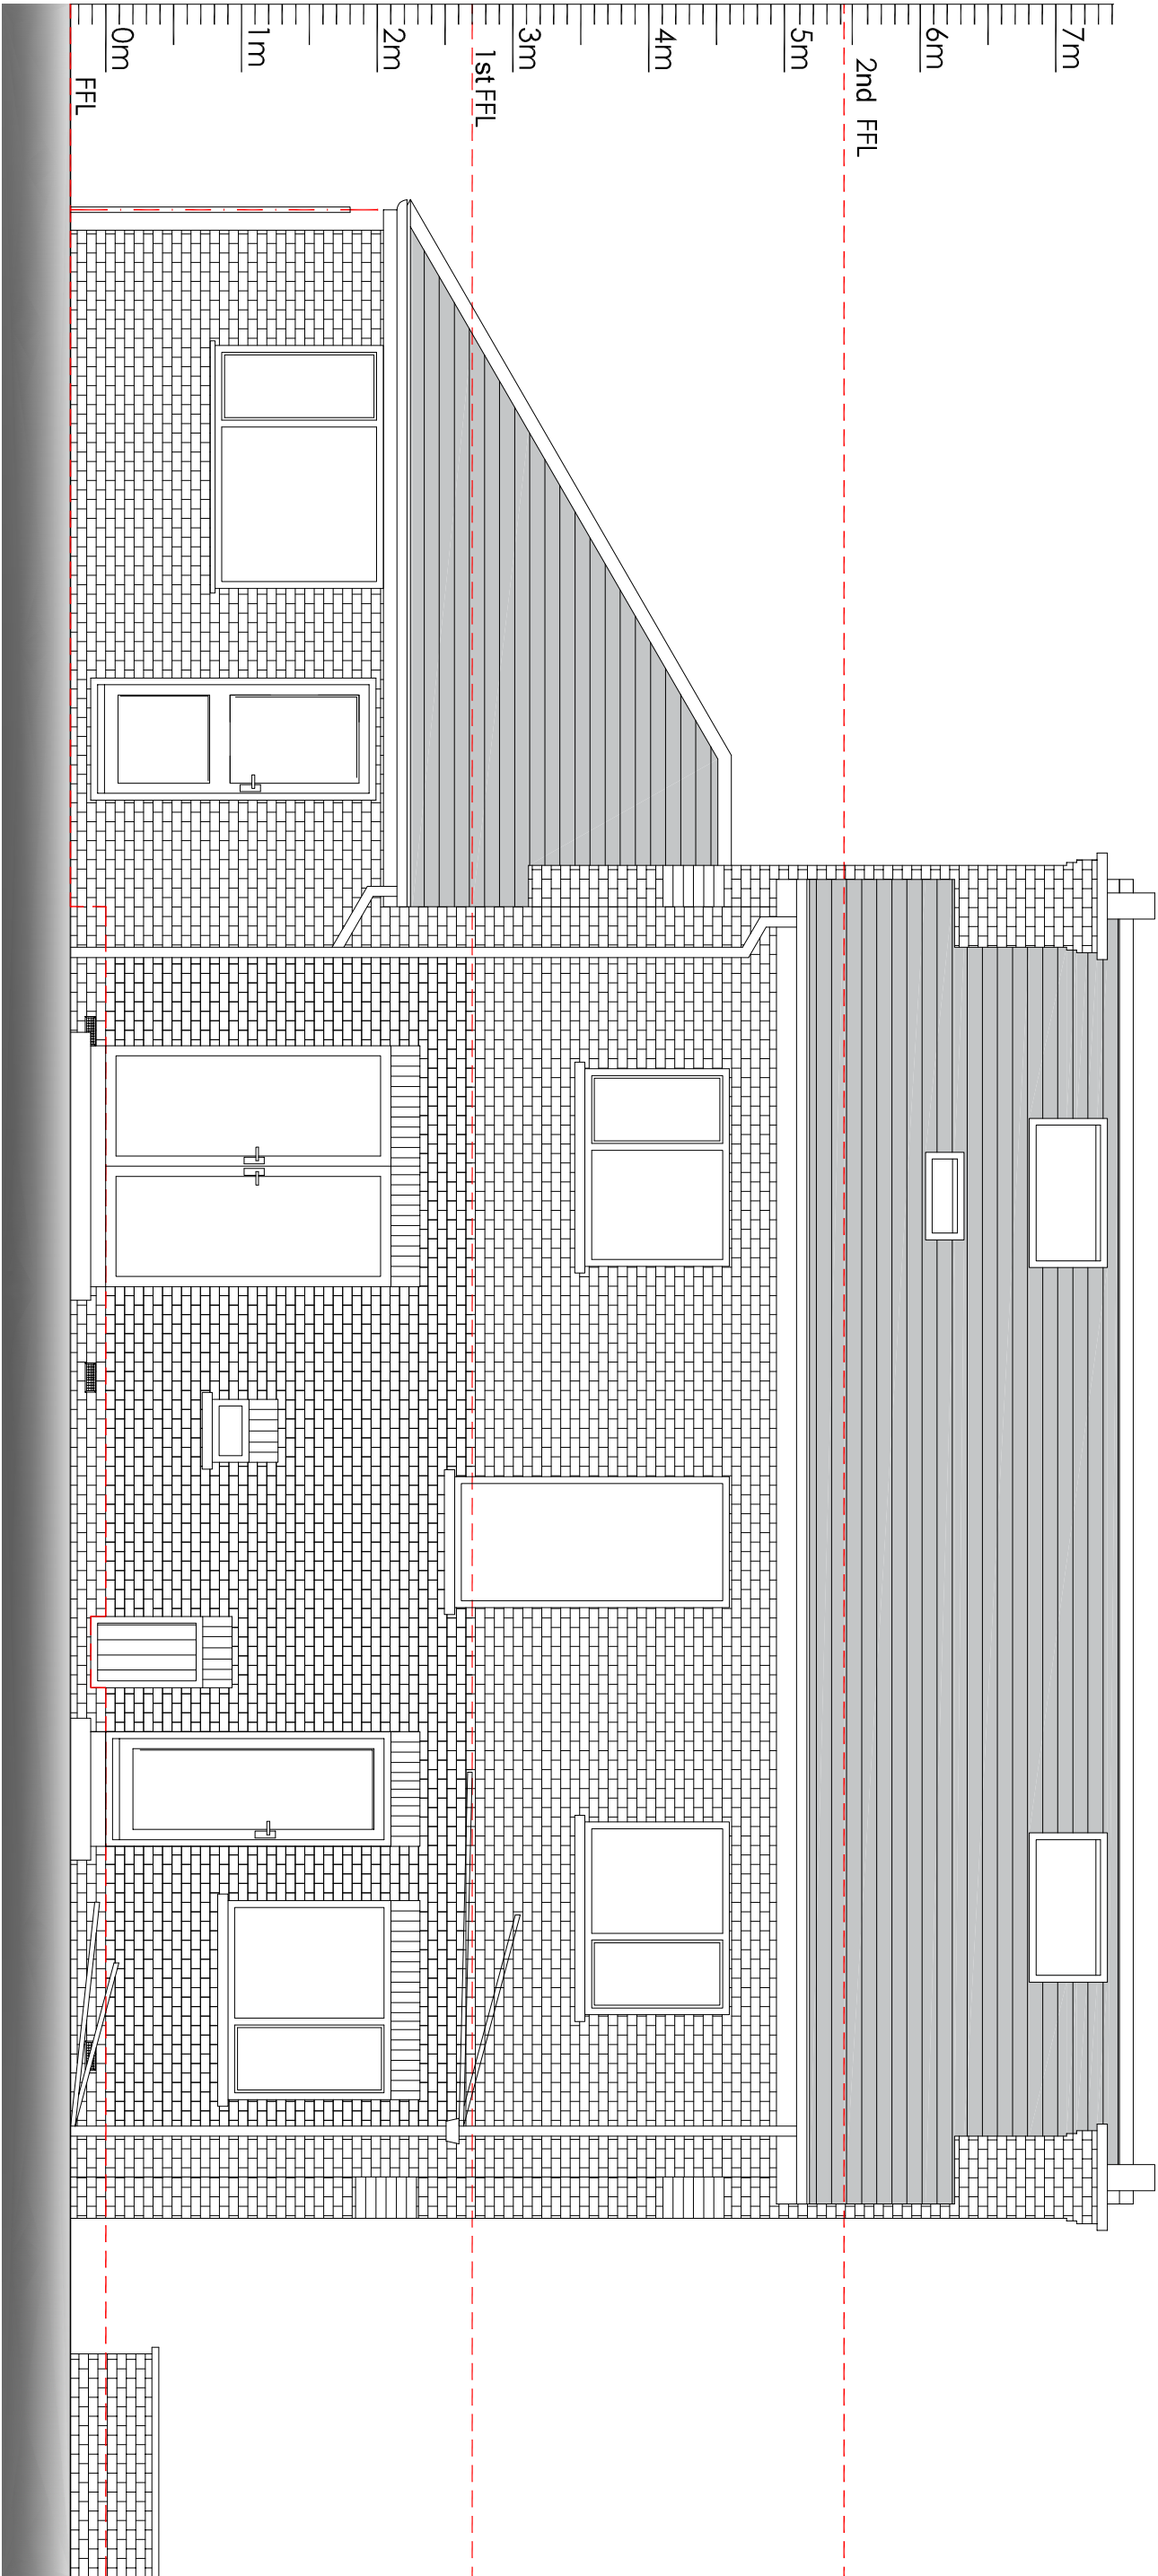


rear elevation - as existing

Scale: 1:50 @ A1

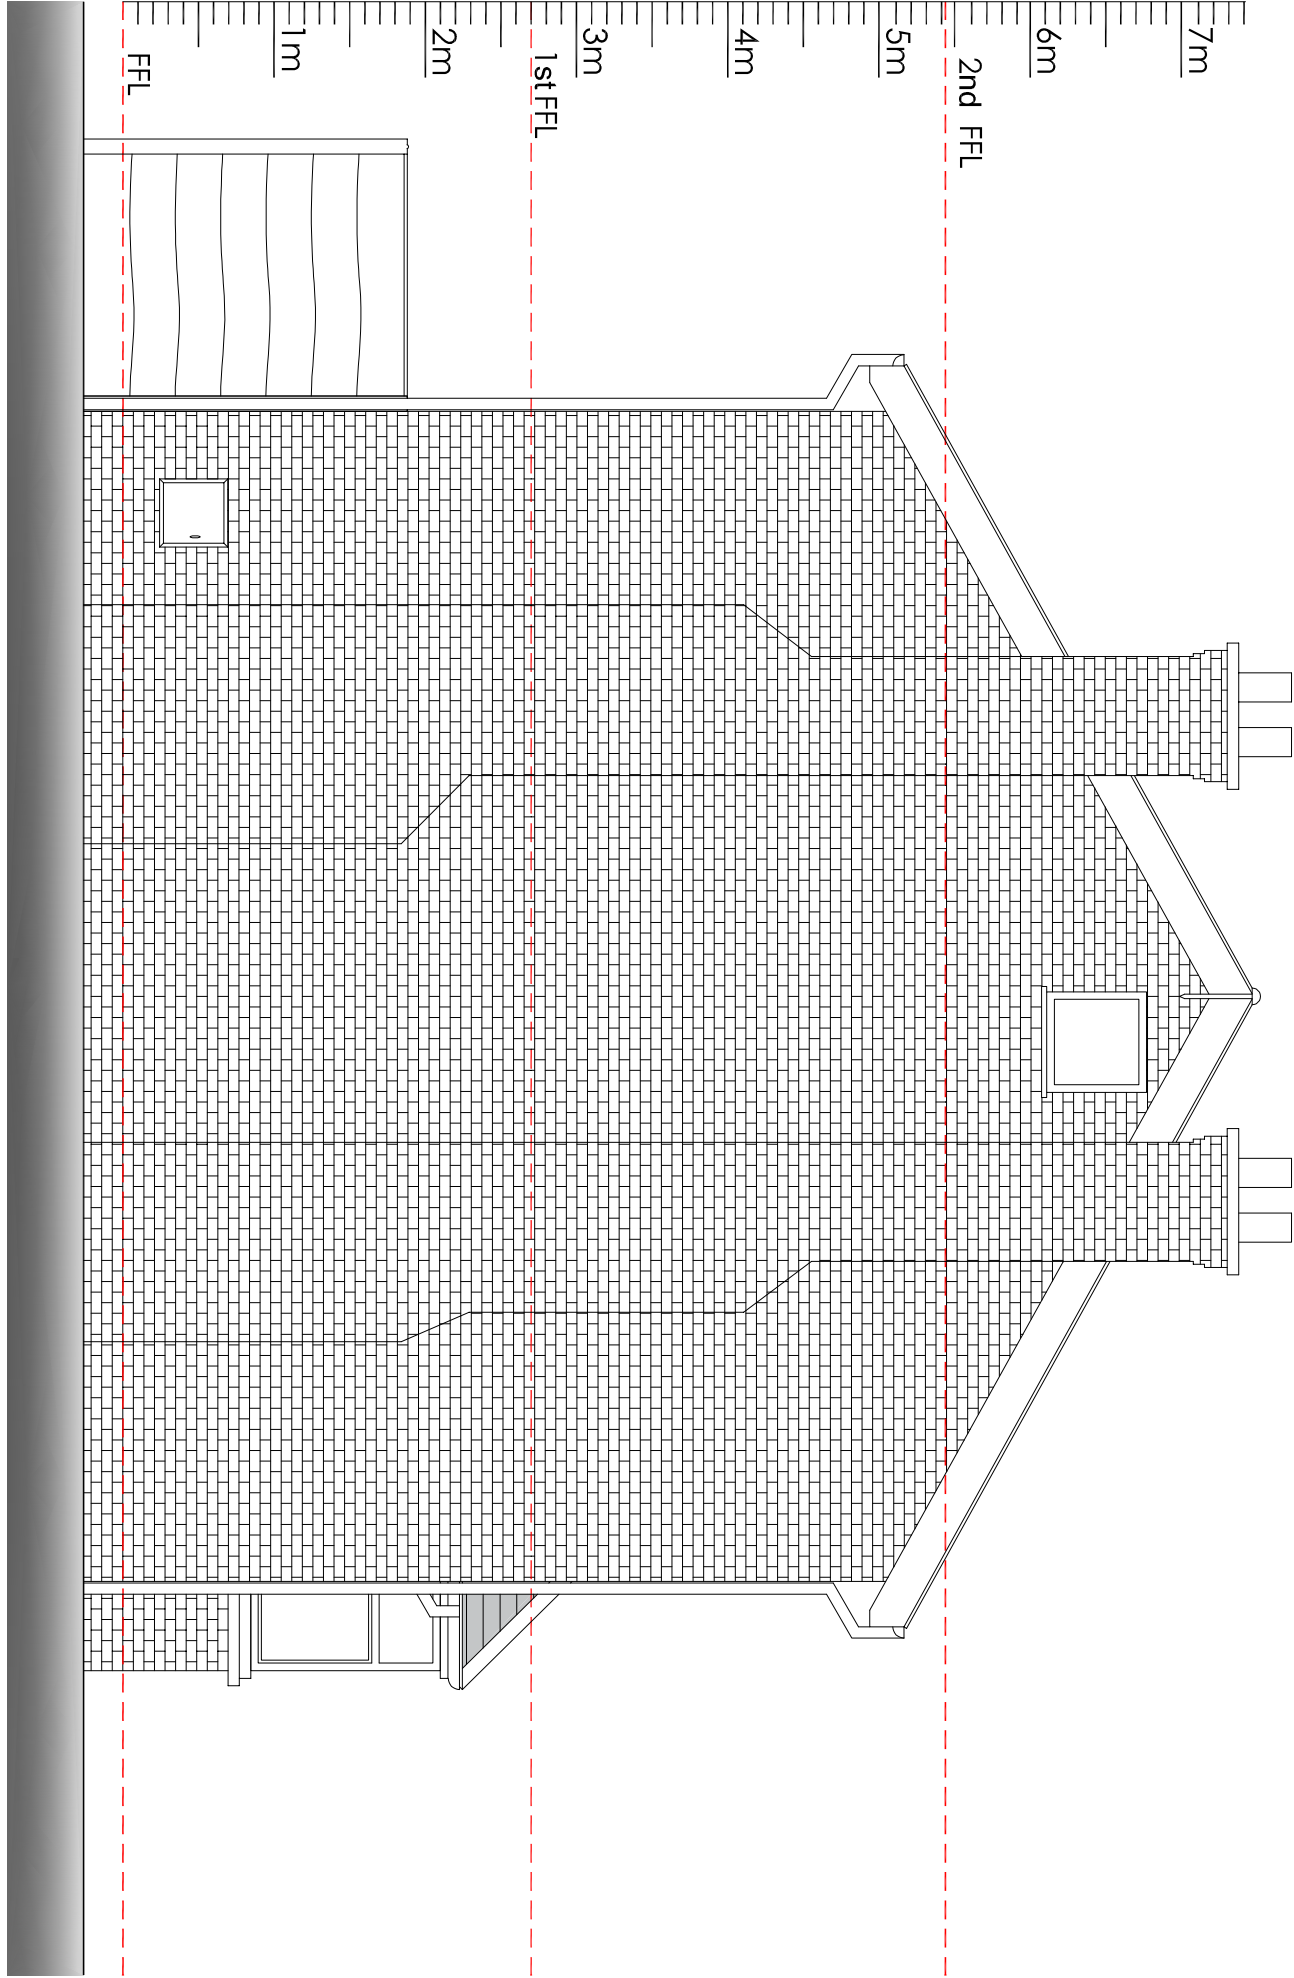

side elevation - as existing

Scale: 1:50 @ A1

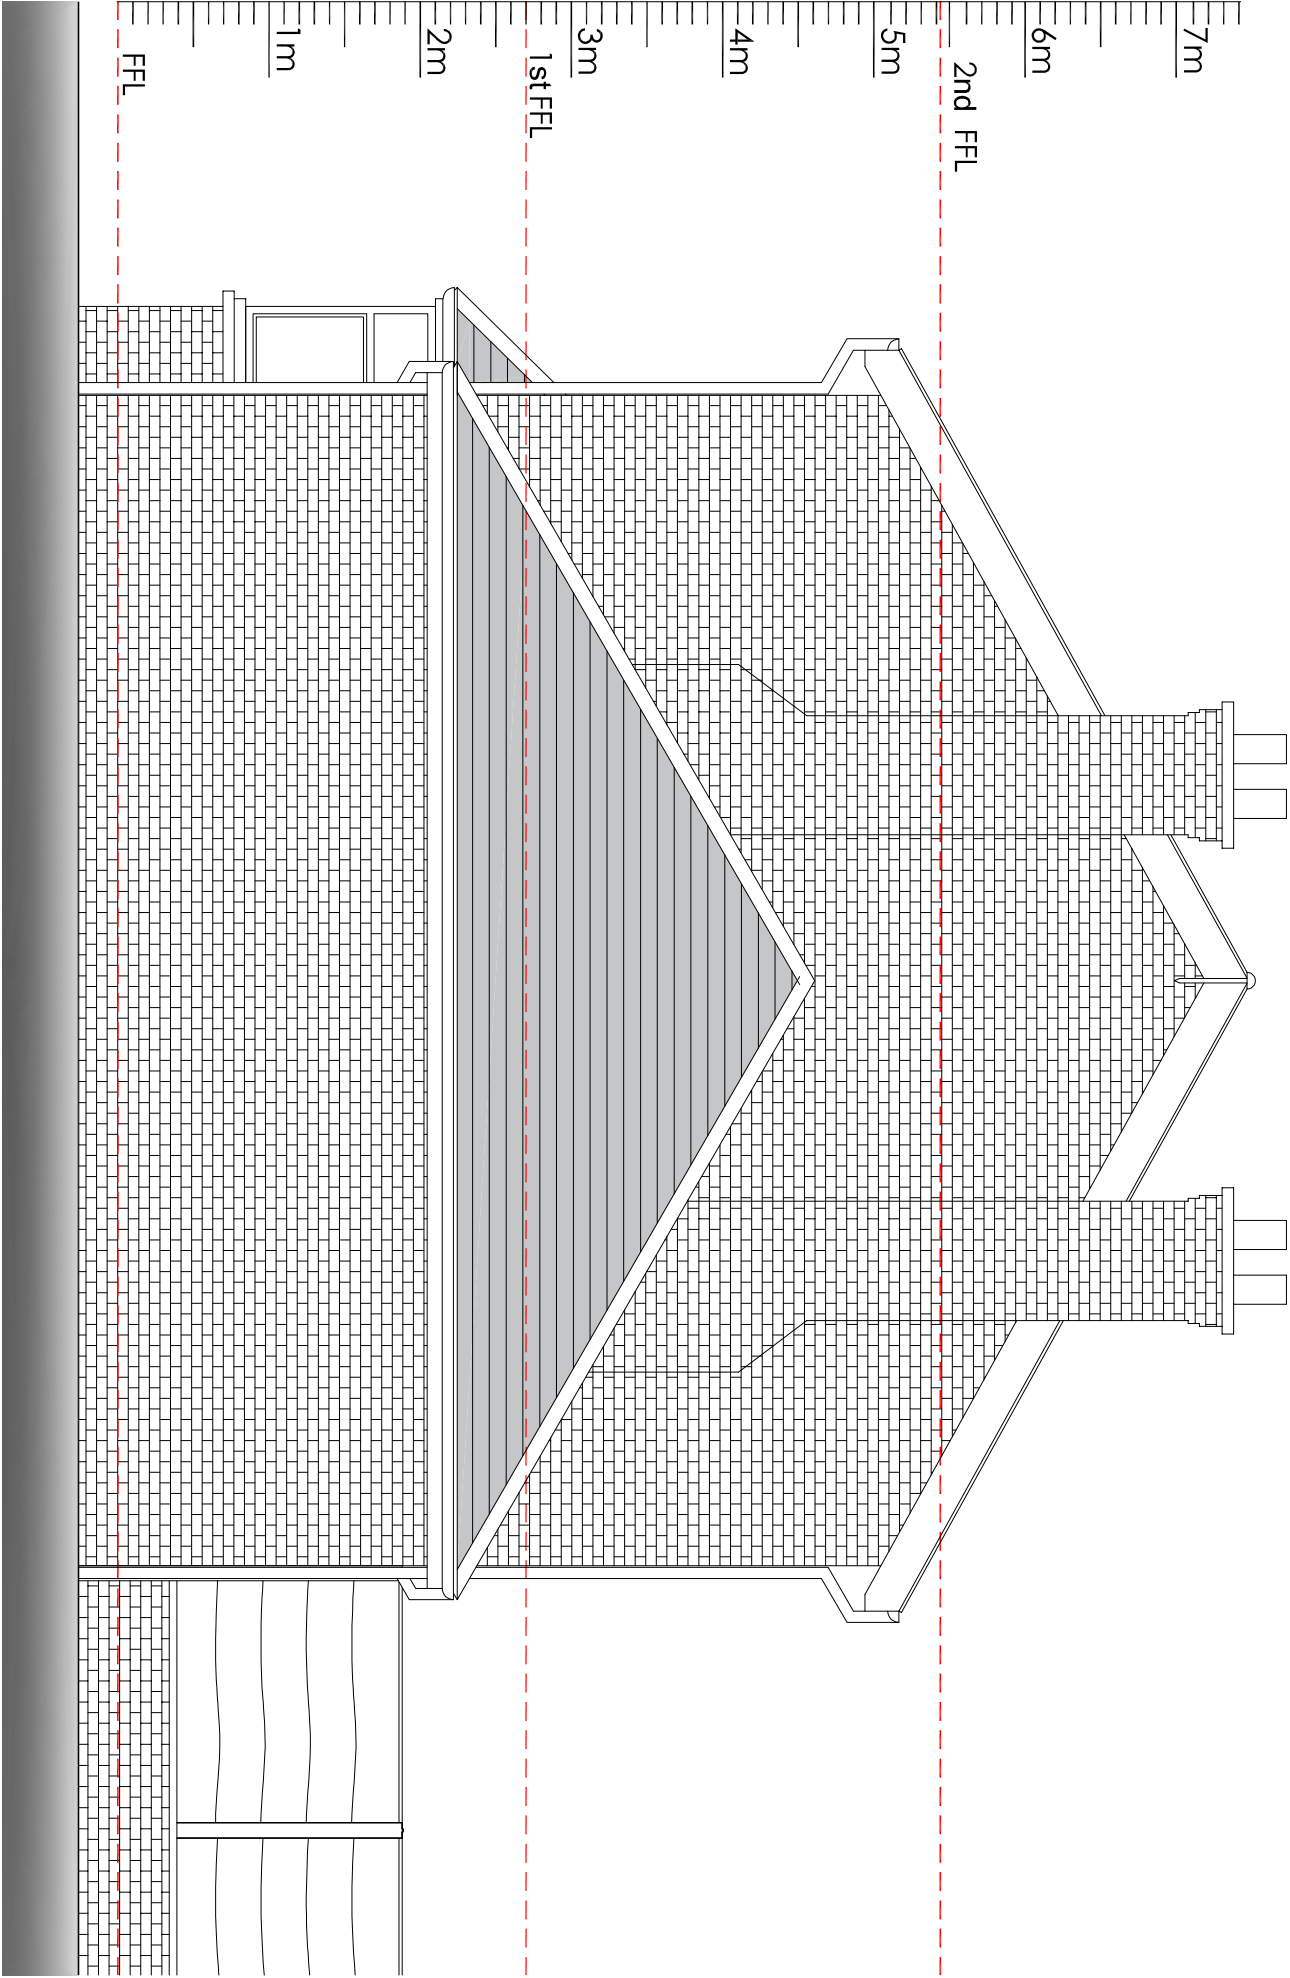

side elevation - as existing

Scale: 1:50 @ A1