


DORRIS ST MANCHESTER

LAYOUT DRAWING - FIRE PLAN - TRAFFIC PLAN

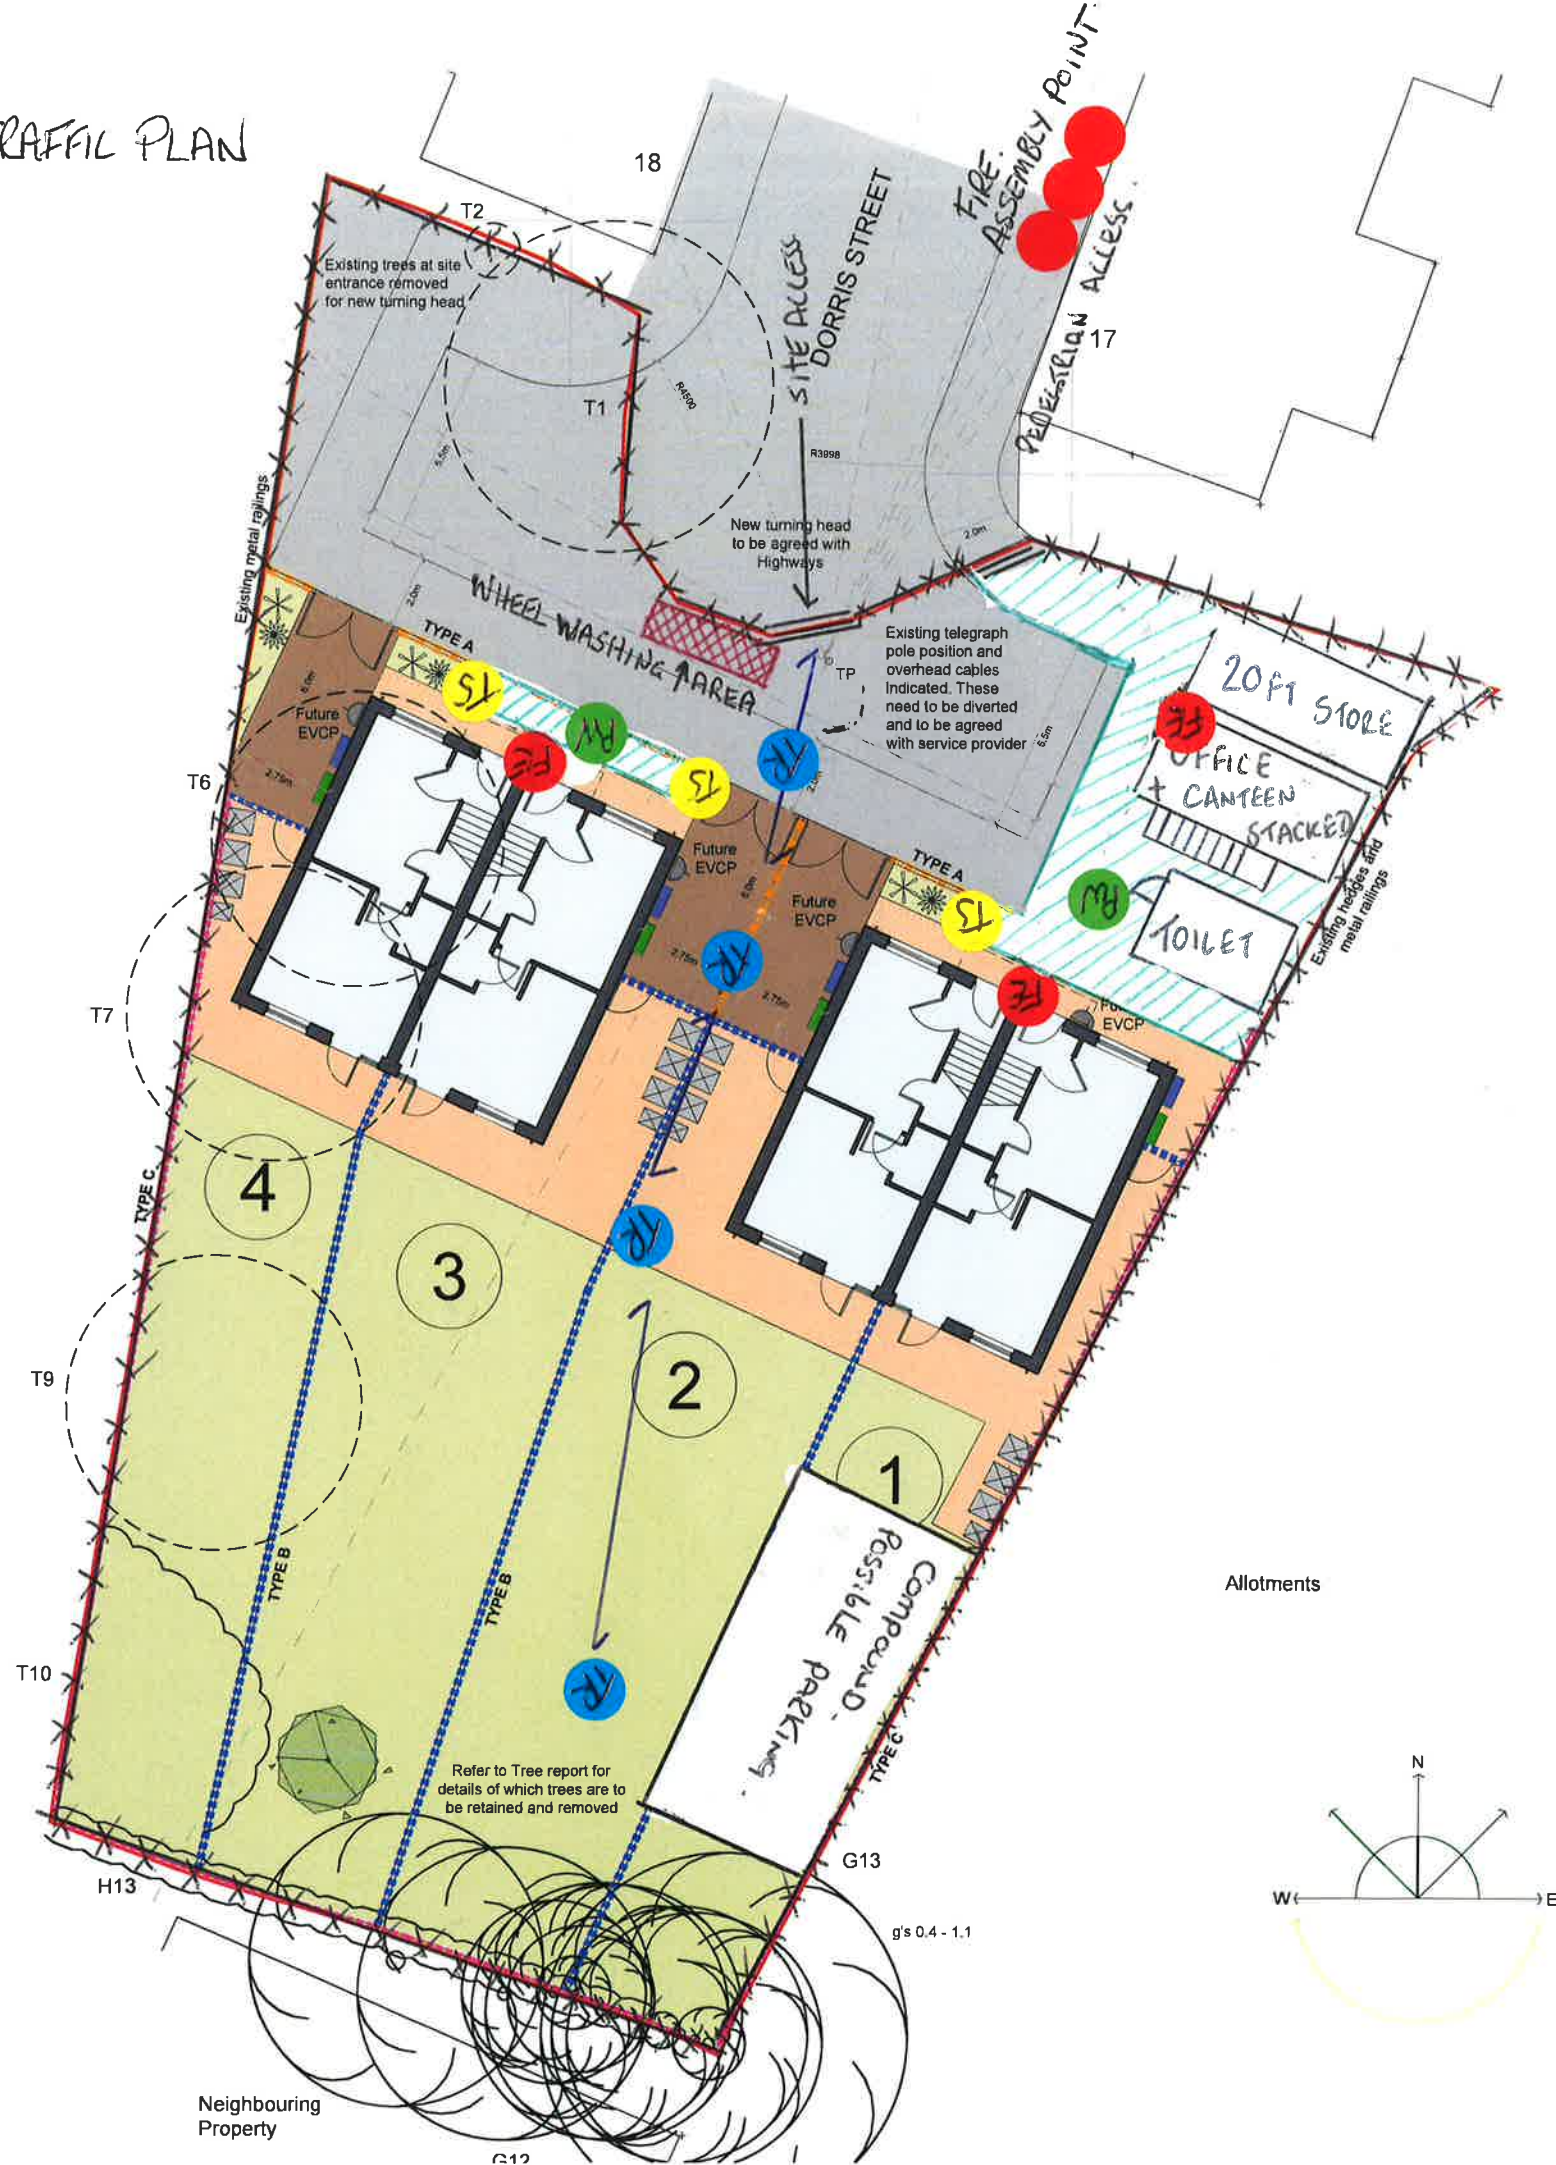

NOTE:

XXXXX HERAS/HOADING TYPE FENCING

TR → TRAFFIC ROUTE

PW PEDESTRIAN WALKWAY

TS TRAFFIC WARNING SIGN

FP FIRE POINTS
○ ASSEMBLY POINT

→ FIRE ESCAPE ROUTE

WHEEL WASHING AREA

Issue	Description	Date	Drawn	Checked
P3	Updated following comments from Highways / Planning	19.11.19	KM	GN
P2	Updated following Client's comments	23.08.19	KM	GN
P1	Issued for comment	17.07.19	KM	GN

Drawing Status
P - Planning | T - Tender | C - Construction | R - As Record

For Approval



Six St, Petersgate, Stockport, Cheshire, SK1 1HD
Ph 0161 477 6158 Fx 0161 480 8342 mail@tadw.co.uk www.tadw.co.uk

Client One Manchester

Job Dorris Street, Manchester

Title Proposed Site Plan

Scale 1:100 @ A1

Note - Prints from PDF files may not be to scale, check accuracy against scale



Job Number 911273	Drawing Number 03	Issue P3
----------------------	----------------------	-------------

01	Proposed Site Plan
03	Scale 1:100 @ A1