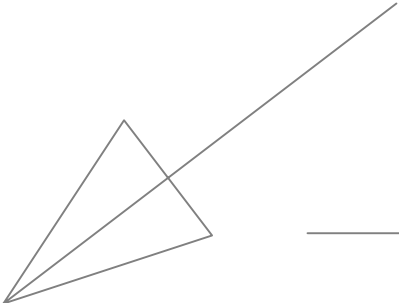
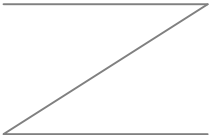


Head Office:
PARKHILL BUSINESS CENTRE
WALTON ROAD
WETHERBY
LS22 5DZ

BIRMINGHAM MANCHESTER DARTINGTON
tel: 07975 72458 e-mail: dna.group@gmail.com


Project
4 Dronfield Road
M22 4AW

Scale 1:100000 1:200000


DATE	REVISION	DATE	REVISION

Drawn by:	Approved by:
RV	

Subject	Drawing No.
Existing and Proposed Site Plans	2020/0304/105

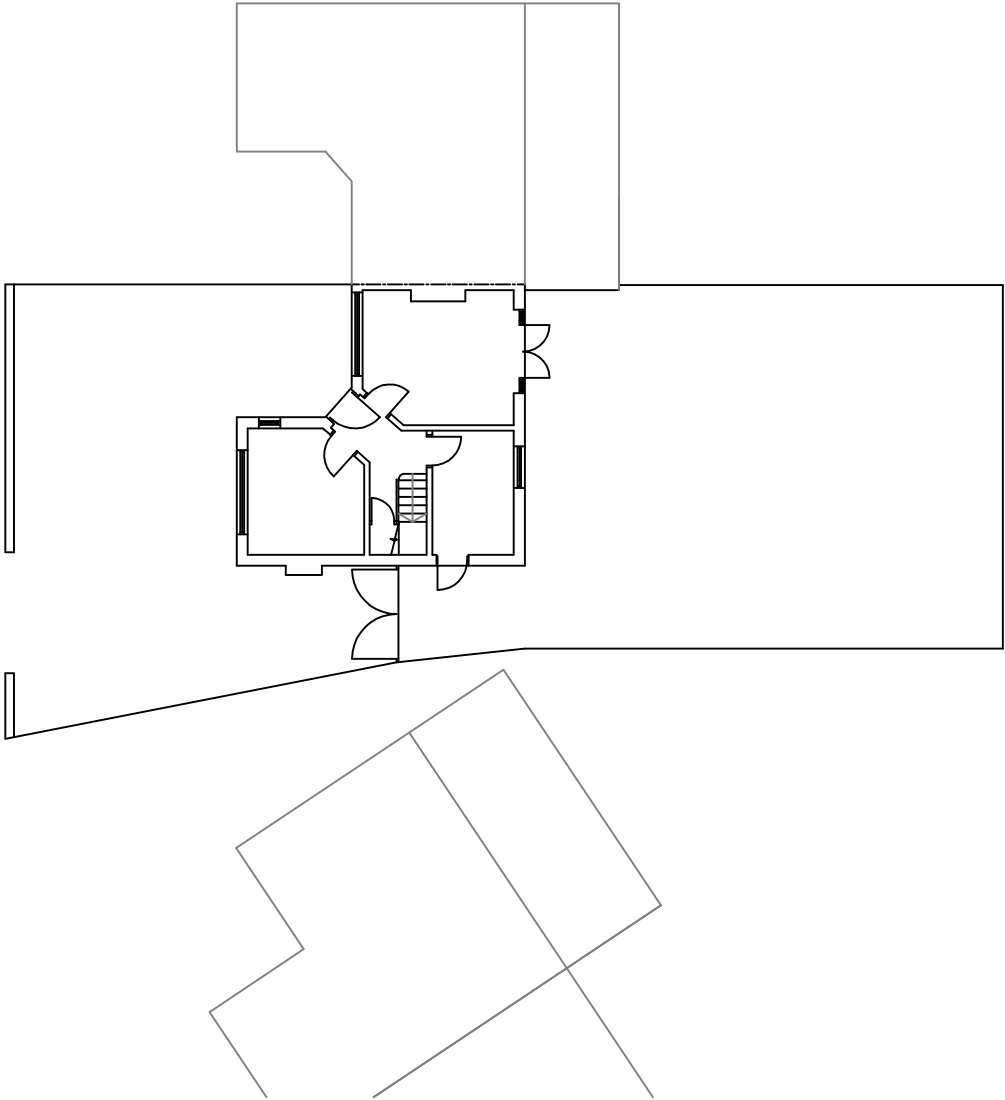

EXISTING SITE PLAN

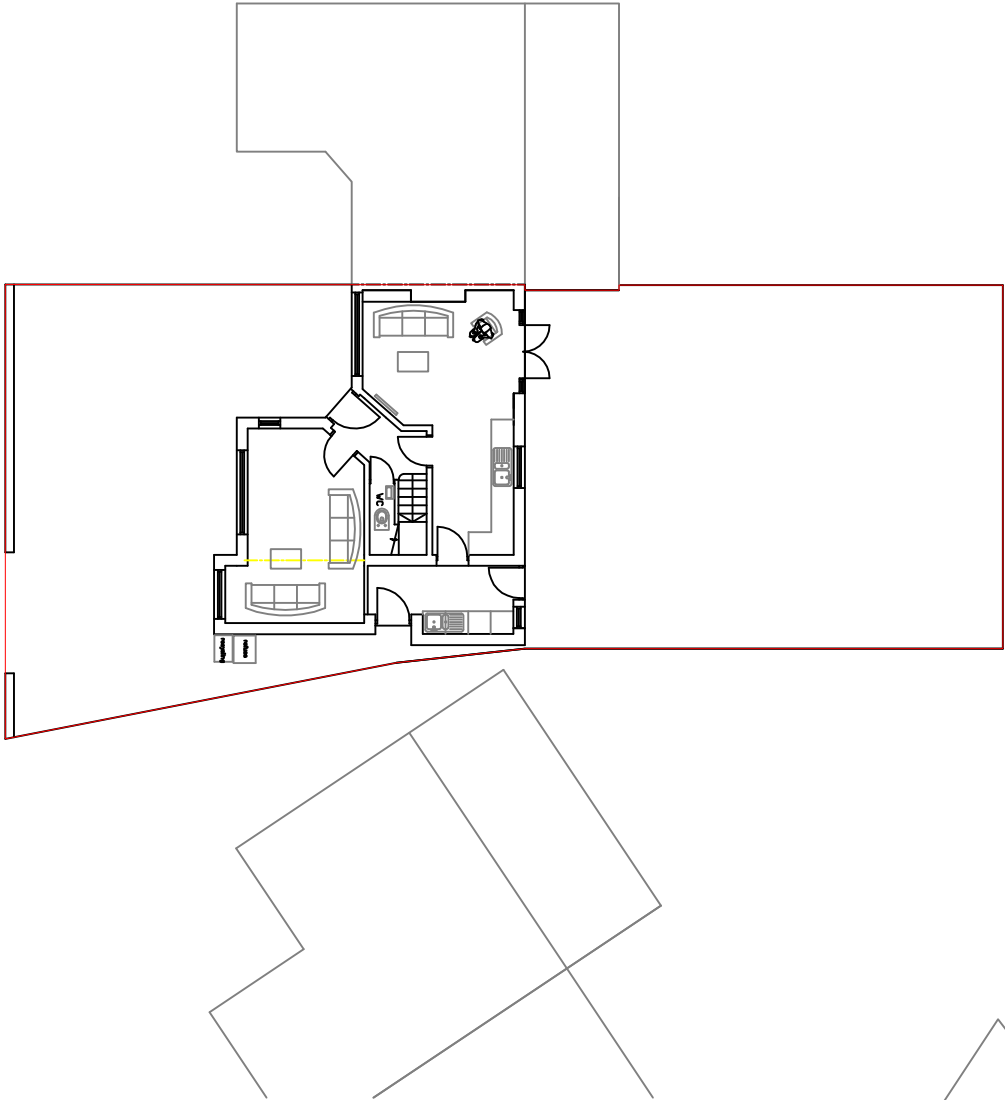

PROPOSED SITE PLAN