


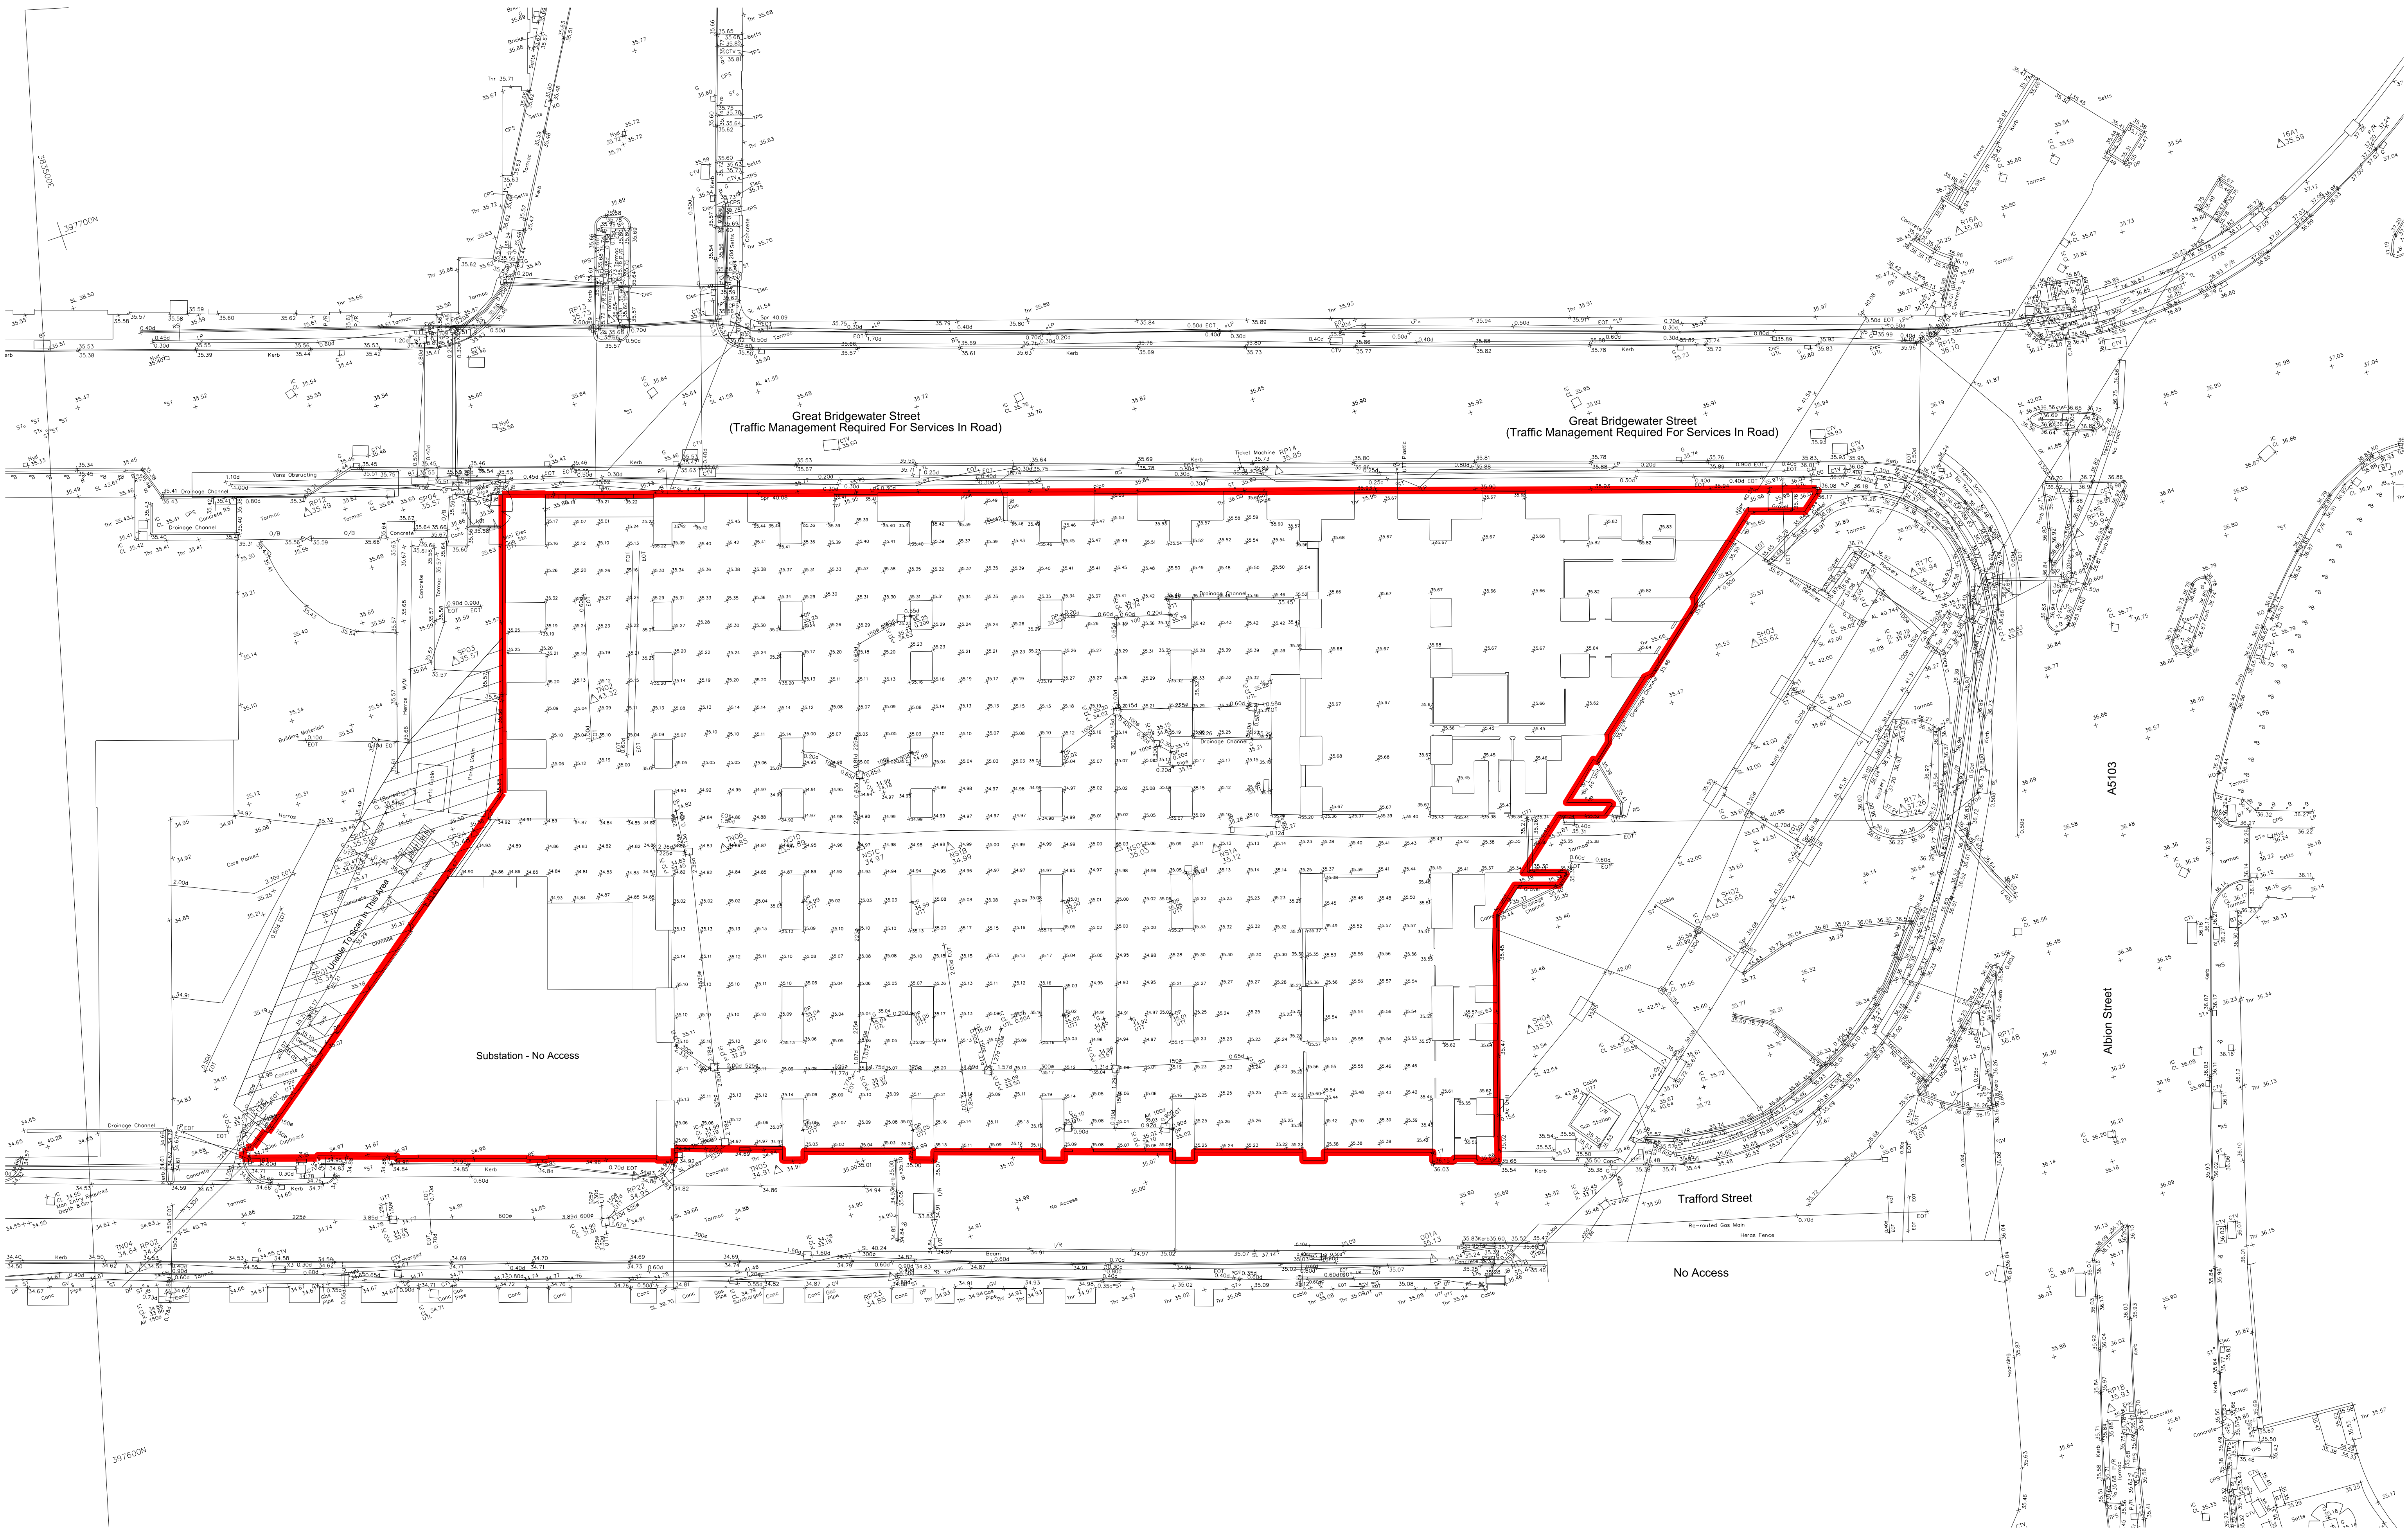

This drawing is copyright Do not scale off dimensions. All dimensions to be checked on site by contractor. Contractor to report any dimensional discrepancies, errors or omissions prior to commencing on site. 0m 2.5m 5m 10m		<table><tr><th>Rev</th><th>Date</th><th>Description</th><th>Rev</th><th>Date</th><th>Description</th><th>Rev</th><th>Date</th><th>Description</th></tr><tr><td>00</td><td>06-05-2020</td><td>Listed Building Application Issue</td><td></td><td></td><td></td><td></td><td></td><td></td></tr><tr><td></td><td></td><td></td><td></td><td></td><td></td><td></td><td></td><td></td></tr><tr><td></td><td></td><td></td><td></td><td></td><td></td><td></td><td></td><td></td></tr><tr><td></td><td></td><td></td><td></td><td></td><td></td><td></td><td></td><td></td></tr><tr><td></td><td></td><td></td><td></td><td></td><td></td><td></td><td></td><td></td></tr></table>		Rev	Date	Description	Rev	Date	Description	Rev	Date	Description	00	06-05-2020	Listed Building Application Issue	North		<table><tr><td colspan="2">Project Title</td><td colspan="2">Status</td></tr><tr><td colspan="2">Former Bauer Millet Site</td><td colspan="2">Planning</td></tr><tr><td colspan="2">Drawing Title</td><td colspan="2">Date</td></tr><tr><td colspan="2">Masterplan- Existing Site Plan Topography</td><td colspan="2">May 2020</td></tr><tr><td>Job No</td><td>Drawing No</td><td colspan="2">Revision</td></tr><tr><td>10053</td><td>10053-MP-A-B5D9-G100-XP-00-002</td><td colspan="2">00</td></tr></table>		Project Title		Status		Former Bauer Millet Site		Planning		Drawing Title		Date		Masterplan- Existing Site Plan Topography		May 2020		Job No	Drawing No	Revision		10053	10053-MP-A-B5D9-G100-XP-00-002	00		MANCHESTER Riverside, 4 Colindale St Manchester M14 4BD +44 (0)161 835 2345 www.simpsonhaugh.com LONDON 5-8 Roberts Place London EC1R 8BB +44 (0)20 7549 4000 mail@simpsonhaugh.com	
Rev	Date	Description	Rev	Date	Description	Rev	Date	Description	
00	06-05-2020	Listed Building Application Issue	
Project Title		Status	
Former Bauer Millet Site		Planning	
Drawing Title		Date	
Masterplan- Existing Site Plan Topography		May 2020	
Job No	Drawing No	Revision	
10053	10053-MP-A-B5D9-G100-XP-00-002	00	