


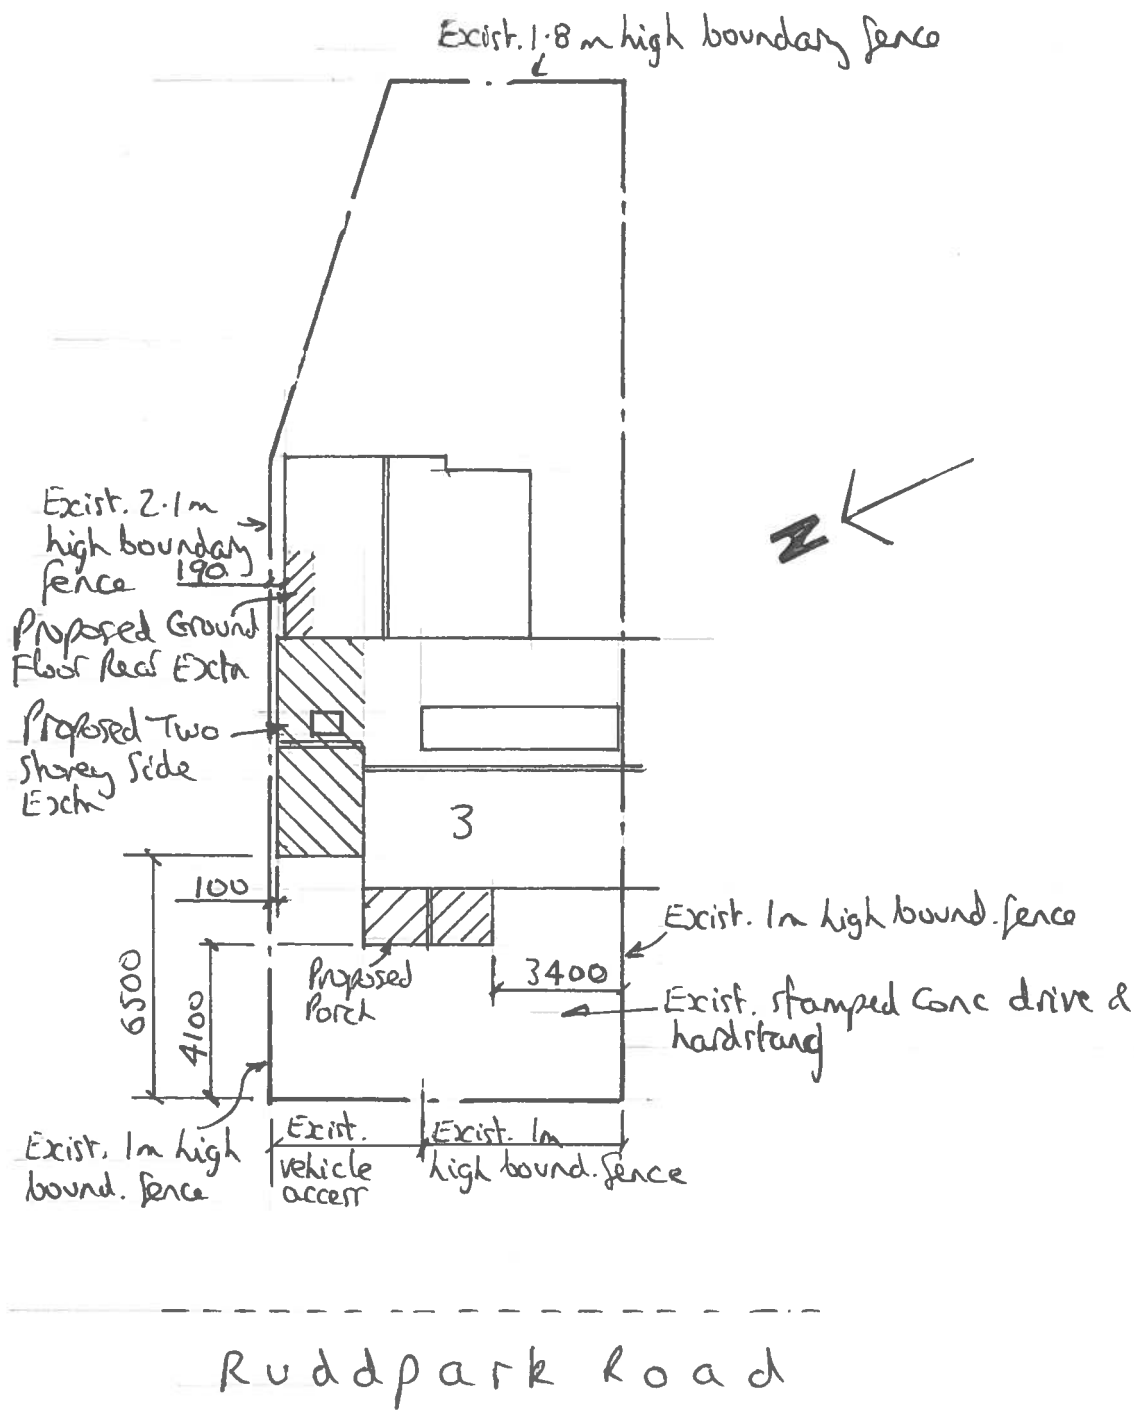

Block/Roof Plan Scale 1:200

Proposed Two Storey Side Extension, Ground Floor Rear Extension,
Front Porch and Internal Alterations

@

3 Ruddpark Rd, Wythenshawe, Manchester

Drawn by M. Lunnatt
Date February 2020

Org No 20/0206/03