




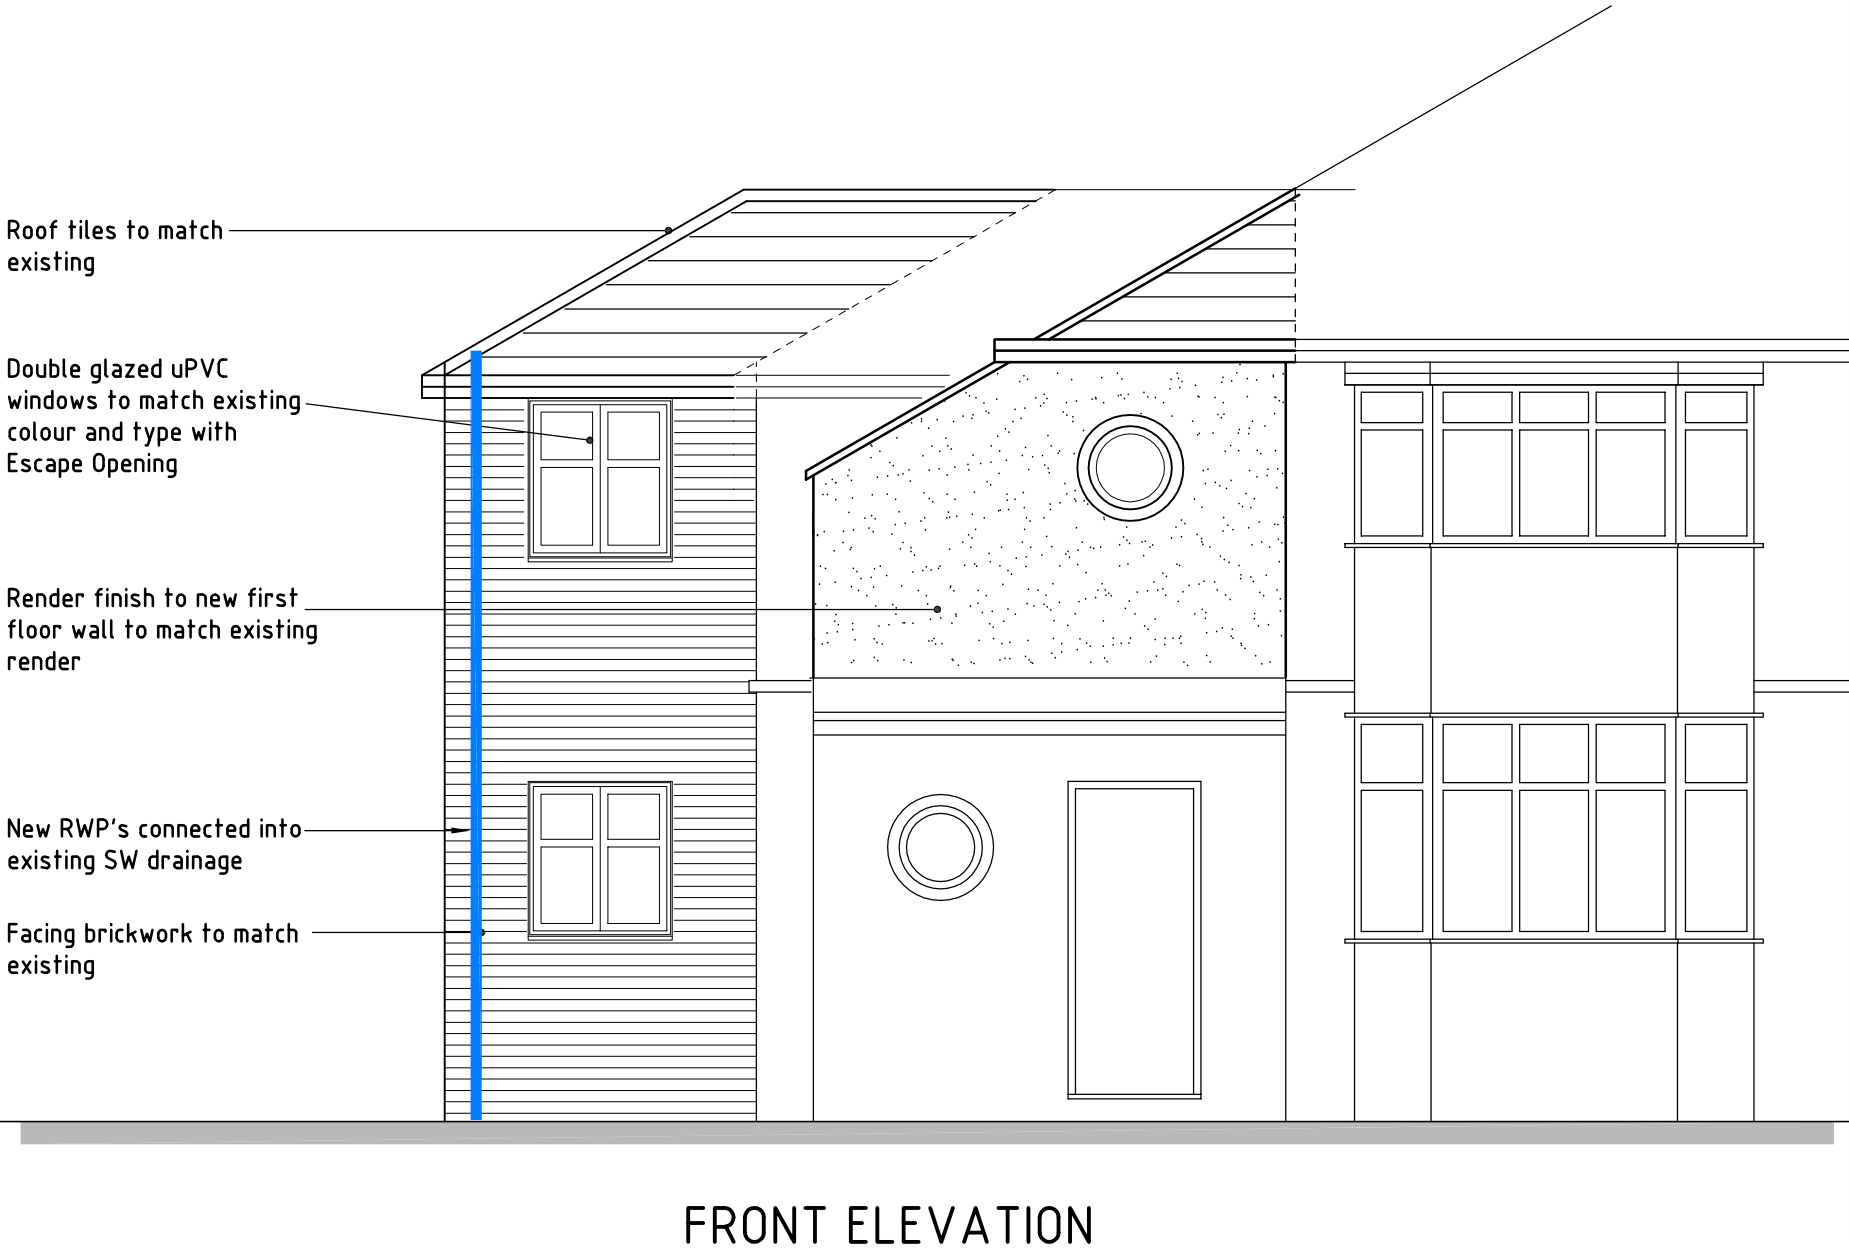


FRONT ELEVATION

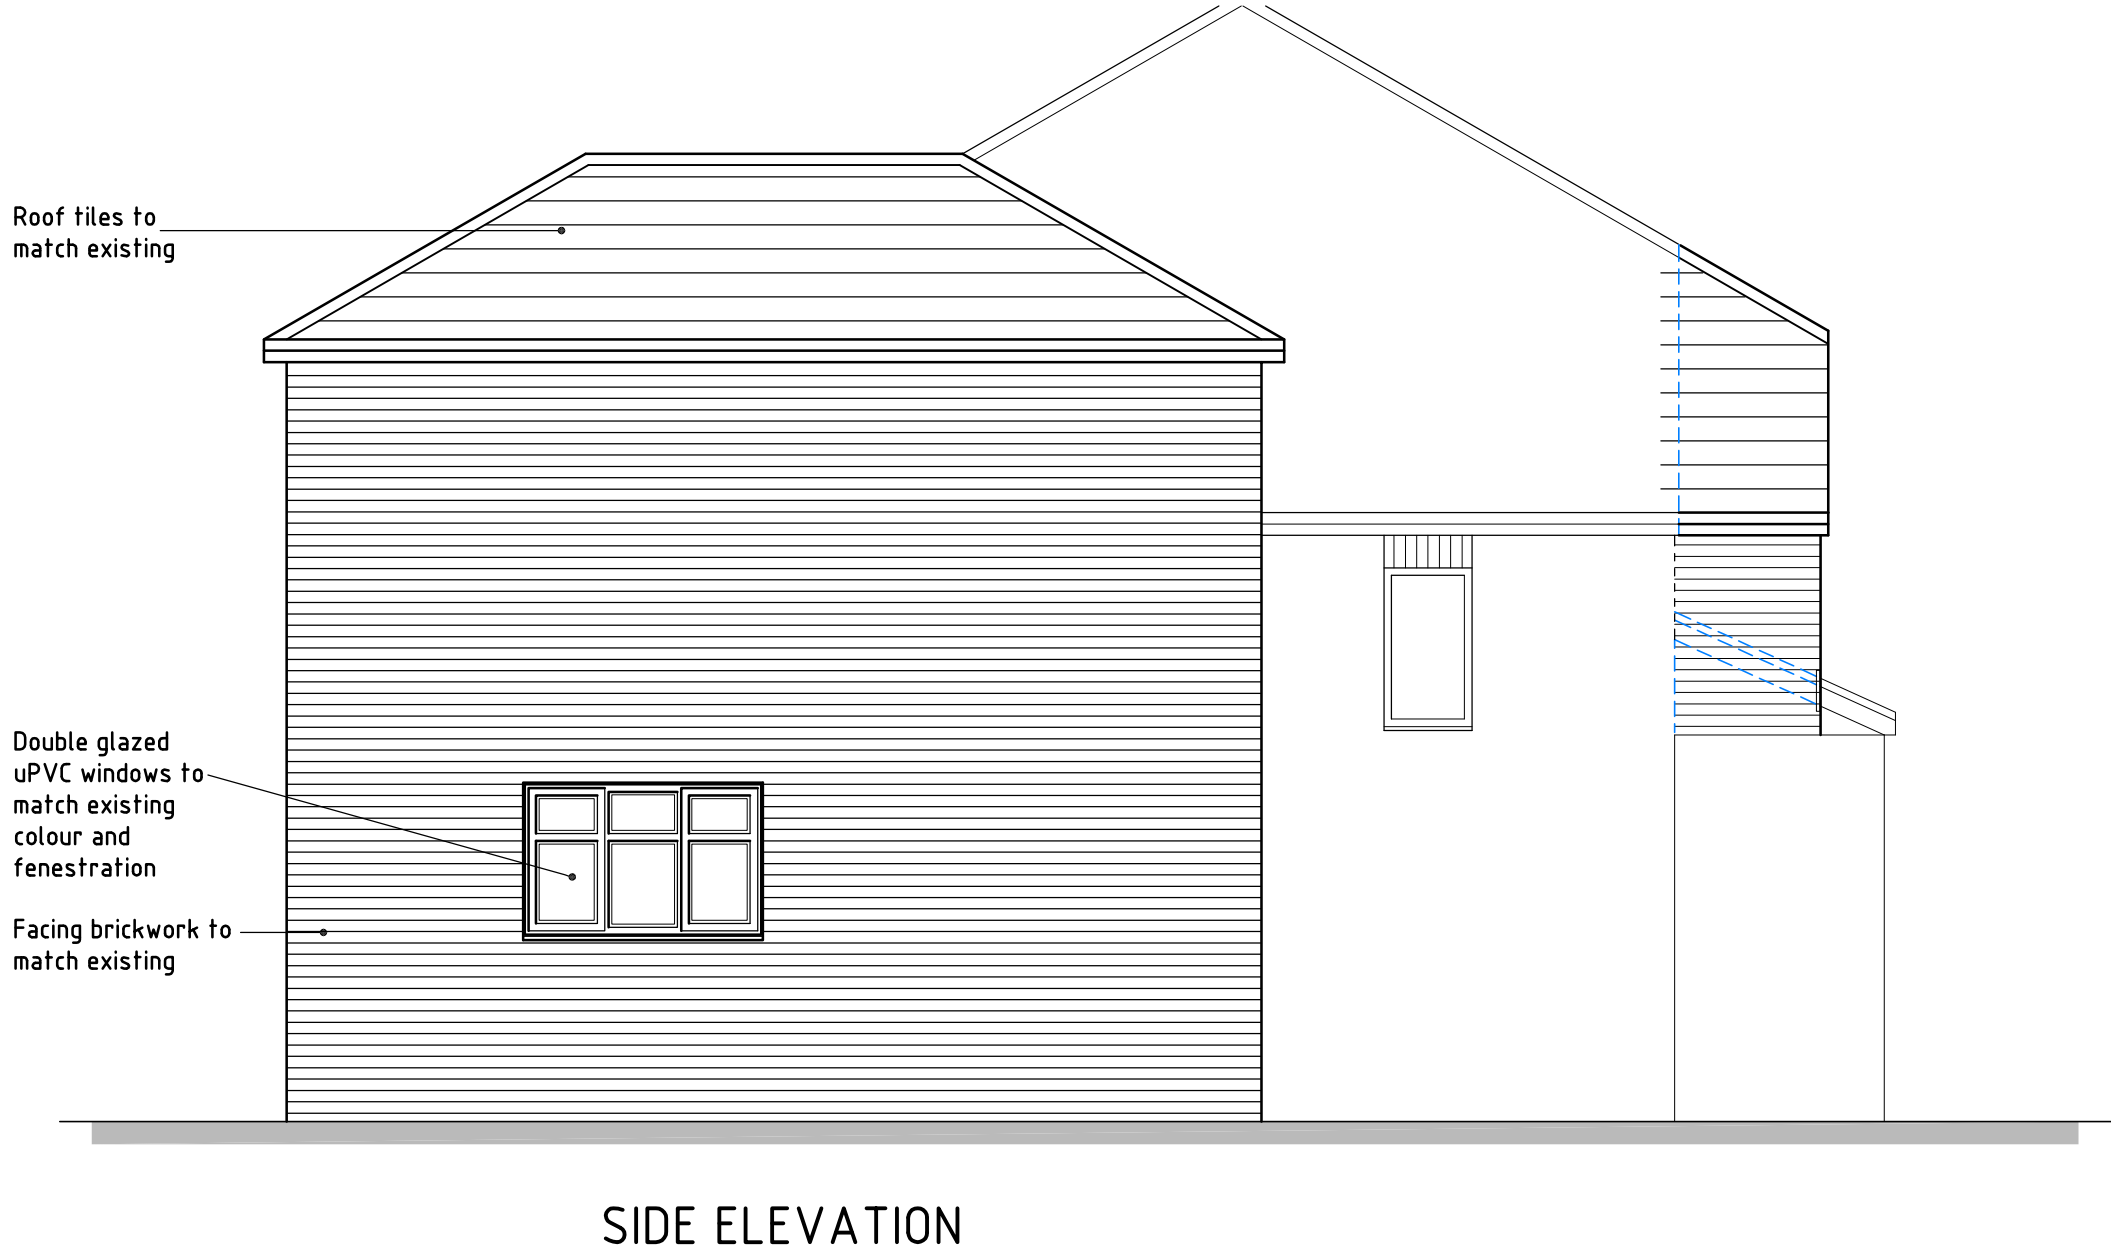

SIDE ELEVATION

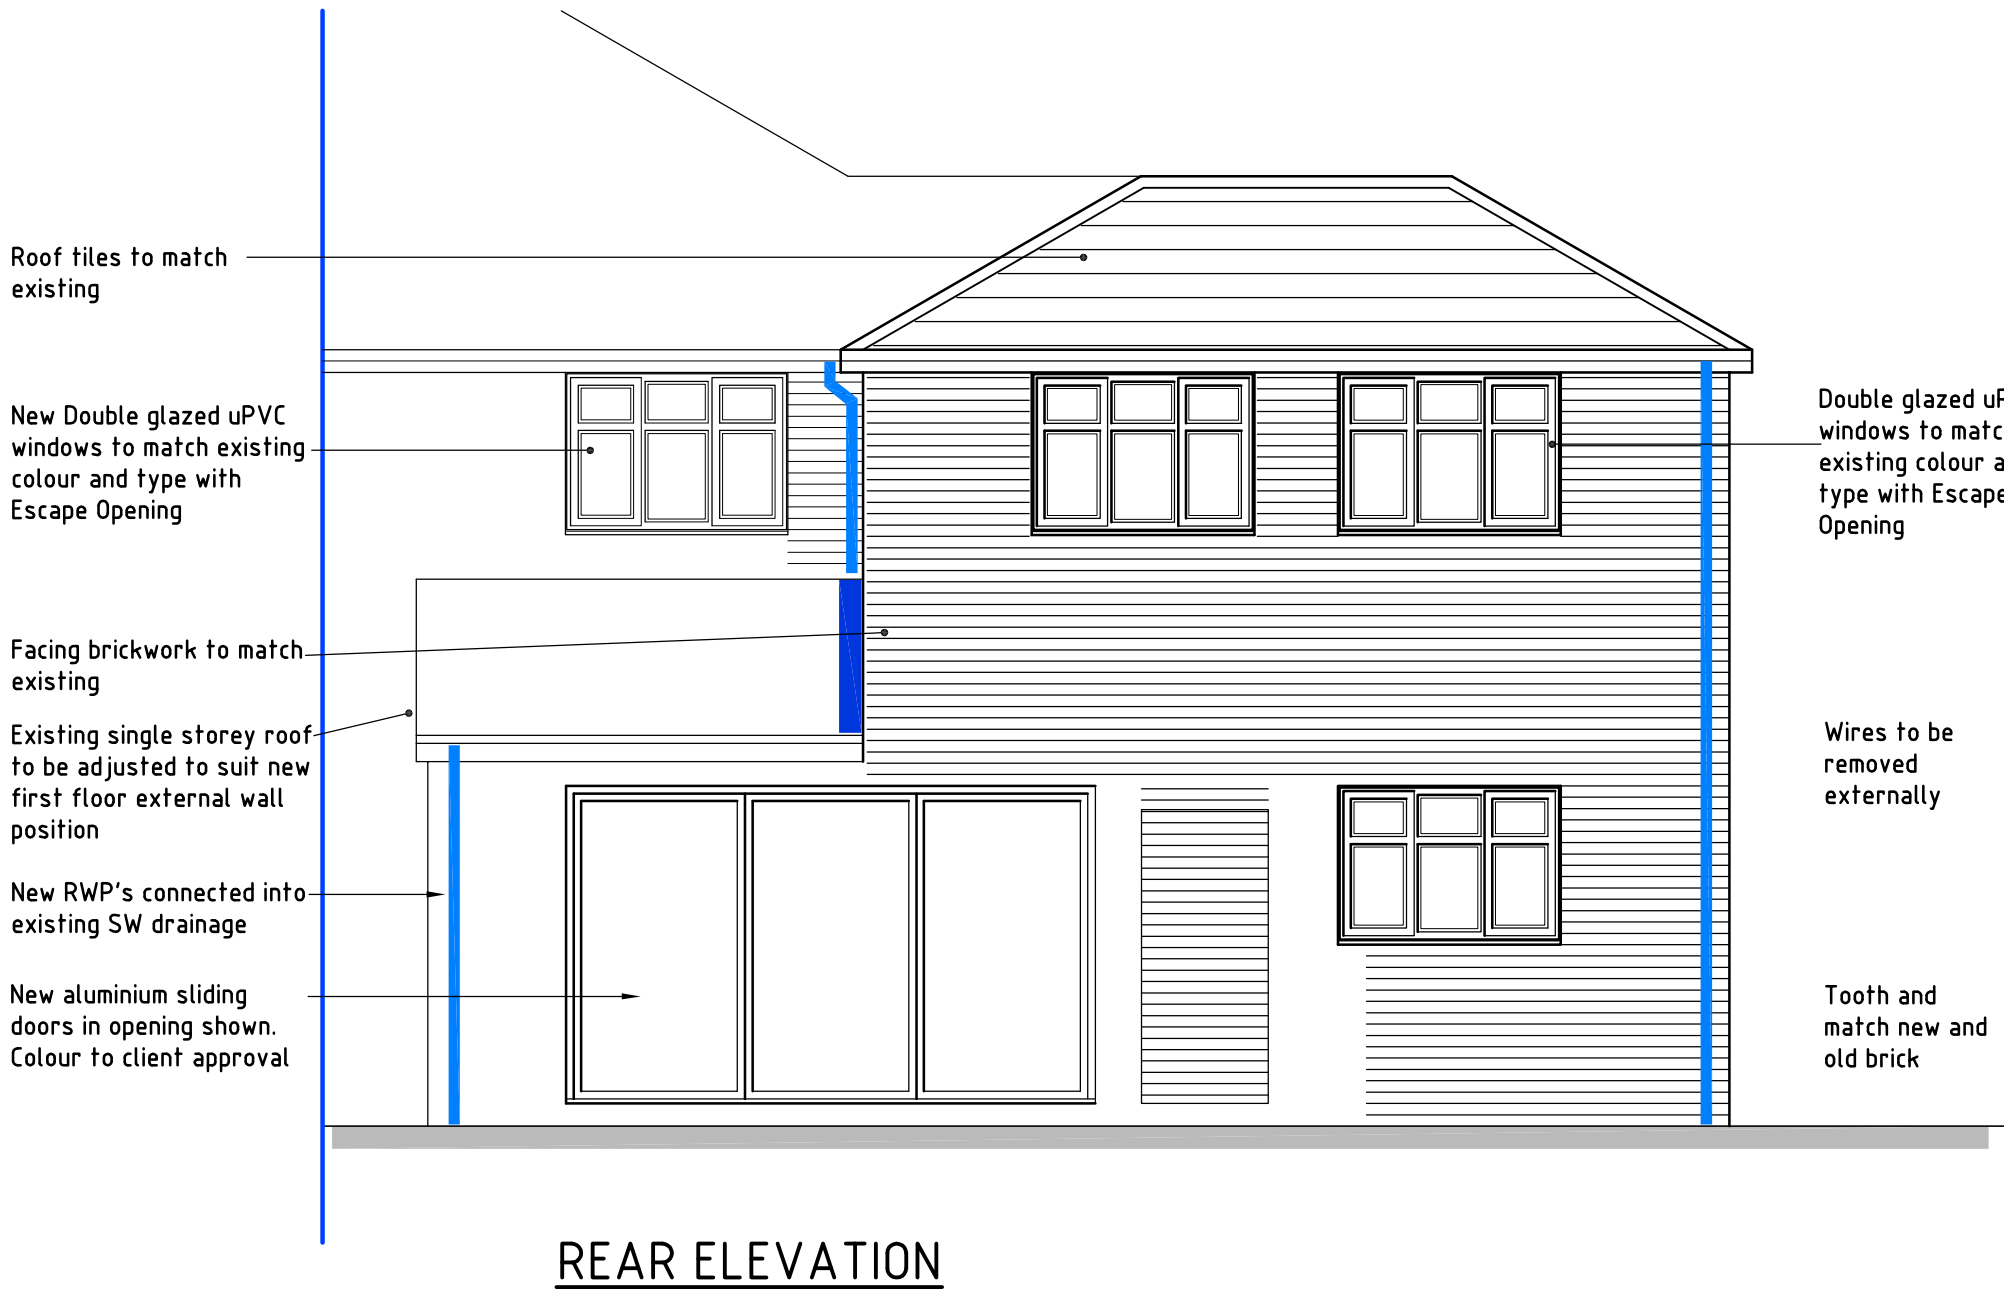

REAR ELEVATION

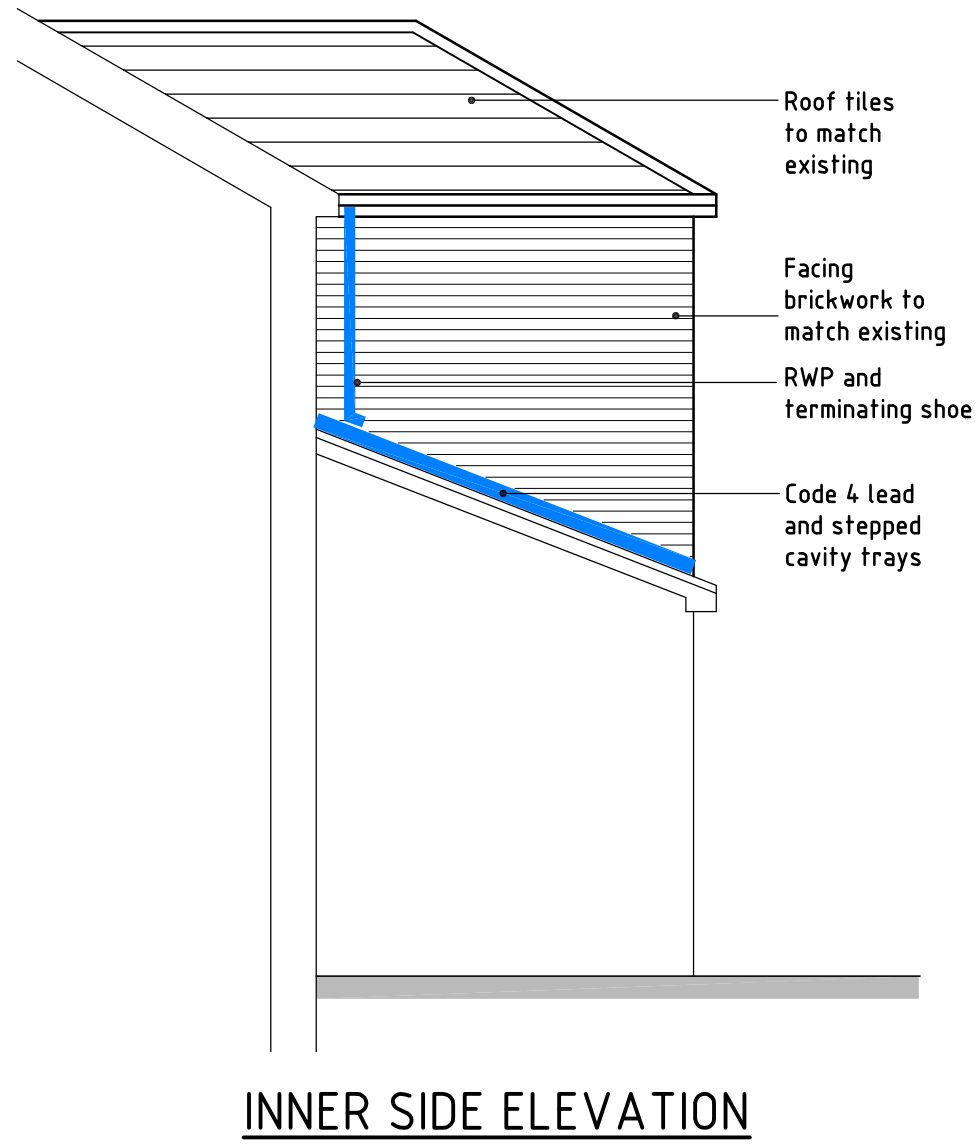

INNER SIDE ELEVATION

BUILDING HEIGHTS, INTERNAL FLOOR HEIGHTS ETC ARE TO MARRY THROUGH WITH THE EXISTING

C	sliding doors to rear elevation	10.05.20
B	Window openings revised to clients request	04.05.20

Rev.	Amendments	Date
------	------------	------

ISSUED FOR : **Building Regulations**

CLIENT
Mr & Mrs McAulay

PROJECT-SCHEME
**21 Kingsfield Drive
DIDSBURY
M20 6JA**

TITLE
PROPOSED ELEVATIONS

PROJECT No.	DRG. No. P002	SCALE 1:50
DRAWN	DATE 15.01.20	REVISION D