


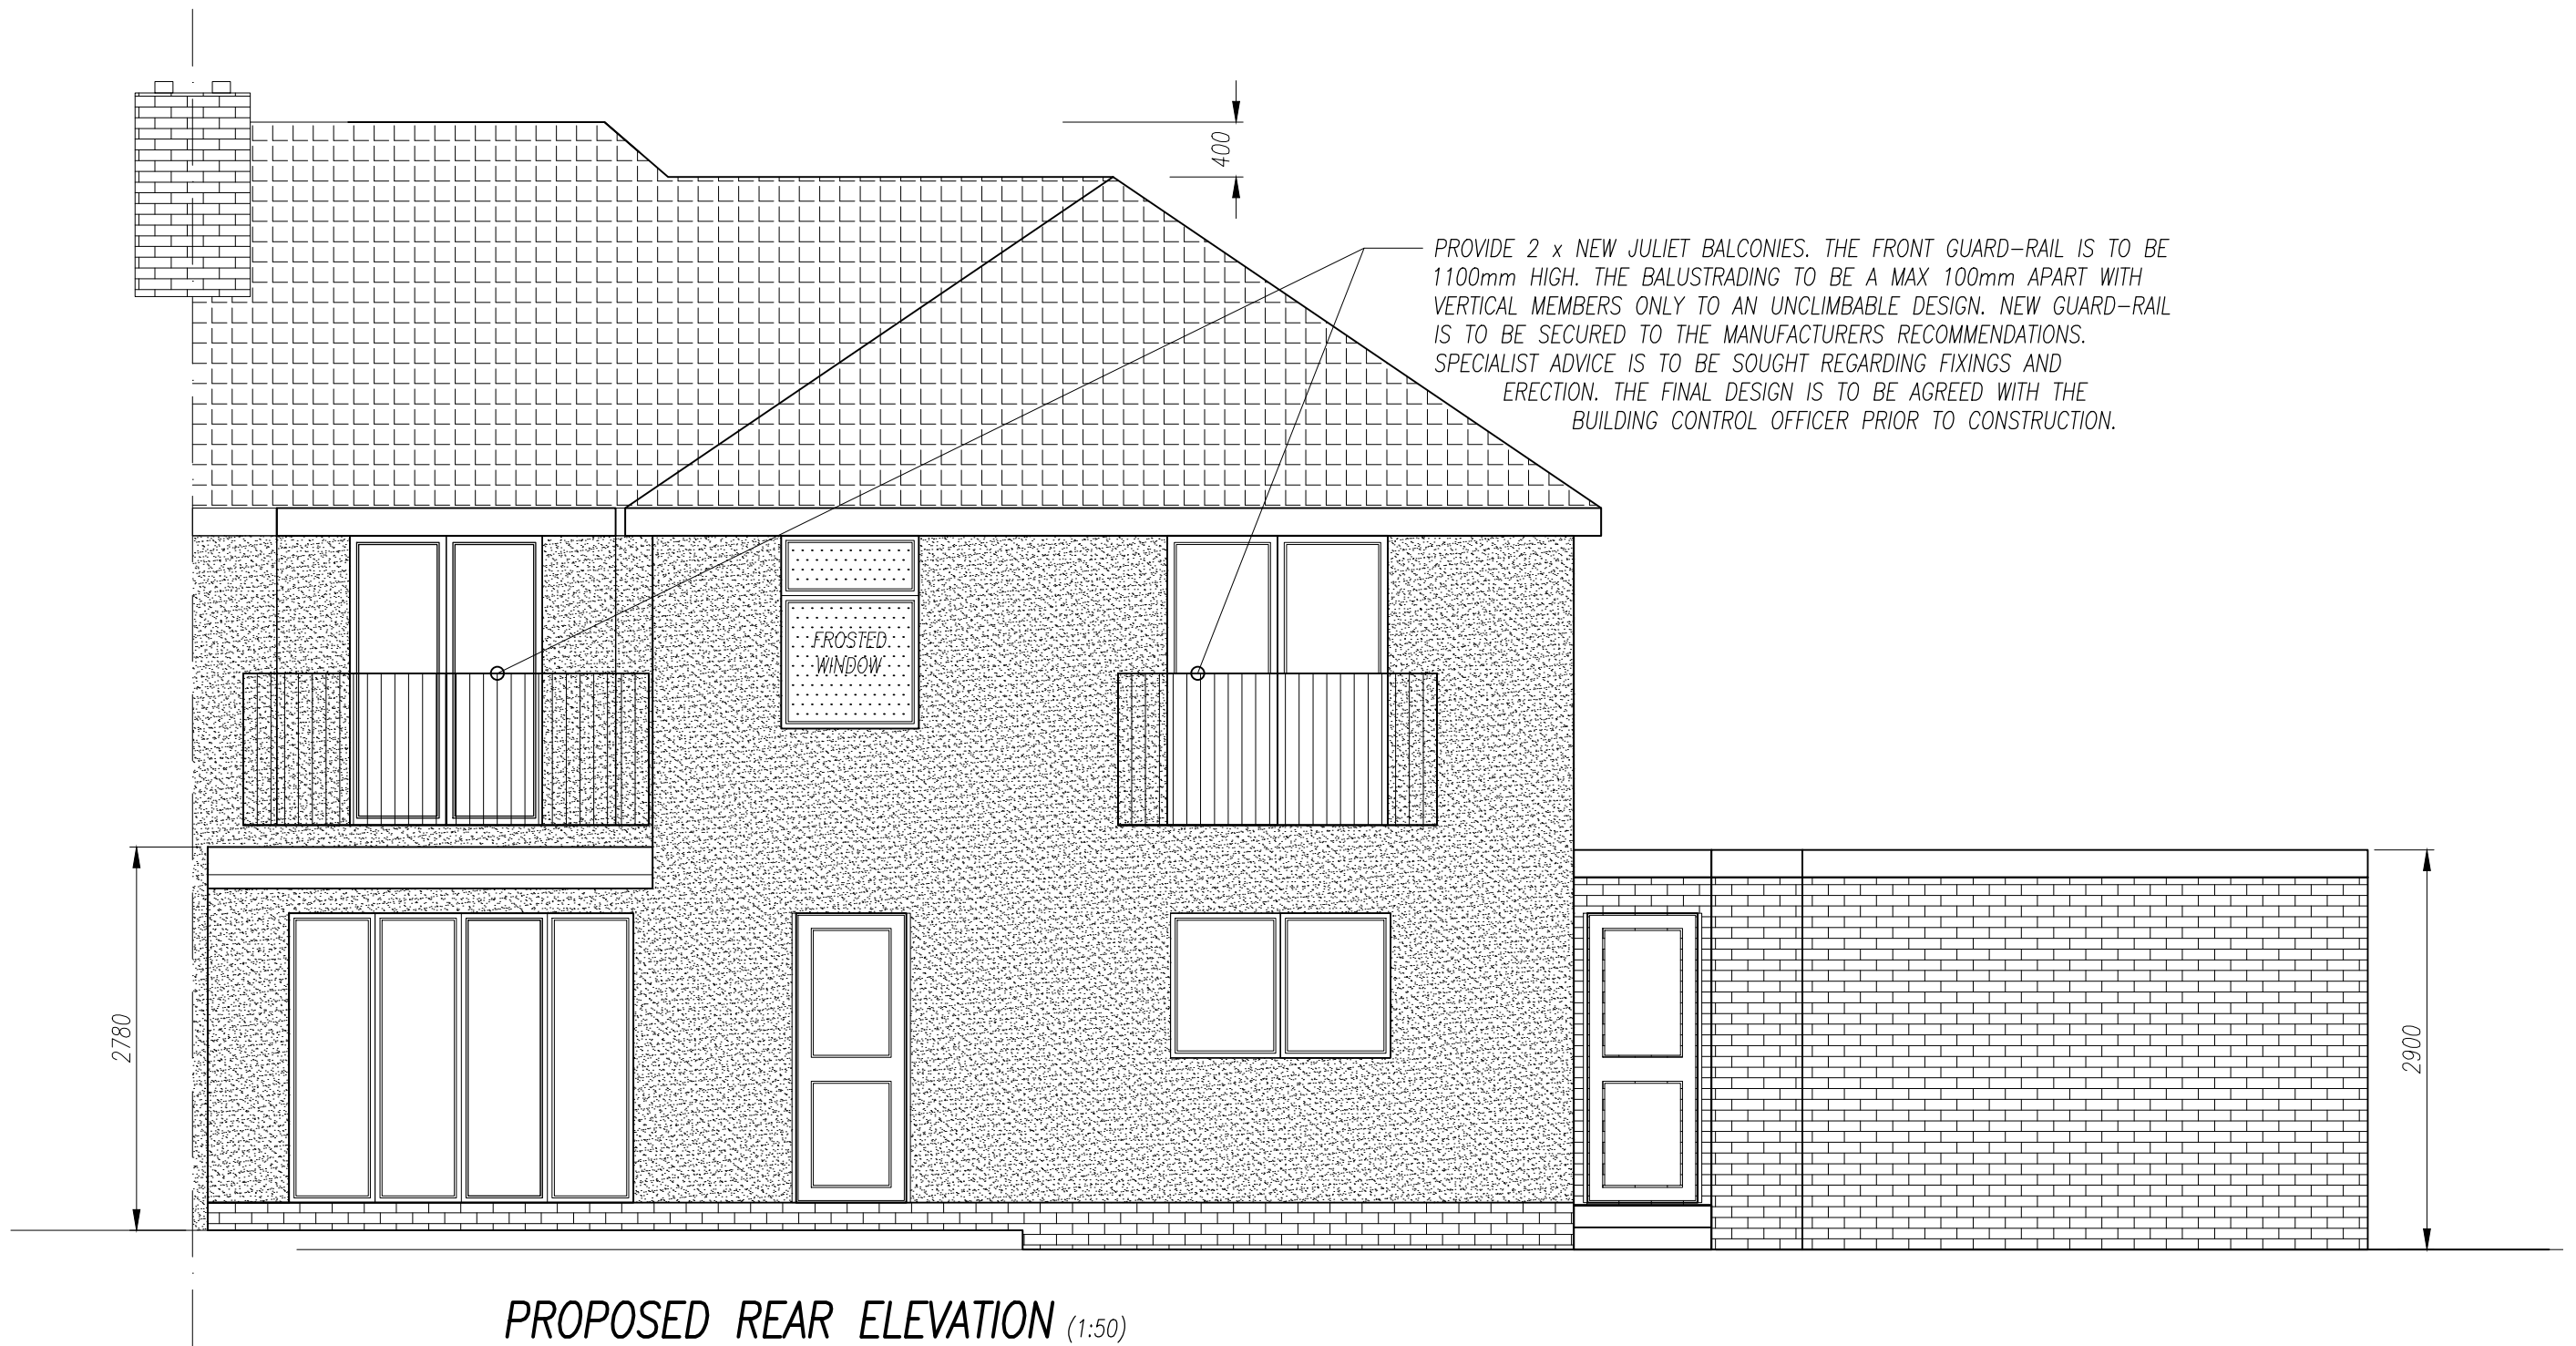

	MAY 20 –DRAWINGS FOR LOCAL AUTHORITY APPROVAL		TO BE PRINTED AT A3	
LOCATION ADDRESS: 42 SPRINGDALE GARDENS, DIDSBURY M20	DRAWING TITLE: PROPOSED REAR ELEVATION		DATE: MAY 20	SHEET No: 09 OF 17
	PROJECT DESCRIPTION: PROPOSED 2 STOREY SIDE & PART REAR EXTENSION PLUS DEMOLITION OF GARAGE & ITS REPLACEMENT WITH A HABITABLE STRUCTURE.		DRAWING NUMBER: RT/0520/09	